

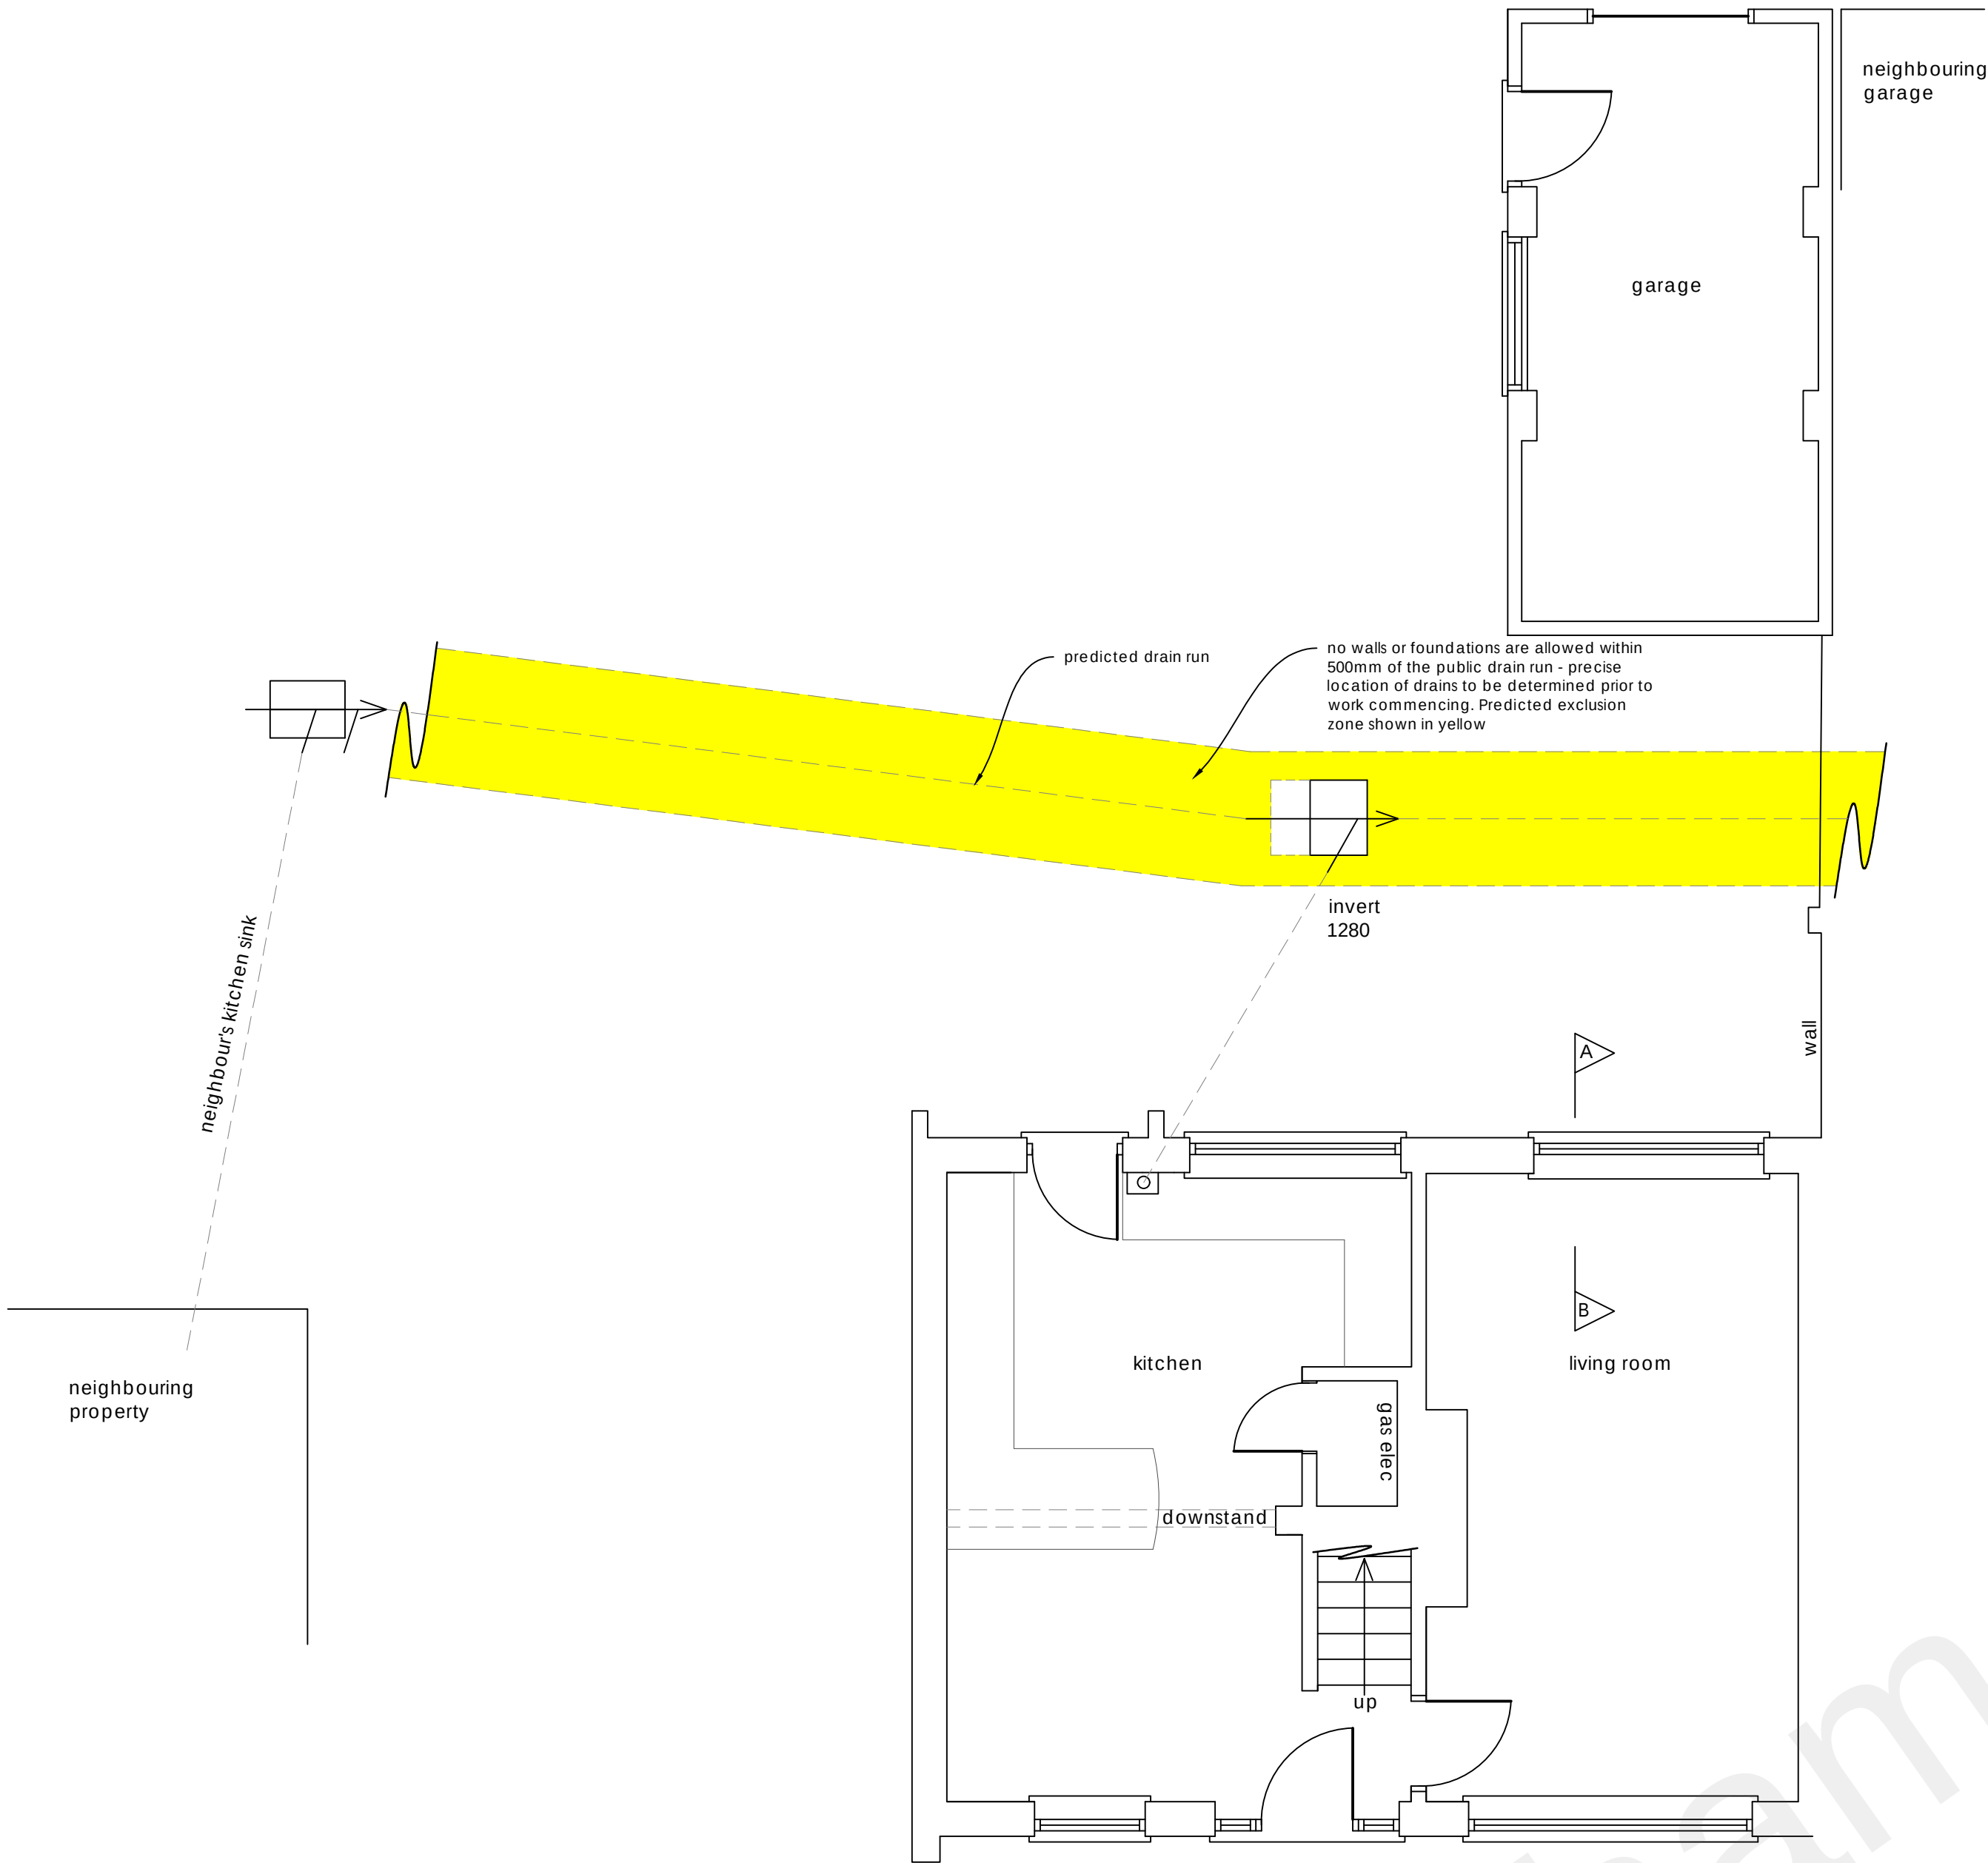


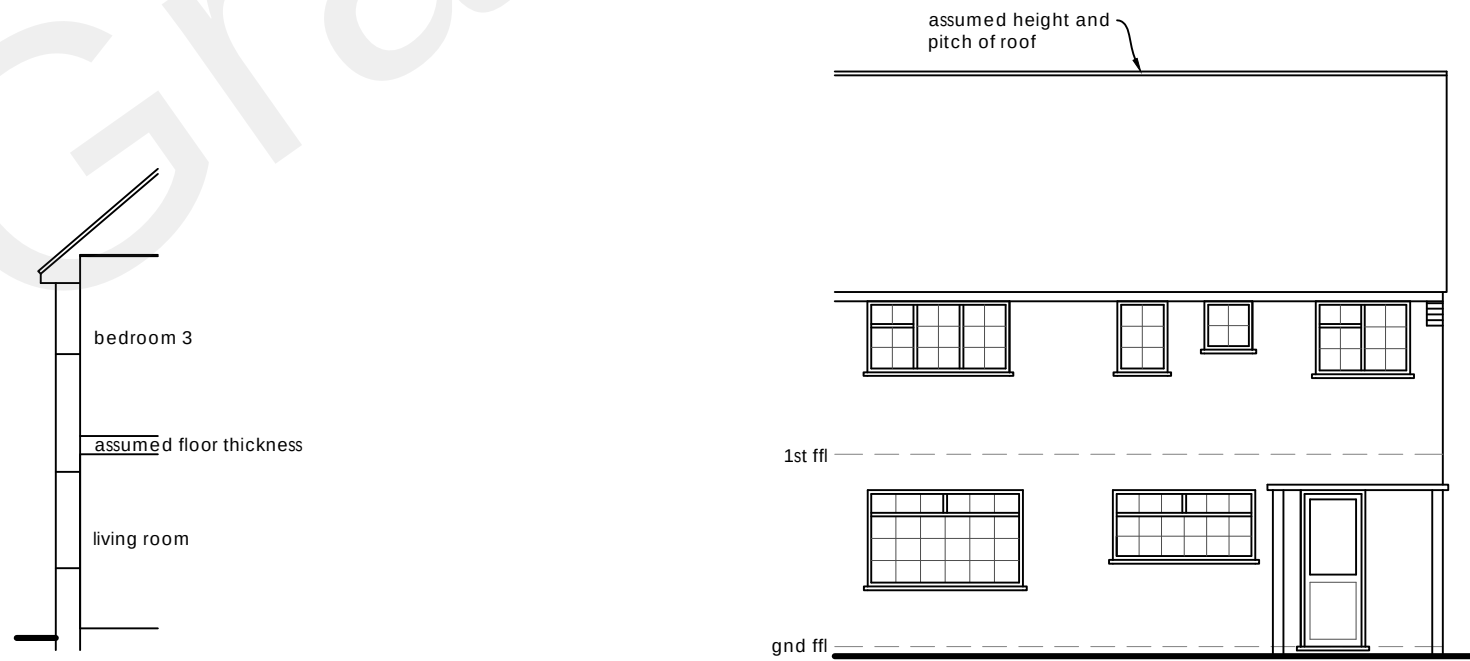


Ground floor plan

1:50

 


Section A - B

1:100

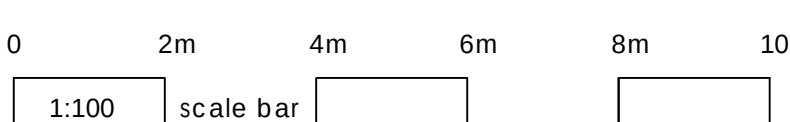


Rear elevation

1:100

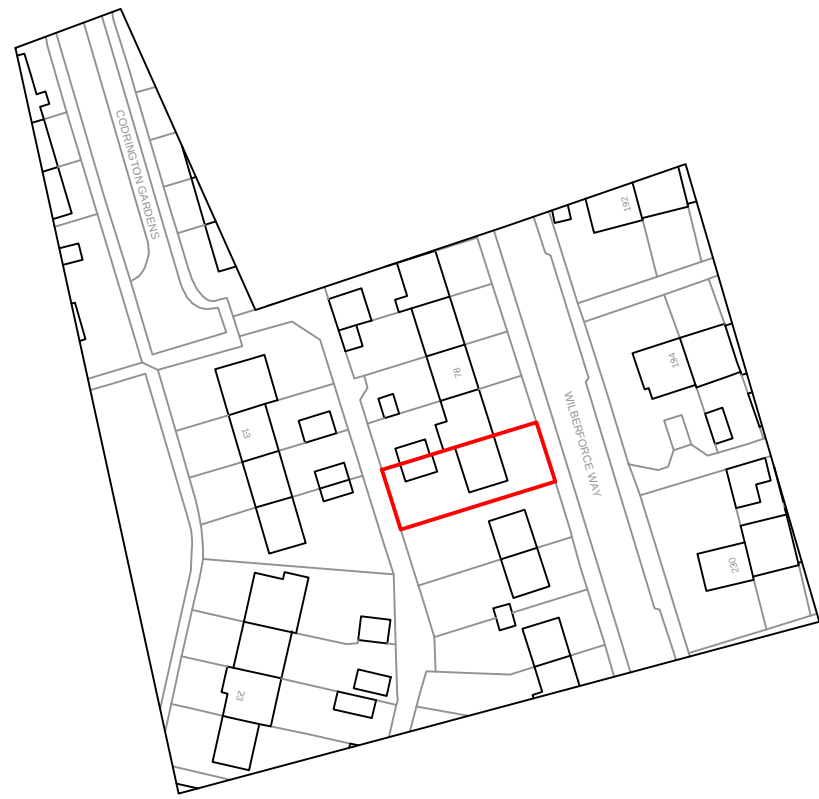



Site location plan

1:1250

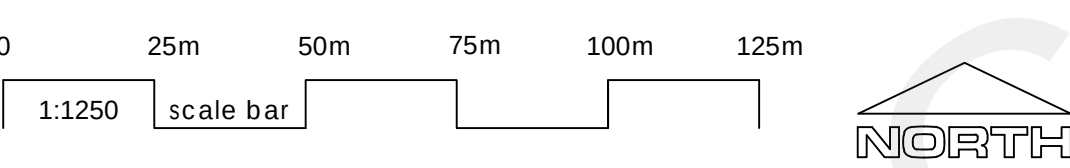


Block plan

1:500

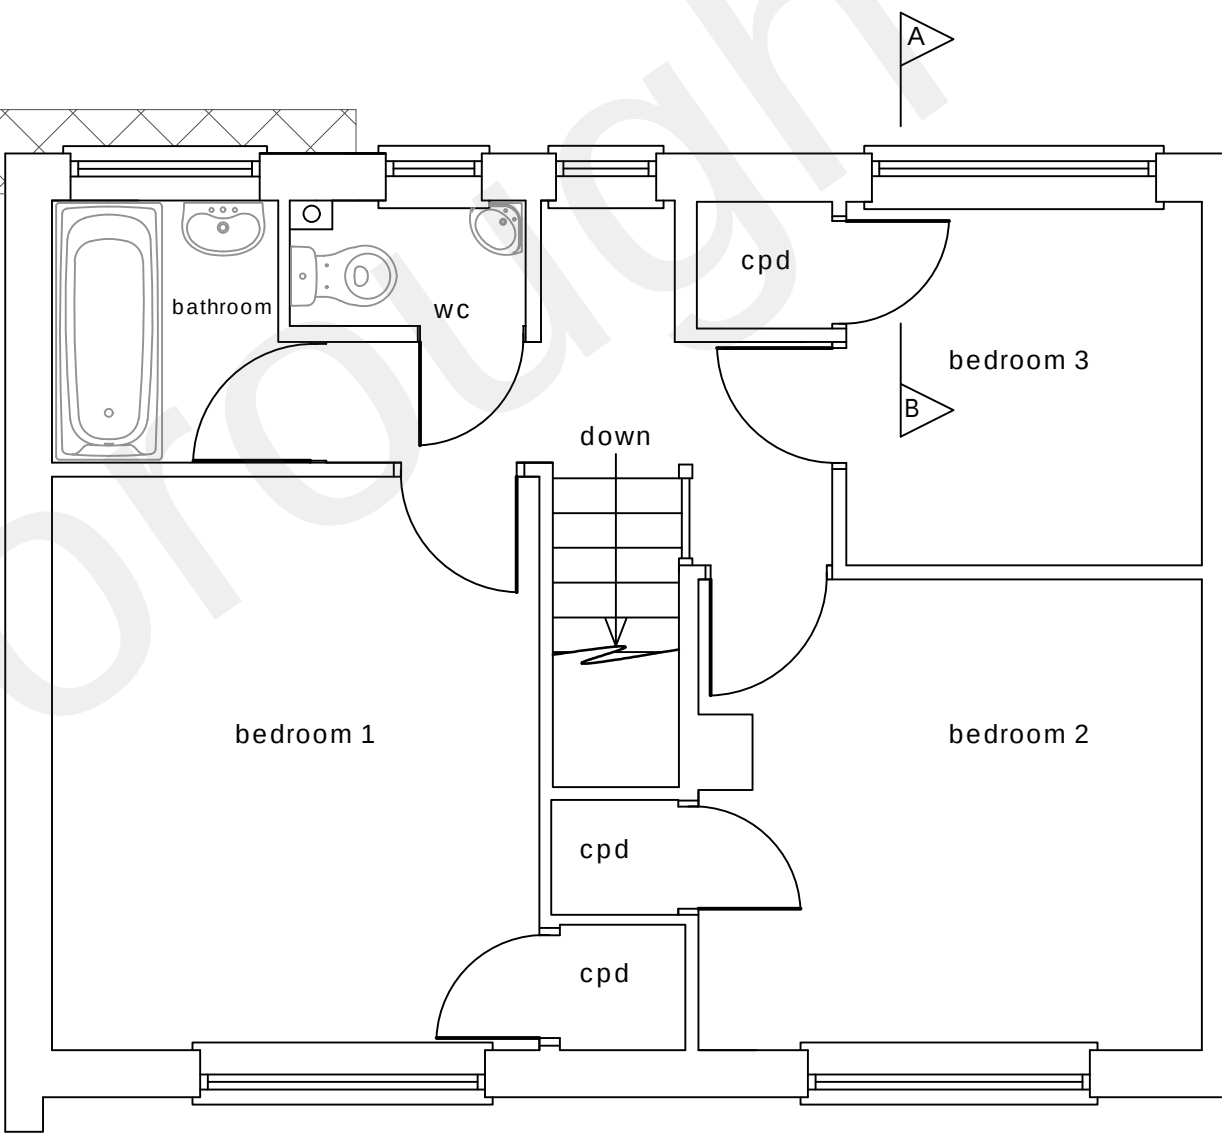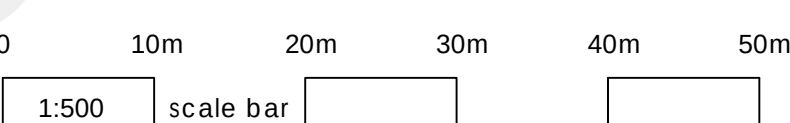

First floor plan

1:50

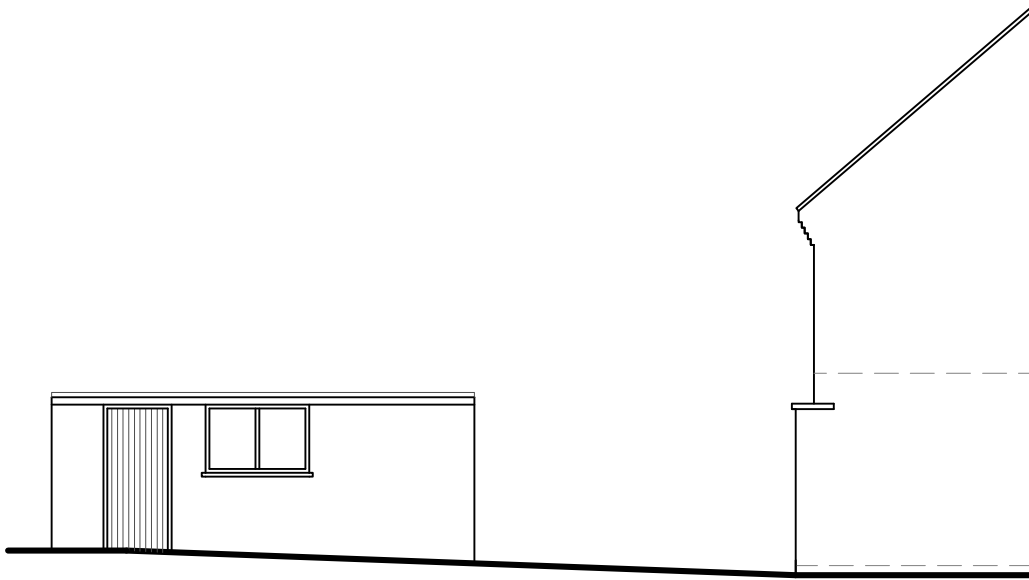

Flank elevation

1:100

Construction (Design and Management) Regulations 2015. Virtually everyone involved in a construction project has legal duties under CDM 2015. See further information at www.HSE.gov.uk				
Asbestos - get your property tested. Further information and your responsibilities can be found at www.HSE.gov.uk .				
These plans are for identification purposes only. Do not scale from these plans - take measurements on site. All dimensions are approximations. This plan is for viewing at the scales indicated only. This plan is suitable for planning permission purposes.				
Revision	Description	Date		
SAMUEL MOSS LTD				
01322 408573 / 07796 454747				
office@samuelmossltd.co.uk				
www.samuelmossltd.co.uk				
Client: Mr Hawkins				
Project: 82 Wilberforce Way, Gravesend, DA12 5DH				
Title: Part existing plans				
Date:	Scale:	Drawn:	Plan no:	Revision
Dec 2022	@ A1	SM	SM397.1	