
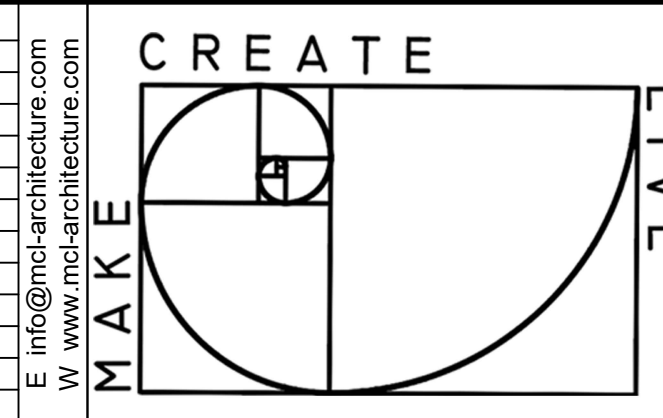
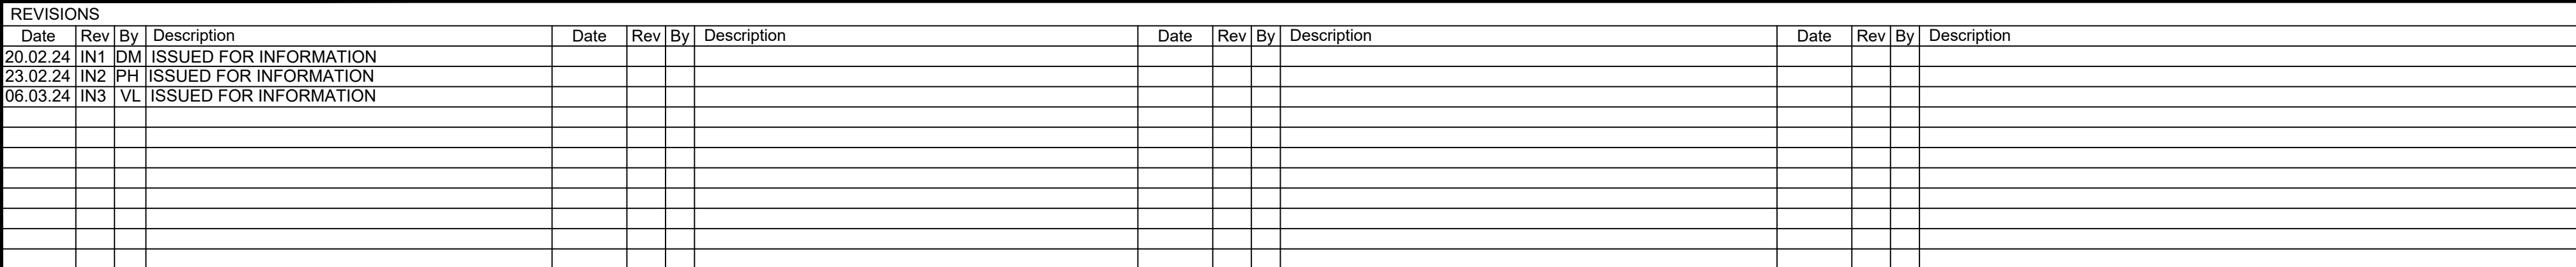


- All dimensions to be verified on site and in mm.
- Builder to verify all dimensions, heights and levels prior to commencement of work.
- All documents shall be checked to ensure that they are compatible by the contractor before construction commences. In the event of apparent ambiguity or contradiction the engineer and/or architect shall be notified immediately.
- In carrying out or preparing his estimate shall visit the site and acquaint himself with the problems involved.
- The contractor shall issue all statutory notices to the local Authority during progress and completion of works.

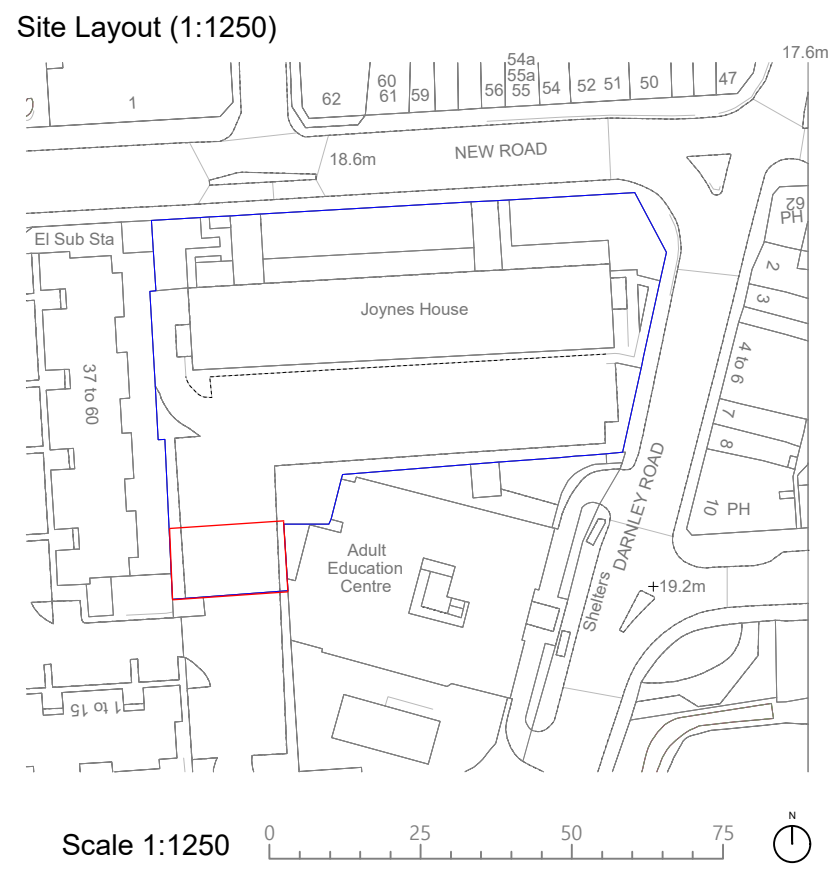

Job Title			JOYNES HOUSE		
Drawing Title			Client		
SITE PLAN			GROVE CONSTRUCTION		
Scale	Date	Drawn	Project No.		Sheet Number
1:150@A1	06.07.24	VL	2316		JH-C-00-0G-01-01
					Rev
					C2

GENERAL ARRANGEMENT