



5LTR CADDY TO BE STORED INTO EACH APARTMENT




BIN STORE PLAN

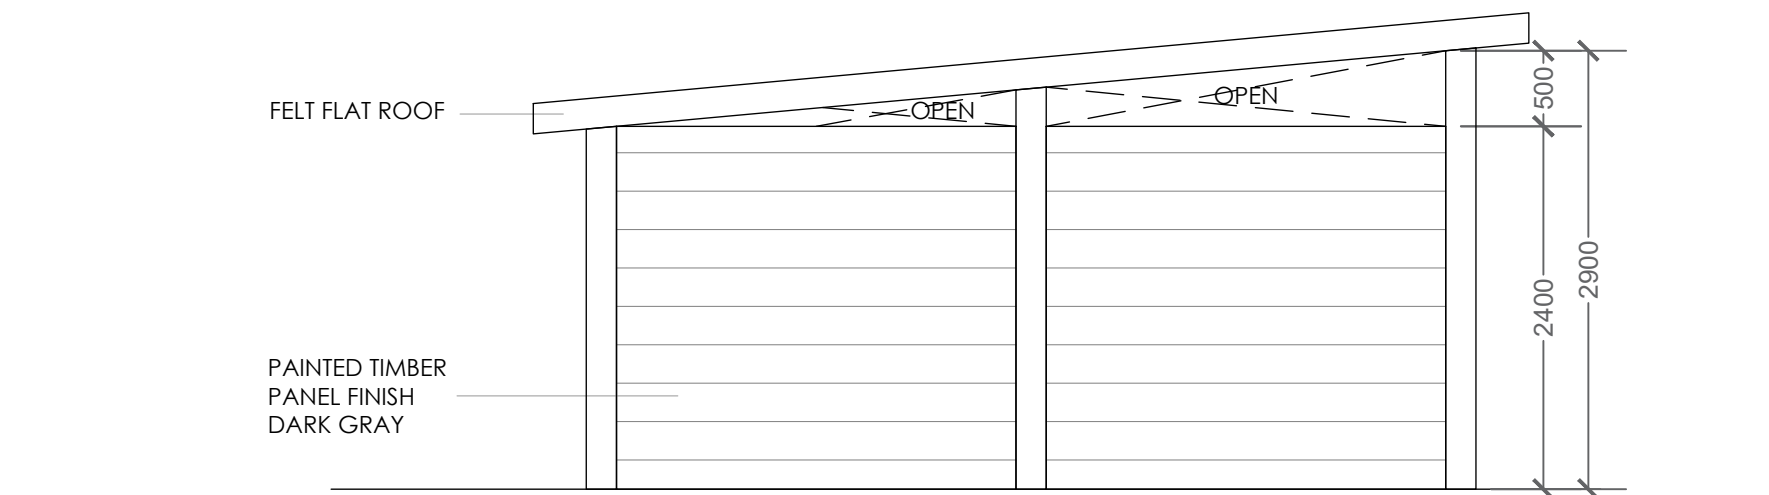


SOUTH ELEVATION

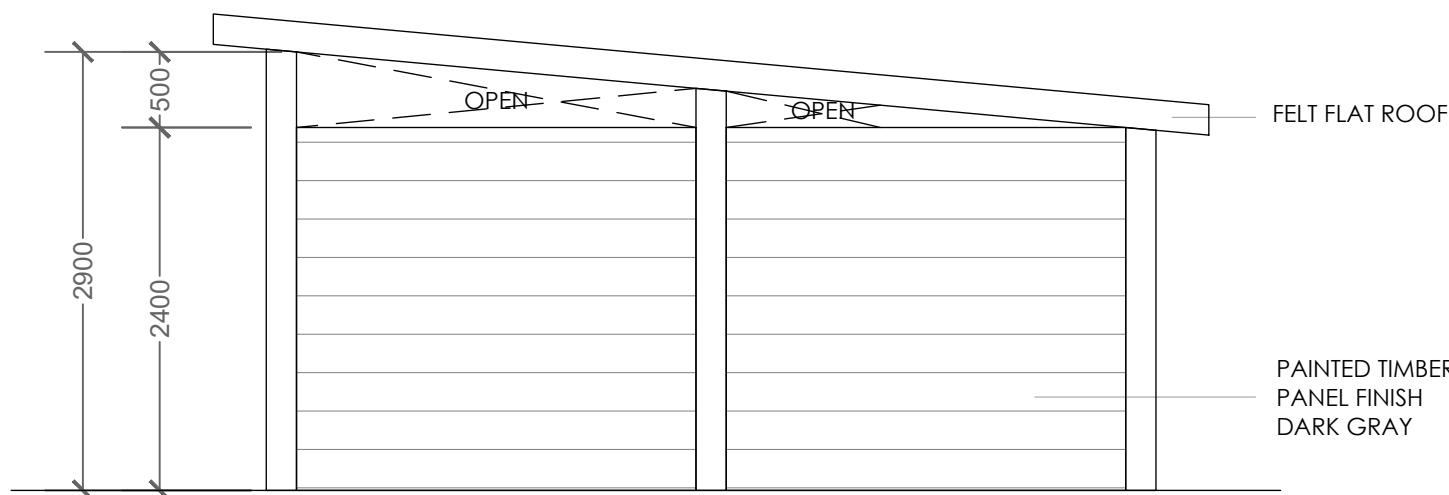


NORTH ELEVATION

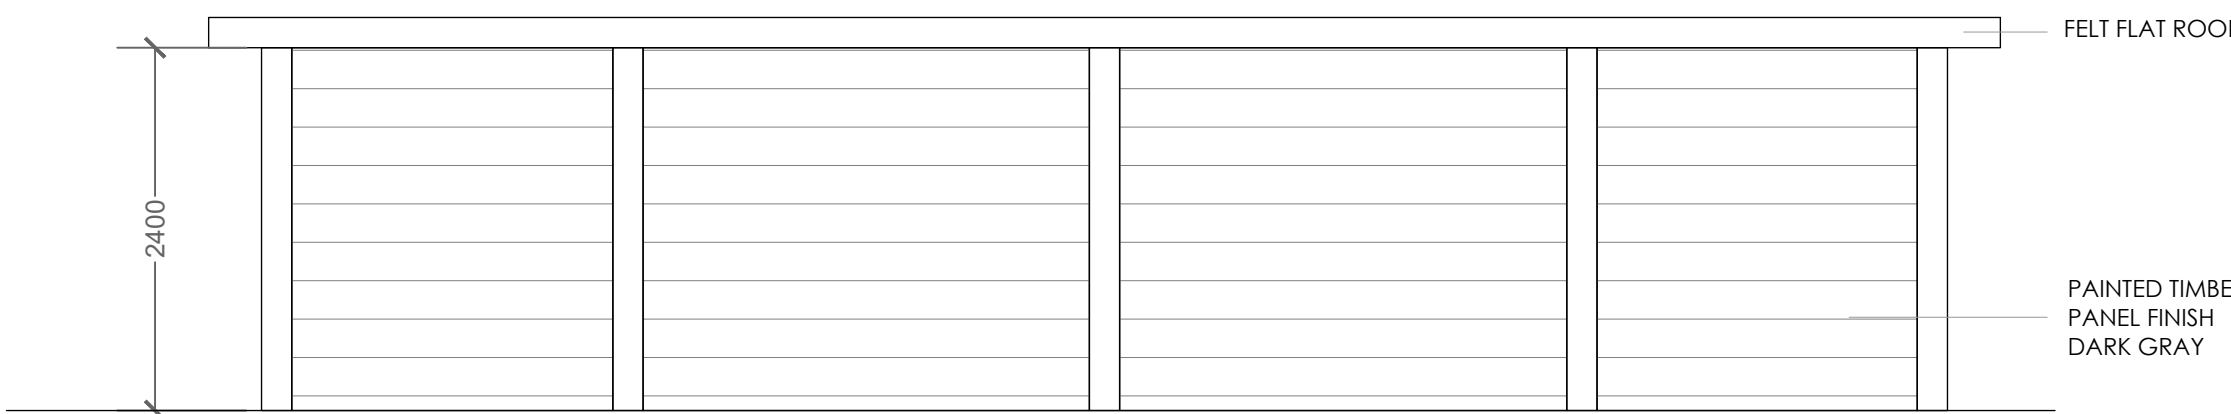

WEST ELEVATION

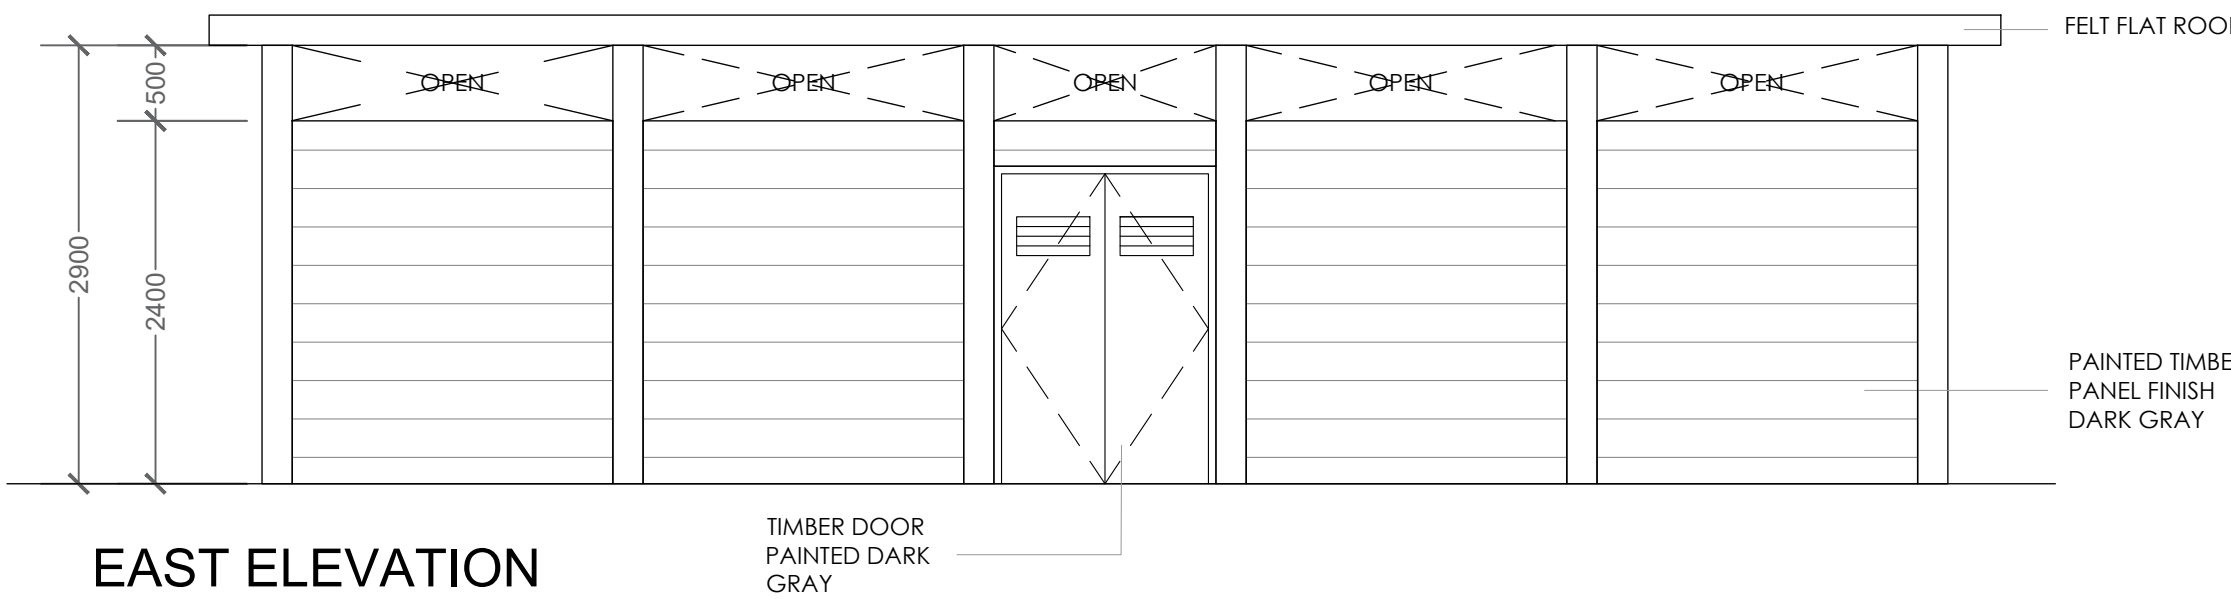

EAST ELEVATION

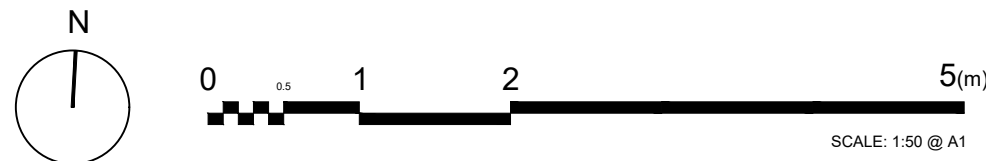

REVISIONS				Date	Rev	By	Description	Date	Rev	By	Description	Date	Rev	By	Description	Date	Rev	By	Description
12.07.24	C1	VL	ISSUED FOR CONSTRUCTION																
24.09.24	C2	VL	ISSUED FOR CONSTRUCTION																
30.09.24	C3	VL	ISSUED FOR CONSTRUCTION																
20.11.24	C4	VL	ISSUED FOR CONSTRUCTION																
21.11.24	C5	VL	ISSUED FOR CONSTRUCTION																

MAKE

CREATE

W

E

Job Title

JOYNES HOUSE

Drawing Title

PROPOSED BIN STORE 1 DETAIL

Scale

1:50@A1

Date

21.11.24

Drawn

VL

Client

GROVE CONSTRUCTION

Project No.

2316

Sheet Number

JH-C-90-MF-02-01

Rev

C5

ELEVATION