


SITE LOCATION

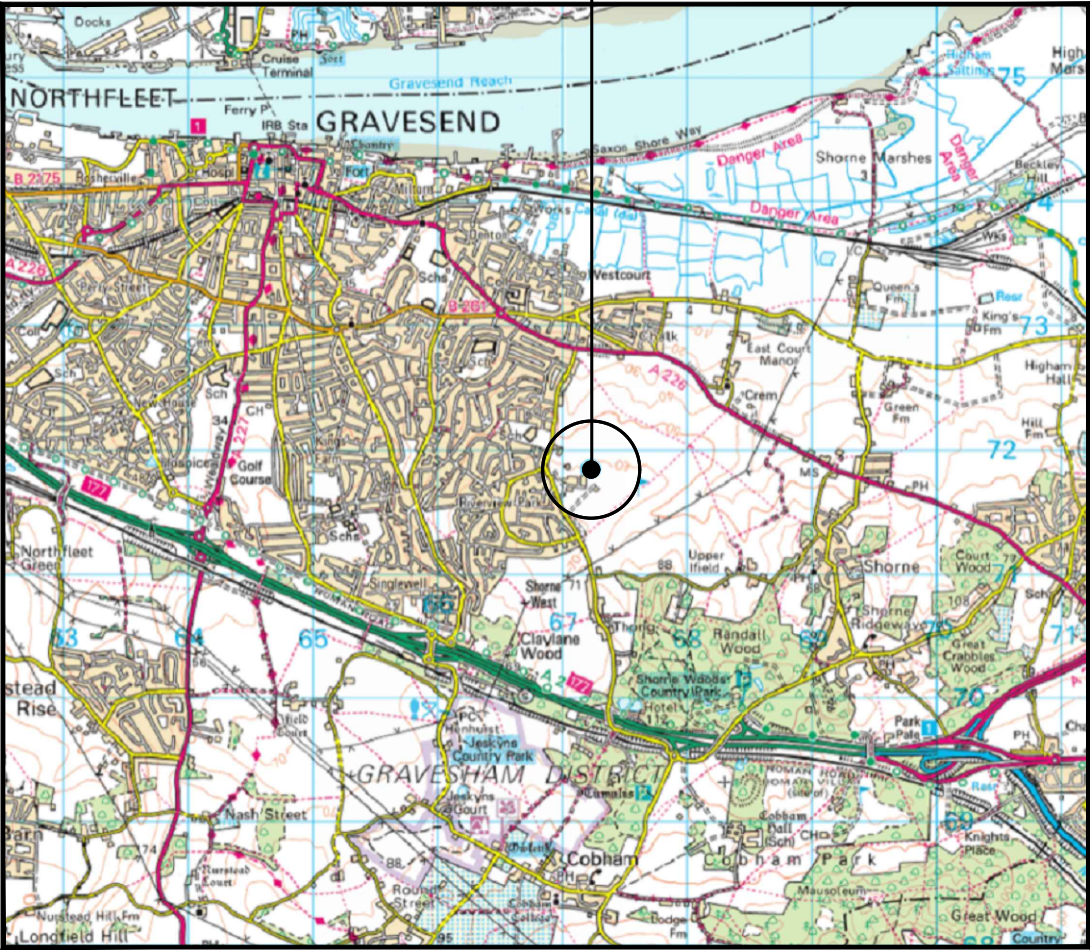



SITE LOCATION
(Scale 1:50000)

Based upon Ordnance Survey map extract
with the permission of the Controller of
His Majesty's Stationery Office.
Crown copyright.
Licence No. 100047947




SITE PHOTOGRAPH

These drawings comply with VMO2 Standard ICNIRP guidelines,
Designed in accordance with Cornerstone documents: SDN0007 & SDN0008

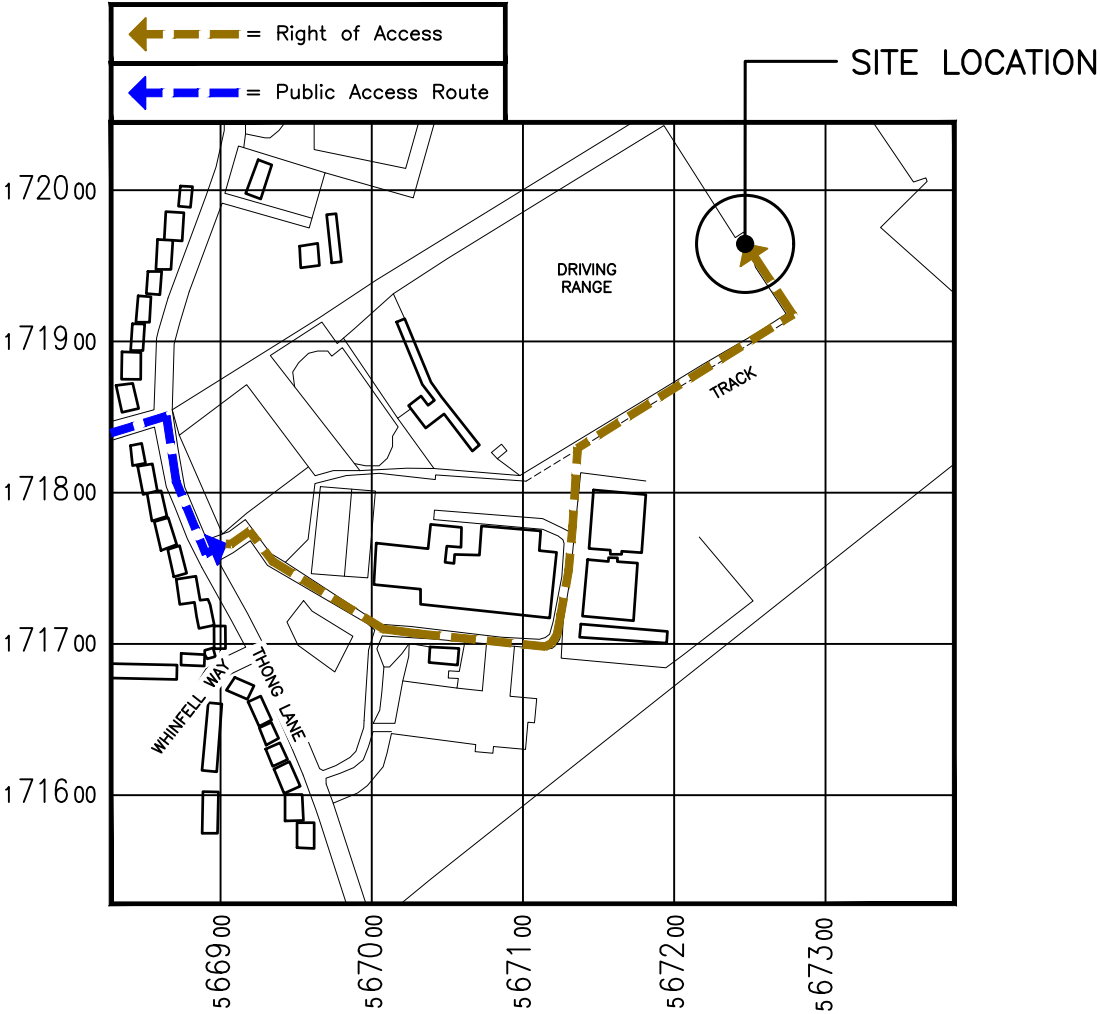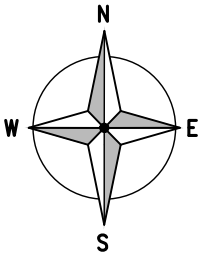

DETAILED SITE LOCATION
(Scale 1:5000)

Based upon Ordnance Survey map extract
with the permission of the Controller of
His Majesty's Stationery Office.
Crown copyright.
Licence No. 100047947

 

ALL DIMENSIONS ARE IN mm UNLESS NOTED OTHERWISE

N.G.R | E: 567234 N: 171985

DIRECTIONS TO SITE:
HEAD NORTHEAST ON THE M25. TAKE THE
A2(E) EXIT TOWARD DARTFORD/A225/
CANTERBURY/M2. AT THE ROUNDABOUT, TAKE
THE 4TH EXIT ONTO THE M2 RAMP TO
CANTERBURY/M2. MERGE ONTO THE A2. TAKE
THE EXIST TOWARDS GRAVESEND (E). AT THE
ROUNDABOUT, TAKE THE 2ND EXIT ONTO
HEVER COURT ROAD. AT THE ROUNDABOUT,
TAKE THE 1ST EXIT ONTO VALLEY DRIVE. TURN
RIGHT INTO MARLING WAY. TAKE THE 1ST LEFT
TO STAY ON MARLING WAY, THEN TAKE THE
NEXT LEFT AGAIN TO STAY ON MARLING WAY.
TURN LEFT ONTO LEANDER DRIVE. AT THE
ROUNDABOUT, TAKE THE 2ND EXIT ONTO
THONG LANE. THE ENTRANCE TO THE SPORTS
CENTRE IS ON THE LEFT HAND SIDE, AND THE
SITE IS POSITIONED TO THE REAR OF THE
DRIVING RANGE.

NOTES:

A	Issued for Approval	RGN	AB	19.12.23
REV	MODIFICATION	BY	CH	DATE



WHP Telecoms Ltd
Faraday Court
401 Faraday Street
Birchwood Park
Warrington WA3 6GA
Tel: 01925 424100 Fax: 01925 424101
e-mail: info@whptelecoms.com




CORNERSTONE-SOUTH EAST

Cell Name	Opt.
CASCADES GOLF DRIVING RANGE	-

Cell ID No		
CORNERSTONE	VMO2	VF
11443823	035317	N/A

Site Address / Contact Details		
CASCADES LEISURE CENTRE THONG LANE GRAVESEND KENT DA12 4LG		

Drawing Title: SITE LOCATION MAPS		
Purpose of issue: PLANNING		Dwg Rev:
Drawing Number: 100		A
Surveyed By: WHP	Original Sheet Size: A3	Pack Issue:
Drawn: RGN	Date: 19.12.23	Checked: AB Date: 19.12.23 A

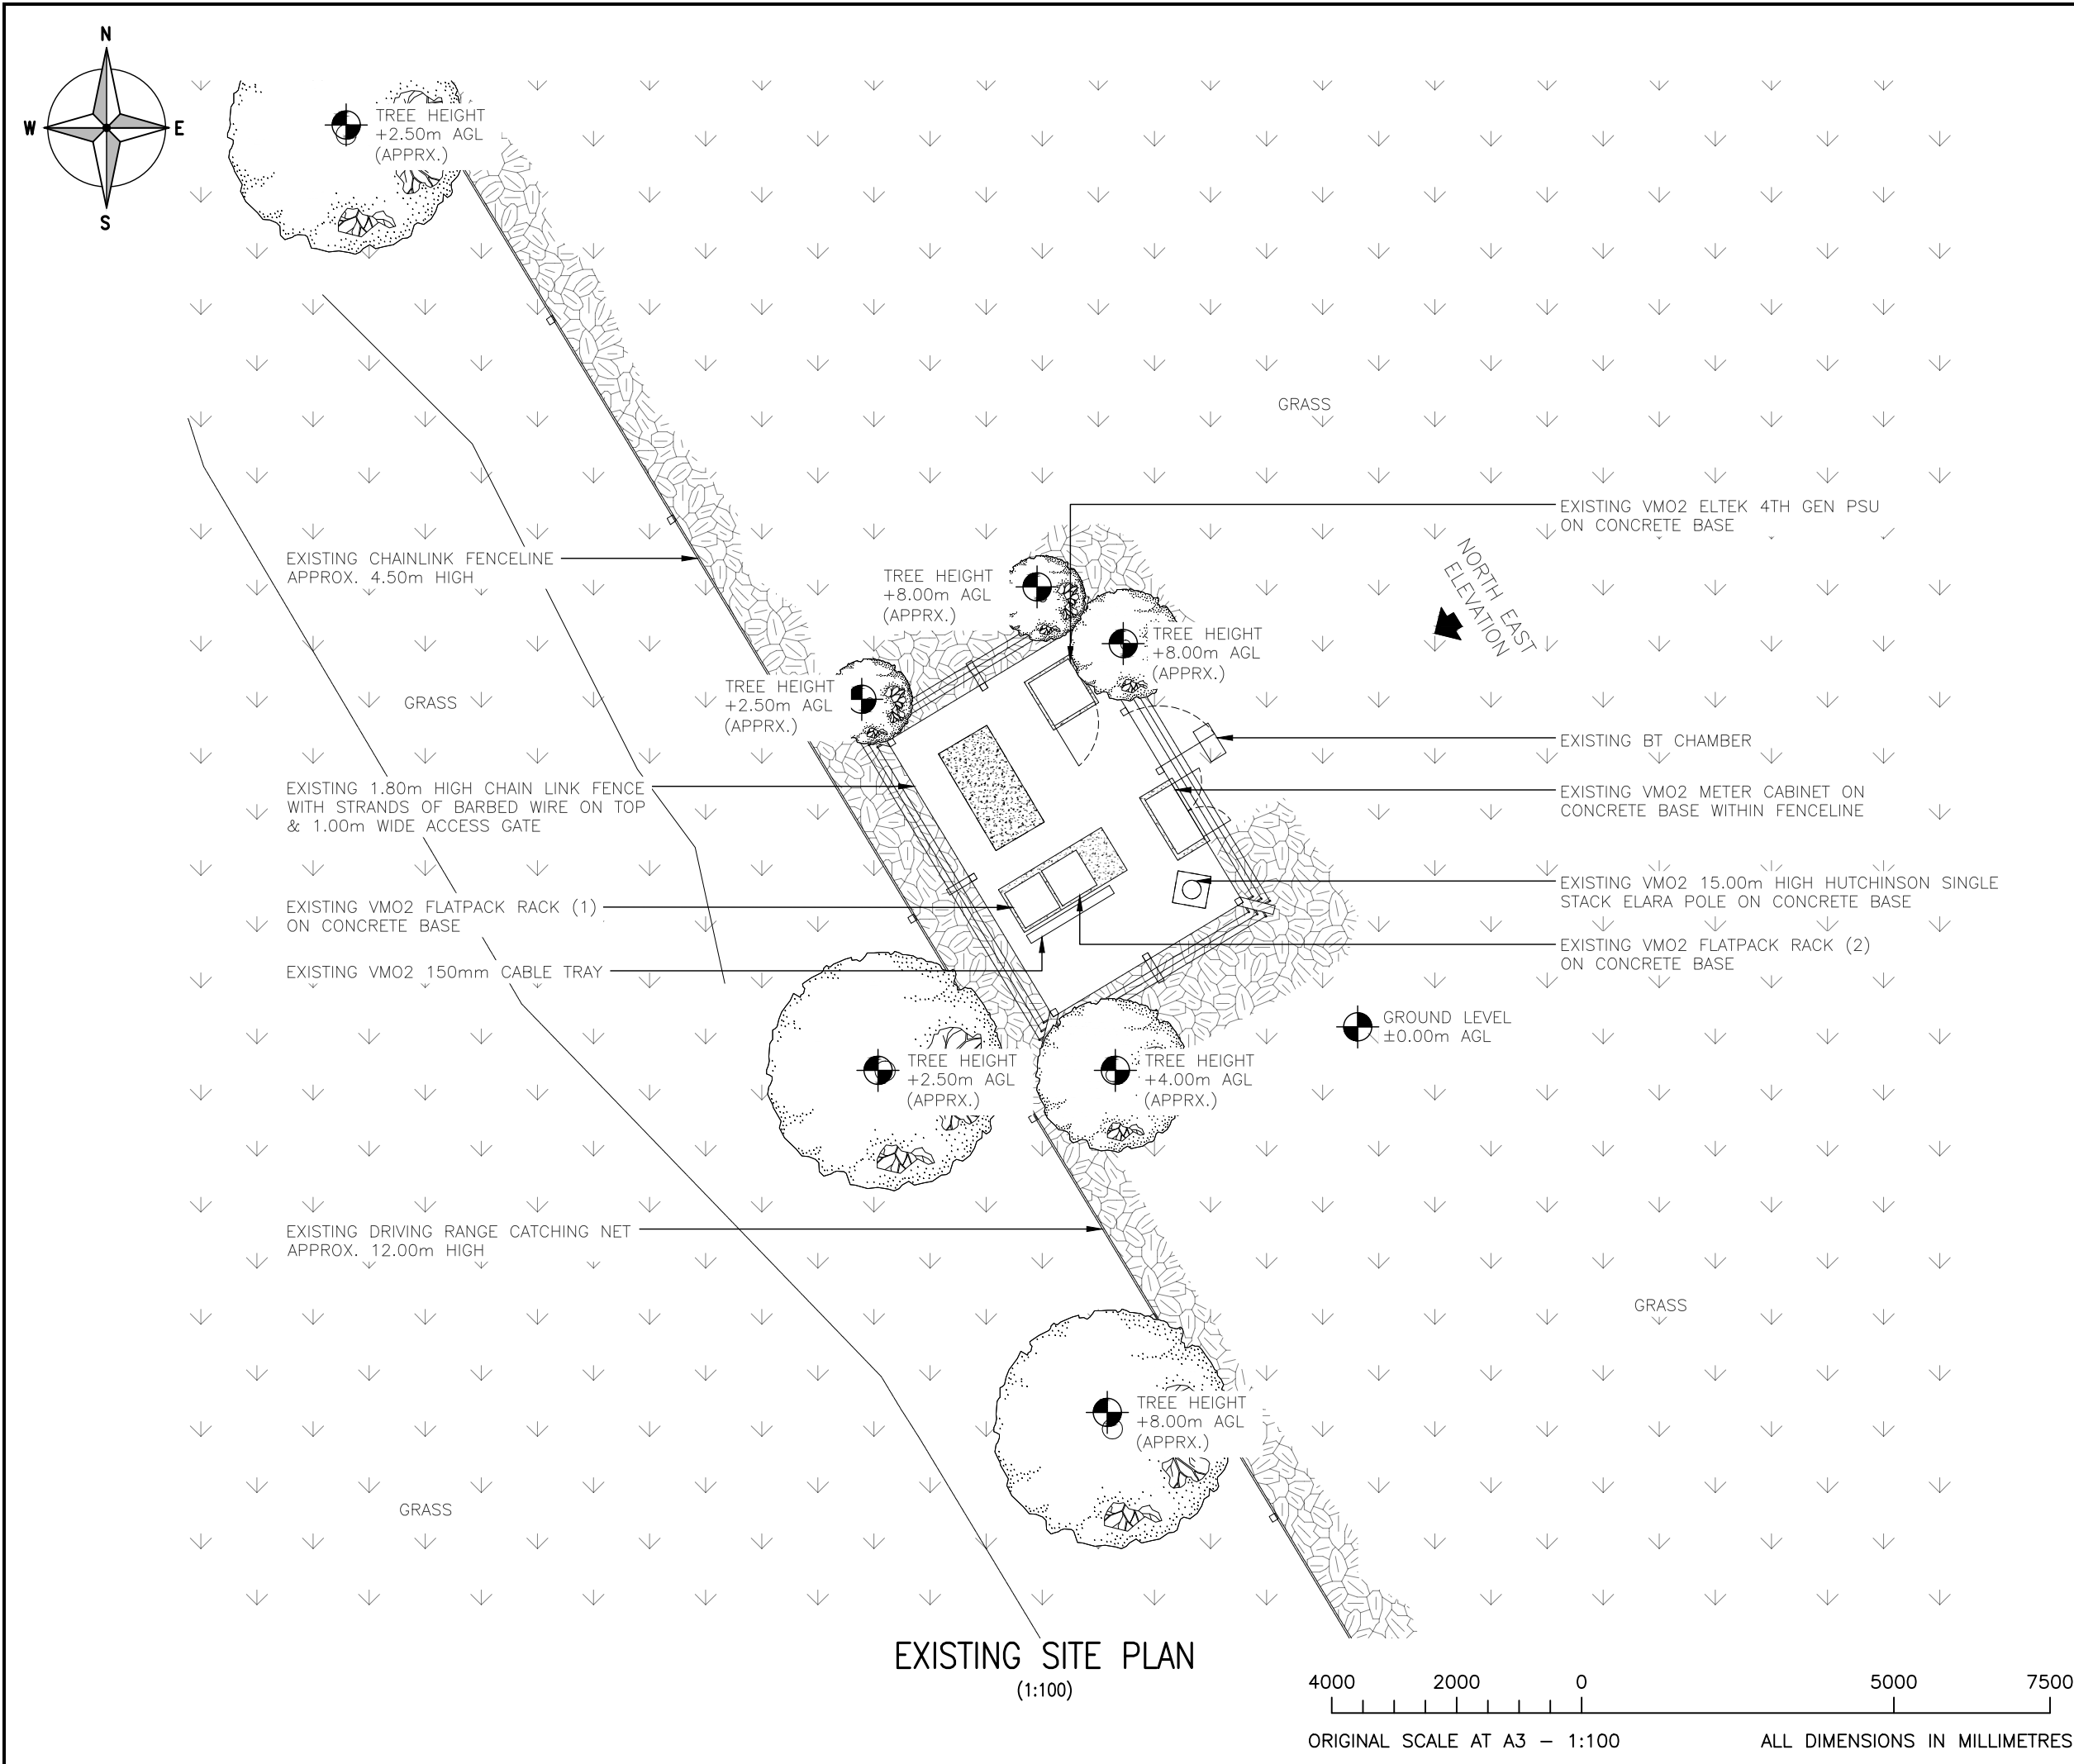

ALL DIMENSIONS ARE IN mm UNLESS NOTED OTHERWISE

N.G.R

E: 567234

N: 171985

NOTES:

A	Issued for Approval	RGN	AB	19.12.23
REV	MODIFICATION	BY	CH	DATE



WHP Telecoms Ltd

Faraday Court
401 Faraday Street
Birchwood Park
Warrington WA3 6GA
Tel: 01925 424100 Fax: 01925 424101
e-mail: info@whptelecoms.com



CORNERSTONE-SOUTH EAST

Cell Name		Opt.
CASCADES GOLF DRIVING RANGE		-
Cell ID No		
CORNERSTONE	VMO2	VF
11443823	035317	N/A


Site Address / Contact Details

CASCADES LEISURE CENTRE
THONG LANE
GRAVESEND
KENT
DA12 4LG

Drawing Title:
EXISTING SITE PLAN

Purpose of issue: PLANNING		Dwg Rev:
Drawing Number: 200		A
Surveyed By: WHP	Original Sheet Size: A3	Pack Issue:
Drawn: RGN	Date: 19.12.23	Checked: AB
	Date: 19.12.23	A

SDNT0005 Version 1.3

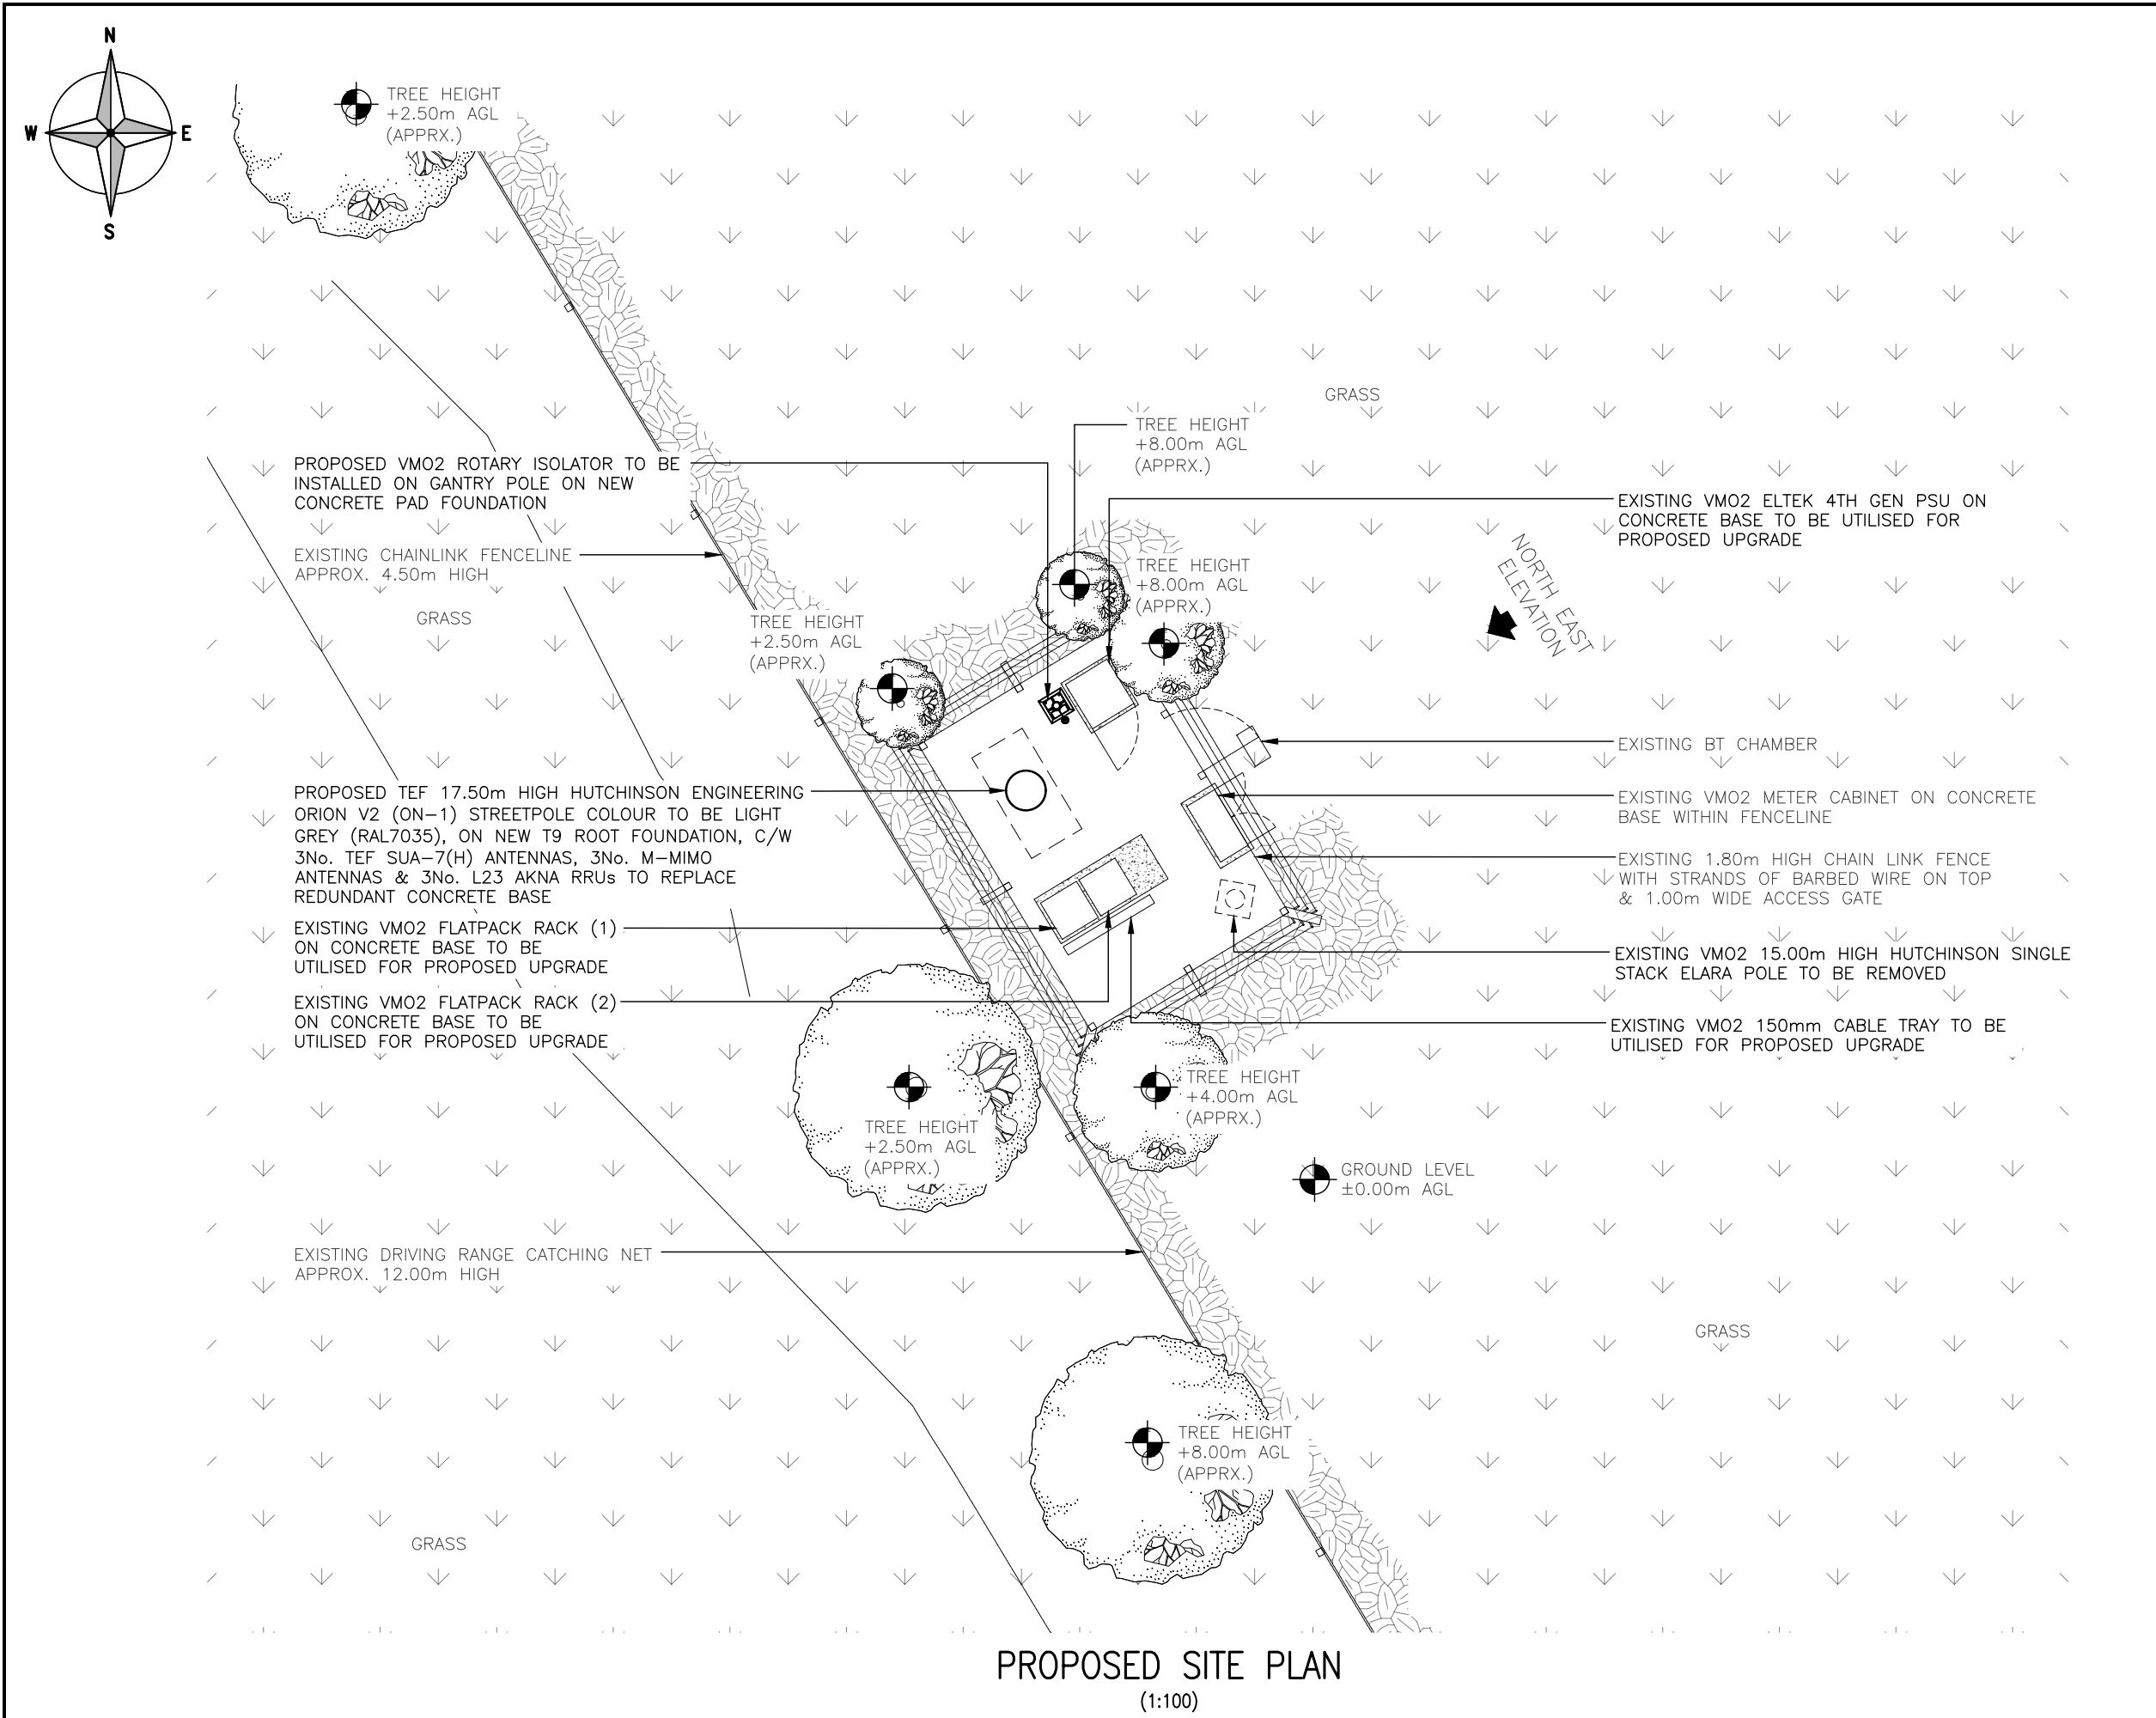

These drawings comply with VMO2 Standard ICNIRP guidelines,
Designed in accordance with Cornerstone documents: SDN0007 & SDN0008

ALL DIMENSIONS ARE IN mm UNLESS NOTED OTHERWISE

N.G.R

E: 567234 N: 171985

NOTES:

A	Issued for Approval	RGN	AB	19.12.23
REV	MODIFICATION	BY	CH	DATE



WHP Telecoms Ltd

Faraday Court
401 Faraday Street
Birchwood Park
Warrington WA3 6GA
Tel: 01925 424100 Fax: 01925 424101
e-mail: info@whptelecoms.com



CORNERSTONE-SOUTH EAST

Cell Name		Opt.
CASCADES GOLF DRIVING RANGE		-
Cell ID No		
CORNERSTONE	VMO2	VF
11443823	035317	N/A


Site Address / Contact Details

CASCADES LEISURE CENTRE
THONG LANE
GRAVESEND
KENT
DA12 4LG

Drawing Title:
PROPOSED SITE PLAN

Purpose of issue:		Dwg Rev:
PLANNING		
Drawing Number:		A
201		
Surveyed By:	Original Sheet Size:	Pack Issue:
WHP	A3	
Drawn:	Date:	Checked:
RGN	19.12.23	AB
		Date:
		19.12.23
		A

SDNT0005 Version 1.3

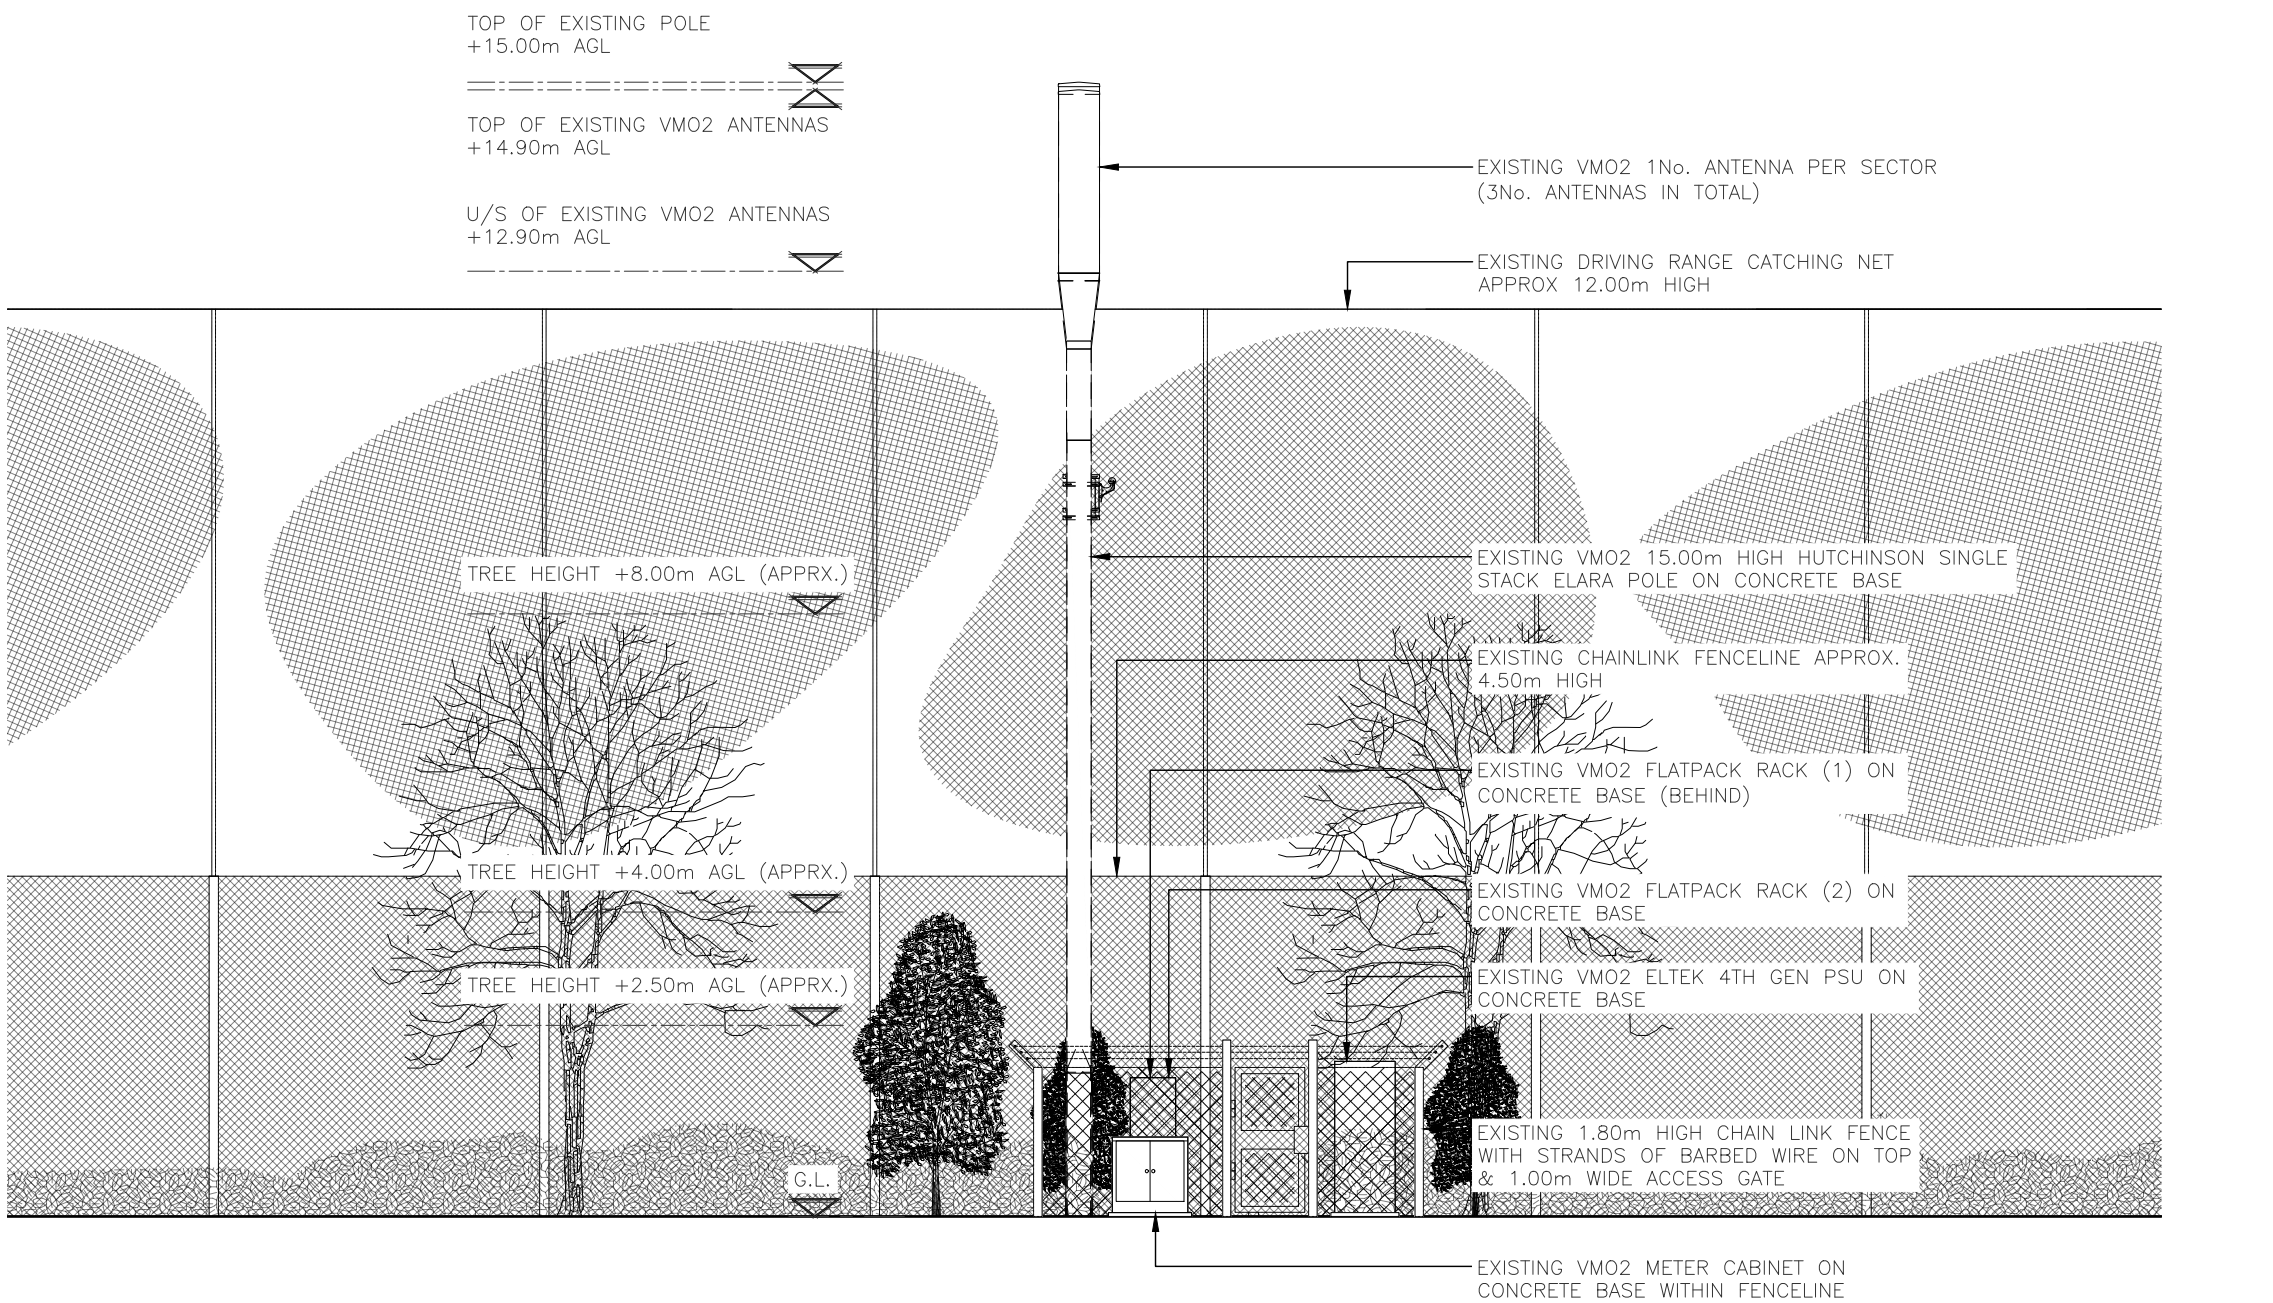

EXISTING NORTH EAST ELEVATION
(1:100)



ALL DIMENSIONS ARE IN mm UNLESS NOTED OTHERWISE

N.G.R

E: 567234

N: 171985

NOTES:

A	Issued for Approval	RGN	AB	19.12.23
REV	MODIFICATION	BY	CH	DATE



WHP Telecoms Ltd
Faraday Court
401 Faraday Street
Birchwood Park
Warrington WA3 6GA
Tel: 01925 424100 Fax: 01925 424101
e-mail: info@whptelecoms.com



CORNERSTONE-SOUTH EAST

Cell Name		Opt.
CASCADES GOLF DRIVING RANGE		-
Cell ID No		
CORNERSTONE	VMO2	VF
11443823	035317	N/A


Site Address / Contact Details

CASCADES LEISURE CENTRE
THONG LANE
GRAVESEND
KENT
DA12 4LG

Drawing Title:
EXISTING SITE ELEVATION


Purpose of issue:		Dwg Rev:
PLANNING		
Drawing Number:		A
300		
Surveyed By:	Original Sheet Size:	Pack Issue:
WHP	A3	
Drawn:	Date:	Checked:
RGN	19.12.23	AB
		Date:
		19.12.23
		A

SDNT0005 Version 1.3

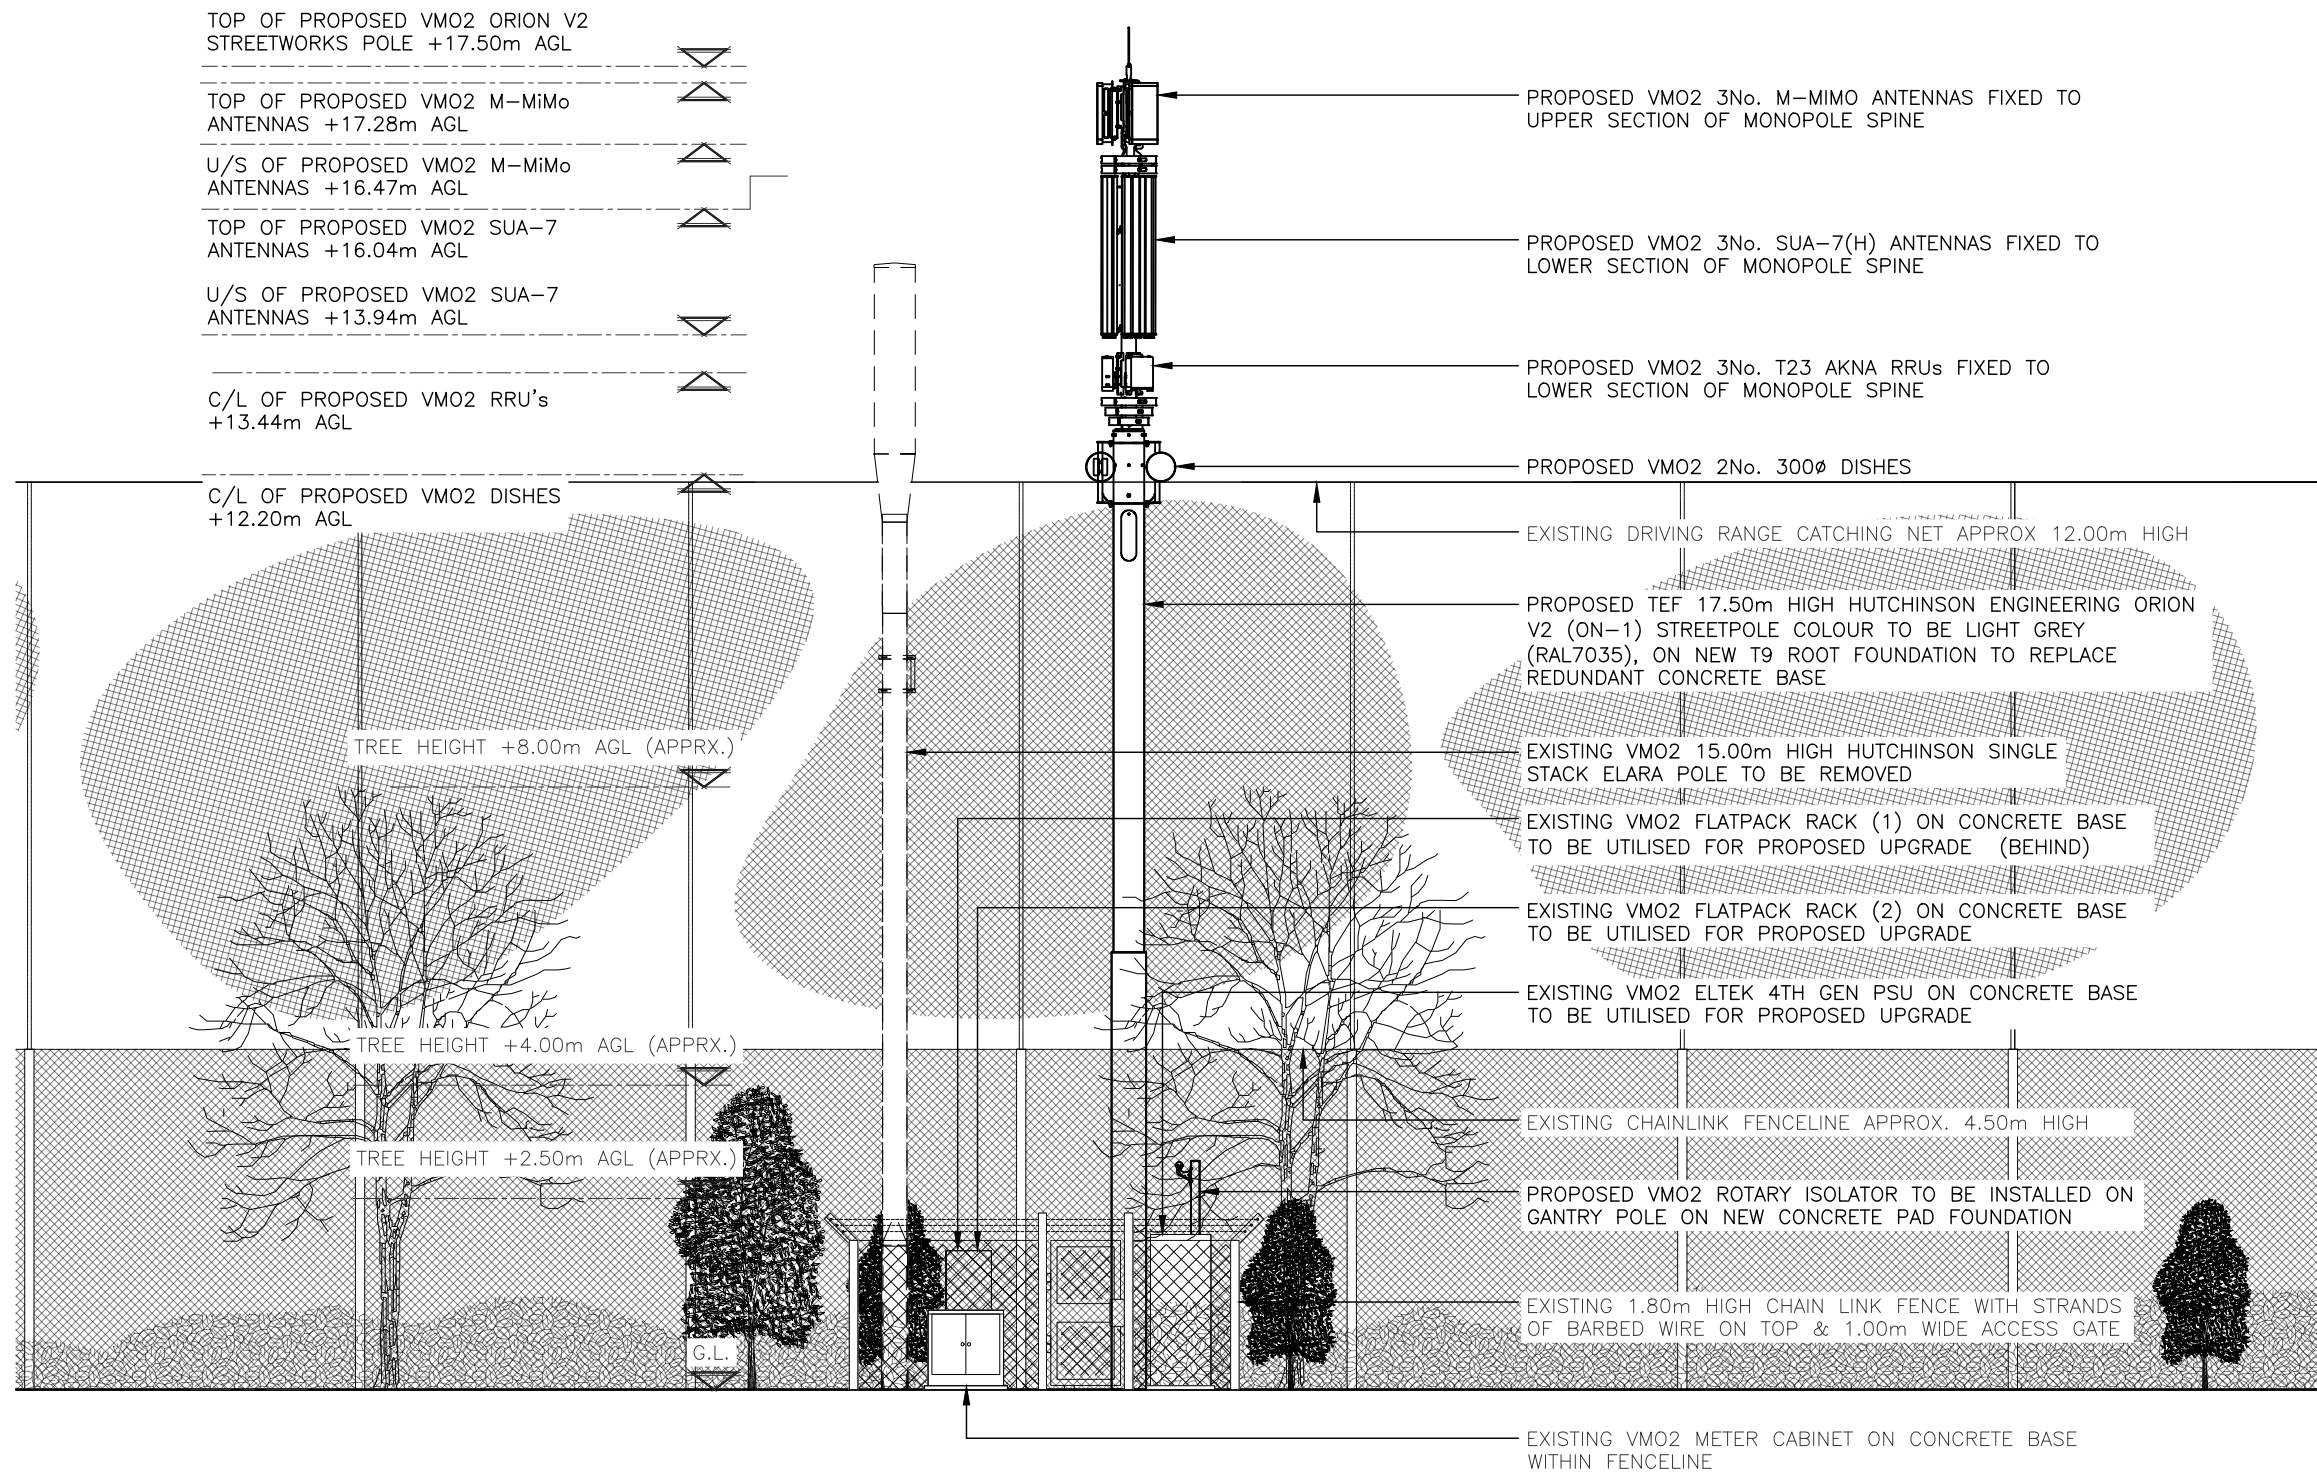

PROPOSED NORTH EAST ELEVATION

(1:100)

 

These drawings comply with VMO2 Standard ICNIRP guidelines,
Designed in accordance with Cornerstone documents: SDN0007 & SDN0008

ALL DIMENSIONS ARE IN mm UNLESS NOTED OTHERWISE

N.G.R E: 567234 N: 171985

NOTES:

REV	Issued for Approval	RGN	AB	19.12.23
	MODIFICATION	BY	CH	DATE

WHP Telecoms Ltd
Faraday Court
401 Faraday Street
Birchwood Park
Warrington WA3 6GA
Tel: 01925 424100 Fax: 01925 424101
e-mail: info@whptelecoms.com

O₂
CORNERSTONE-SOUTH EAST

Cell Name	Opt.
CASCADES GOLF DRIVING RANGE	-

Cell ID No		
CORNERSTONE	VMO2	VF
11443823	035317	N/A

Site Address / Contact Details

CASCADES LEISURE CENTRE
THONG LANE
GRAVESEND
KENT
DA12 4LG

Drawing Title: PROPOSED SITE ELEVATION

Purpose of issue:	PLANNING	Dwg Rev:
Drawing Number:	301	A

Surveyed By:	Original Sheet Size:	Pack
WHP	A3	Issue:

Drawn:	Date:	Checked:	Date:	A
RGN	19.12.23	AB	19.12.23	