



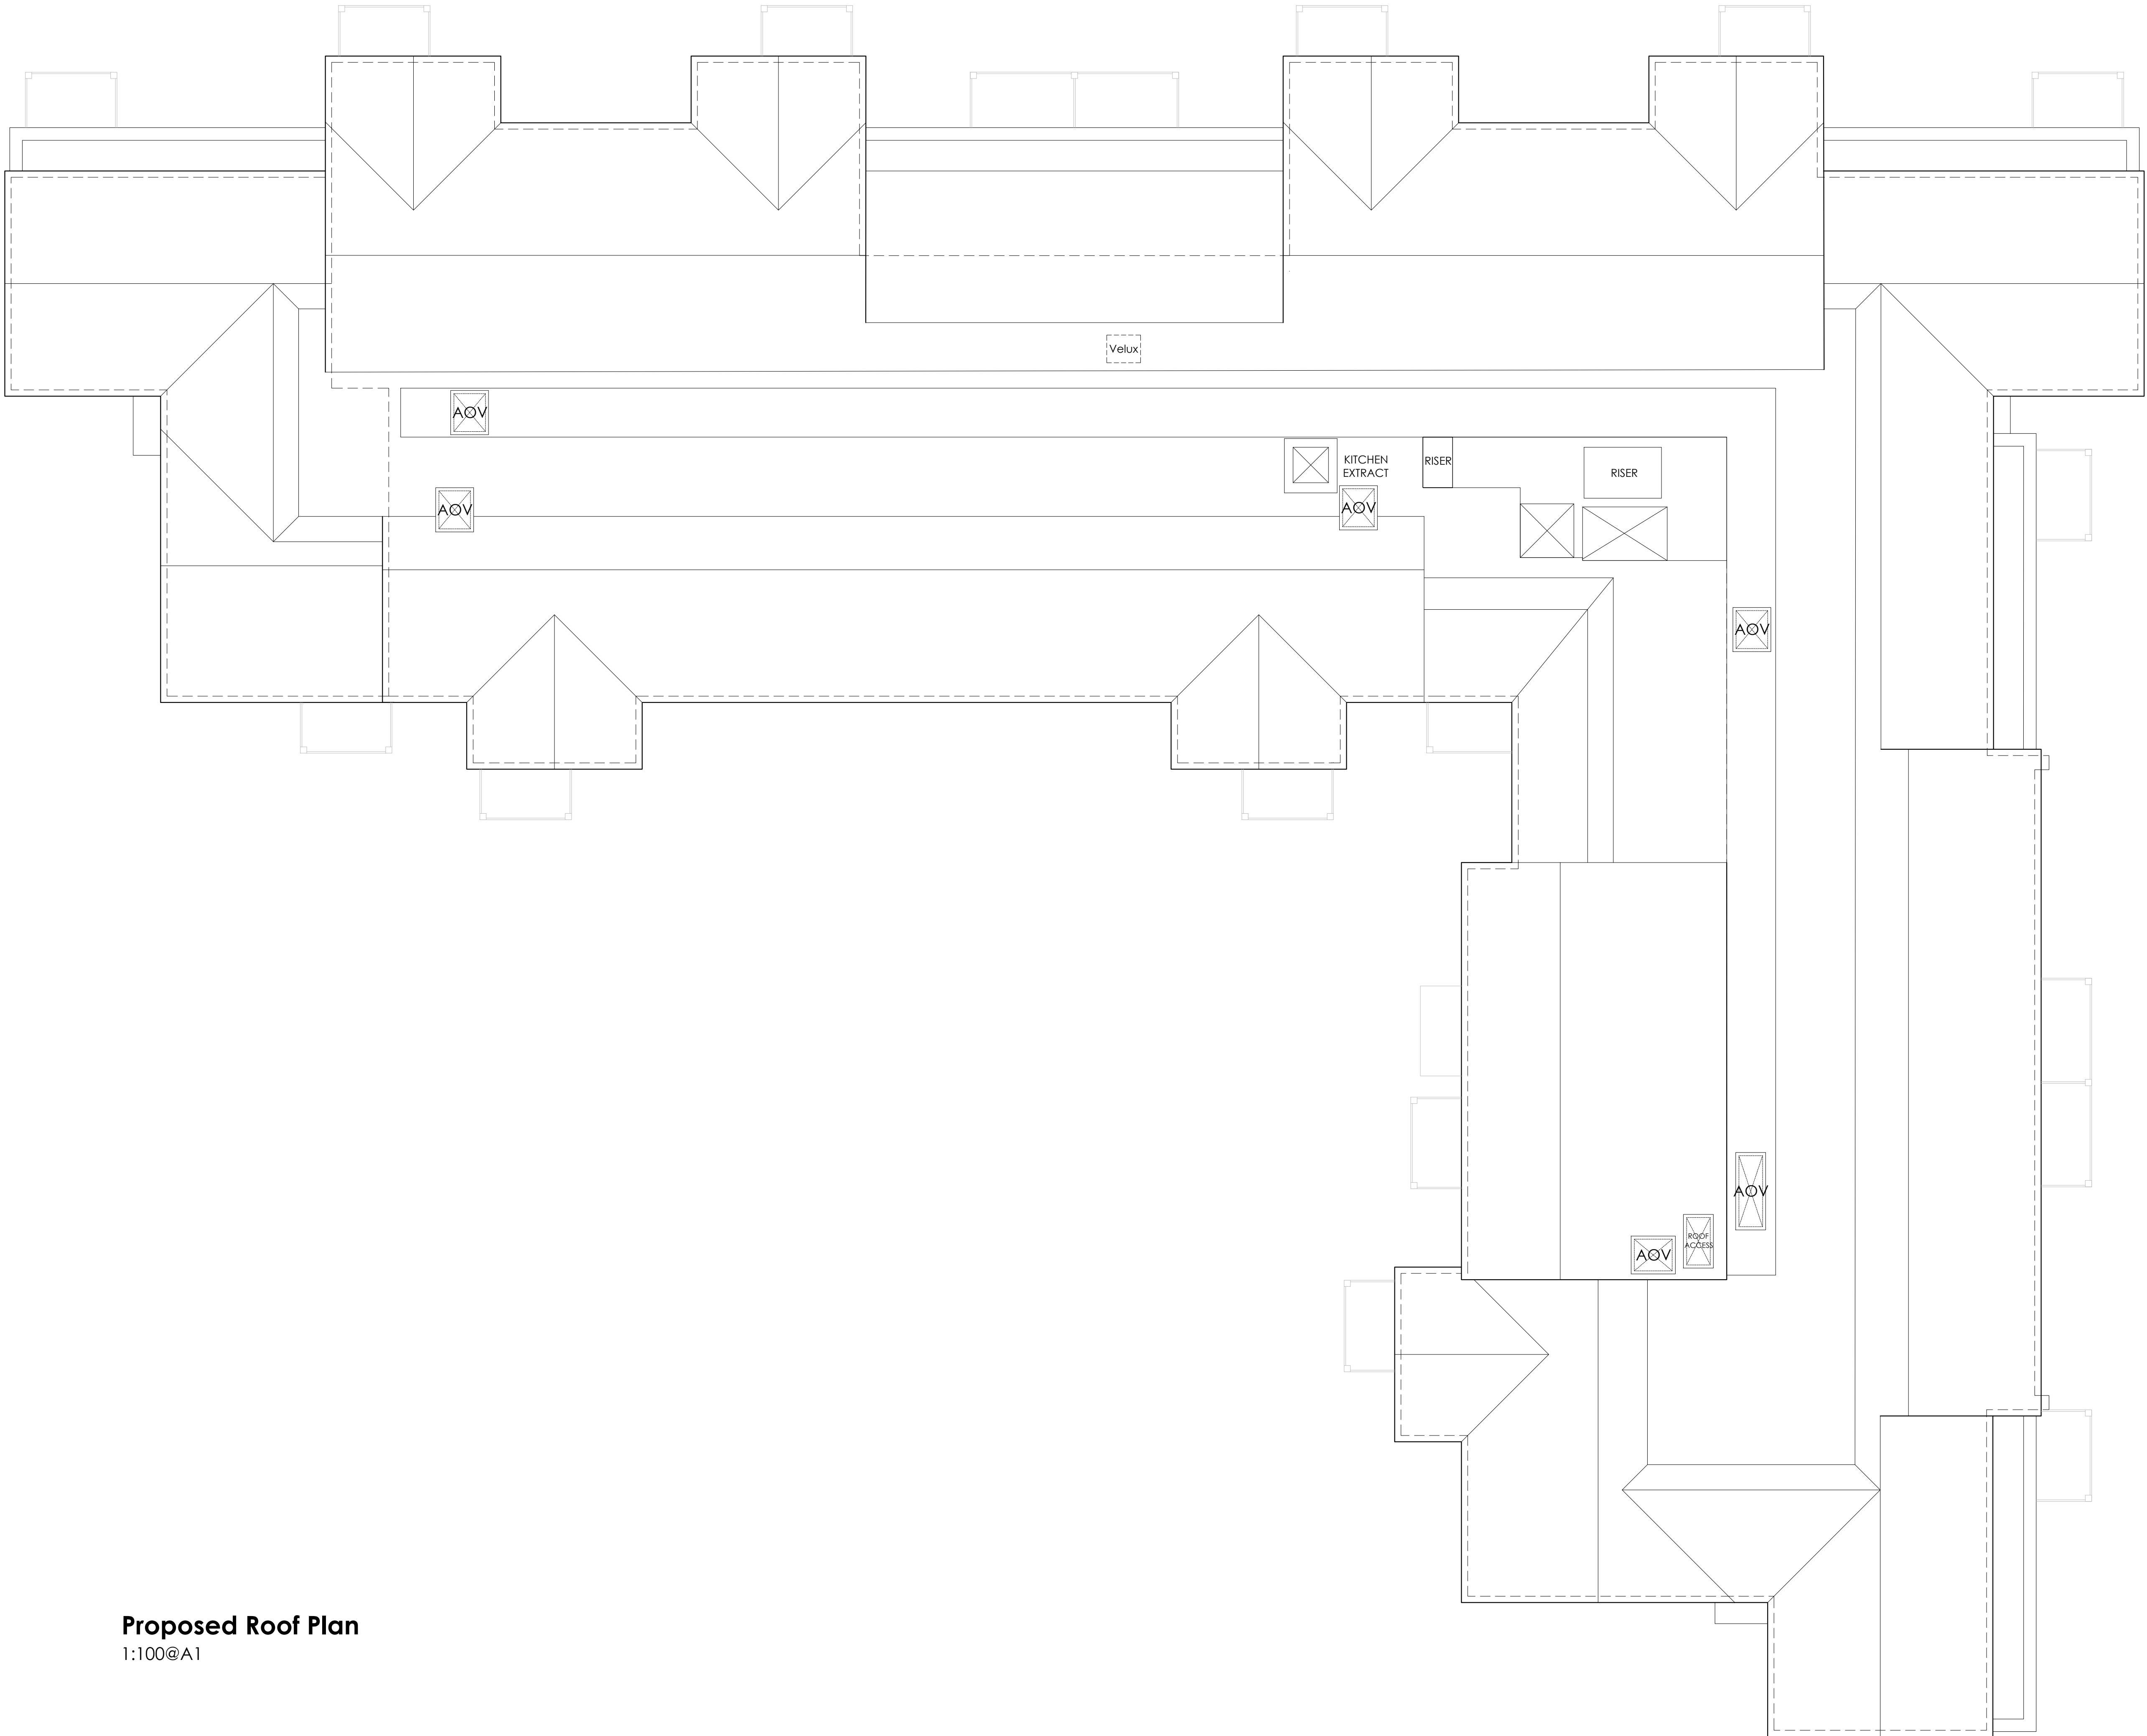

This drawing and the design are the copyright of **ON Architecture Ltd only**.
This drawing should not be copied or reproduced without written consent.
All dimensions are to be checked on site prior to setting out and fabrication and **ON Architecture Ltd** should be notified of any discrepancy prior to proceeding further.
For Construction & Fabrication Purposes - Do not scale from this drawing, use only the illustrated dimensions herein. Additional dimensions are to be requested and checked directly.
Illustrated information from 3rd party consultants/specialists is shown as indicatively only. See other consultant / specialist drawings for full information and detail.
All aspects of the architectural design concerning fire performance / fire safety (whether or not illustrated / annotated) are to be considered as 'For Approval' only, irrespective of the drawing status / suitability.

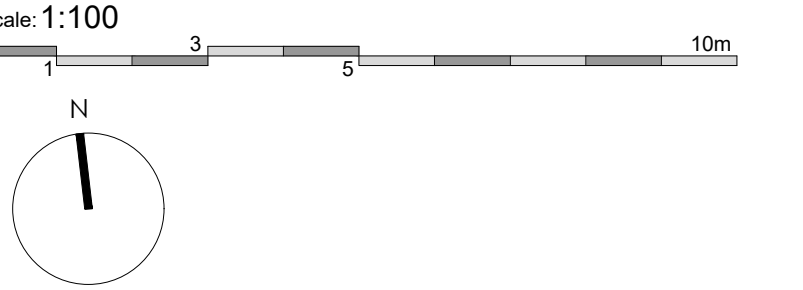

Revision Note & Date			Initial
Rev	Date	Note	
P1	23-08-2022	Minor amendments following fire consultant comments.	PTW
P2	14-09-2022	Minor amendments following client comments.	KY
P3	14-10-2022	Minor amendments following client comments.	KY
P4	21-08-2023	Scheme redesign following planning officer comments.	KY
P5	24-08-2023	Minor updates to guest suite following client comments.	KY
P6	30-08-2023	Minor updates following client comments.	KY
P7	16-02-2024	Minor updates following client comments.	GA

ON

ARCH
ITECT
URE

Canterbury Studio
Lagon House, St Andrews Close
Canterbury,
CT1 2RP

info@onarchitecture.co.uk
onarchitecture.co.uk
01227 634334

Project Title
**Proposed Retirement Living Plus Development
Bowls Club, Gravesend**
Client Details
McCarthy Stone

Drawing Title
Roof Plan

BIM Number

Scale	Date	Drawn	Checked
1:100@A1	August 2022	GA	DK

Drawing Status
PINK FILE

Project Number	Drawing Number	Drawing Revision
LSE-2821-03-AC-1004		P7

Proposed Roof Plan
1:100@A1