




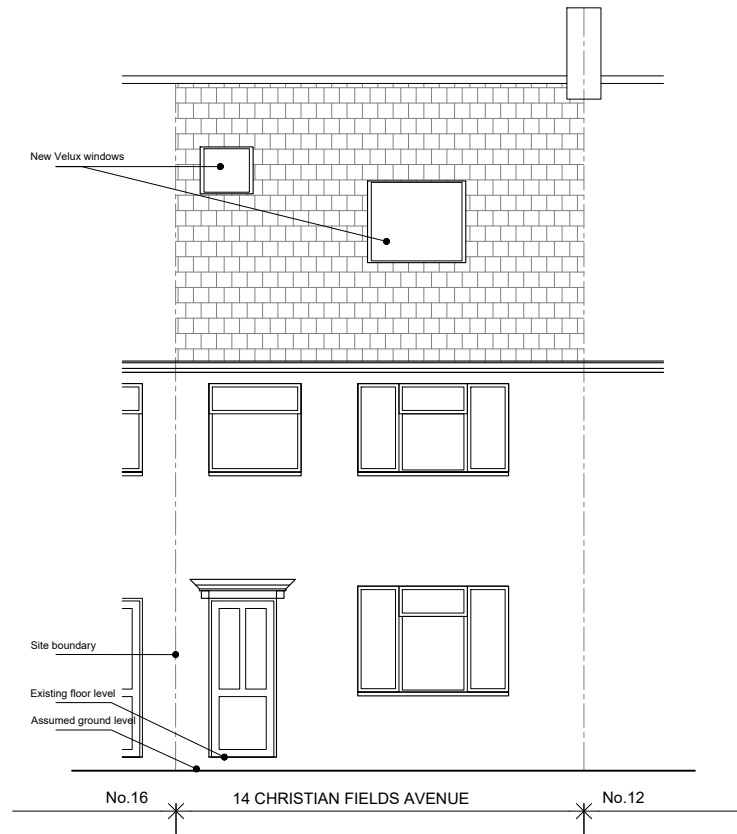


FRONT ELEVATION

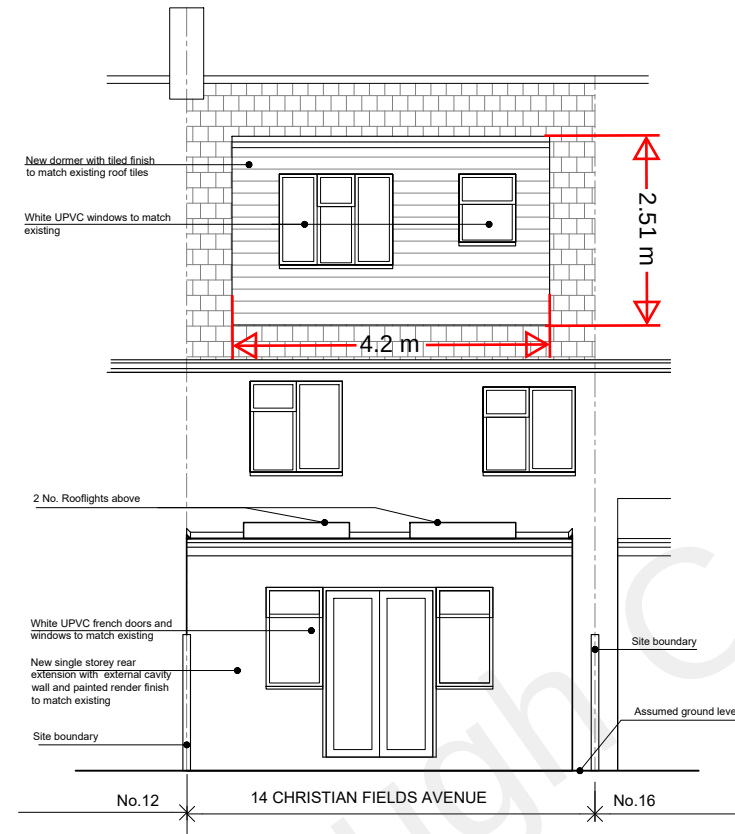


REAR ELEVATION

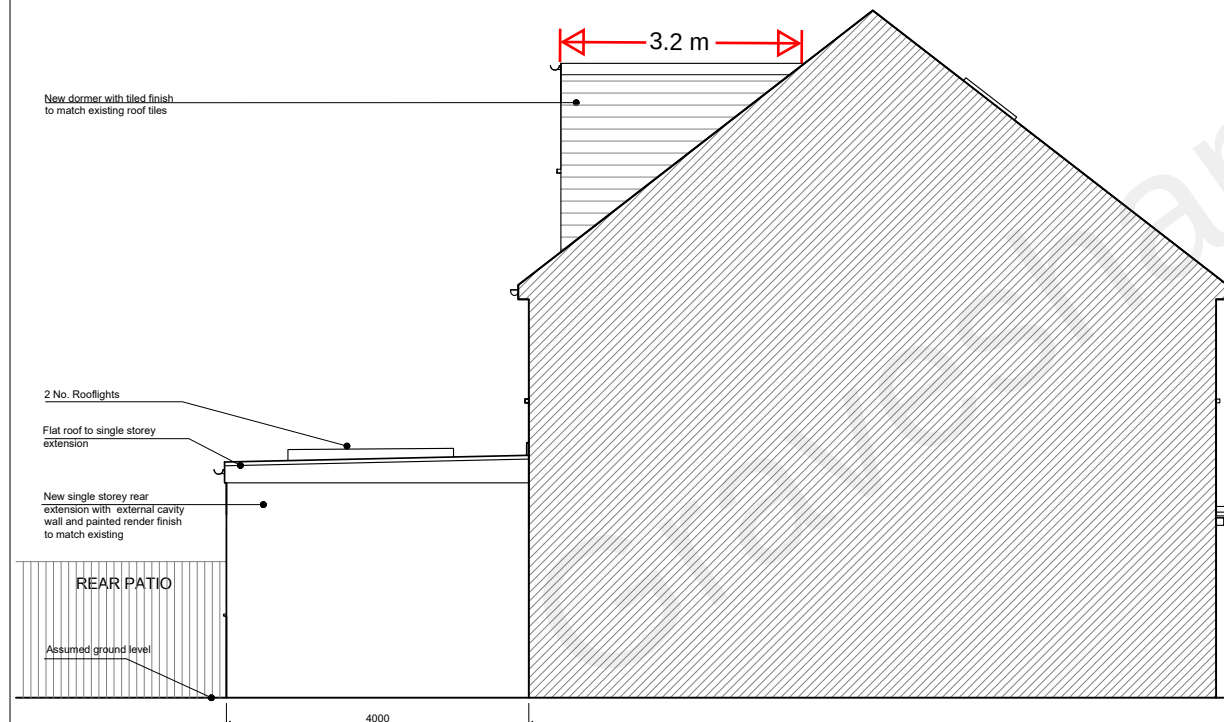

FLANK ELEVATION

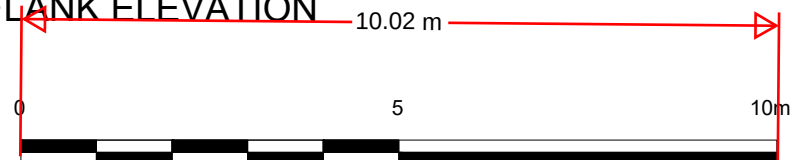

Scale 1:100@A3

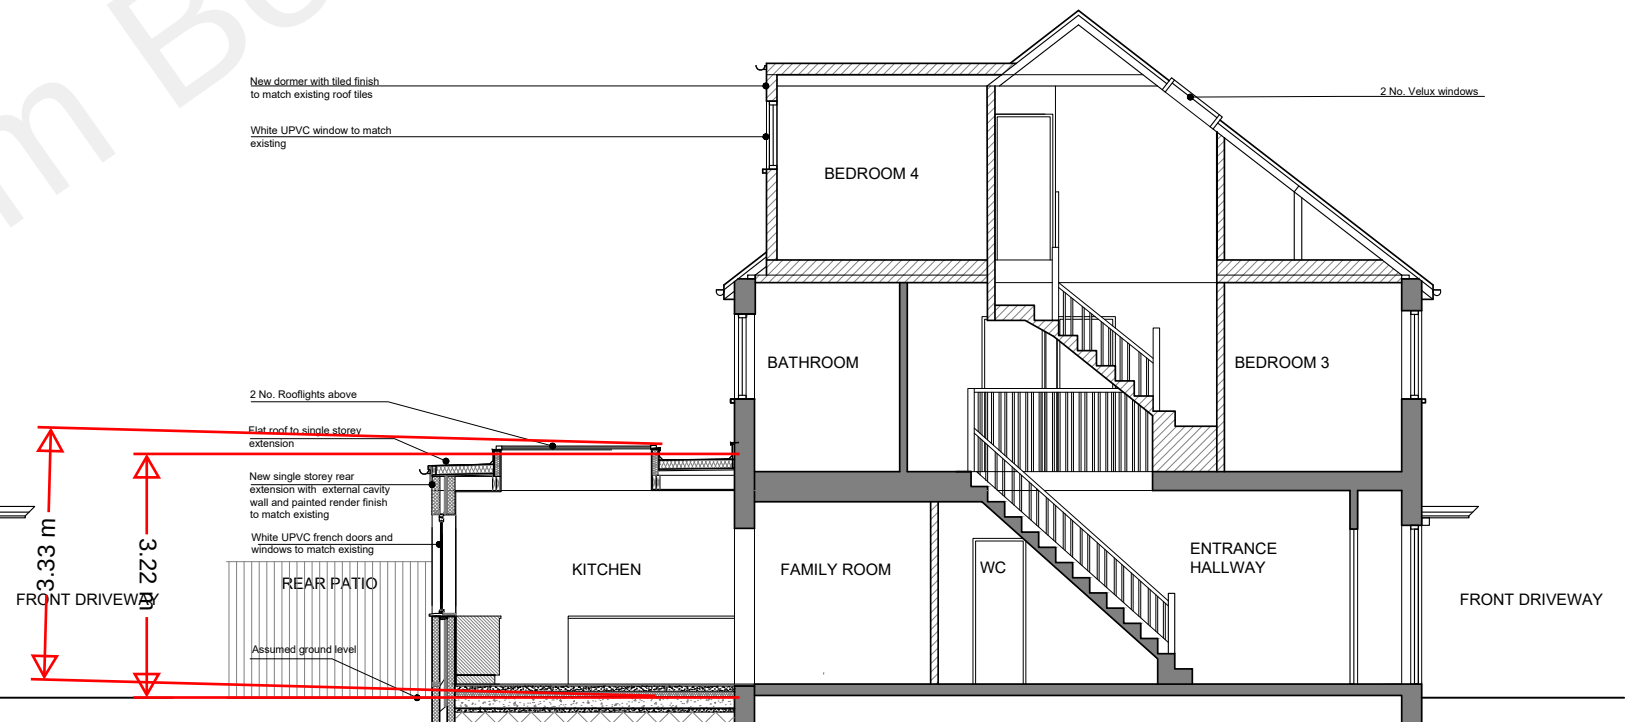

SECTION AA

PLANNING

DATE	REVISION	NO.	THIS DRAWING IS NOT TO BE SCALED. ONLY FIGURED DIMENSIONS ARE TO BE FOLLOWED (UNLESS THE DRAWING IS PART OF A PLANNING APPLICATION). CONTRACTORS ARE TO CHECK ALL DIMENSIONS BEFORE WORK COMMENCES, AND REFER ANY APPARENT DISCREPANCY TO THE ARCHITECT. MAY NOT BE COPIED OR REPRODUCED IN ANY MANNER WHATSOEVER WITHOUT THE OWNERS WRITTEN CONSENT. (c) COPYRIGHT.	PROJECT	14 CHRISTIANFIELDS AVENUE GRAVESEND DA12 5NF				
			L.V. DESIGNS	DRAWING	PROPOSED ELEVATIONS AND SECTION				
DATE:		DRAWN:		SCALE:		DWG No.		REV No.	
JUL 2021		LO		1:100@A3		0521 P12		A	