


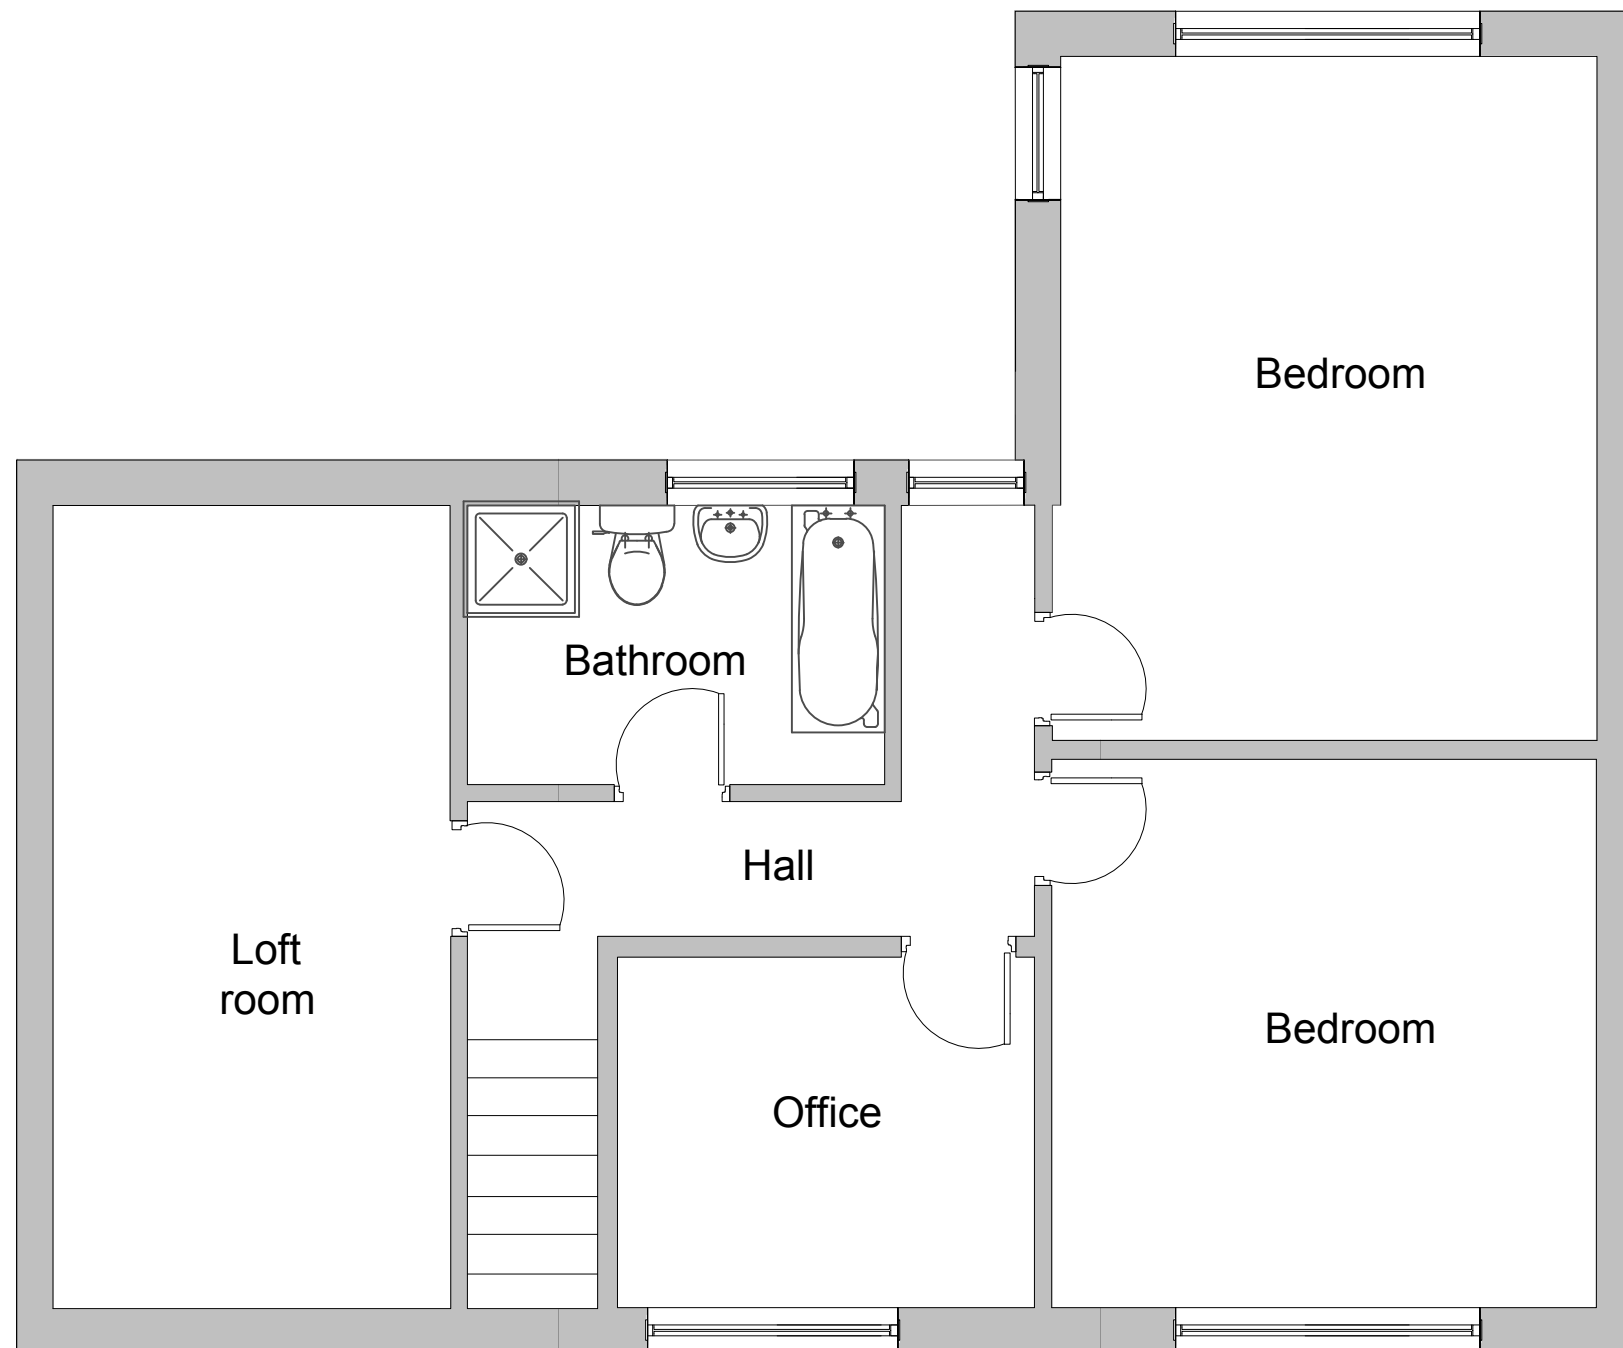

First Floor Plan

O A Falusi Ltd.
Architectural Consultants
02037295571/07782645280
www.olajidefalusi.com
info@olajidefalusi.com

Client:

Project:
**41 Harman Avenue,
Northfleet,
Gravesend,
DA11 7RJ.**

Title:
**Proposed change of use from C3
to family assessment centre C2**

Existing First Floor Plans.

Drawing No. **April/44/02**

Scale : **1:50 & A3**

Date : **April 2023**

