



Marycroft

No1 Willow Walk
Existing Front Elevation


Collina

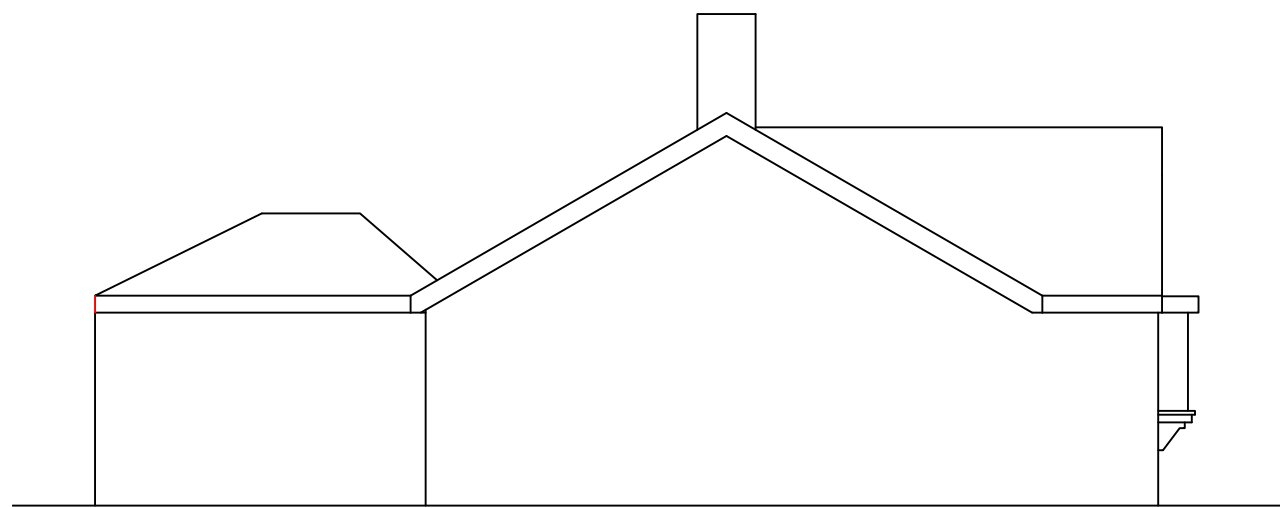


Existing Side Elevation

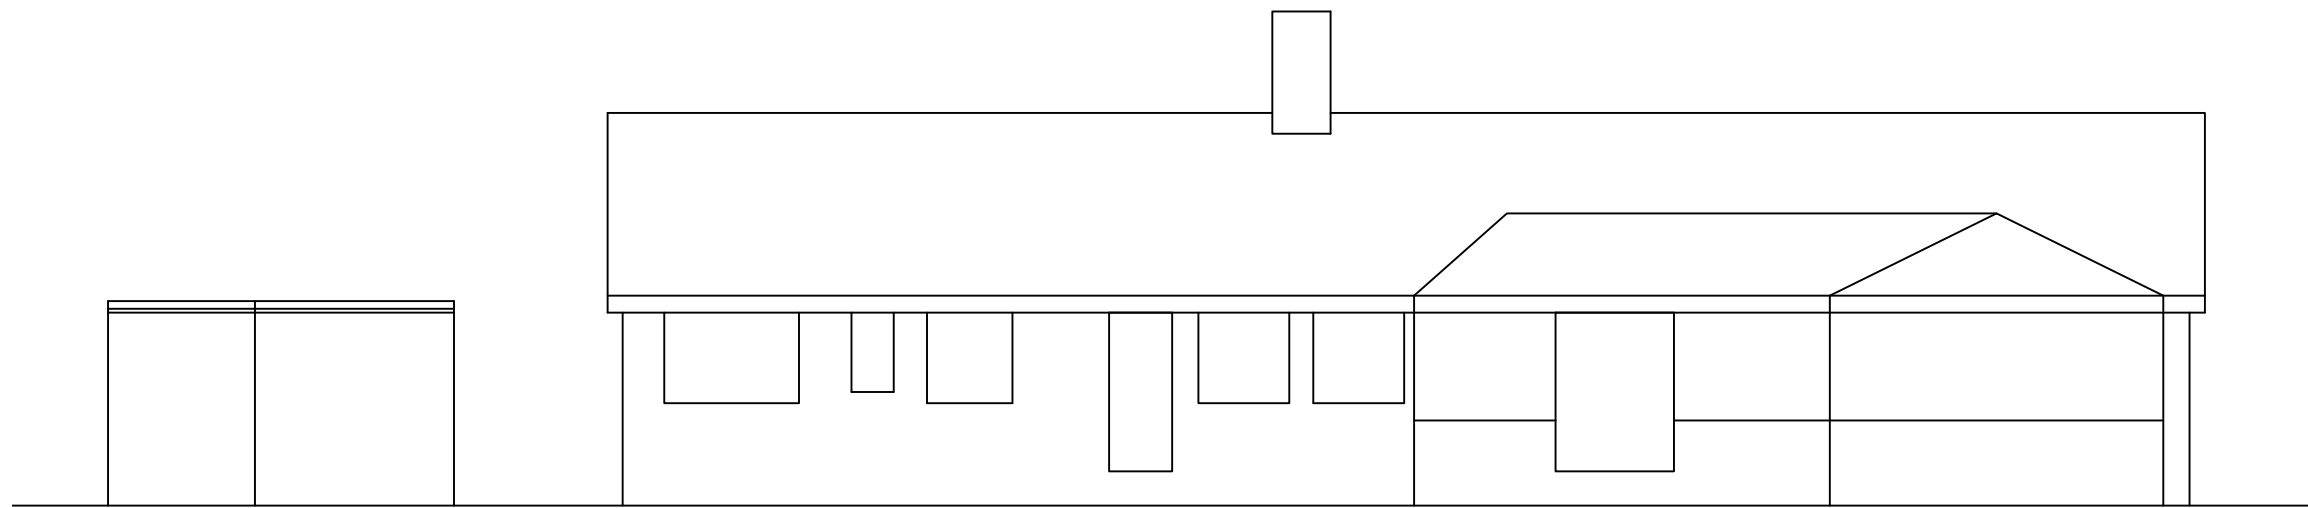


Existing Rear Elevation

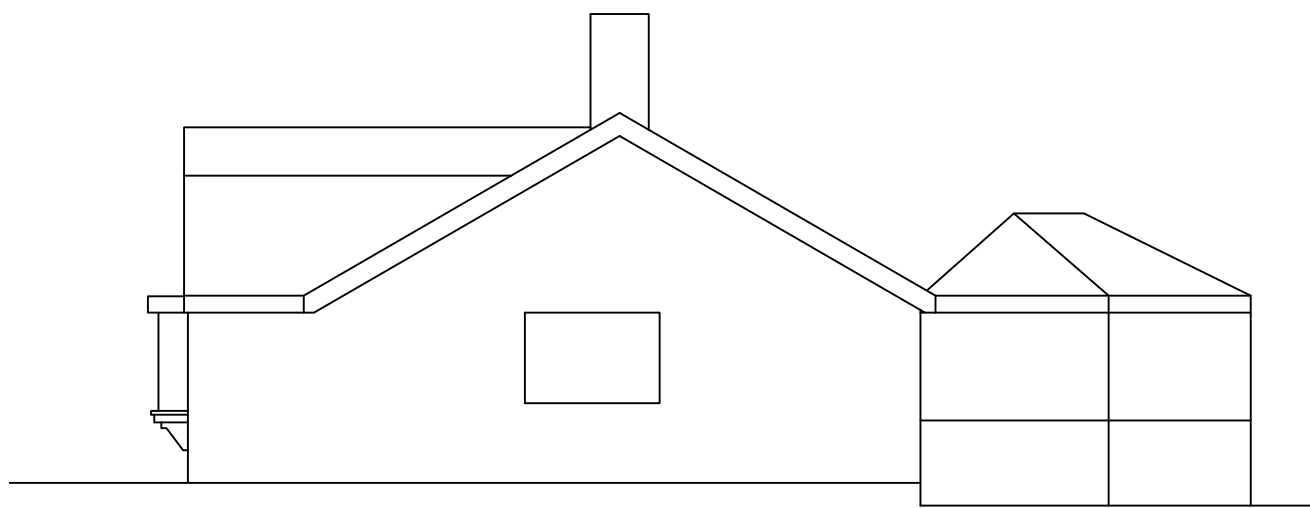


Existing Side Elevation

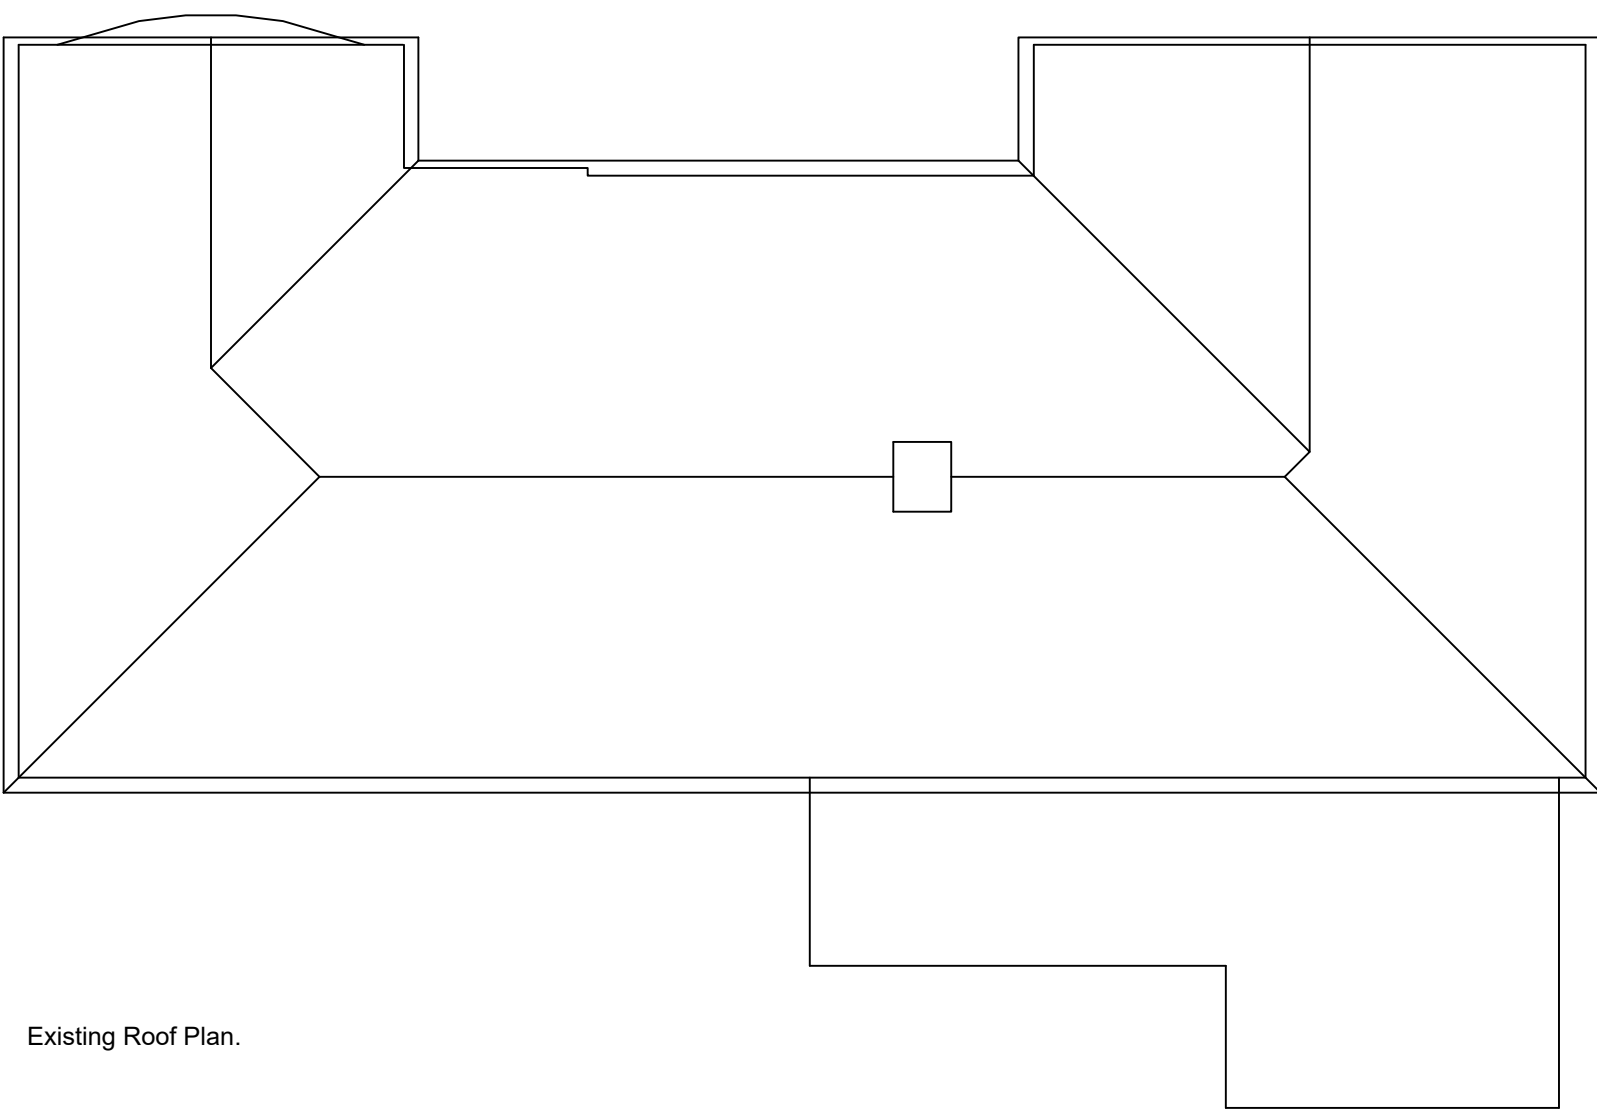

Existing Roof Plan.

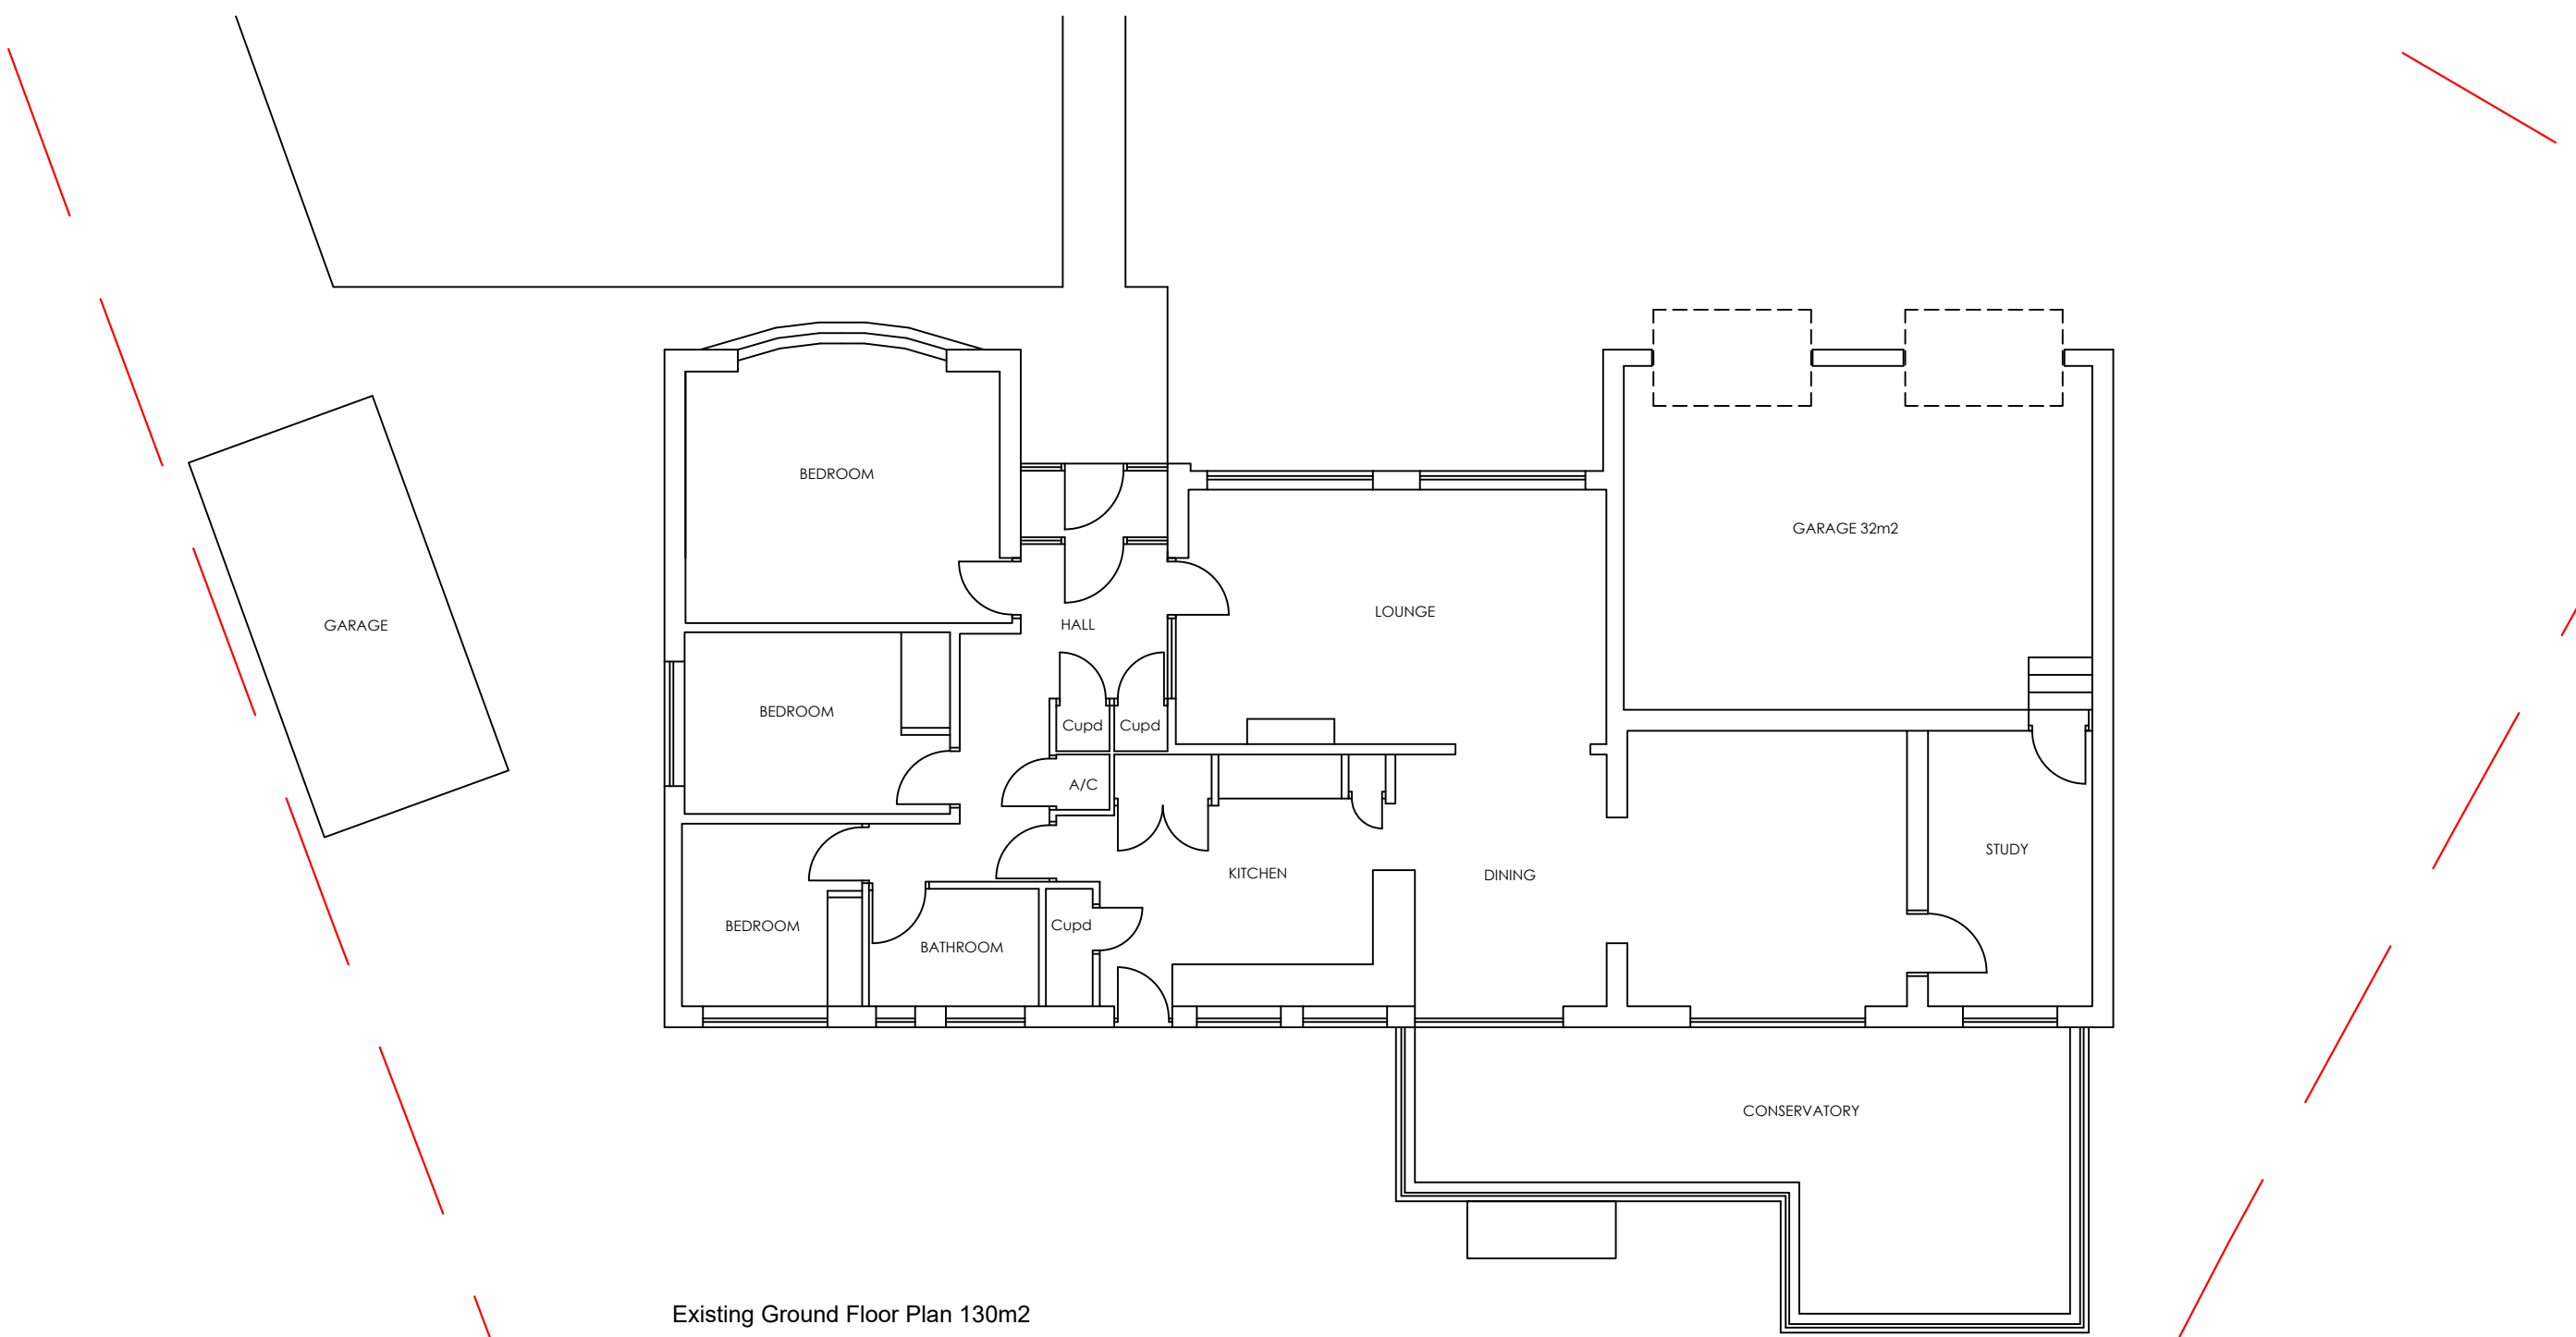

Existing Ground Floor Plan 130m2
Total area 130m2

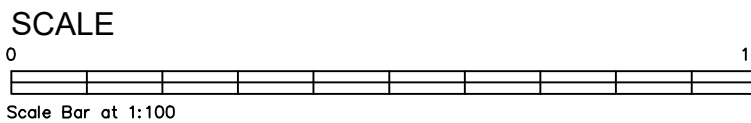

Revision	Date	Description

Revision	Date	Description

Status
PLANNING

Mark Carter ASSOCIATES	Architectural Design
-----------------------------	-------------------------

design studio priestfield stadium gillingham kent ME7 4DD tel 01634 304700 fax 01634 850986 e mail: markcarter.design@virgin.net

Client HAYER INVESTMENTS KENT LTD

Drawing Title EXISTING PLANS AND ELEVATIONS
--

Project Title ALTERATIONS AT No1 WILLOW WALK
--

Scale 1:100	Date JULY 22	Drawn MC
----------------	-----------------	-------------

Drawing No 3429 - 006	Rev -
--------------------------	----------