

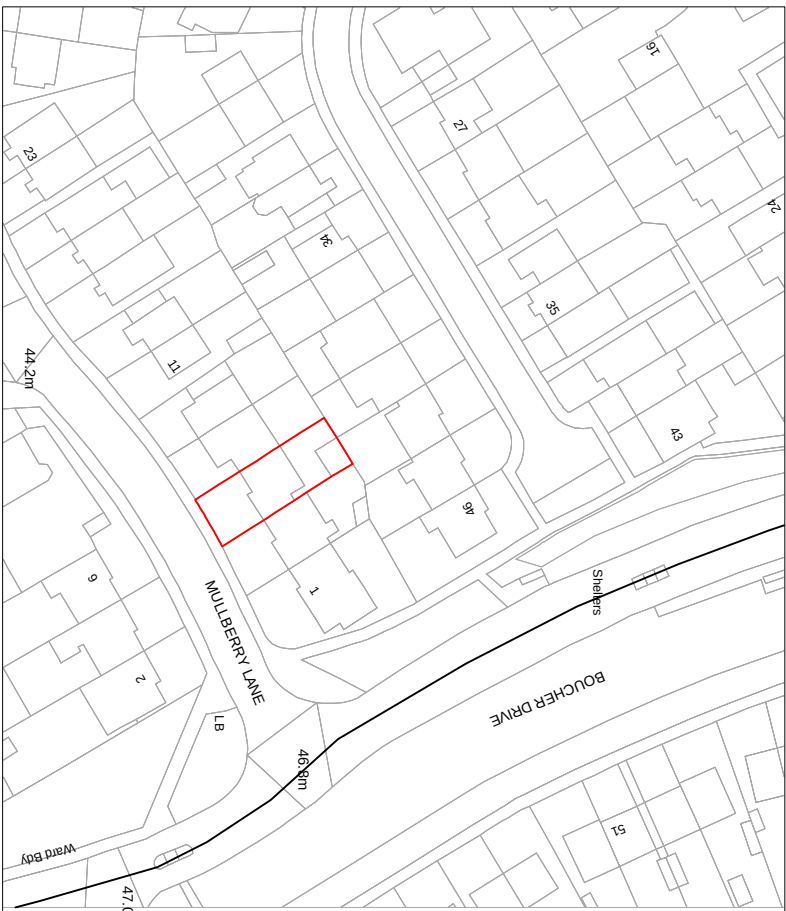


1. THIS DRAWING MUST BE READ INCONJUNCTION WITH ALL OTHER
RELEVANT SPECIFICATIONS AND DRAWINGS

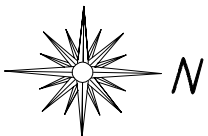


Location Plan


Scale 1:1250

 

Existing Block Site Plan
Scale 1:200

 

Information

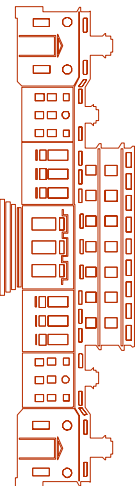

Structural & Architectural Solutions
9A THE PINNACLE - 160 HIGH ROAD - CHADWELL HEATH RM6 6PN
07940121222

Job Title
5 Mulberry Road Northfleet
Kent DA11 8NY

Drawing Title
Existing Block Plan
and Location Plan

Scale	Date	Drawn	Rev
1:200 @ A1	JUN '23		
Job No.	51-1000-989	S01	P1