



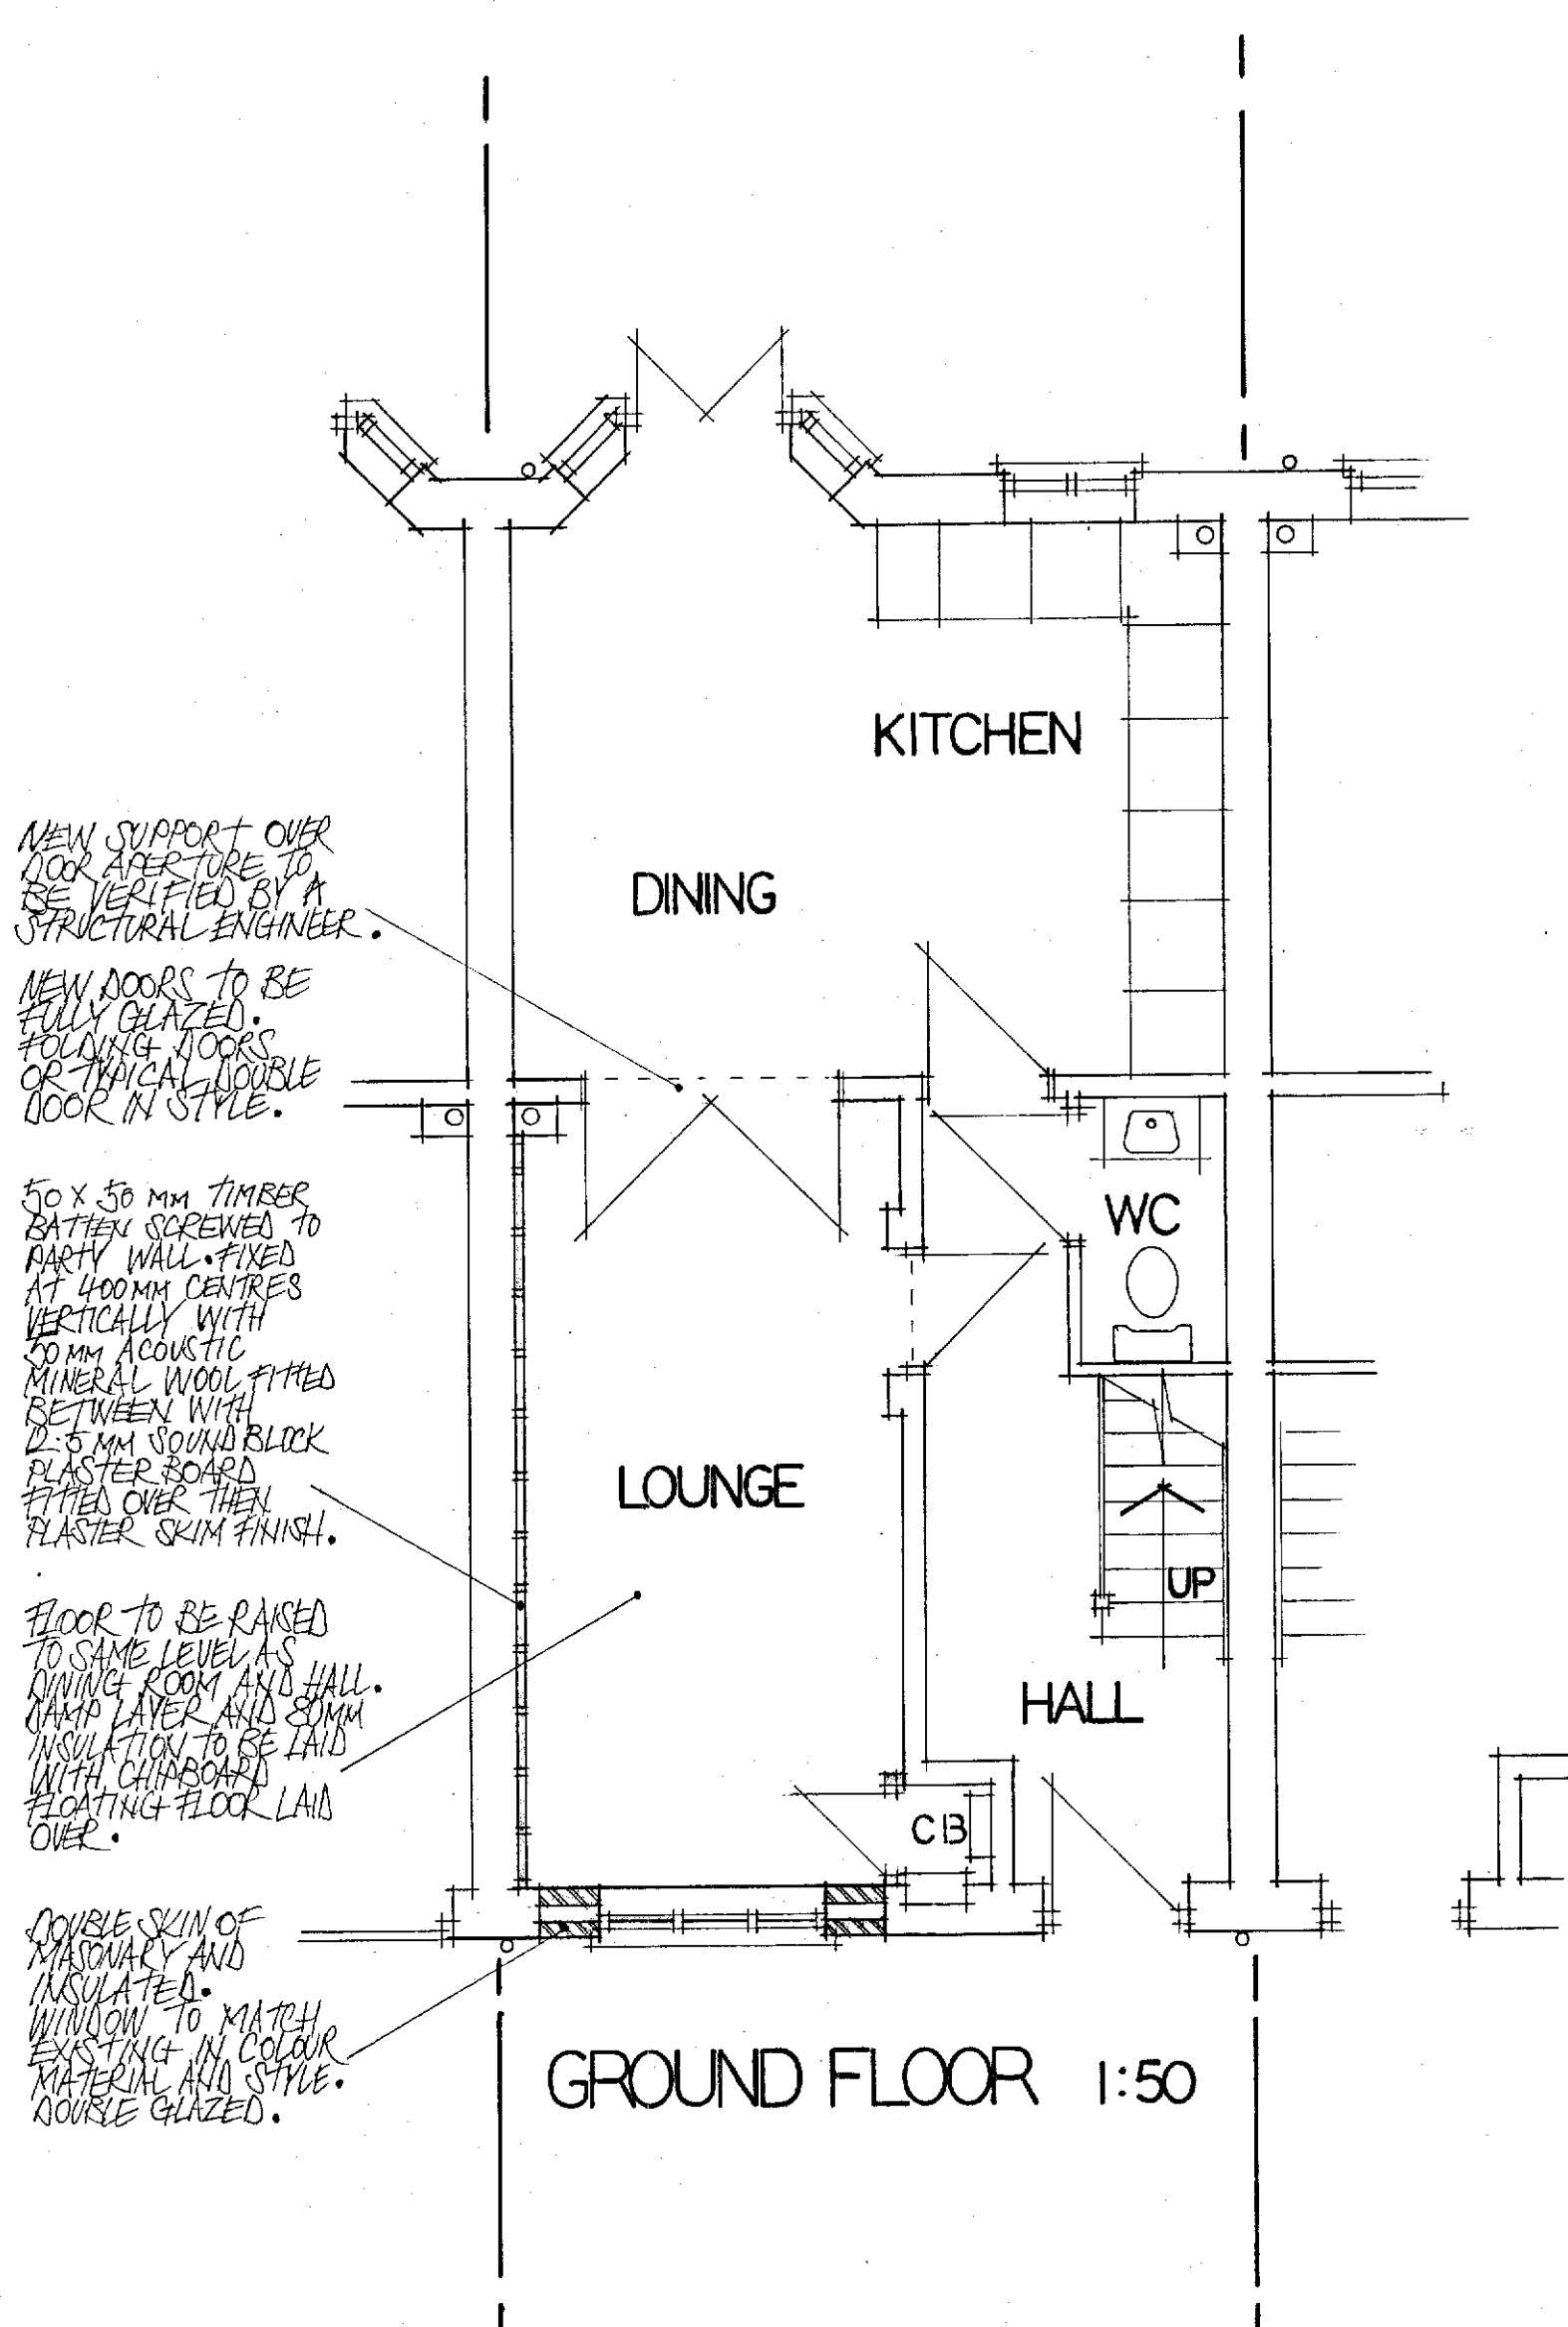

GROUND FLOOR 1:50

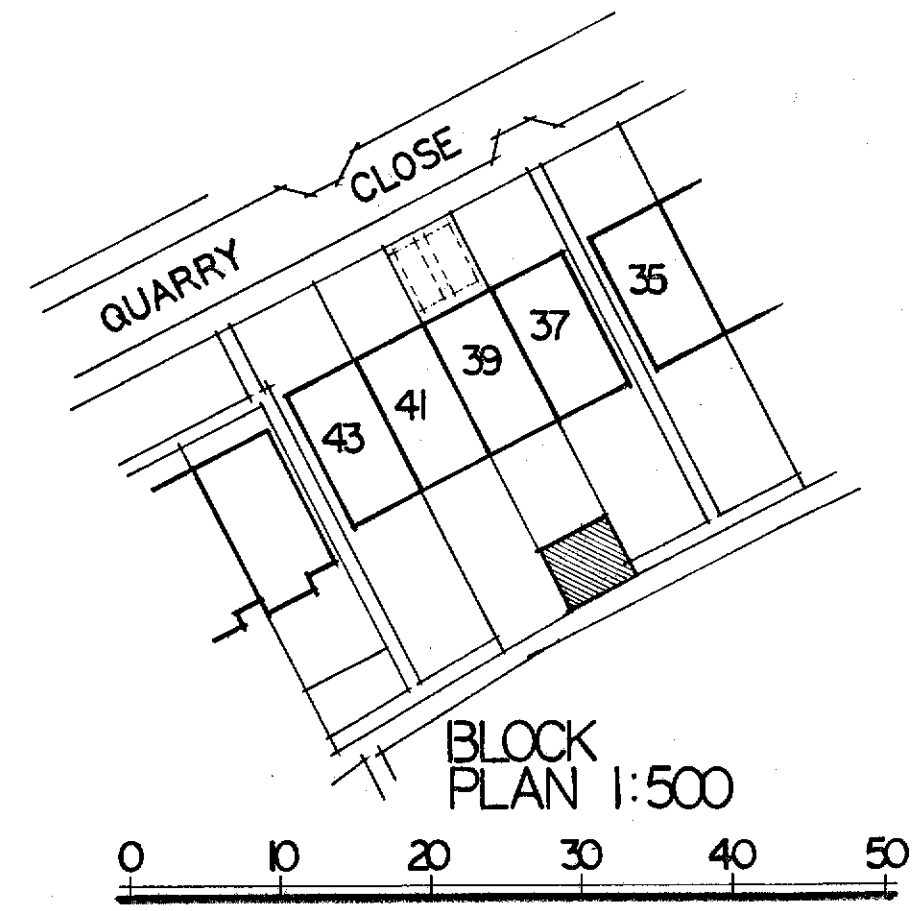


BLOCK PLAN 1:500

STRUCTURAL WORKS TO BE CHECKED AND VERIFIED BY A STRUCTURAL ENGINEER.
 ALL WORKS TO BE CARRIED OUT IN STRICT ACCORDANCE WITH BUILDING CONTROL.
 ALL MEASUREMENTS - DIMENSIONS TO BE CHECKED ON SITE.
 EXISTING PARKING TO BE UNAFFECTED. 2 OFF ROAD SPACES TO FRONT OF MAIN PROPERTY.
 GARDEN ROOM DETAILS ON DRAWINGS Nos DC/908 AND DC/909.

PROPOSED FLOOR PLANS.

SCALE 1:50

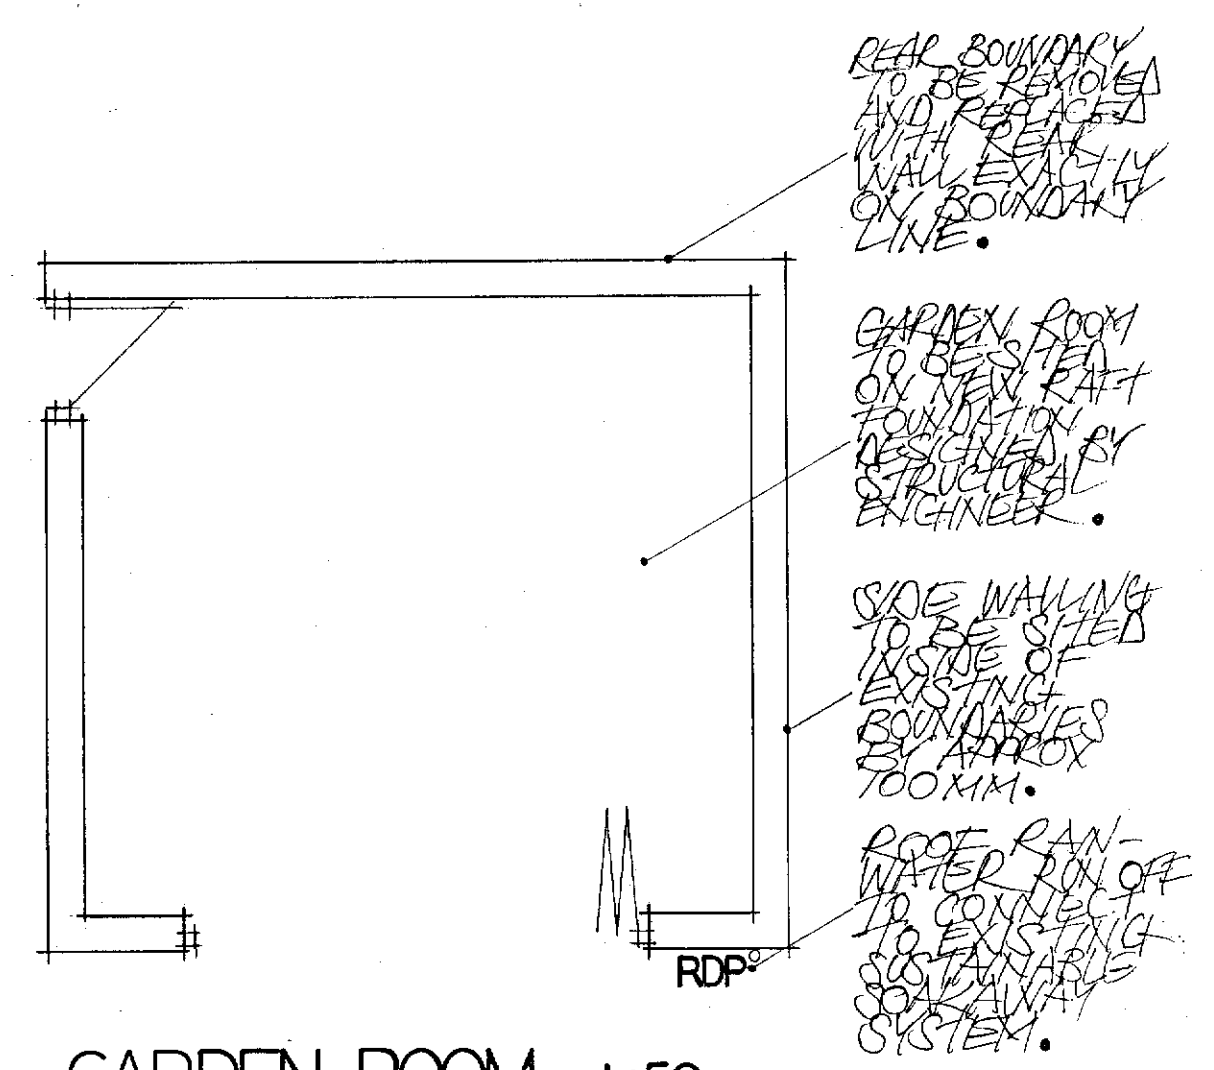

GARDEN ROOM 1:50

PROJECT.

39 QUARRY CLOSE
 GRAVESEND
 KENT
 DA11 0GA.

CLIENT.

MR & MRS S. BAINS.

PROPOSED TITLE.

CONVERSION OF GARAGE INTO HABITABLE SPACE. GARDEN ROOM TO REAR.

SCALE. 1/850. A2

DRAWN BY. J. CHAMBERLAIN.

01795 876 412 07711 848 334

DATE. APRIL 2023.

DRAWING No. DC/907.

E: DAVEDEVADESIGN @ GMAIL.COM