

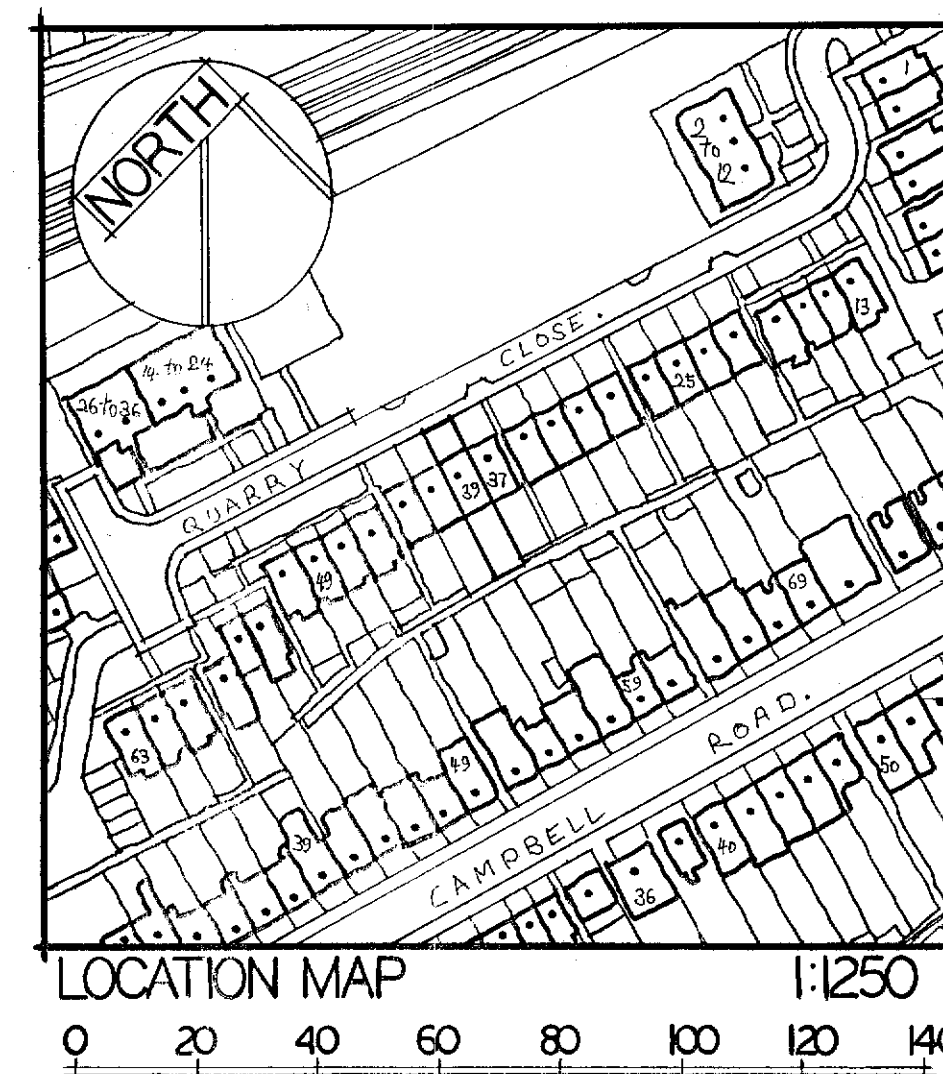
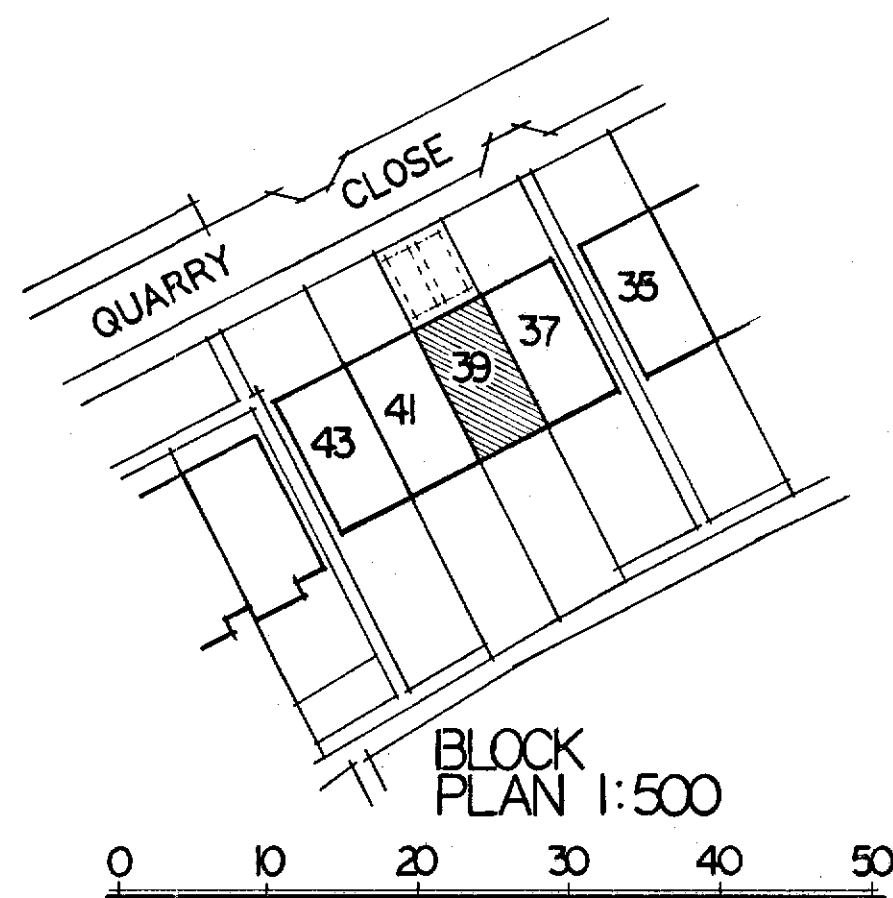


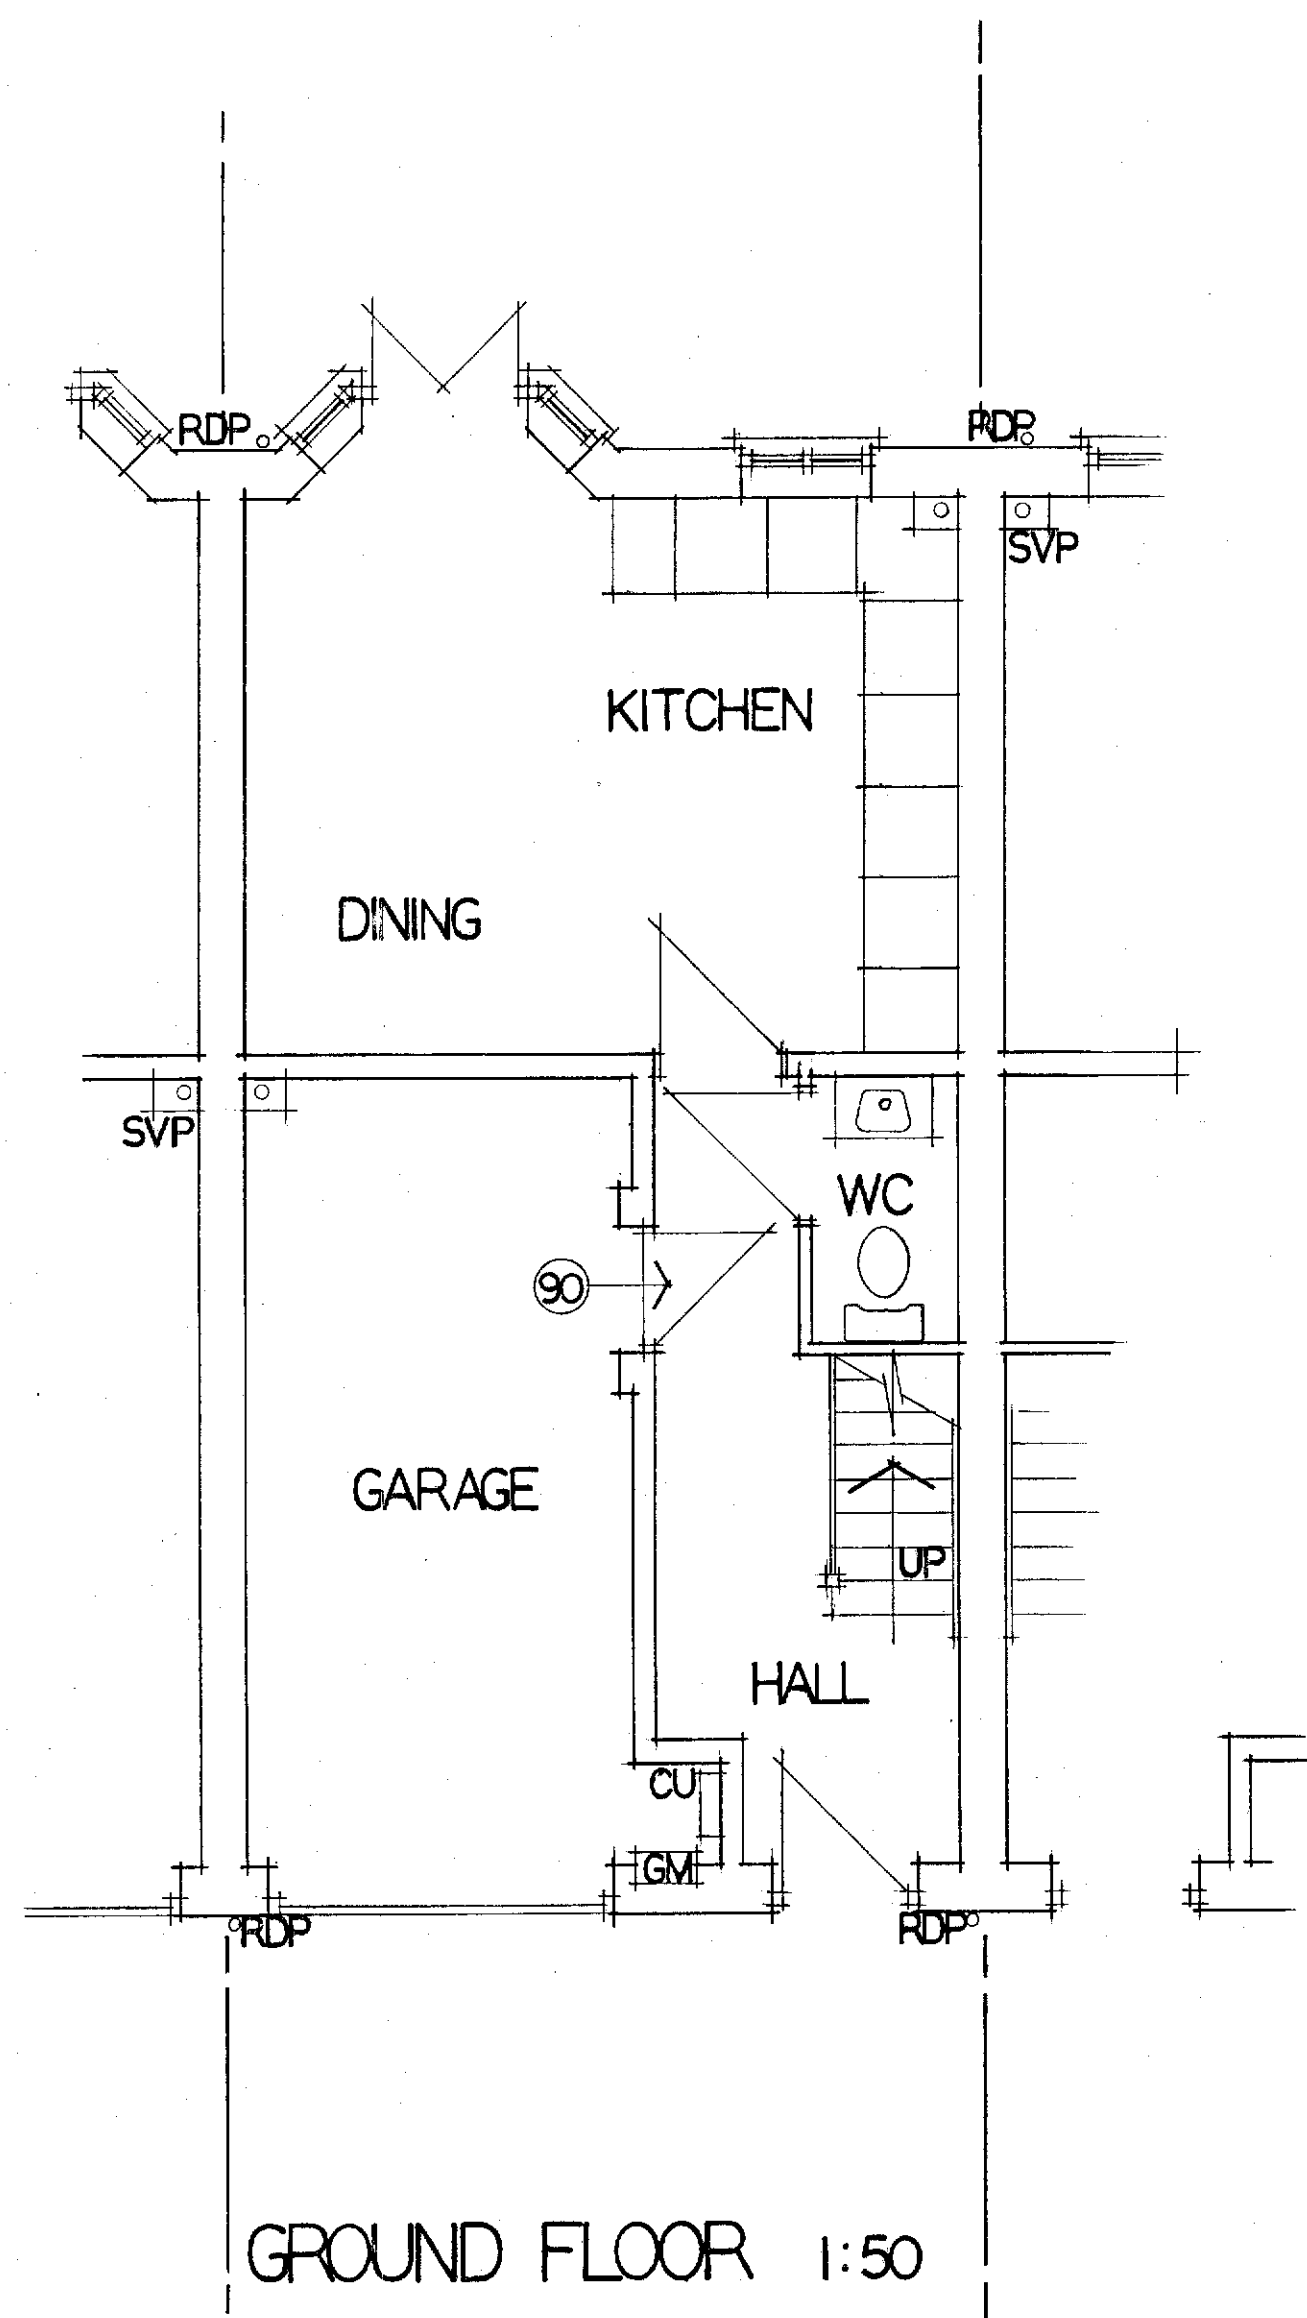

EXISTING FLOOR PLAN.

SCALE 1:50

 

PROJECT.

39 QUARRY CLOSE
GRAVESEND
KENT
DA11 0GA.

CLIENT.

MR & MRS S. BAINS.

PROPOSED TITLE.

CONVERSION OF GARAGE
INTO HABITABLE SPACE.
GARDEN ROOM TO REAR.

SCALE. 1:50. A2

DRAWN BY. D. CHAMBERLAIN.

01795 876 412 07711 848 334

DATE. APRIL 2023.

DRAWING N°. DC/906.

E: DAVEDEVADESIGN @ GMAIL.COM