


REAR ELEVATION
FROM HIGH DENSITY
CONCRETE BLOCKS.

ALL BRICK AND BLOCK
WORK SAT ON NEW
RAFT FOUNDATION.

ACCESS FROM ALLEY,
DOOR SIZE TO BE
CONFIRMED.

75x50 MM TIMBER
STUDS SET AT 400 MM
CENTRES.
75 MM GYPSUM
FIBRE BETWEEN
STUDS.
12.5 MM PLASTER
BOARD SCREWED
OVER THEN
PLASTER SKIM
FINISHED.

FRONT AND
SIDE ELEVATIONS
FROM FACE BRICK
MATCHING MAIN
HOUSE.

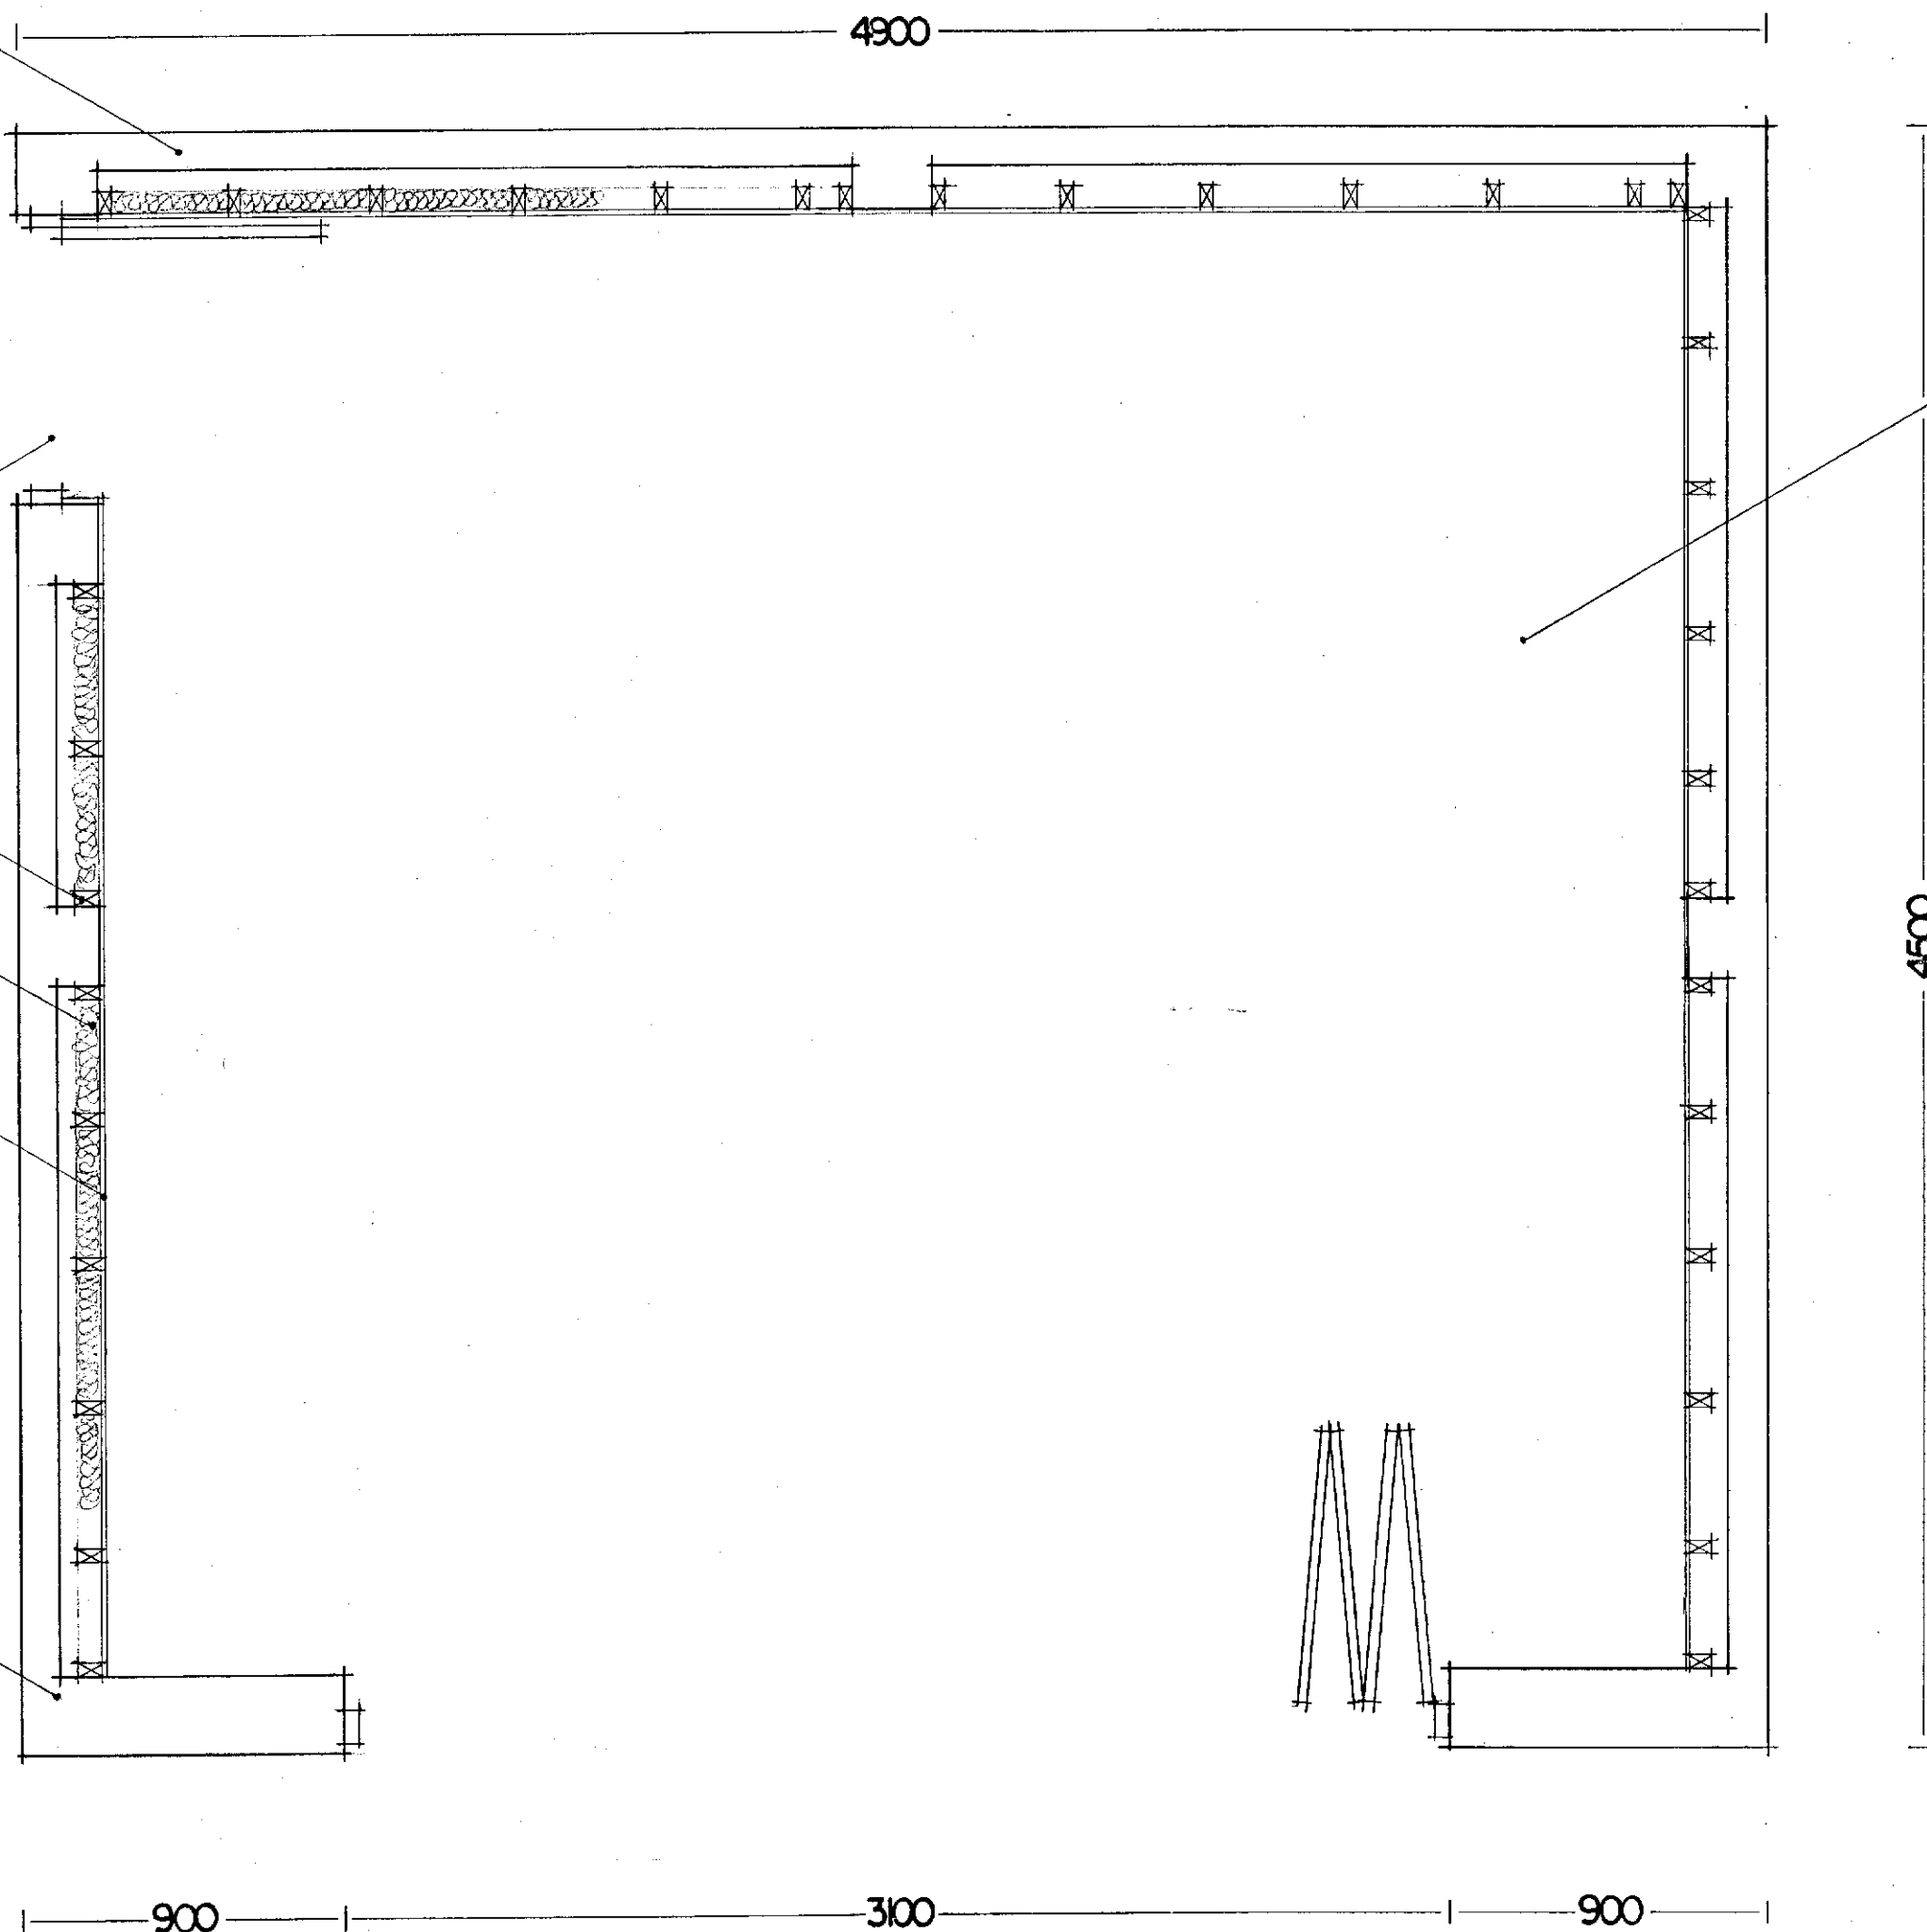

WALLING TO
BE SITED
ATOP OF
CONCRETE
RAFT
FOUNDATION
DESIGN.

STRUCTURAL WORKS TO BE CHECKED
AND VERIFIED BY A STRUCTURAL
ENGINEER.

ALL WORKS TO BE CARRIED OUT IN
STRICT ACCORDANCE WITH BUILDING
CONTROL.

ALL MEASUREMENTS - DIMENSIONS
TO BE CHECKED ON SITE.

PROPOSED FLOOR PLAN

SCALE 1:20



PROJECT.

S9 QUARRY CLOSE
GRAVESEND
KENT
SA11 0QA.

CLIENT.

MR & MRS S. BAINS.

PROPOSED TITLE.

CONVERSION OF GARAGE
INTO HABITABLE SPACE.
GARDEN ROOM TO REAR.

SCALE. 1:20. A2

DRAWN BY. J. CHAMBERLAIN.

01795 876 412 07711 848 334

DATE. APRIL 2023.

DRAWING N°. DC/908.

E: DAVEDEVADESIGN @ GMAIL.COM