



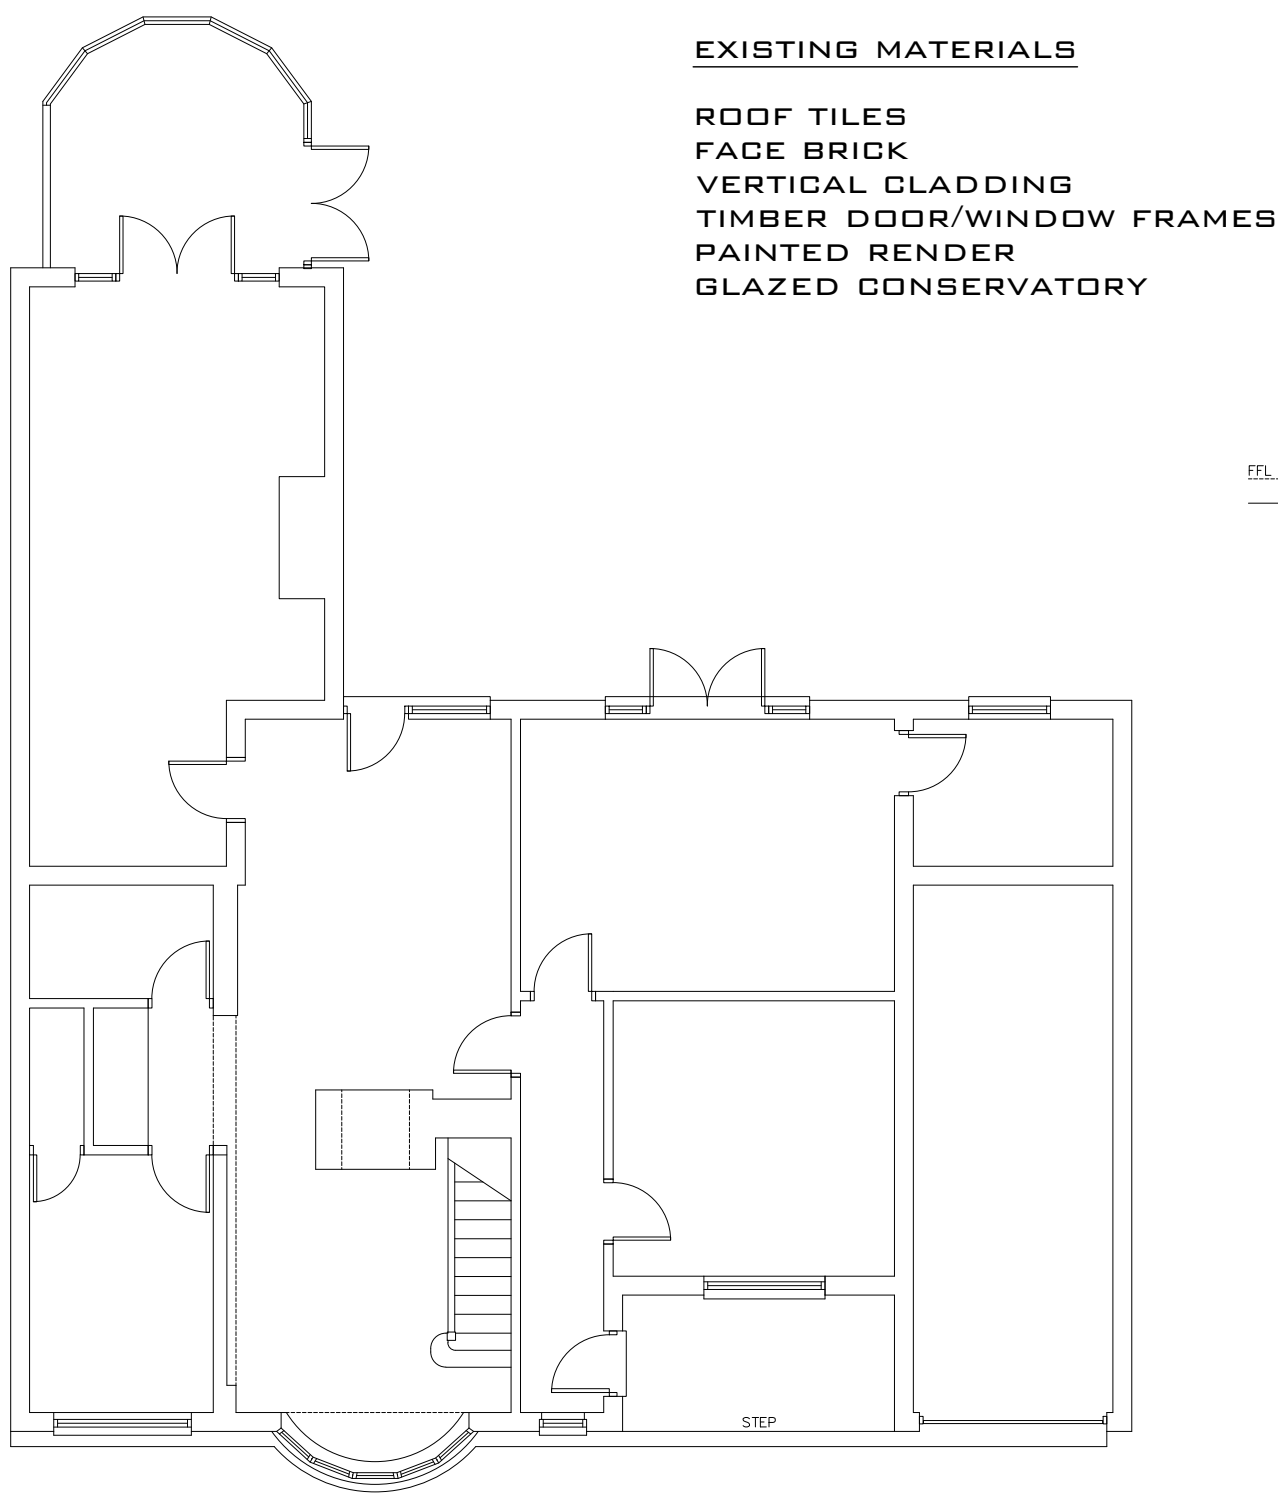

01 EXISTING GROUND FLOOR PLAN
1:100 @ A1


FIRST FLOOR PLAN NOT
INCLUDED AS NOT
AFFECTED BY PROPOSED
APPLICATION

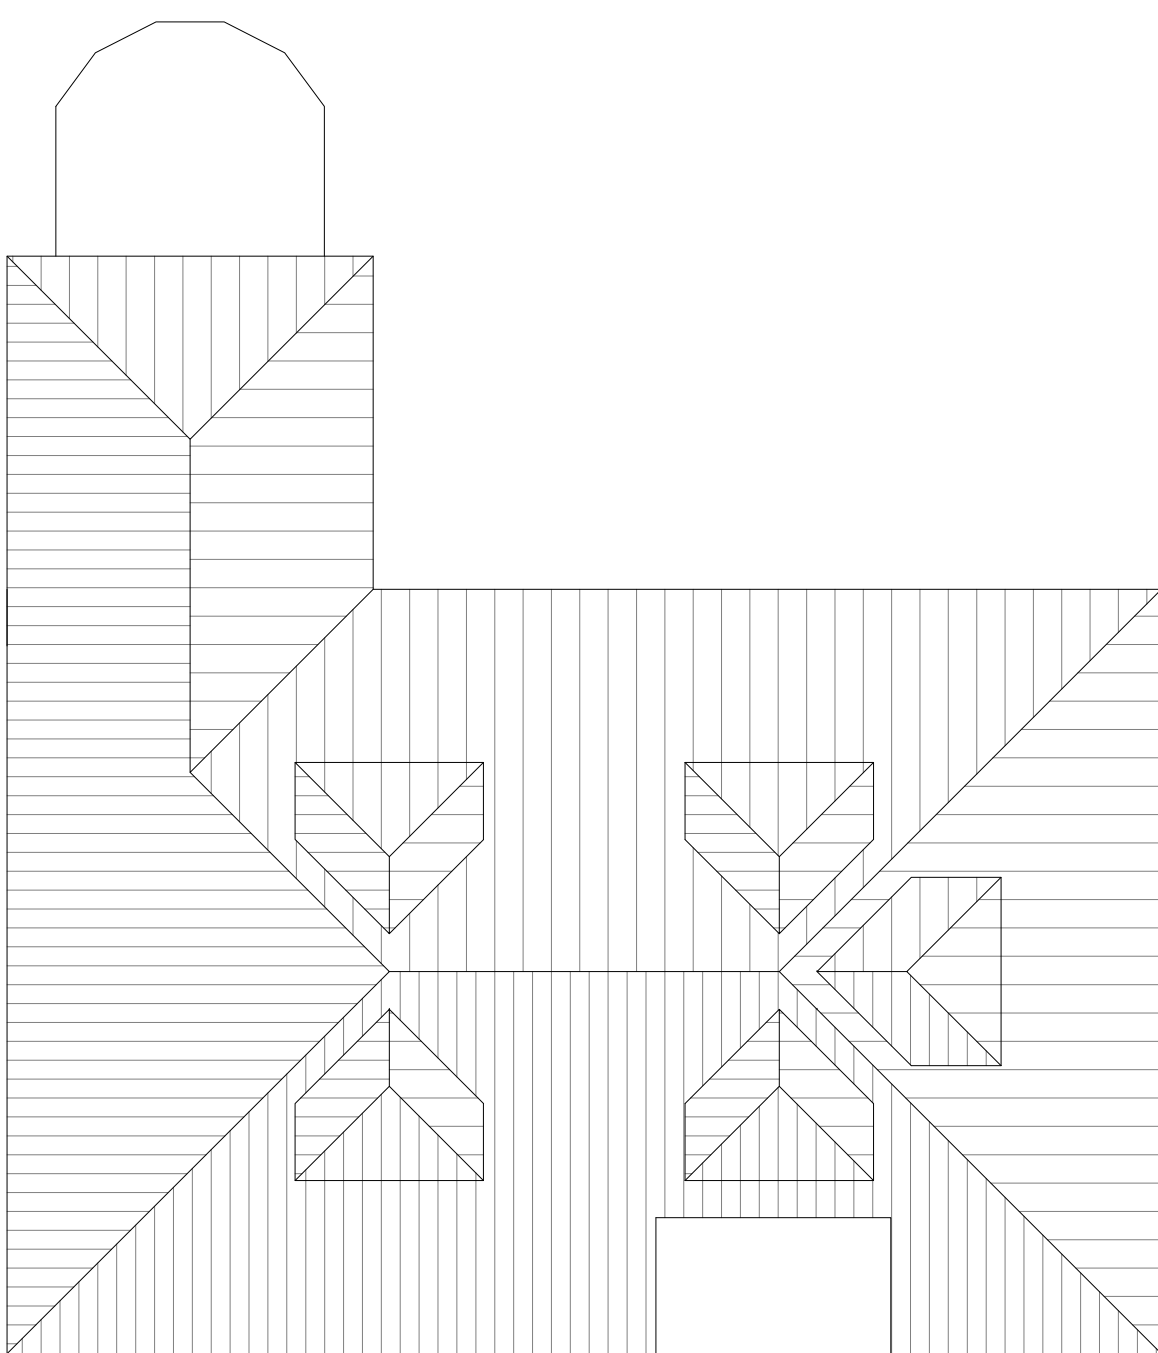


02 EXISTING ROOF PLAN
1:100 @ A1



03 EXISTING FRONT ELEVATION (NORTH)
1:100 @ A1

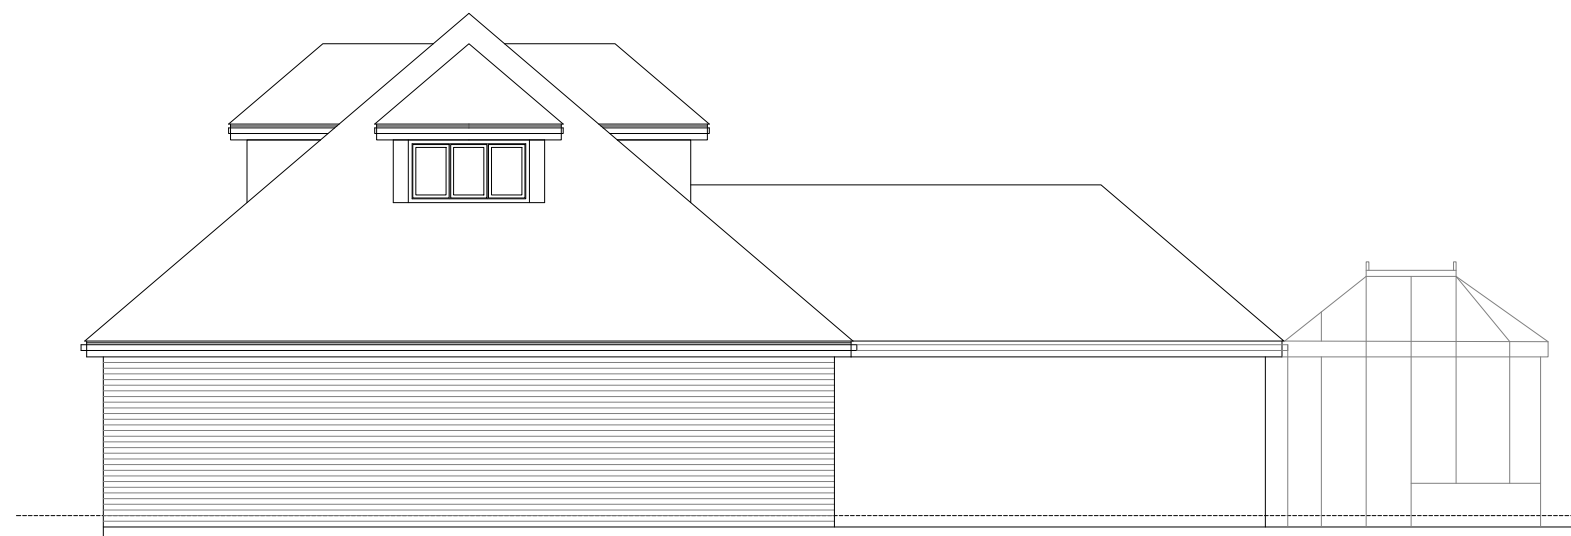


04 EXISTING AND PROPOSED SIDE ELEVATION (WEST)
1:100 @ A1

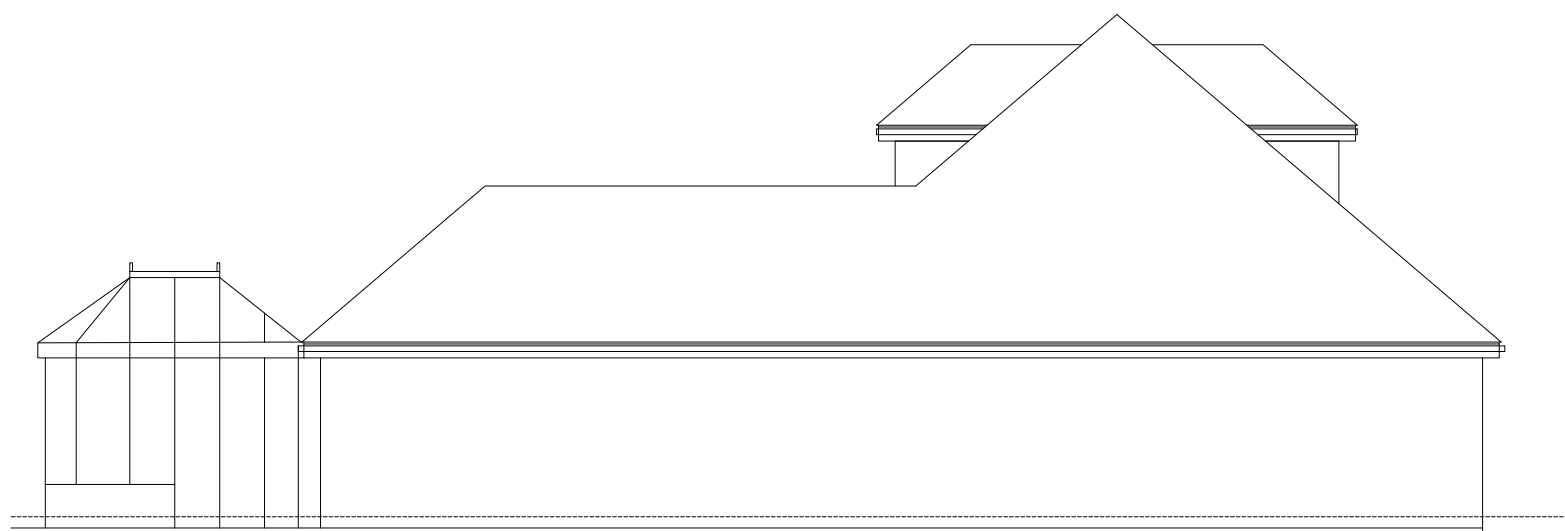


05 EXISTING AND PROPOSED SIDE ELEVATION (EAST)
1:100 @ A1



06 EXISTING & PROPOSED REAR ELEVATION (SOUTH)
1:100 @ A1

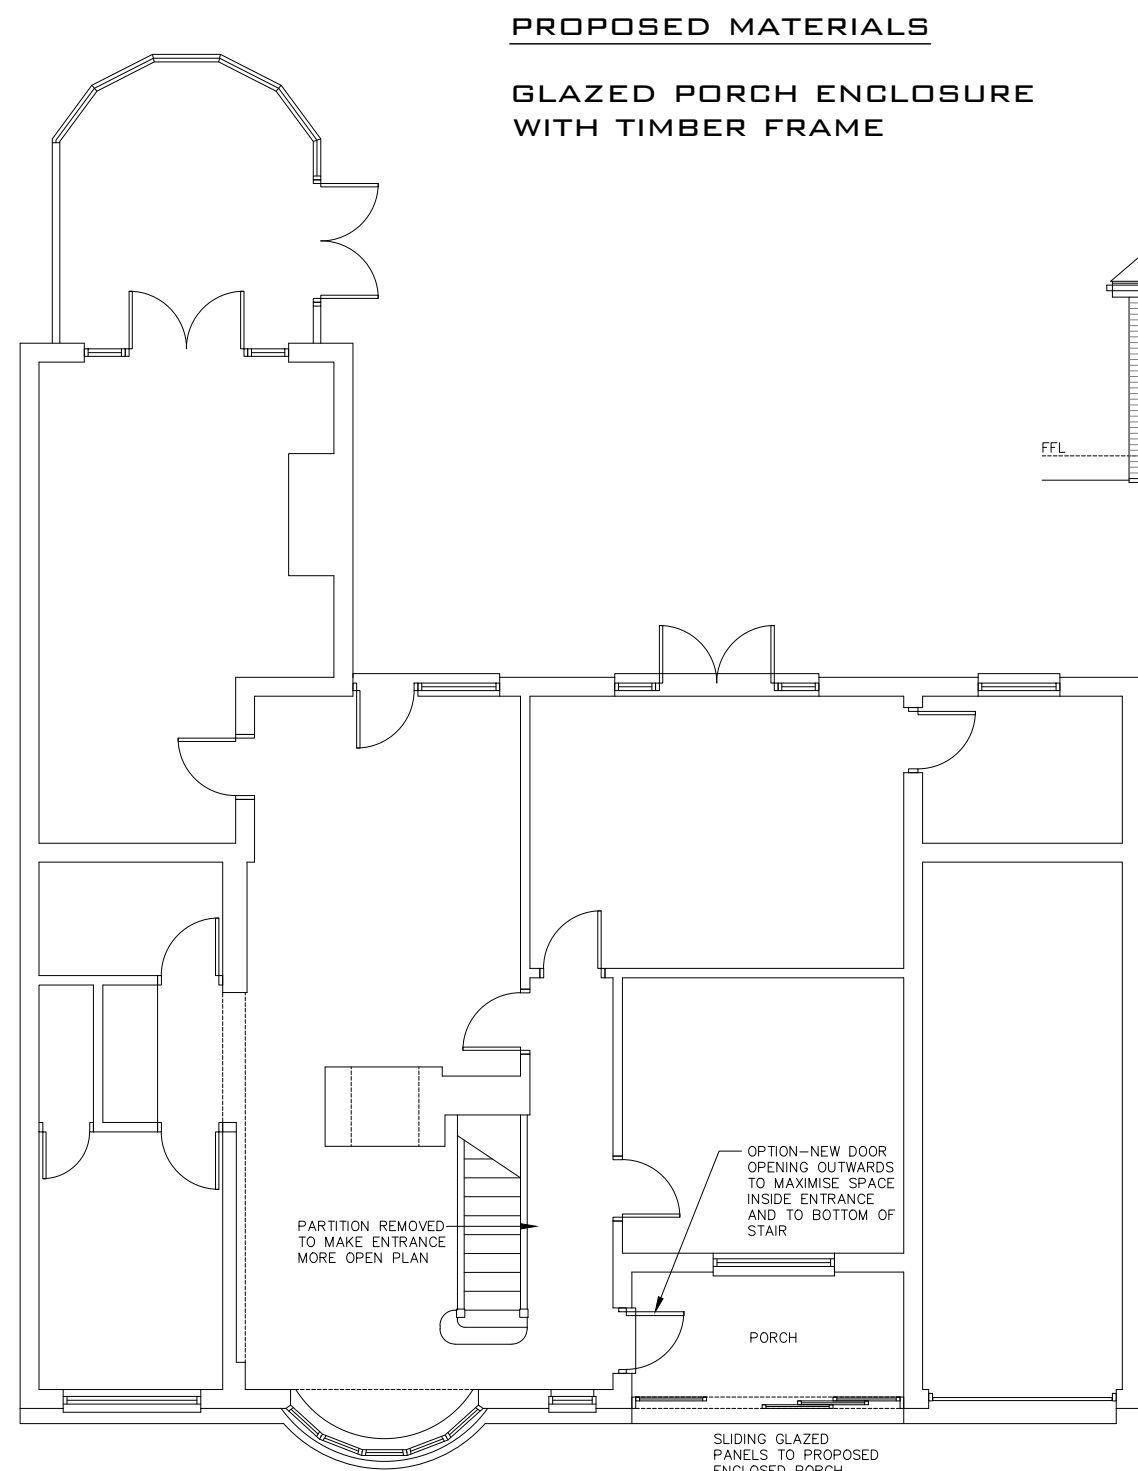

07 PROPOSED GROUND FLOOR PLAN
1:100 @ A1

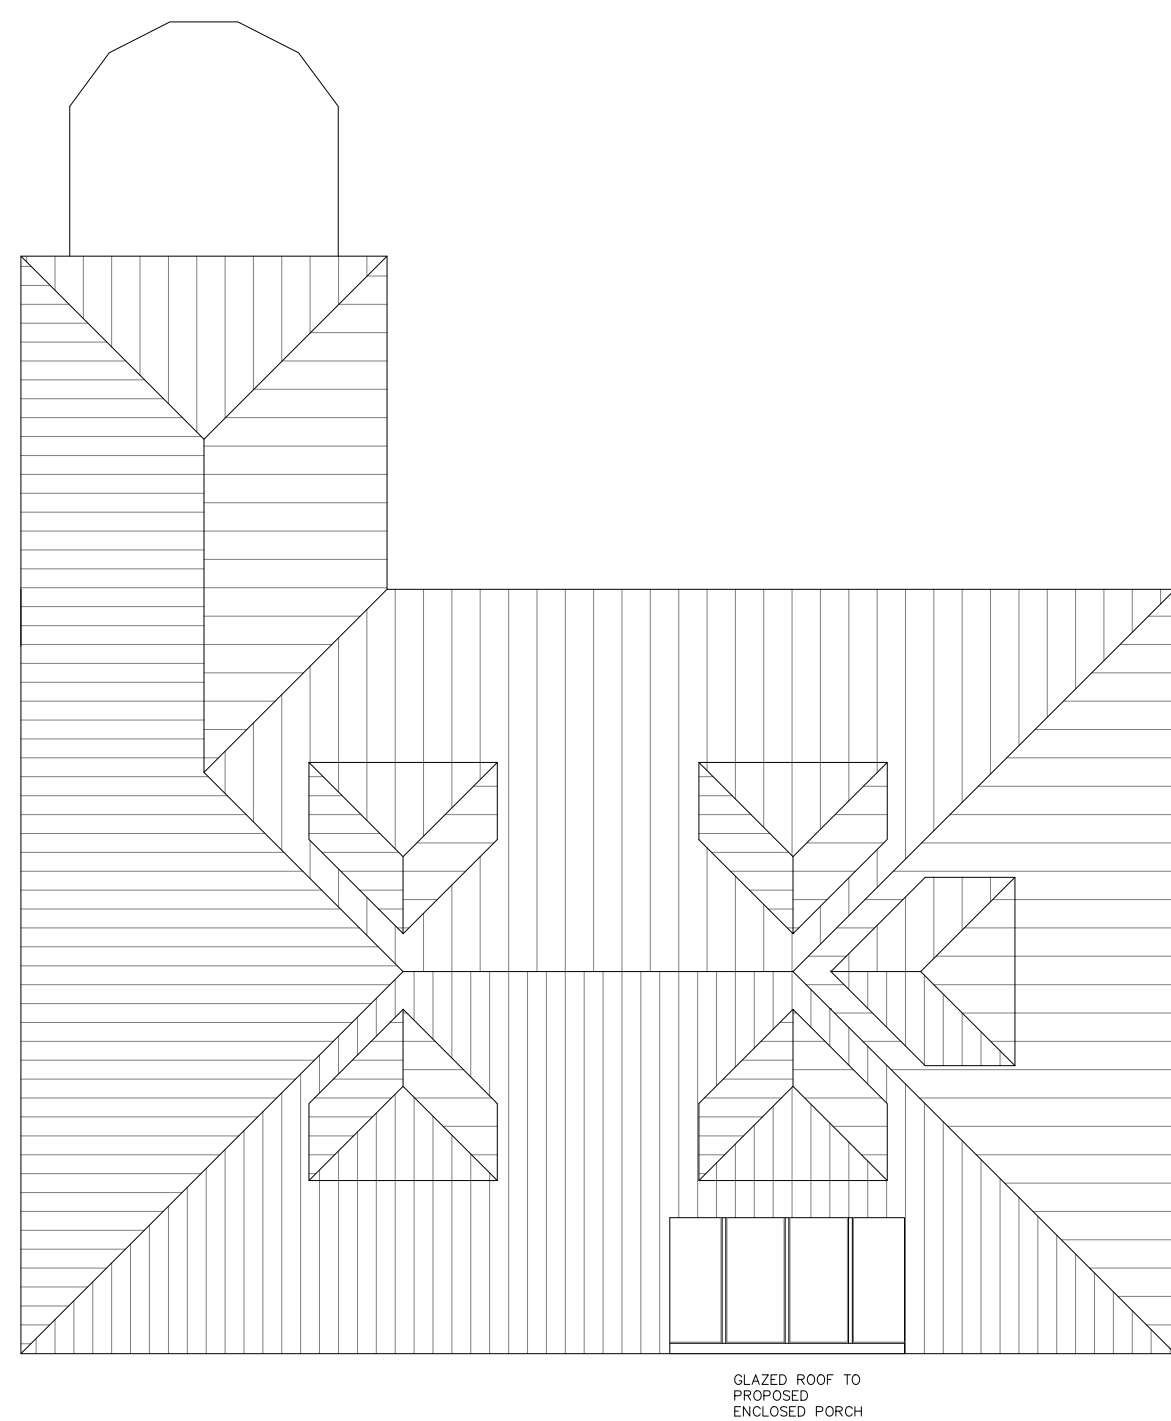

08 PROPOSED ROOF PLAN
1:100 @ A1



09 PROPOSED FRONT ELEVATION (NORTH)
1:100 @ A1

EXISTING MATERIALS
ROOF TILES
FACE BRICK
VERTICAL CLADDING
TIMBER DOOR/WINDOW FRAMES
PAINTED RENDER
GLAZED CONSERVATORY

PROPOSED MATERIALS
GLAZED PORCH ENCLOSURE
WITH TIMBER FRAME



James Carney Architects Ltd

The Studio, 116 New Road,
South Darenth, Kent DA4 9AR
01474 879381

www.carneyarchitects.co.uk

Revisions

No.	Date	Description
Drawing Status		
HOUSEHOLDER PLANNING APPLICATION		
Client/Project		
Mr & Mrs J Mellanby		
Farthings		
Foxendown Lane		
Meopham DA13 0AE		
Drawing Title		
EXISTING/PROPOSED PLANS AND ELEVATIONS		
Drawing No.		
A102/PA		
Scale		1:200/1250@A1
Revision		-
Project No.		26005
Date		19/02/2026