




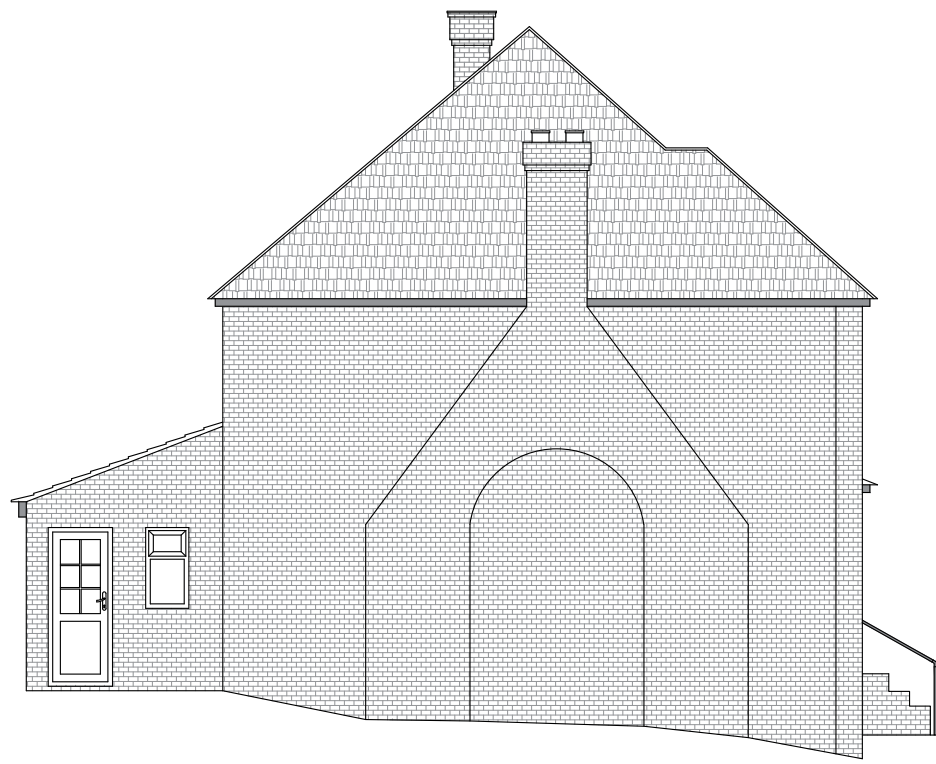


EXISTING SIDE ELEVATION

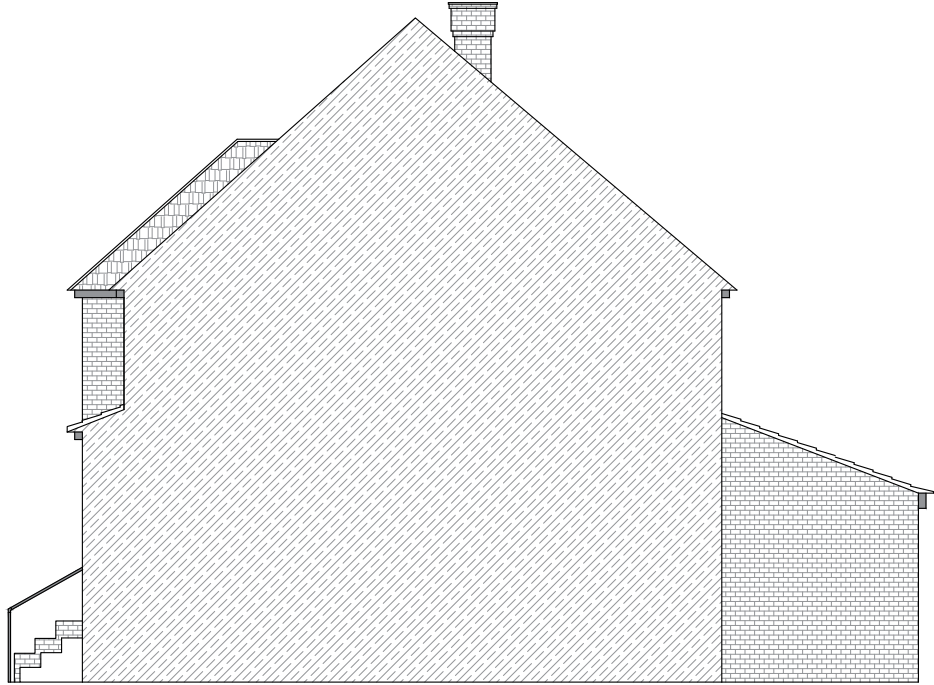


EXISTING END ELEVATION

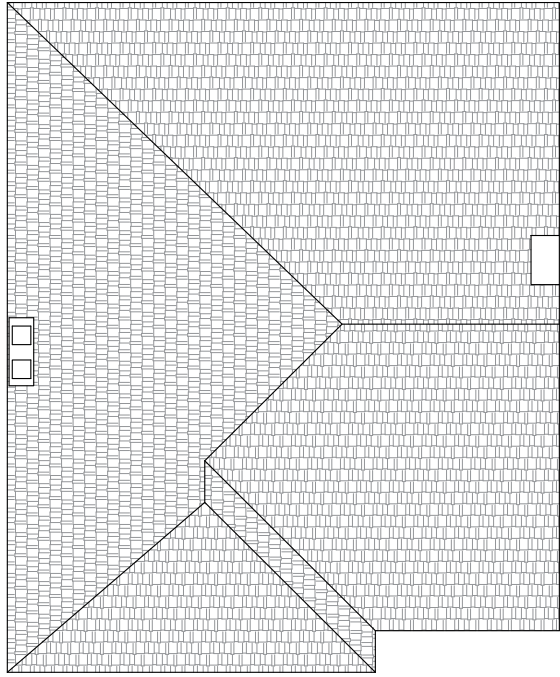

EXISTING ROOF PLAN

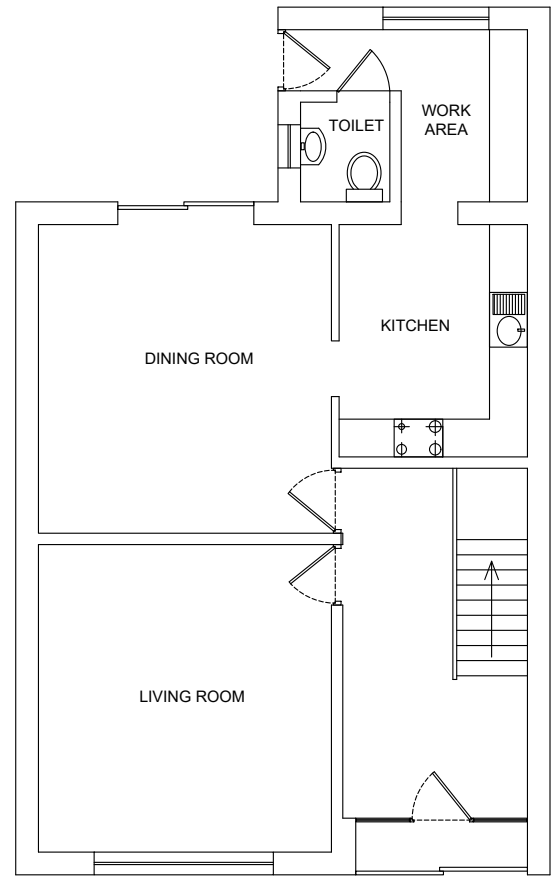

EXISTING GROUND FLOOR PLAN

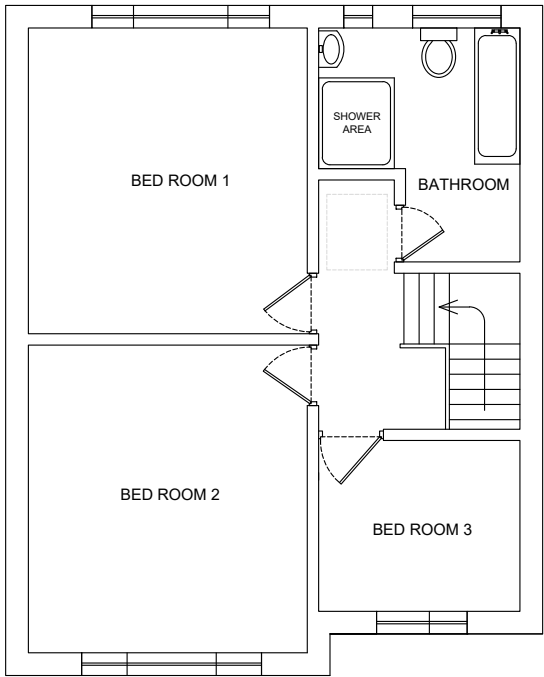


EXISTING FIRST FLOOR PLAN



EXISTING FRONT ELEVATION



EXISTING REAR ELEVATION

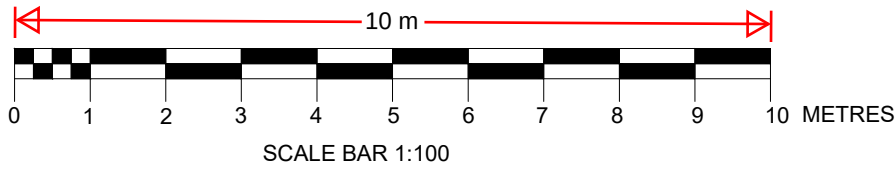

- NOTES:
- THIS DRAWING AND THE INFORMATION CONTAINED IS THE PROPERTY OF KOVIL CONSULTANCY LTD AND IS NOT TO BE COPIED OR PUBLISHED WITHOUT THEIR WRITTEN CONSENT.
1. THIS DRAWING IS TO BE READ IN CONJUNCTION WITH ALL OTHER ARCHITECTURAL PLANS, STRUCTURAL CALCULATIONS AND SPECIFICATIONS.
2. PRIOR TO COMMENCEMENT OF ANY WORK ON SITE, LOCAL AUTHORITIES APPROVAL MUST BE ACHIEVED.
3. ALL TEMPORARY WORK TO BE CLIENT / CONTRACTORS RESPONSIBILITY.
4. ALL WORKS TO BE CARRIED OUT IN ACCORDANCE WITH THE LATEST APPROPRIATE CODES OF PRACTICE.
5. VERIFY THE LOCATION AND THE DETAILS OF ALL THE SERVICES PRIOR TO ANY EXCAVATION WORK.
6. WHERE WORKS AFFECT A PARTY WALL OR INVOLVE EXCAVATIONS WITH IN 3m OF ADJOINING BUILDINGS, PARTY WALL AGREEMENT SHALL BE IN PLACE PRIOR TO COMMENCEMENT OF ANY WORKS.
7. TILL TECHNICAL APPROVAL HAS BEEN OBTAINED FROM THE RELEVANT TECHNICAL AUTHORITIES OR STATUTORY BODIES, IT SHOULD BE UNDERSTOOD THAT ALL DRAWINGS ARE ISSUED AS PRELIMINARY AND NOT FOR CONSTRUCTION.

Rev	Date	By	Chkd	Description

Client
385 VALLEY DRIVE, DA12 5DS

Job Title
PROPOSED ERECTION OF SINGLE STOREY REAR EXTENSION & LOFT CONVERSION

**KOVIL CONSULTANCY**
172, Blackfen Road,
Sidcup, Kent
DA15 8PT
Mob: 07507236300
suttha@kovilgroups.co.uk

Scale : 1:100 @ A2	Date : 24/08/2025
-----------------------	----------------------

Drawing Title :
EXISTING FLOOR PLANS & ELEVATIONS

Drawing No : 385- DA12 5DS - 00001	Rev. A02
---------------------------------------	-------------