




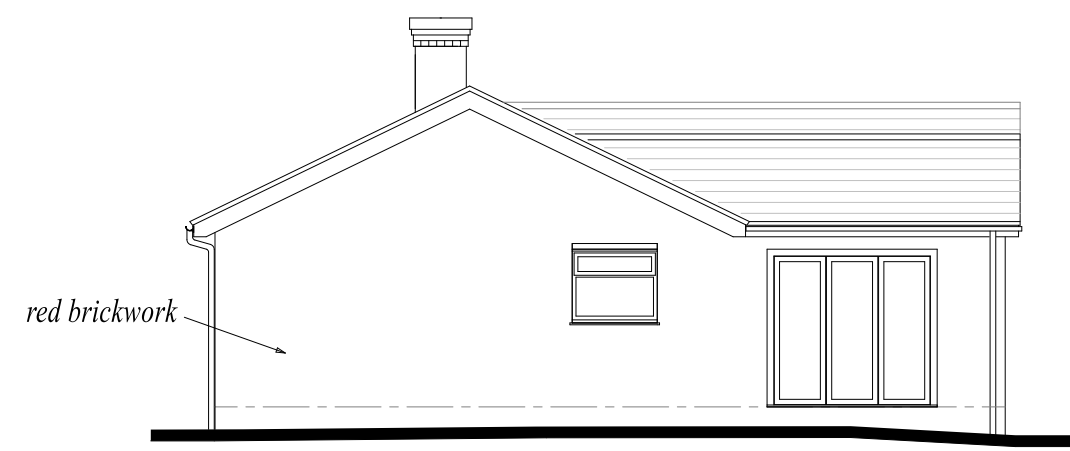


SIDE ELEVATION

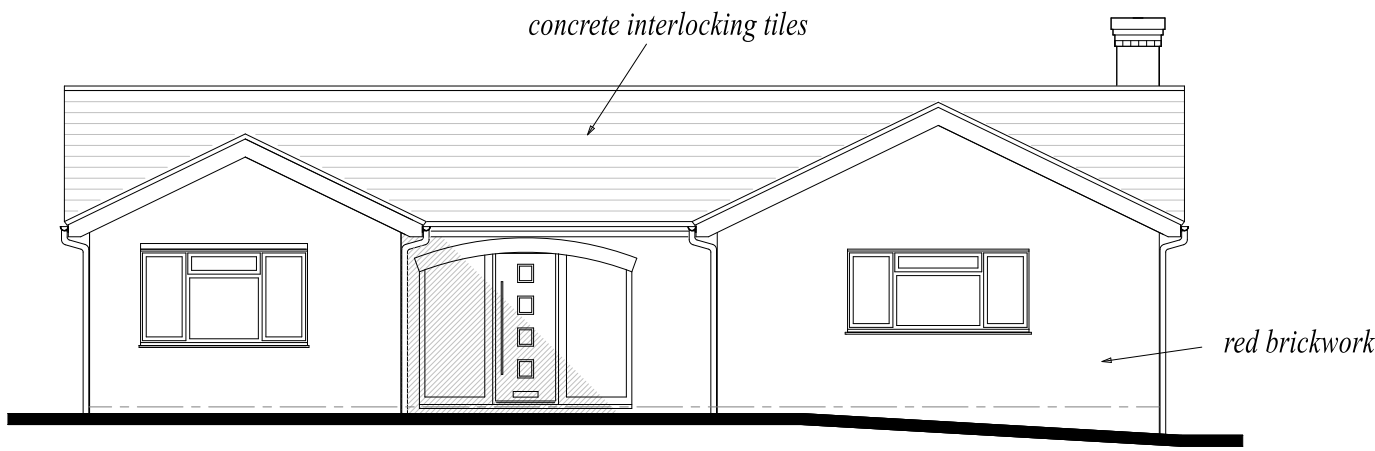


FRONT ELEVATION

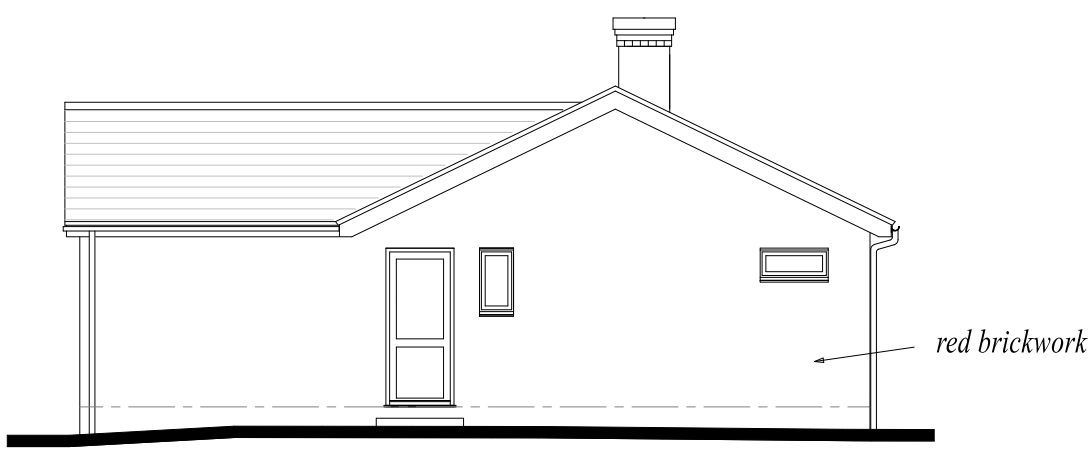


SIDE ELEVATION

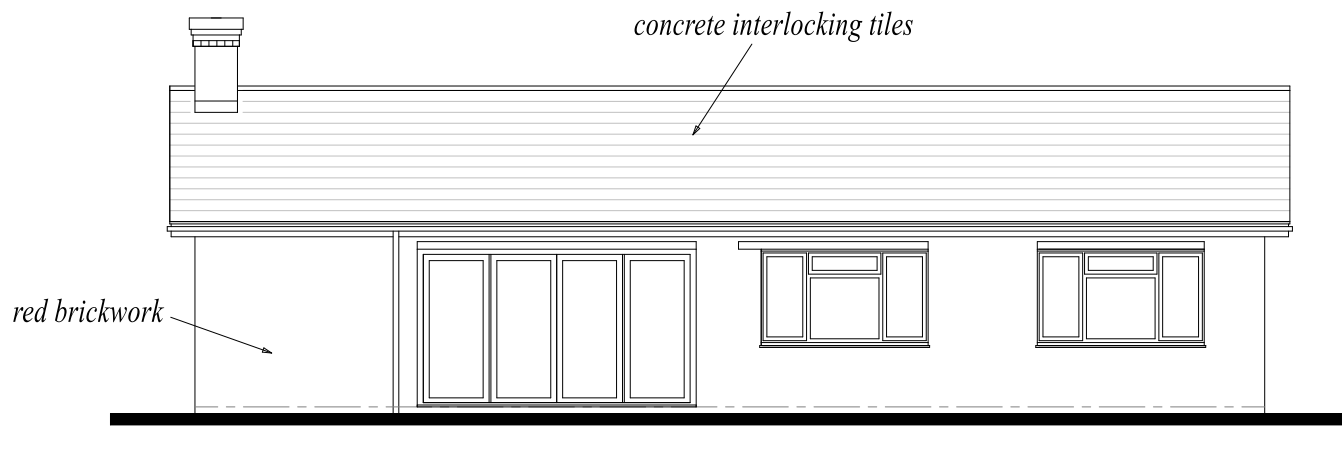


REAR ELEVATION

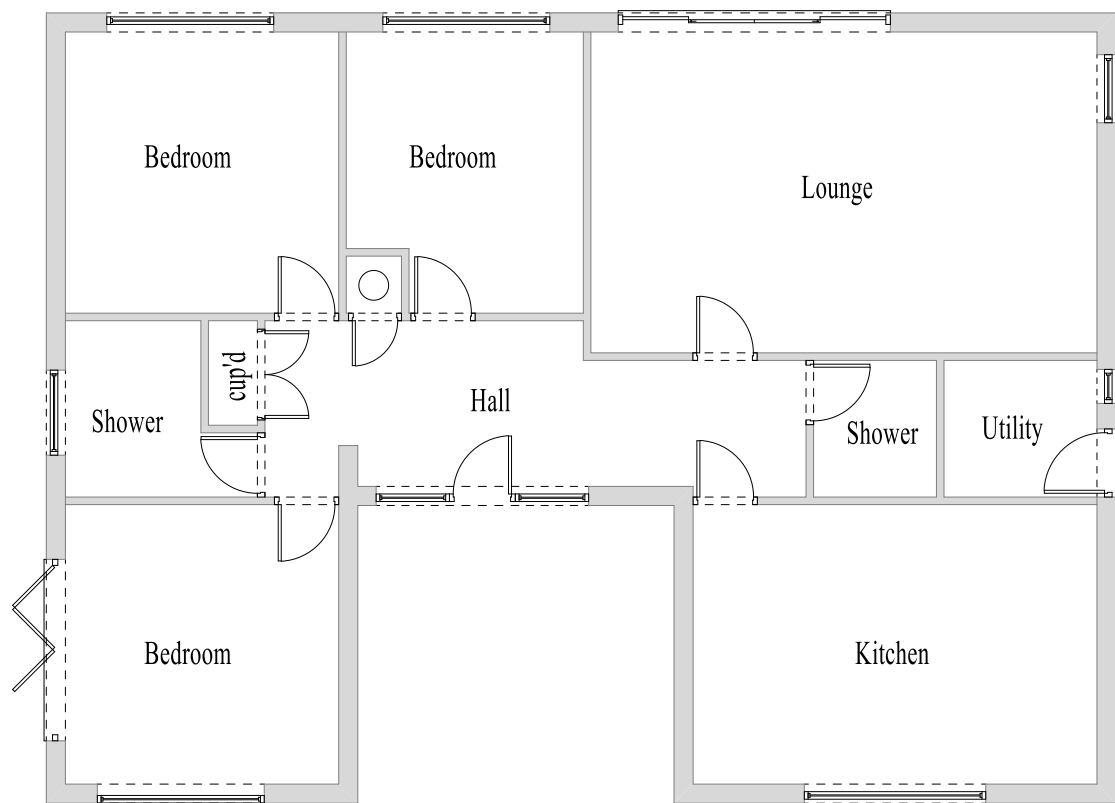

GROUND FLOOR PLAN

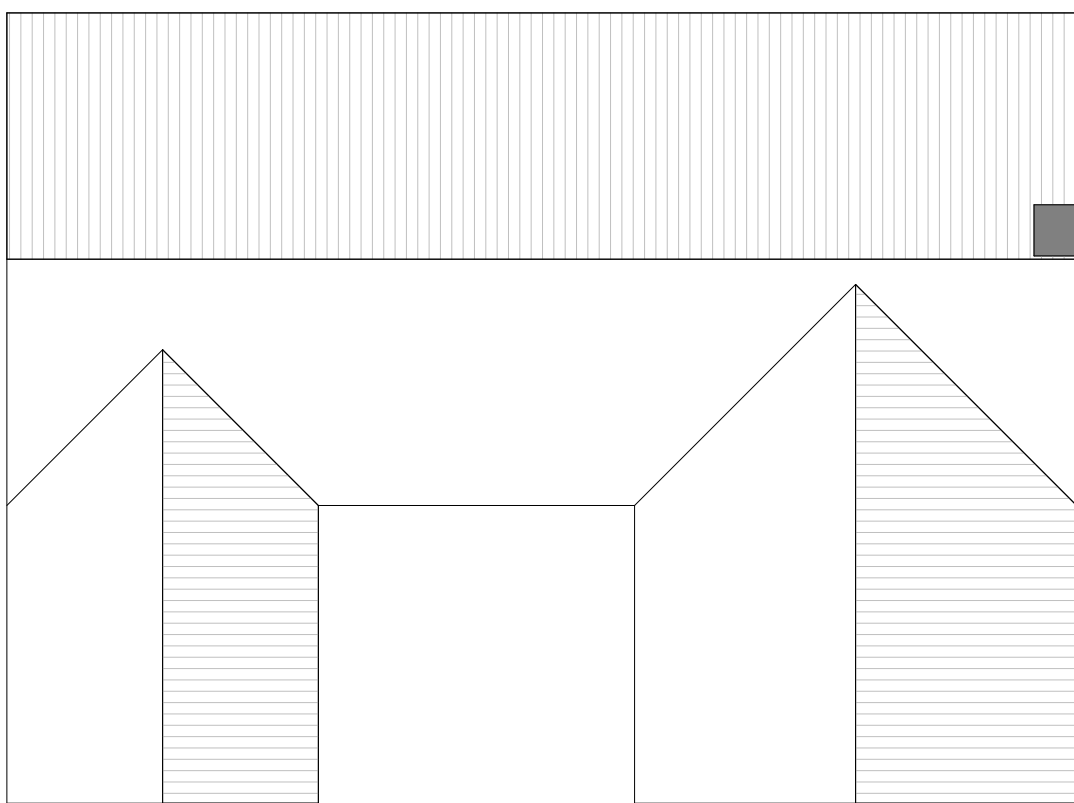


ROOF PLAN

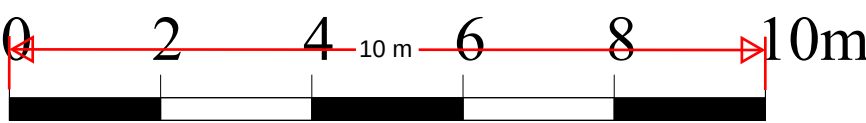


scale 1:100 @ A1


EXISTING

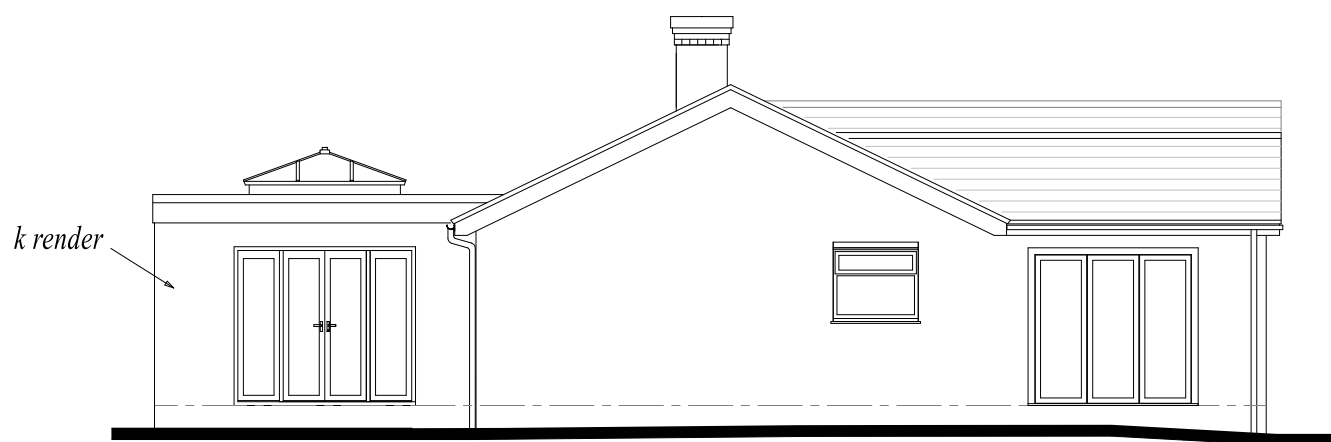

SIDE ELEVATION

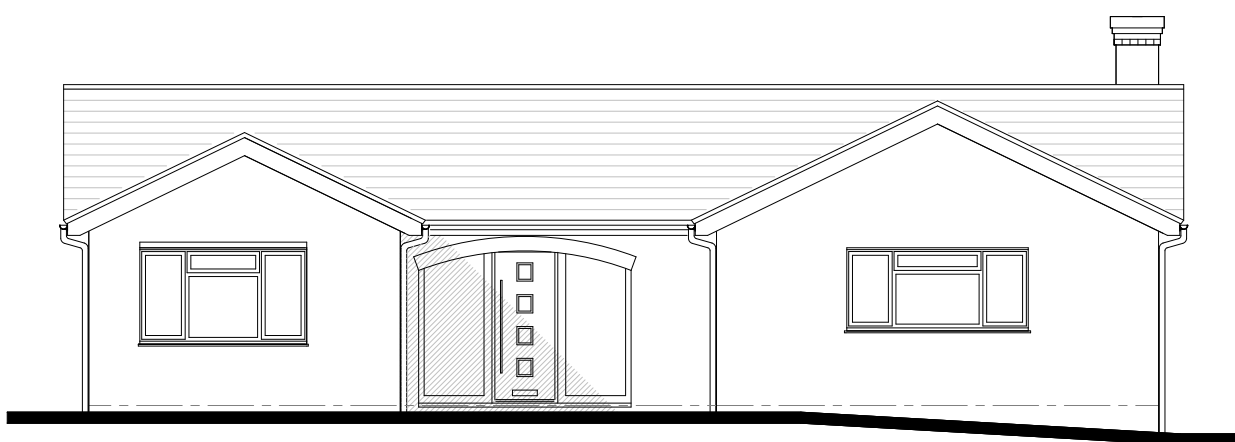


FRONT ELEVATION

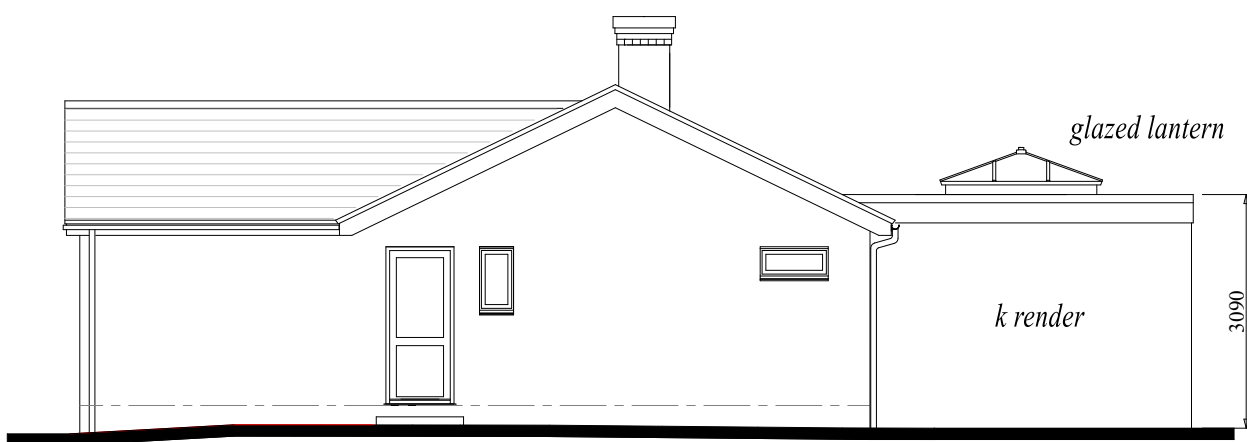


SIDE ELEVATION



REAR ELEVATION

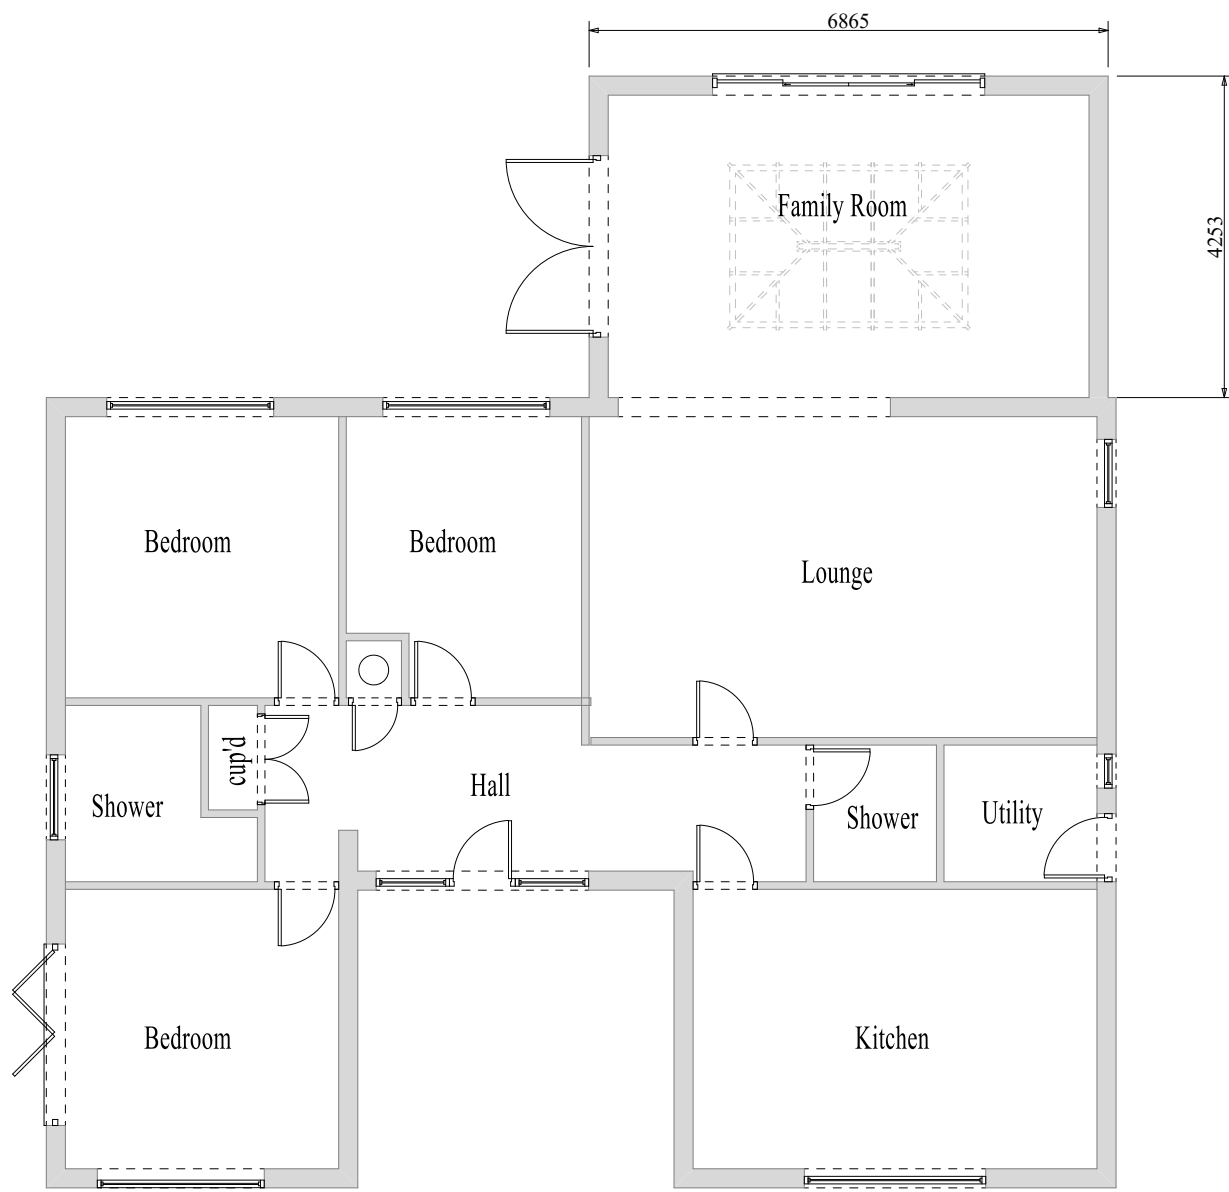

GROUND FLOOR PLAN

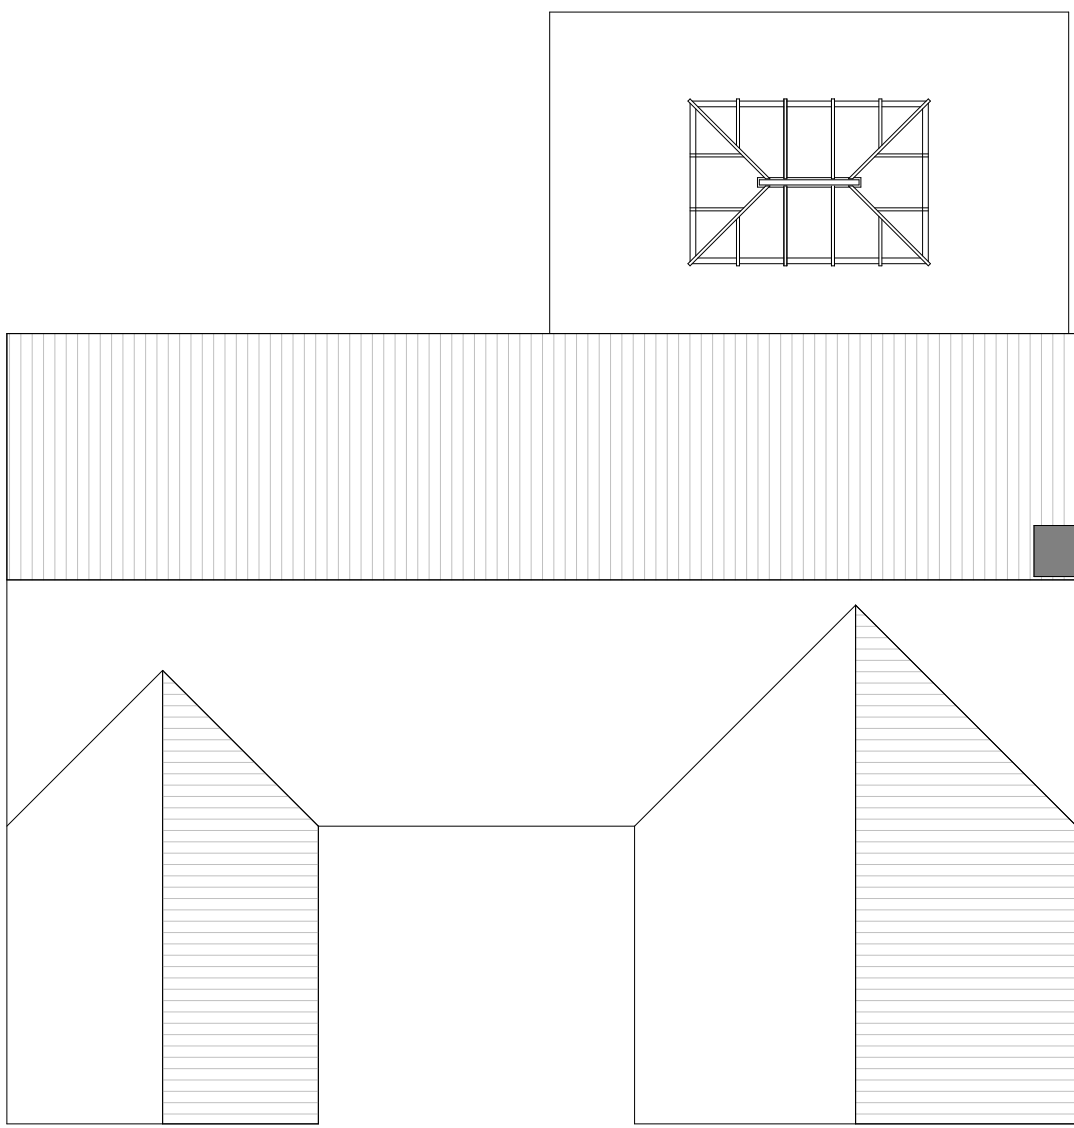

ROOF PLAN

PROPOSED

ARCHITECTURAL
DESIGNS
michael tamsett

Project Rear Extension

3 Carton Road
Higham

Drawing Title

Plans and Elevations

Client

Mr & Mrs S Atherton

Drawing No.

25/4370


Date

September 2025

Drawn by

Michael Tamsett

Page Size - A1

 

m.tamsett@hotmail.co.uk
01795 554650

Scale
1:100