


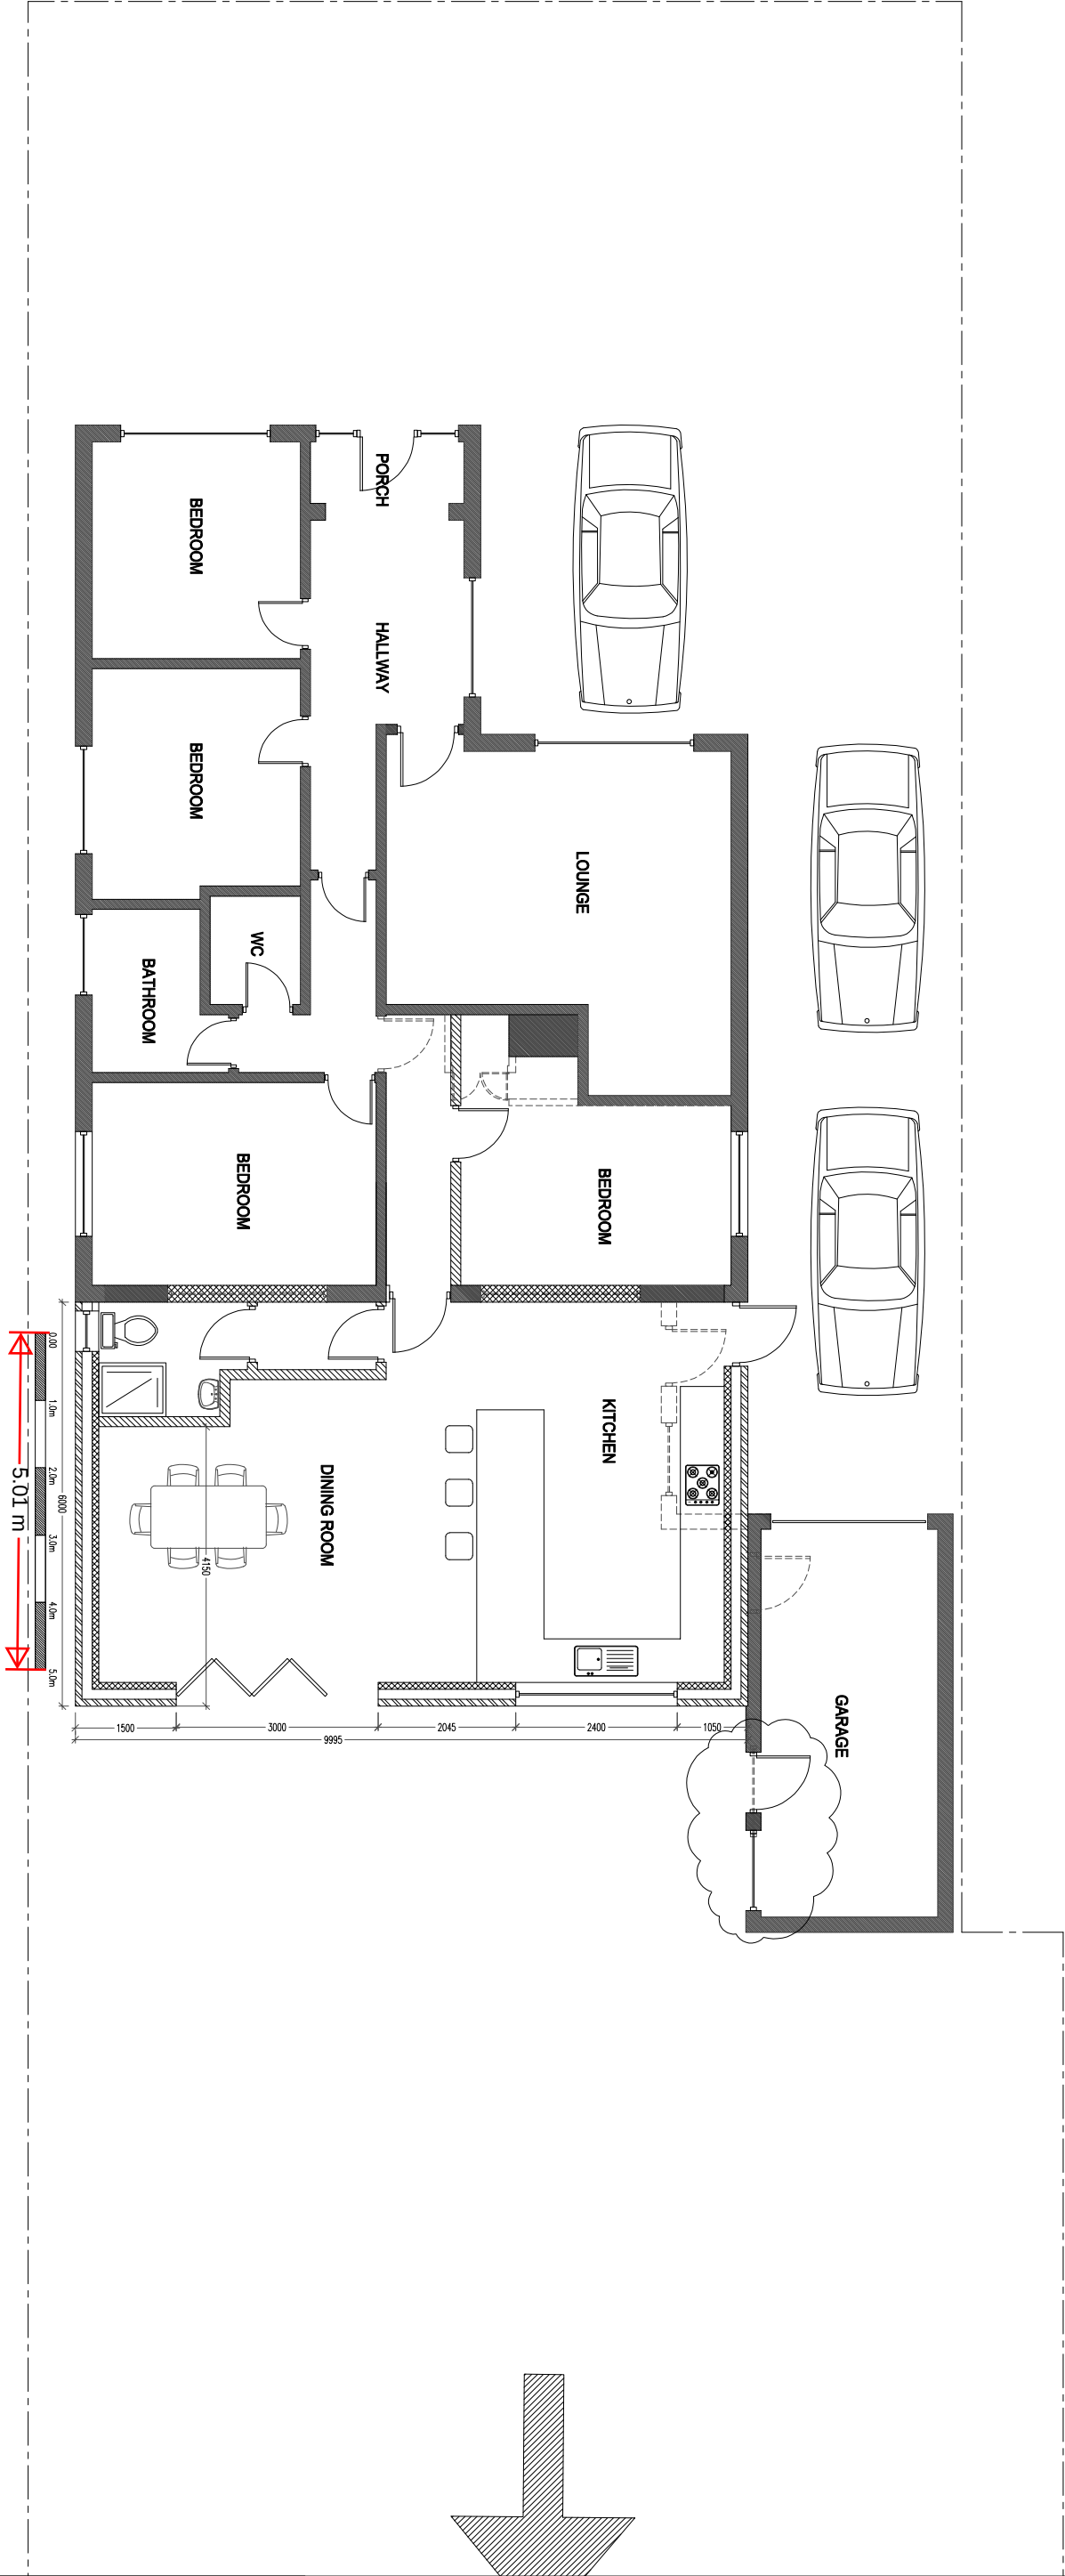

PROPOSED GROUND FLOOR PLAN

Client		Drawing Title		Scale	Revision
Mr Singh		PROPOSED GROUND FLOOR PLAN		1:100@A3	01
45 Tennyson Walk				Drawing No. 2501-026	
Gravesend				Scale 1:100@A3	
Kent				Date June 25	
DA11 8LB				Computer File No.	
				Project No.	
				Drawn By Raj Bhatti	
				Checked By	
				Coordinated By	
				Approved By	