


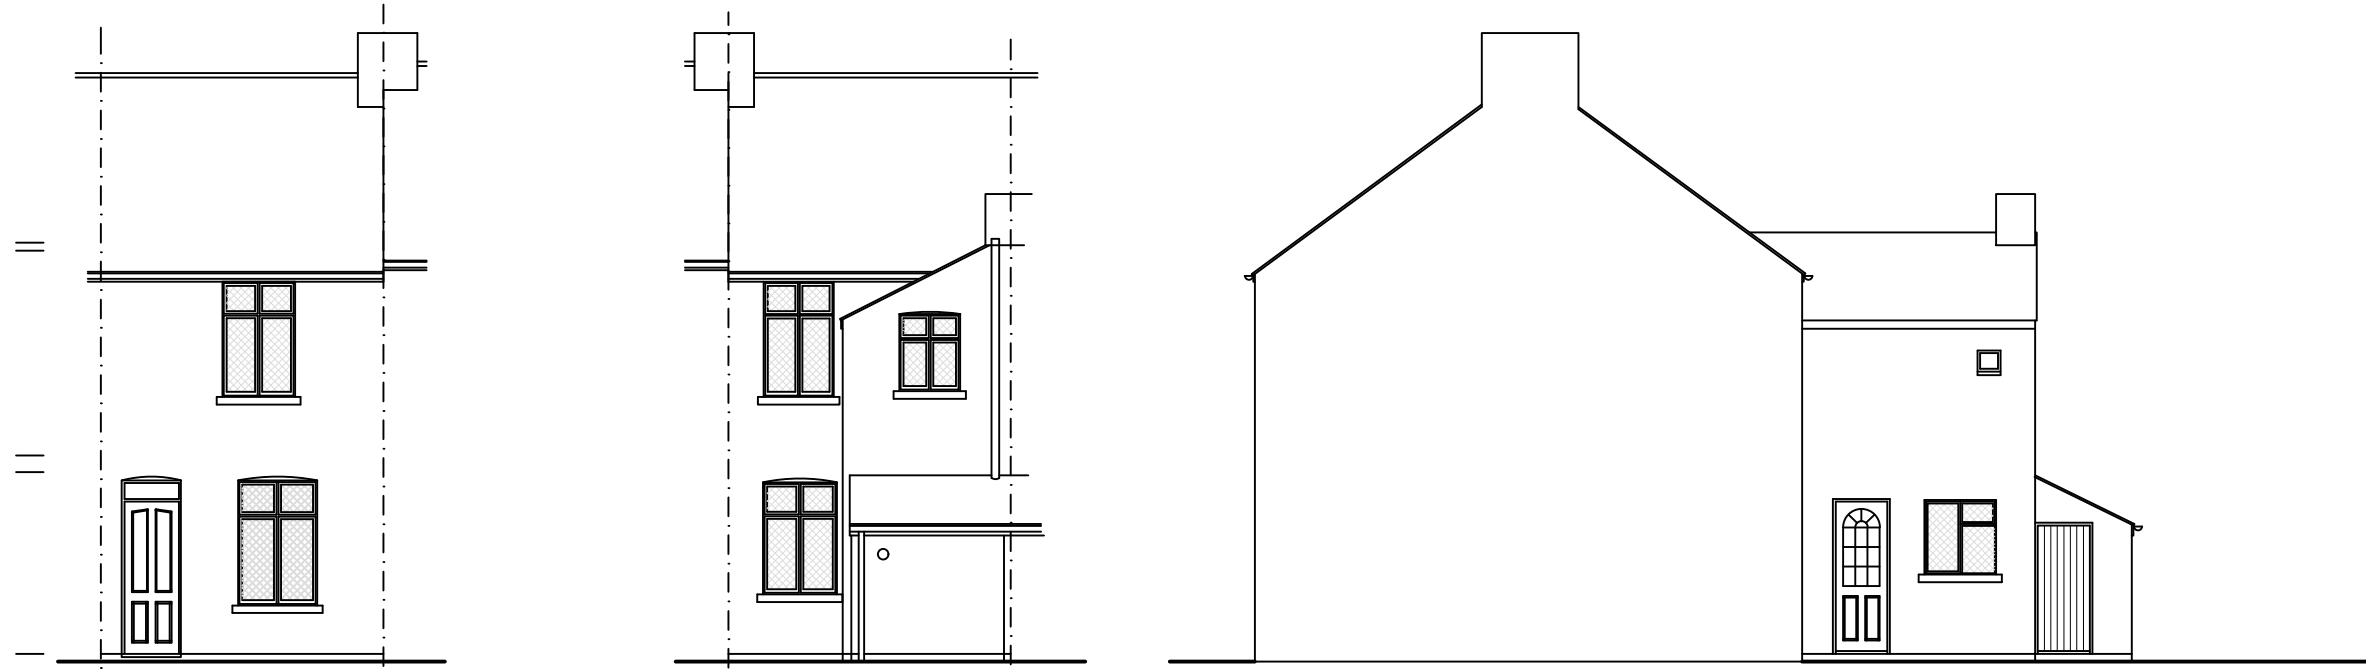


Front Elevation

Rear Elevation

Part Side Elevation

Scale 1:100
0 0.5 1 2 3 4 5 6 7 8 9 10

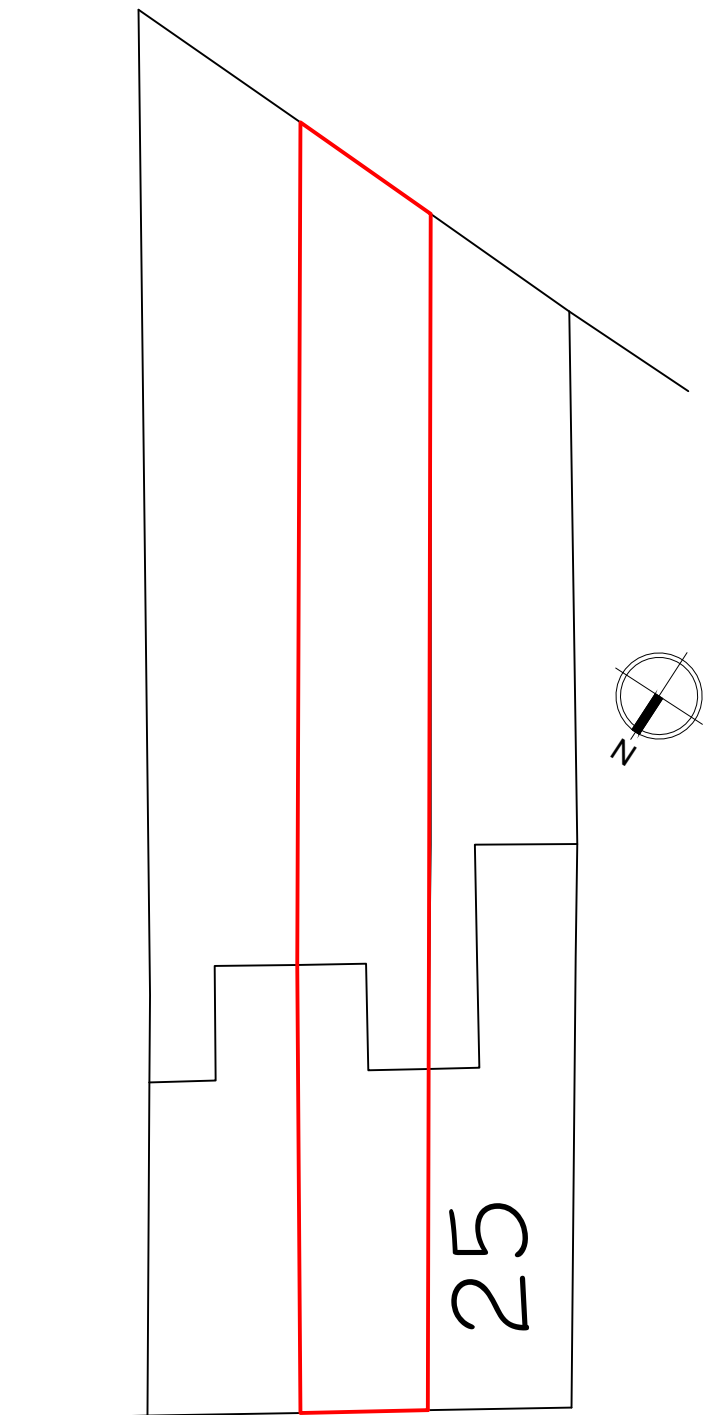


Block Plan

Scale 1:200
0 0.5 1 2 3 4 5 6 7 8 9 10




Location Plan

Scale 1:1250
0 0.5 1 2 3 4 5 6 7 8 9 10

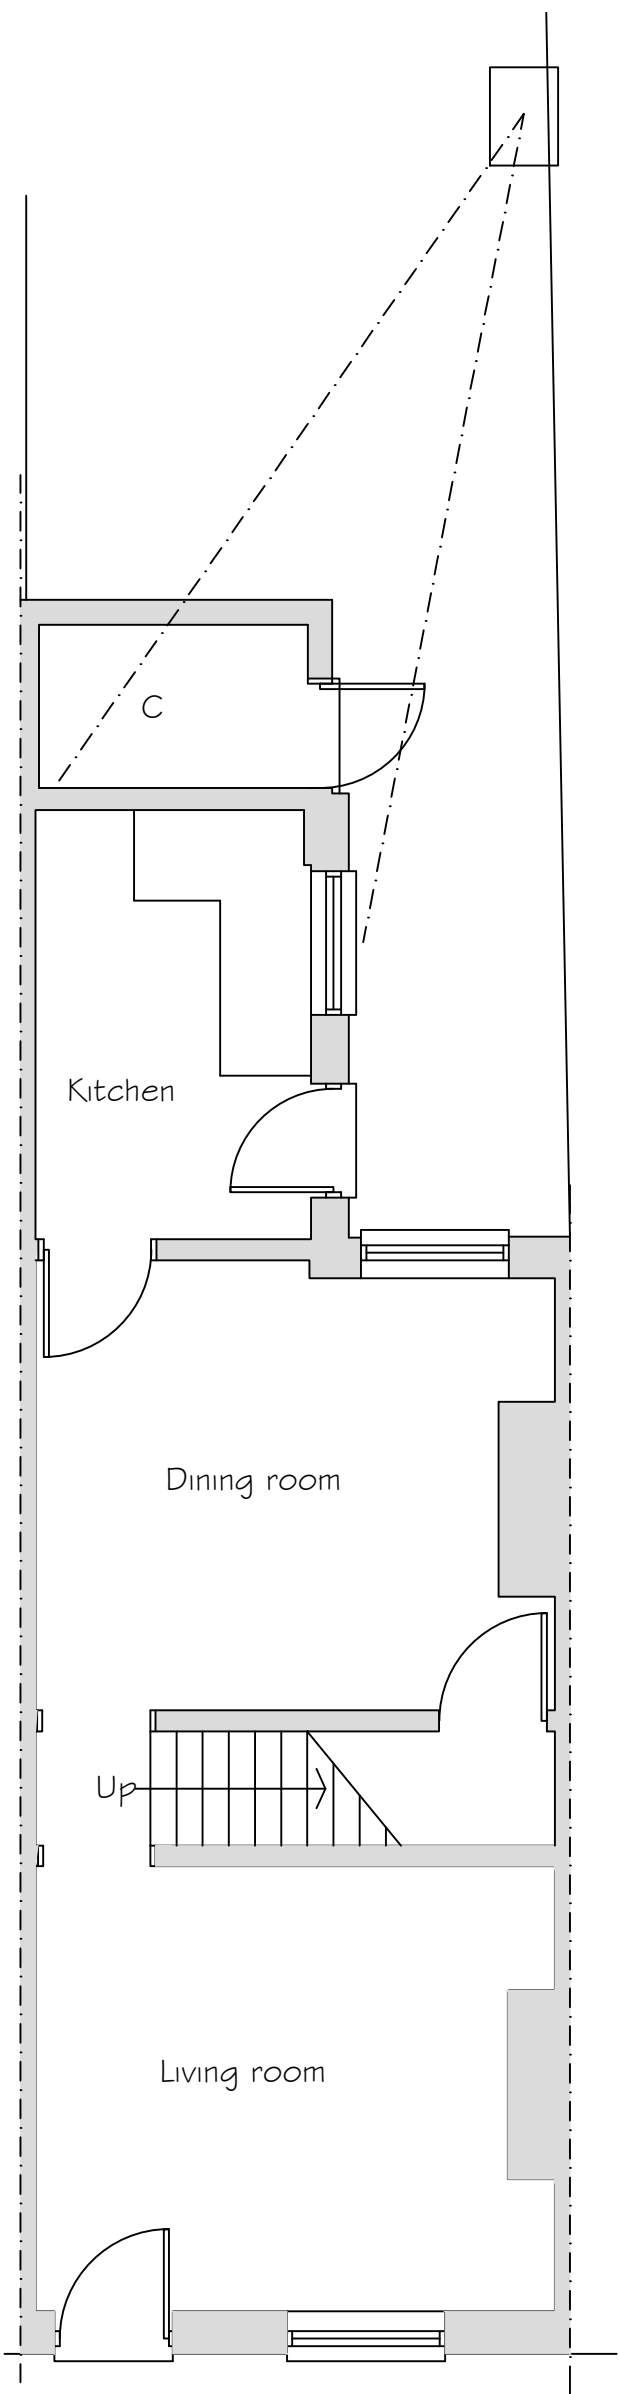

Ground Floor Plan

Scale 1:50
0 0.5 1 2 3 4 5 6 7 8 9 10

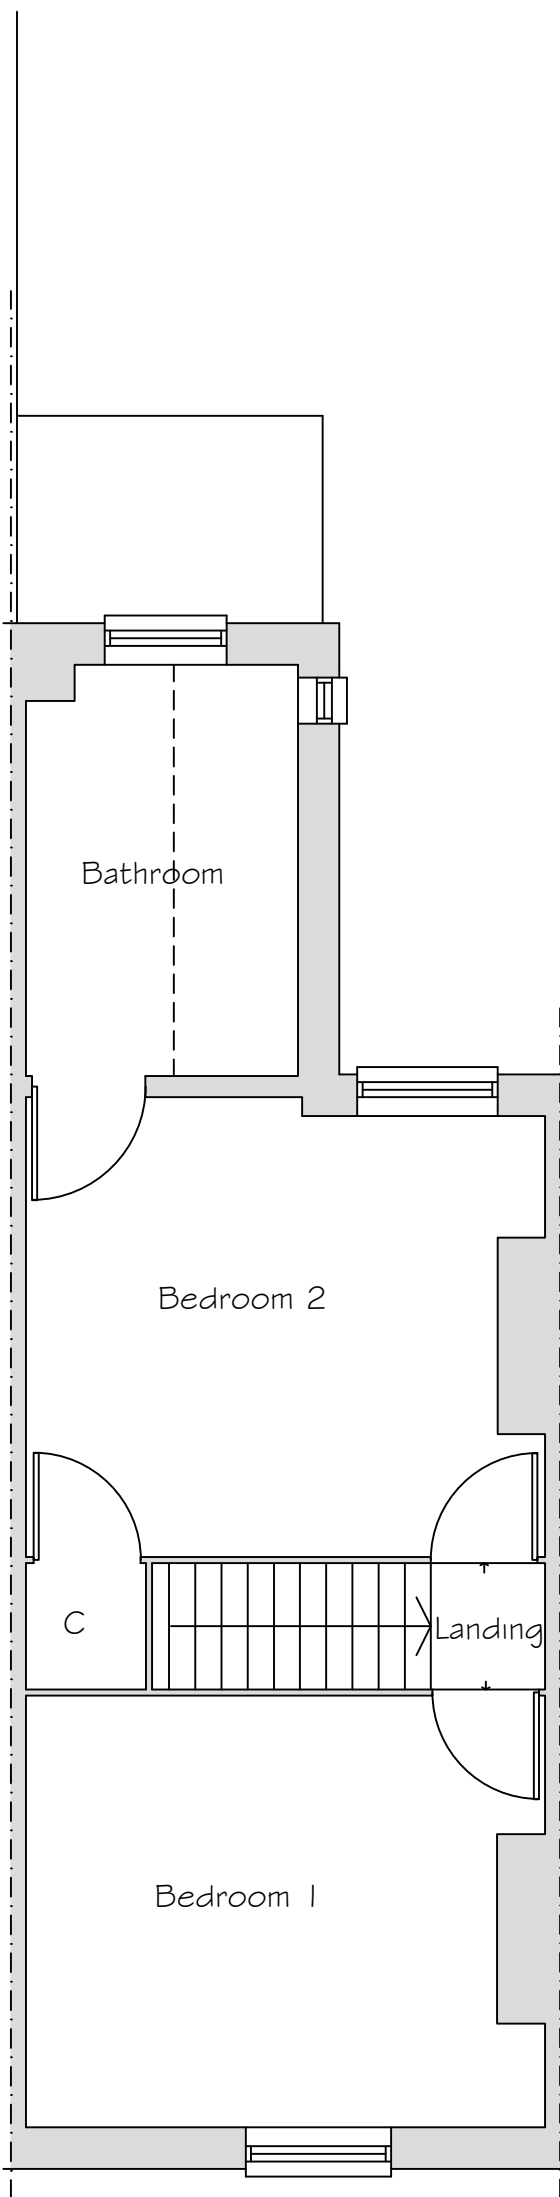

First Floor Plan



Section A-A

Scale 1:50
0 0.5 1 2 3 4 5 6 7 8 9 10

Synergy Planning & Property Consultants Ltd The Office The Larches Rochester Kent ME3 7NQW		
Client	Mr & Mrs S Bettsworth	
Address	23 Villa Road Higham	
Drawing title	Existing survey drawing	
Scale	1:50/1:100/1:200/1:1250	
Date	July 2023	Drawn by
Drawing No	23/414/01	