



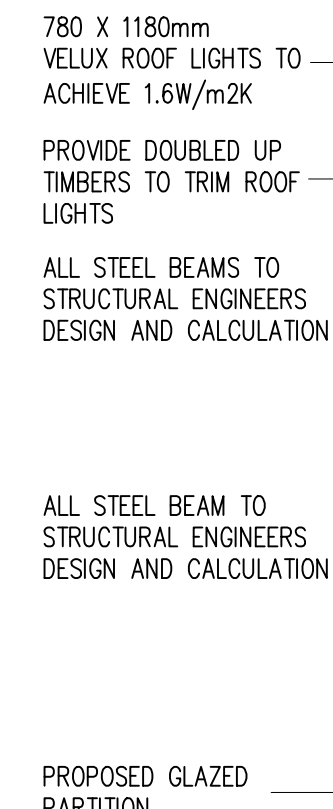

PROPOSED GROUND FLOOR PLAN
SCALE 1:50

 


0 1M 2M

SCALE BAR

1.99 m

PROPOSED FRONT ELEVATION
SCALE 1:50

 

PROPOSED REAR ELEVATION
SCALE 1:50

Drawing No.	Rev.
18-CRICKETERS-DRIVE-02	C