




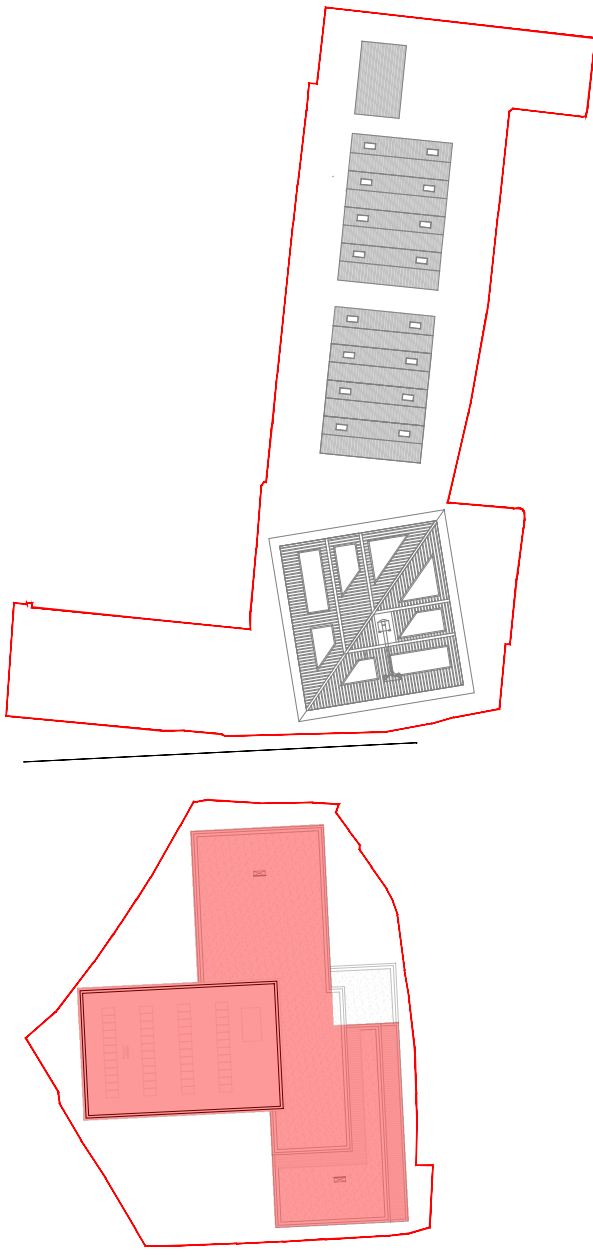

KEY PLAN
1:1000 SCALE

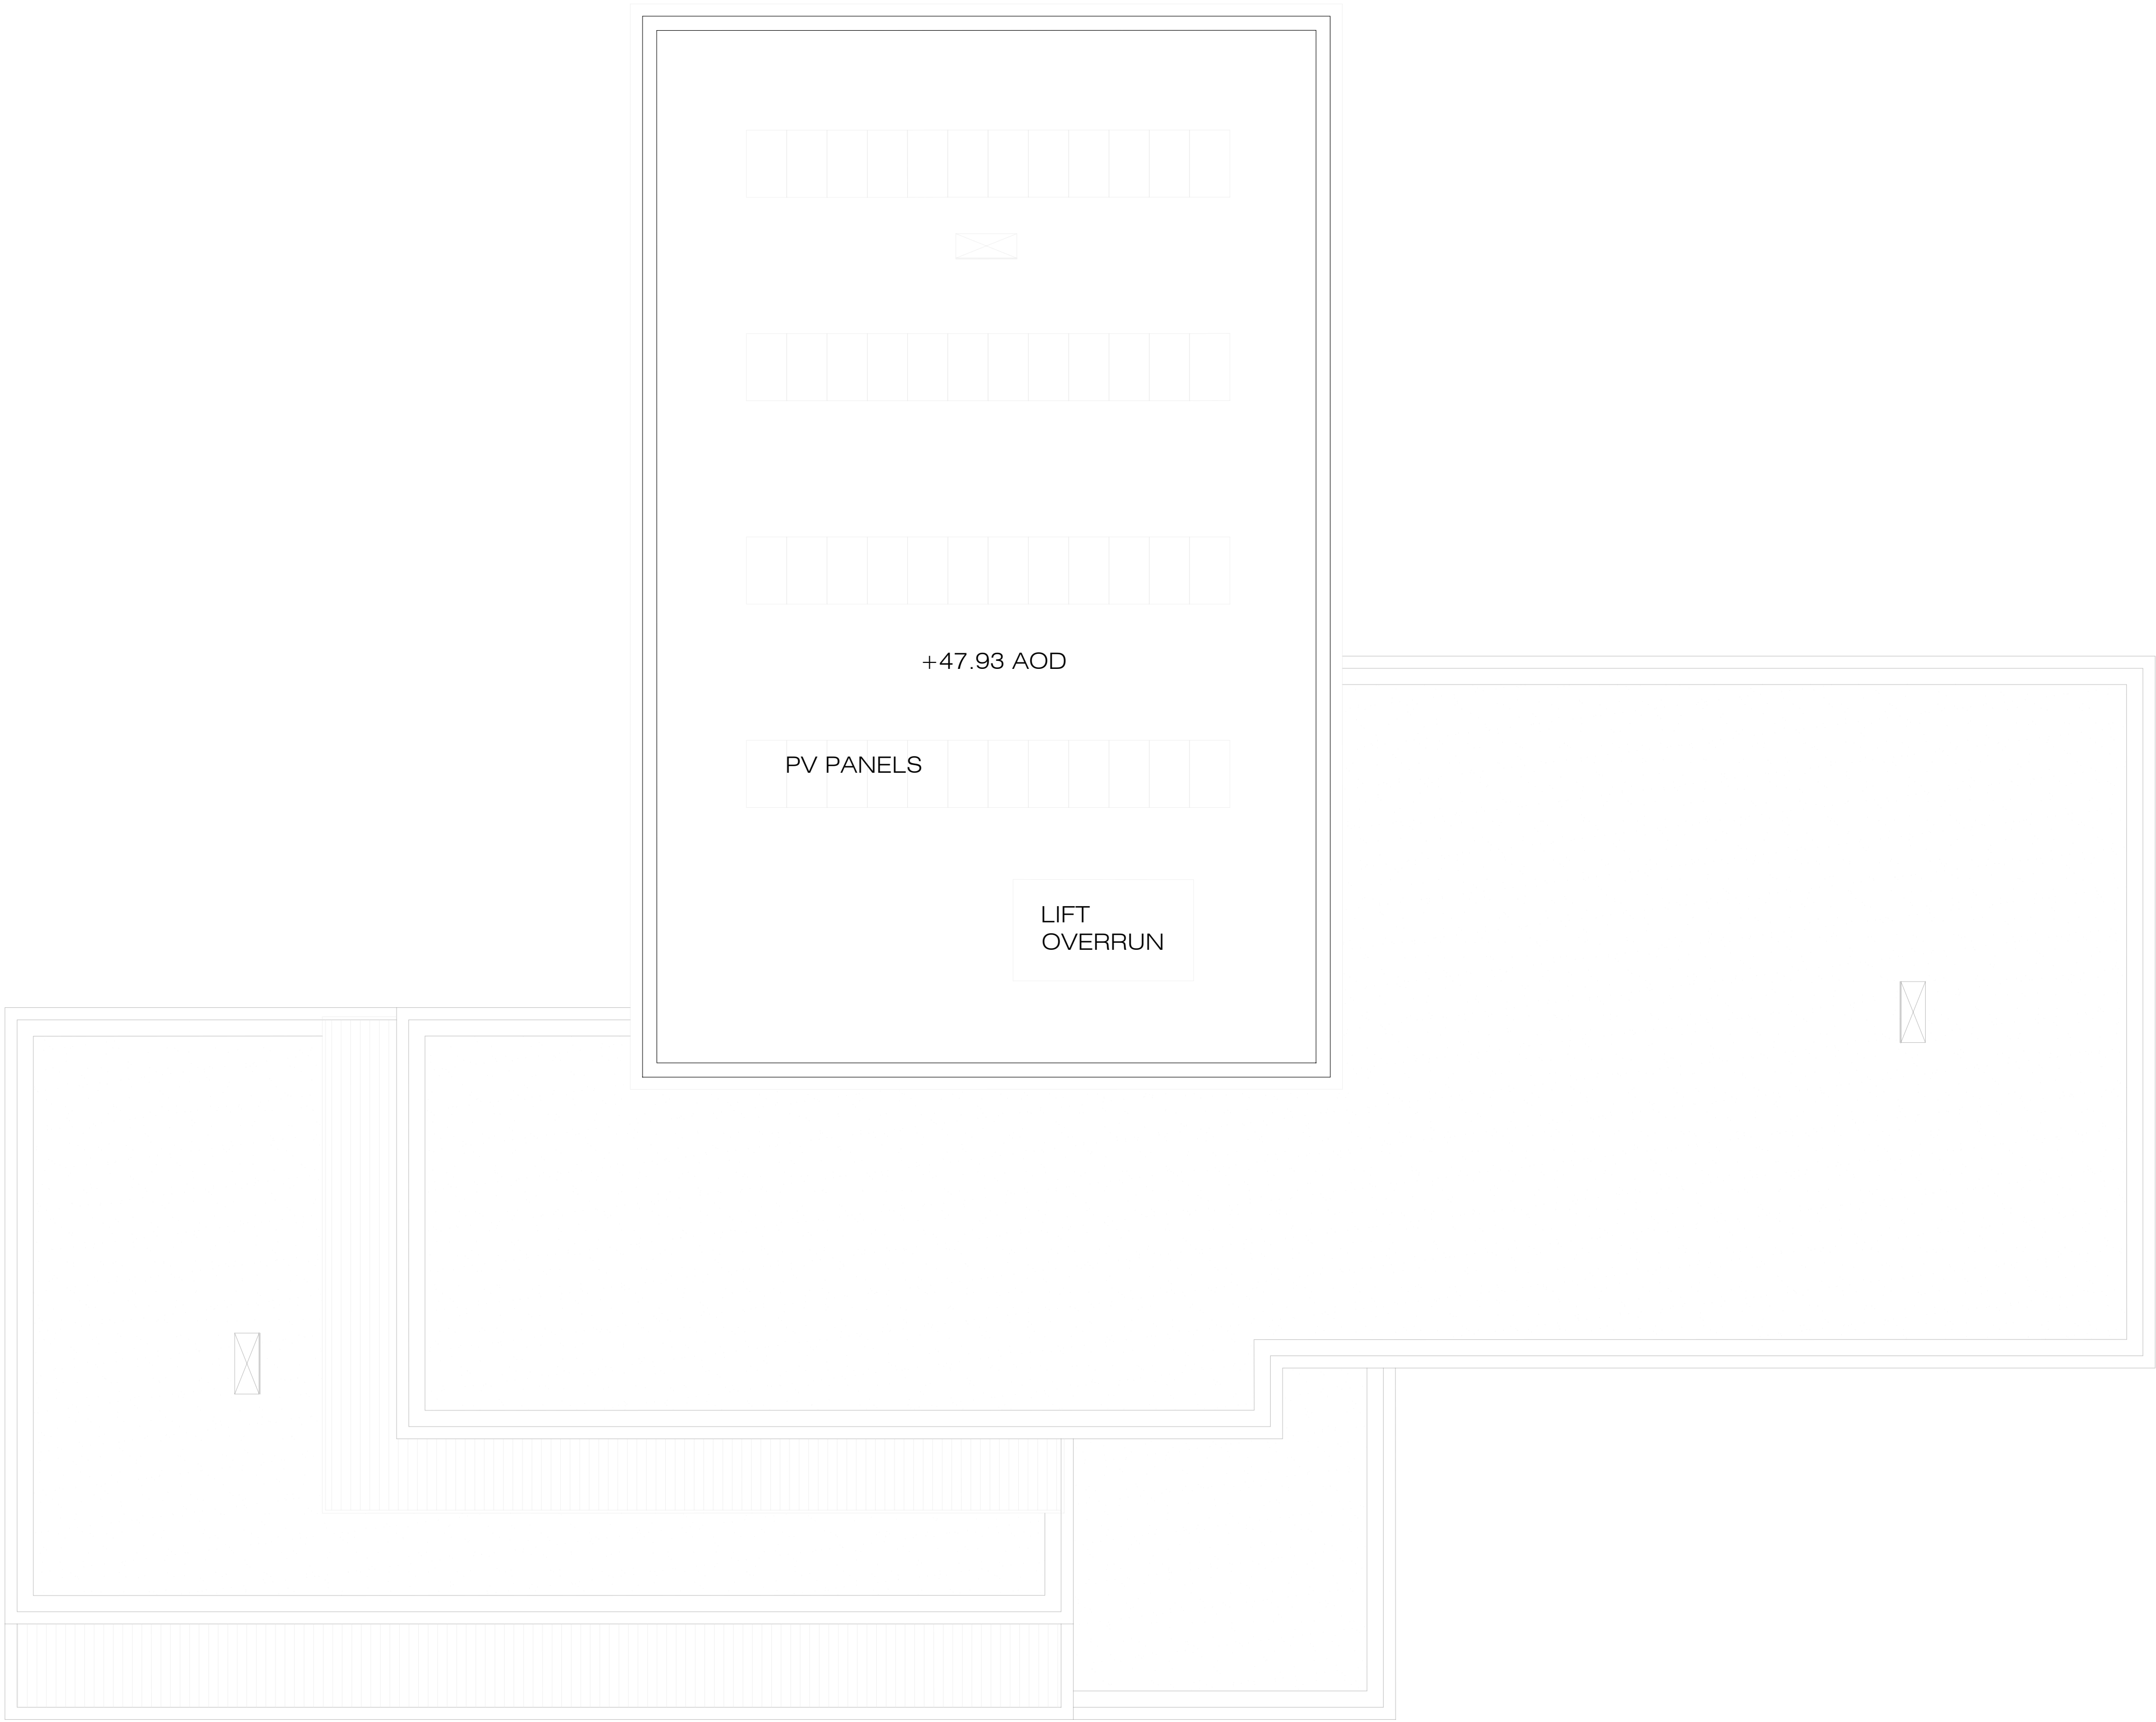


BLOCK: Stuart Road Block
LEVEL: Roof Plan

 

CLIFTON SLIPWAYS, GRAVESEND

GA PLANS - Stuart Road Block

©This drawing is the copyright of **guy holloway** architects and should not be copied reproduced without written consent. All Rights Reserved.
All dimensions are to be checked on site prior to fabrication and the Architect should be notified of any discrepancy
Do not scale from this drawing

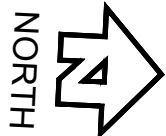

Revisions	
P2	Amendments to scheme for S73 application
P3	Minor Amendments

31.03.2023

Project	Clifton Slipways Gravesend, Kent
Client	Quinn Estates
Title	Stuart Road GA Plans - Roof Plan
Status	PLANNING

Scale@A1 | 1:100 Date | June 2019 Drawn | LC

Chk'd | AR

guy holloway

London	Fourth Floor	251 Pentonville Road	London	N1 9NG	
T +44 (0) 20 7014 4900	F +44 (0) 1303 260 214	E london@guyholloway.co.uk	W www.guyholloway.co.uk		
Kent	The Tramway Stables	Rampart Road	Hythe	Kent	CT21 5BG
T +44 (0) 1303 260 515	F +44 (0) 1303 260 214	E kent@guyholloway.co.uk	W www.guyholloway.co.uk		
Project Number	Drawing Number	Revision			
18.137.300.09		P3			
Bin Number					