




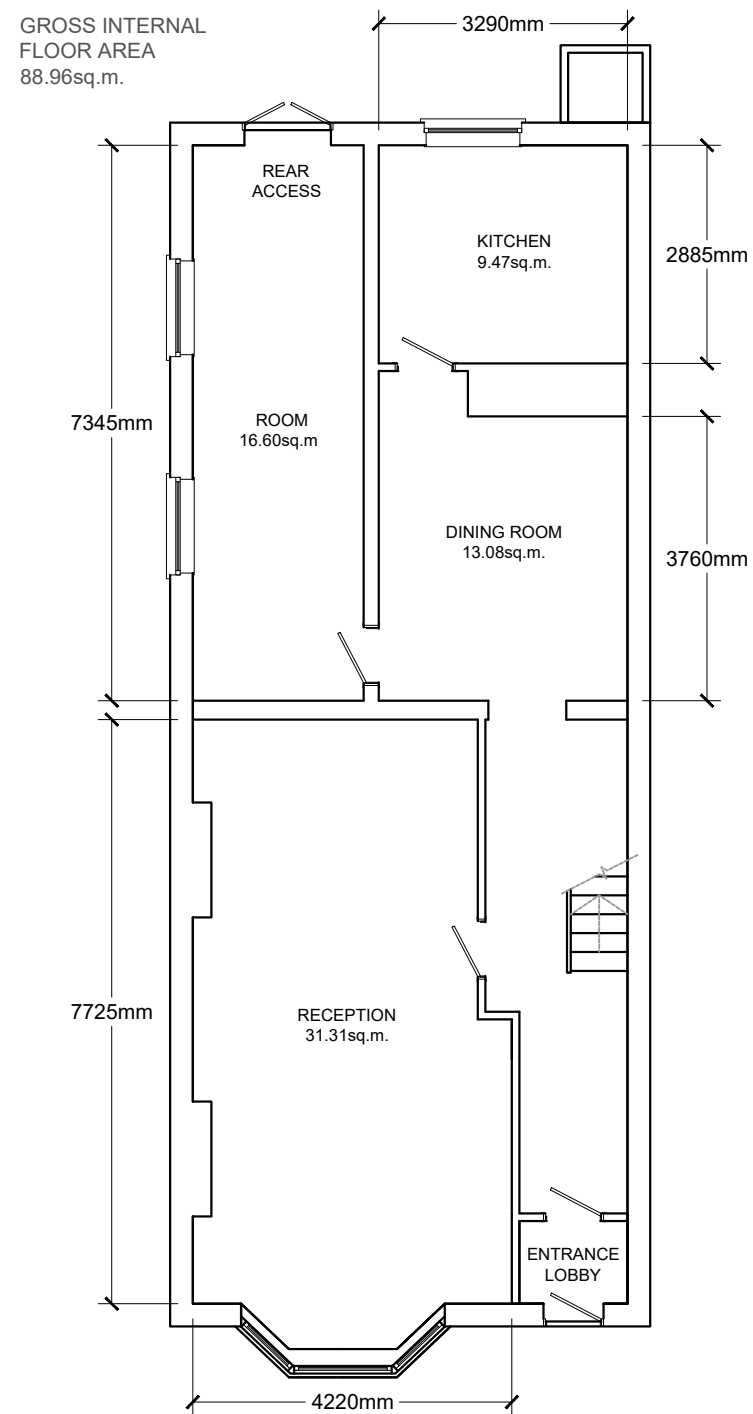

Ground Floor

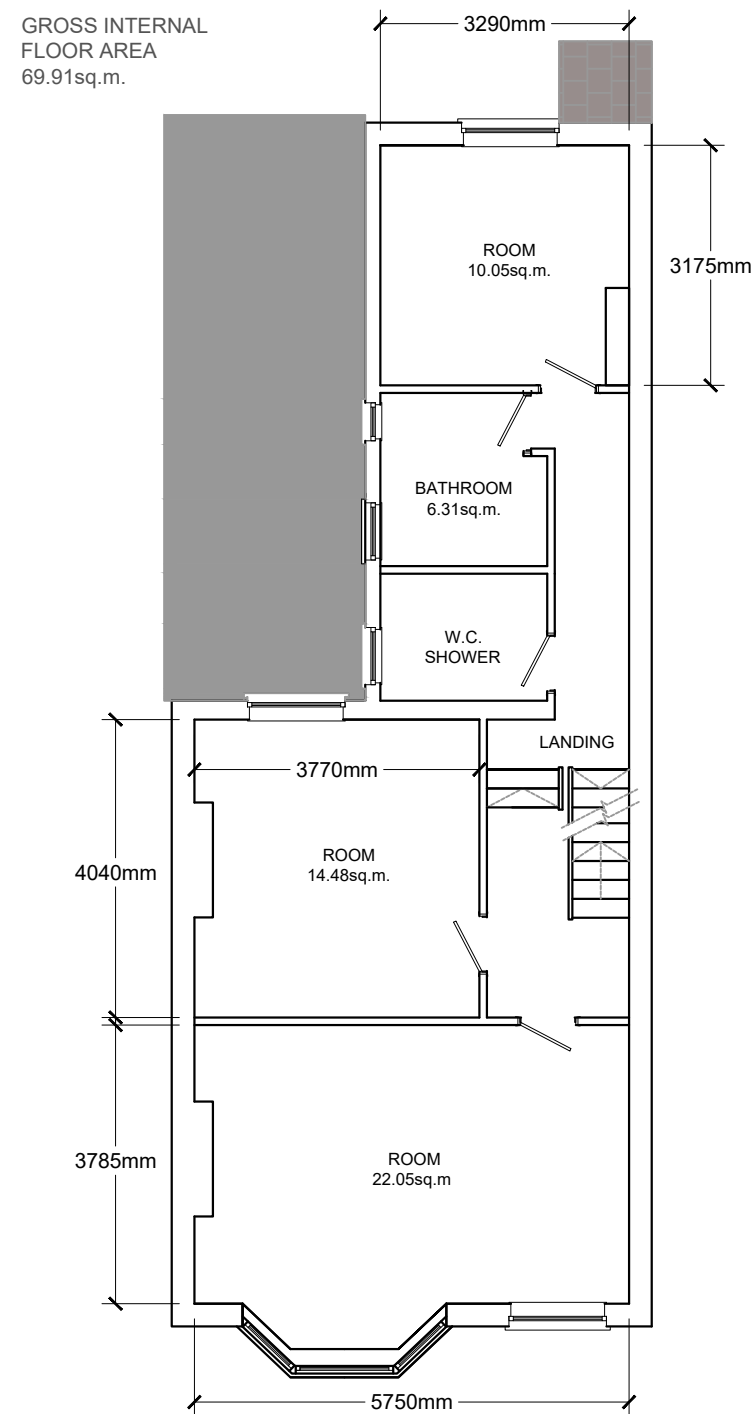

First Floor

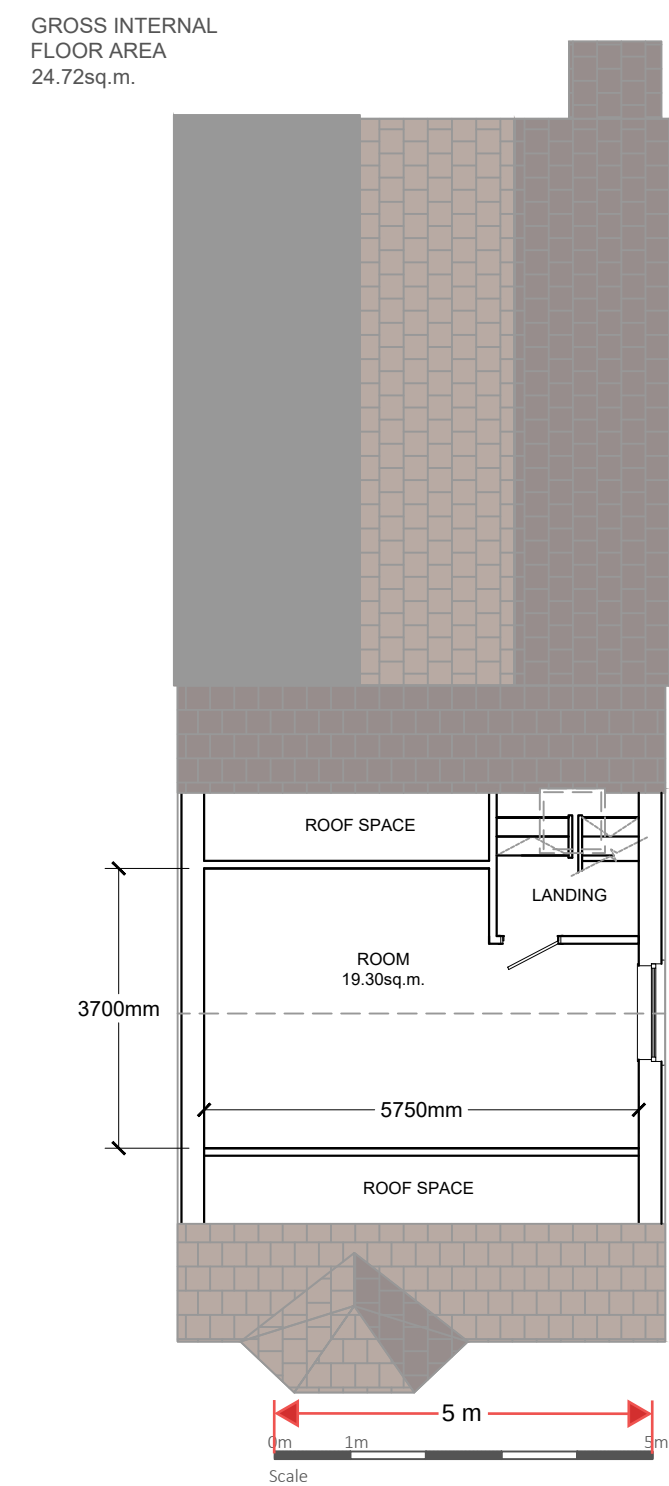

Second Floor

NOTES:
Plan is for planning application
submission and must not be used
for construction

Floor Plans - Existing

Project: 17 Wrotham Road
DA11 0PA
Client: Rainbow Property
Serviced Accommodation
Number: TI-RPSA001-003
Scale: 1:100 @A3
Date: 5 Jan. 2026



Technical Illustration

Contact: Gillian at gepakeman@gmail.com or telephone 07379019667