




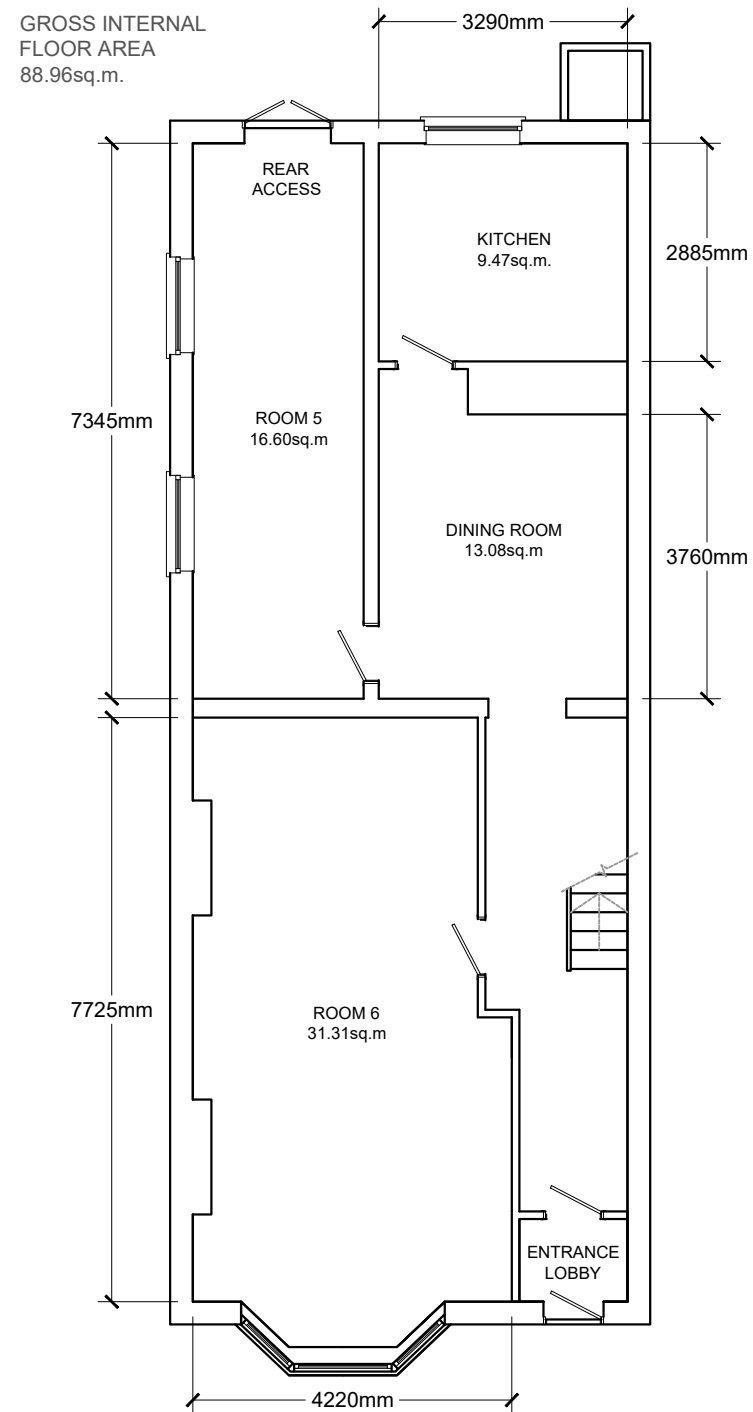

Ground Floor

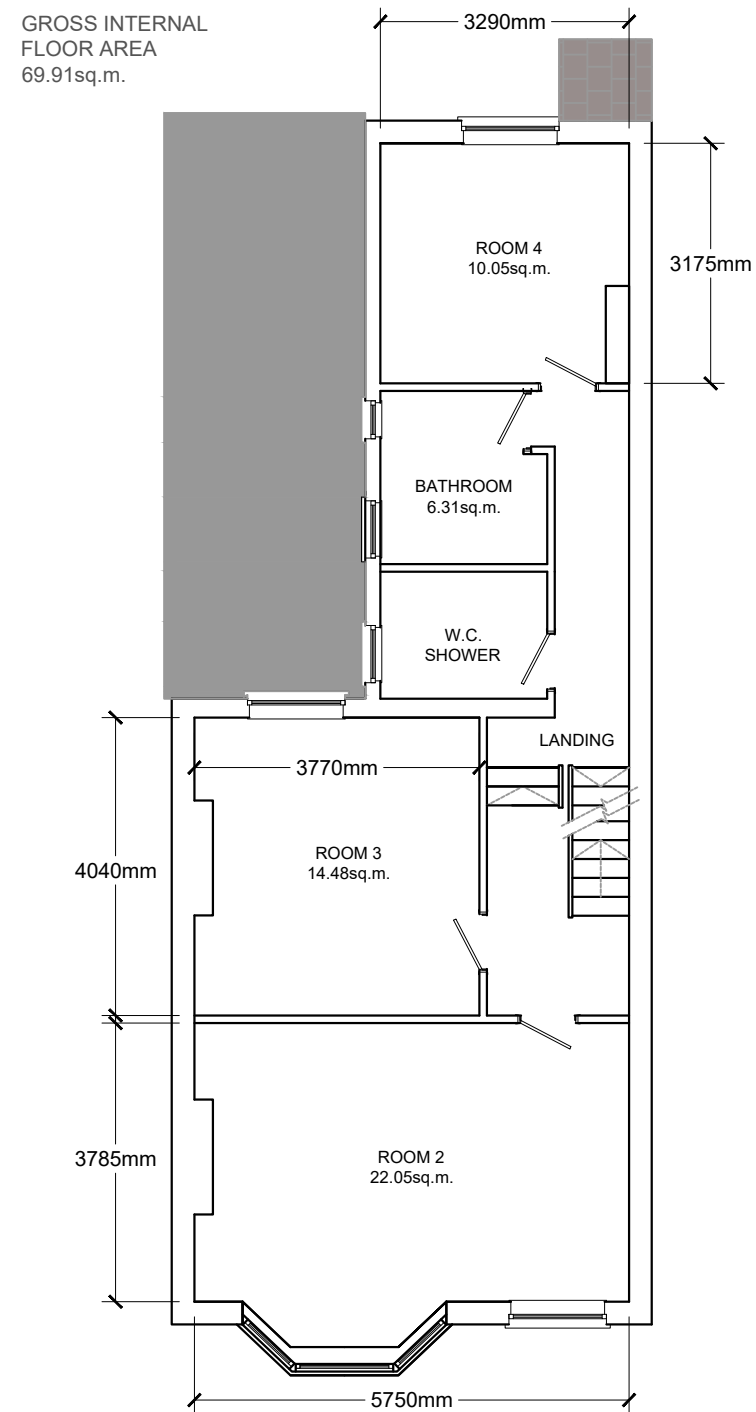

First Floor

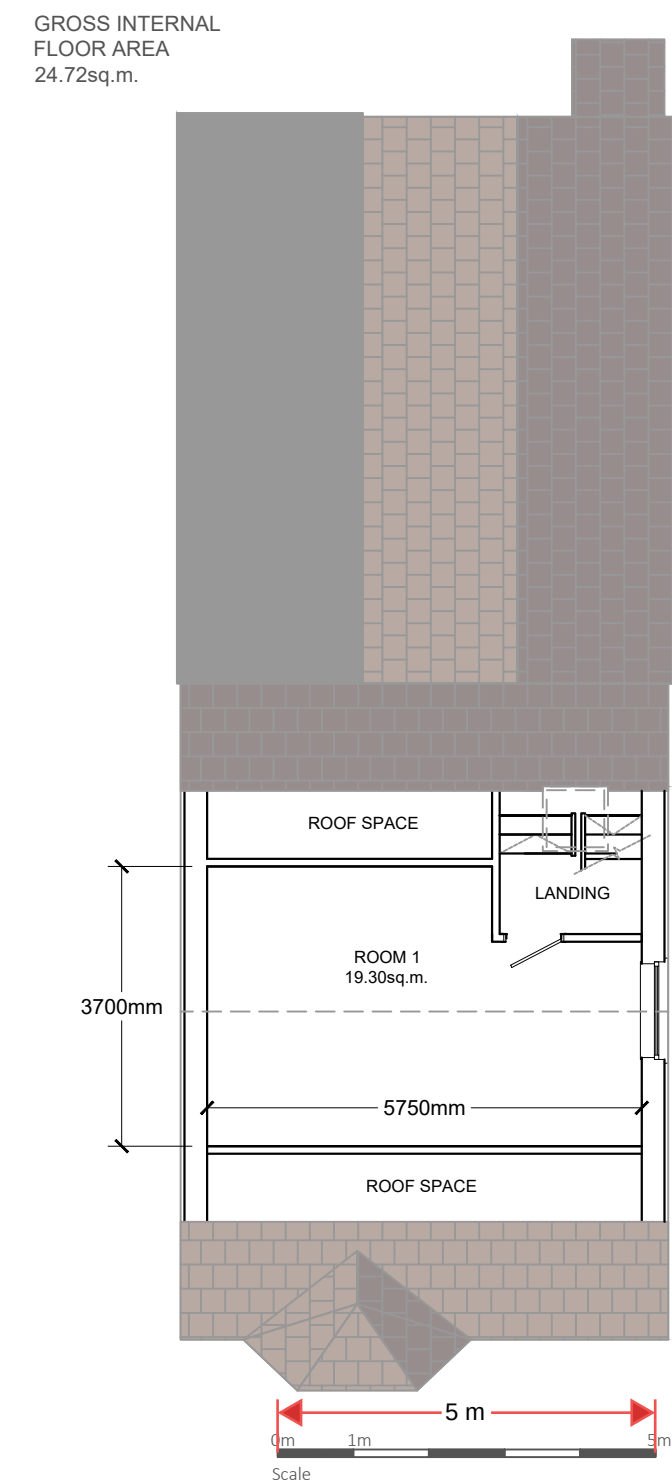

Second Floor

NOTES:
Plan is for planning application
submission and must not be used
for construction

There are no external structural
changes proposed

Floor Plans - Proposed

Project: 17 Wrotham Road
DA11 0PA
Client: Rainbow Property
Serviced Accommodation
Number: TI-RPSA001-004
Scale: 1:100 @A3
Date: 5 Jan. 2026



Contact: Gillian at gepakeman@gmail.com or telephone 07379019667