


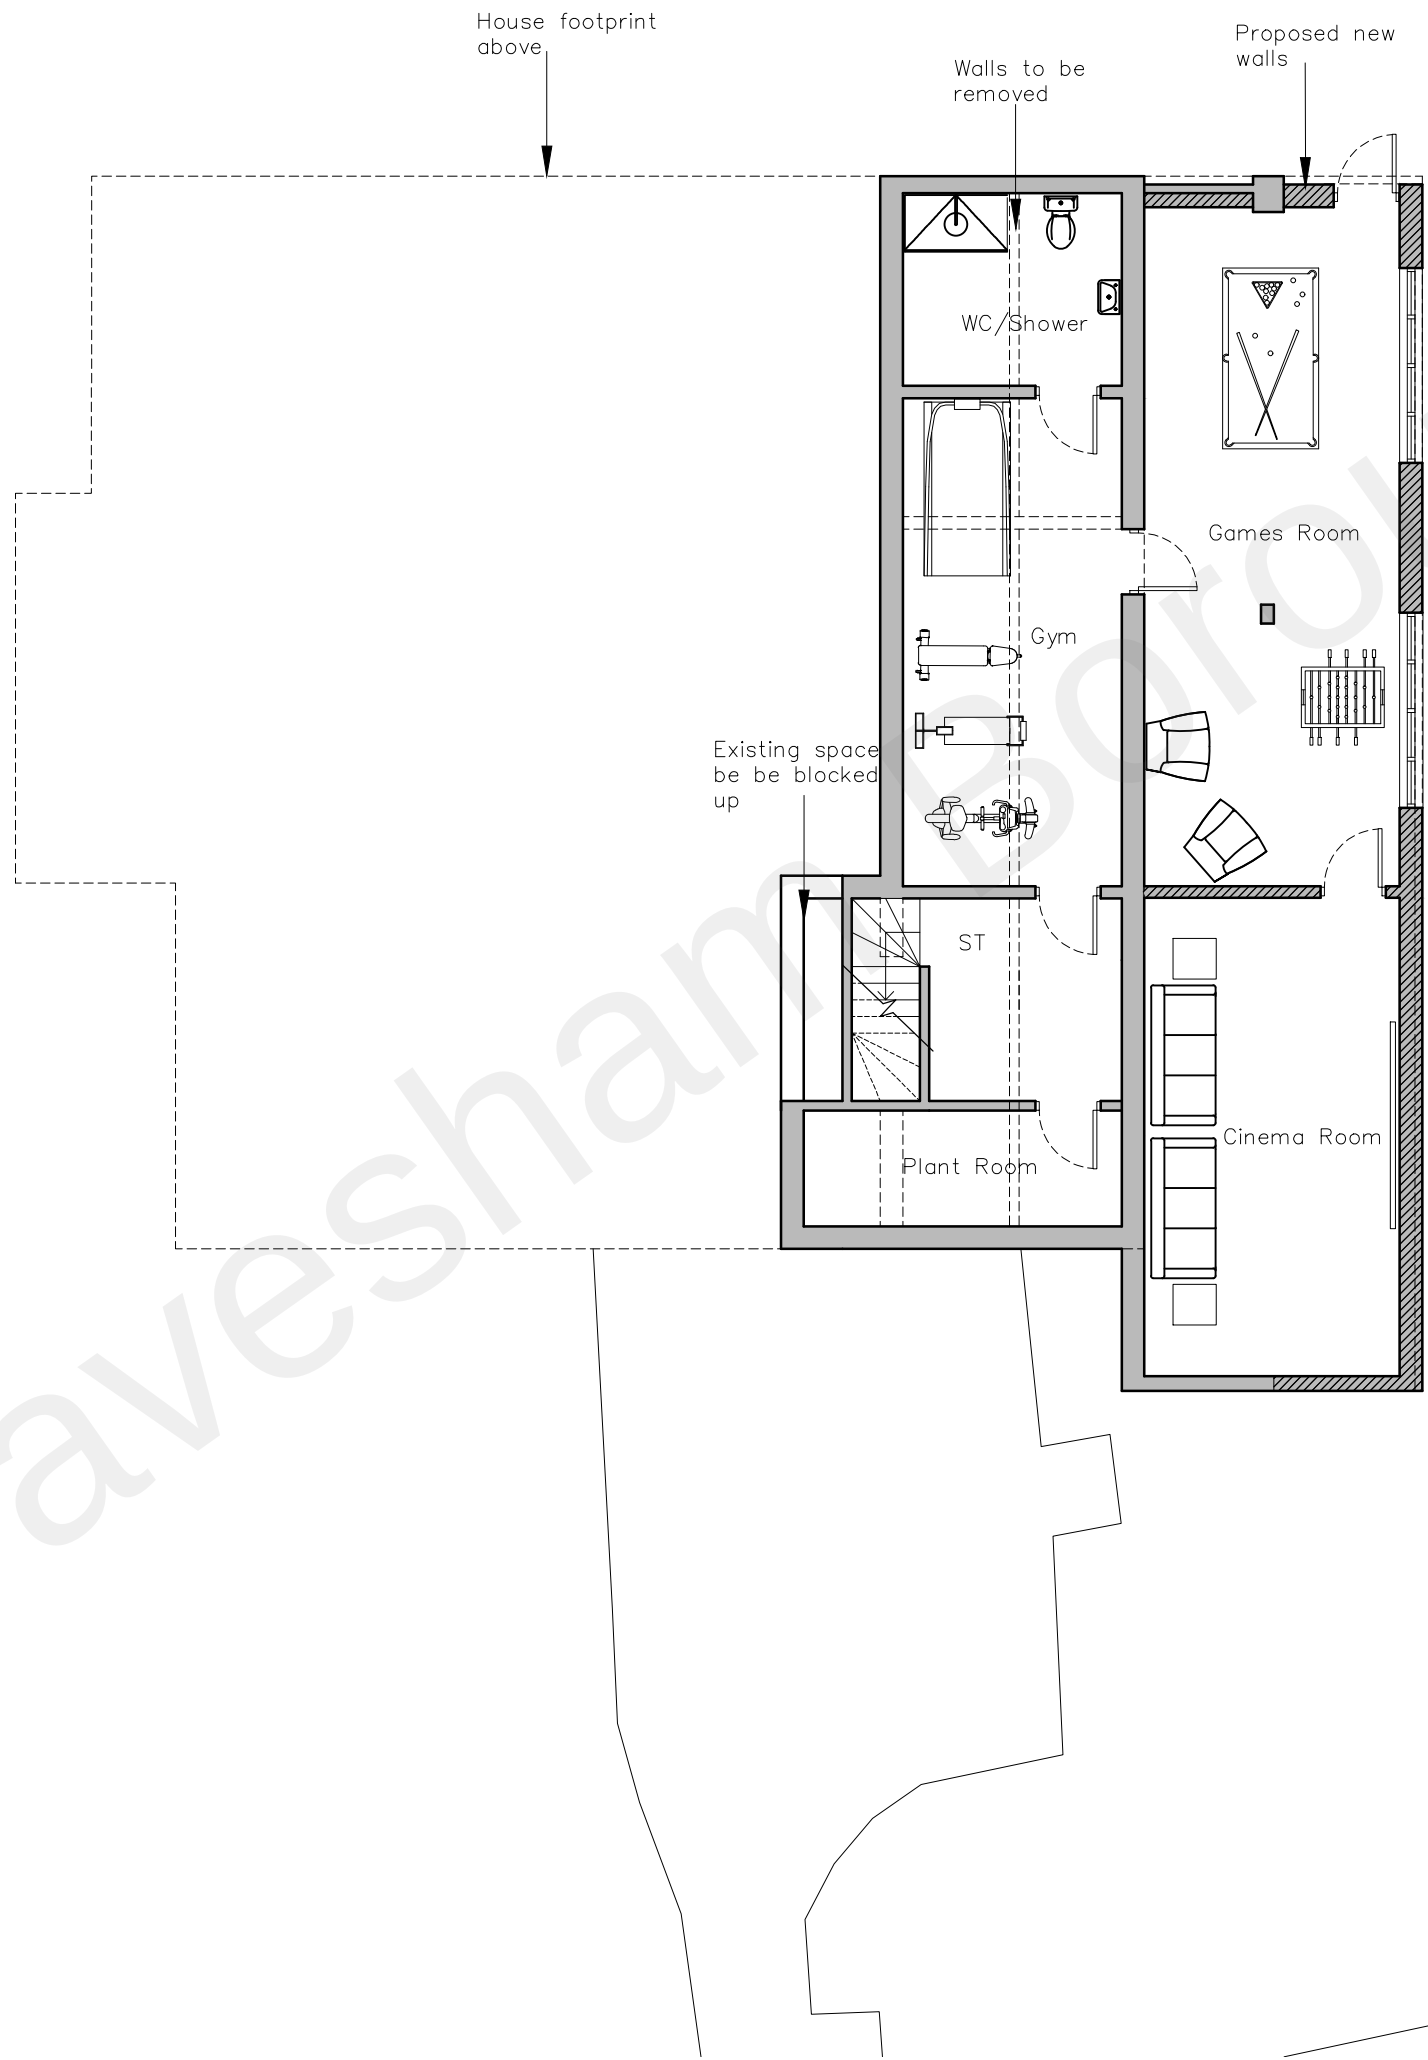

Proposed Cellar Floor Plan
1:100



2 The Parade, Ash Road, Hartley
Longfield, Kent DA3 8BG
Tel: 01474 703705
www.grahamsimpkinplanning.co.uk
Email: webmail@grahamsimpkinplanning.co.uk

Project Title Valley View, Wrangling Lane, Luddesdown DA13 0XF		Job No 3259
Drawing Title Proposed Basement Plan	Drawing No 09	Revision
Date 16.04.2021	Drawn by MS	Checked by SC
Scale 1:100 @ A2	Note	