



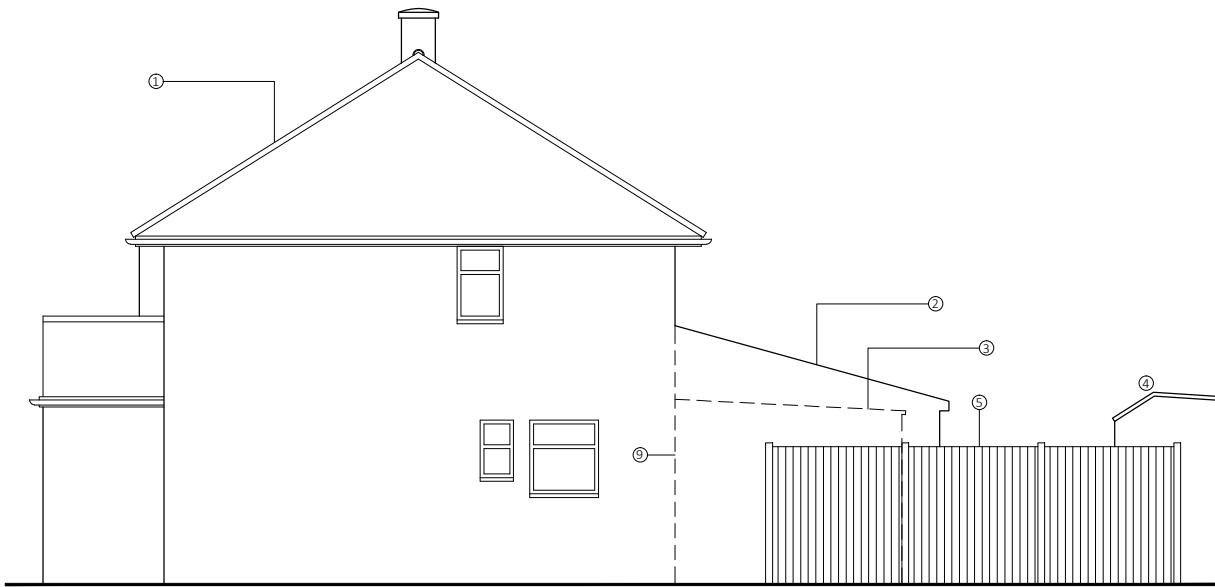

SIDE ELEVATION - 16 Sirdar Strand - Existing
(As viewed from boundary line to 16 & 14 Sirdar Strand)

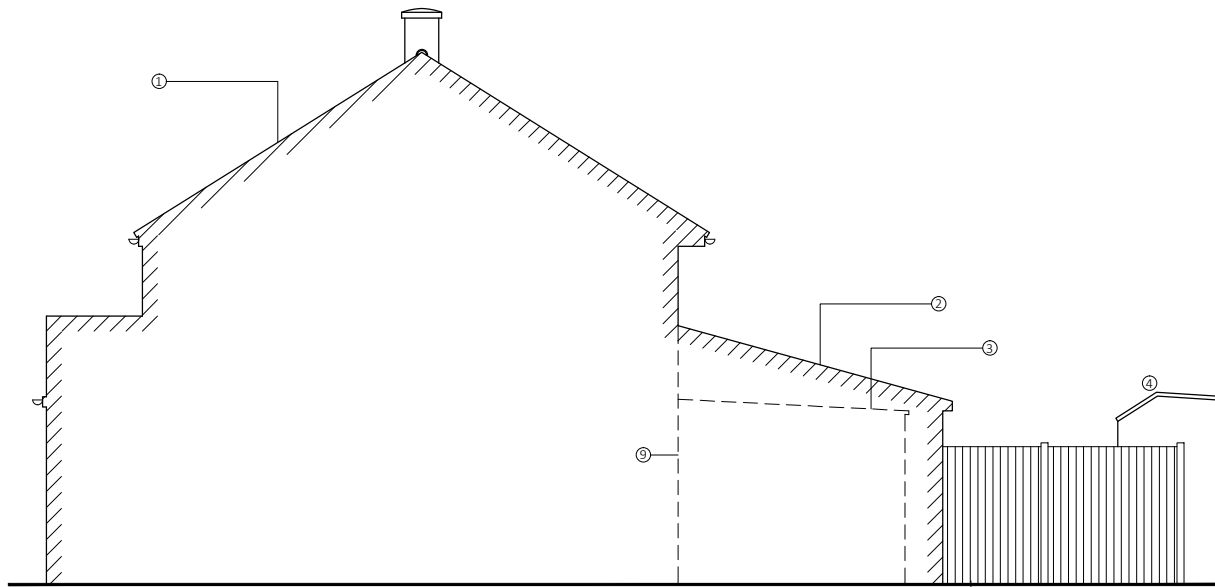


SIDE ELEVATION - 16 Sirdar Strand - Existing
(Cross Section view through 16 Sirdar Strand)


LEDGER: Existing and Proposed

- 1 = 16 Sirdar Strand
2 = Existing single storey rear extension to 16 Sirdar Strand
3 = Dash line - outline of existing conservatory to 18 Sirdar Strand.
4 = Outline of existing garage to 18 Sirdar Strand.
5 = Combined timber fencing / access gates with concrete gavel boards to boundary line of Nos 18 & 16 Sirdar Strand.
6 = Dash line - outline of garage to 18 Sirdar Strand - removed under proposed works
7 = New single storey rear extension to replace existing conservatory to 18 Sirdar Strand
8 = Timber fencing / access gates with concrete gavel boards to boundary line of Nos 18 & 20 Sirdar Strand.
9 = Dash line - original rear elevation

NOTE:
Fence type and dimensions on boundary lines between 18 and 16 Sirdar Strand and between 16 and 12 Sirdar Strand are approximately the same - difference being metric sizes against imperial sizes.

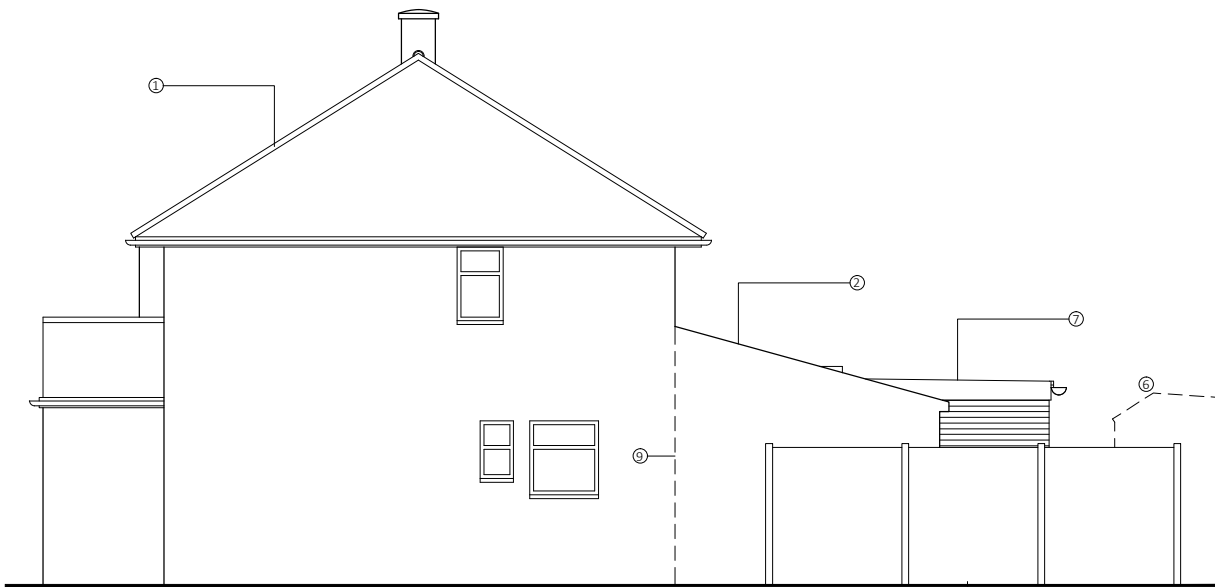


SIDE ELEVATION - 16 Sirdar Strand - Proposed
(As viewed from boundary line to 16 & 14 Sirdar Strand)

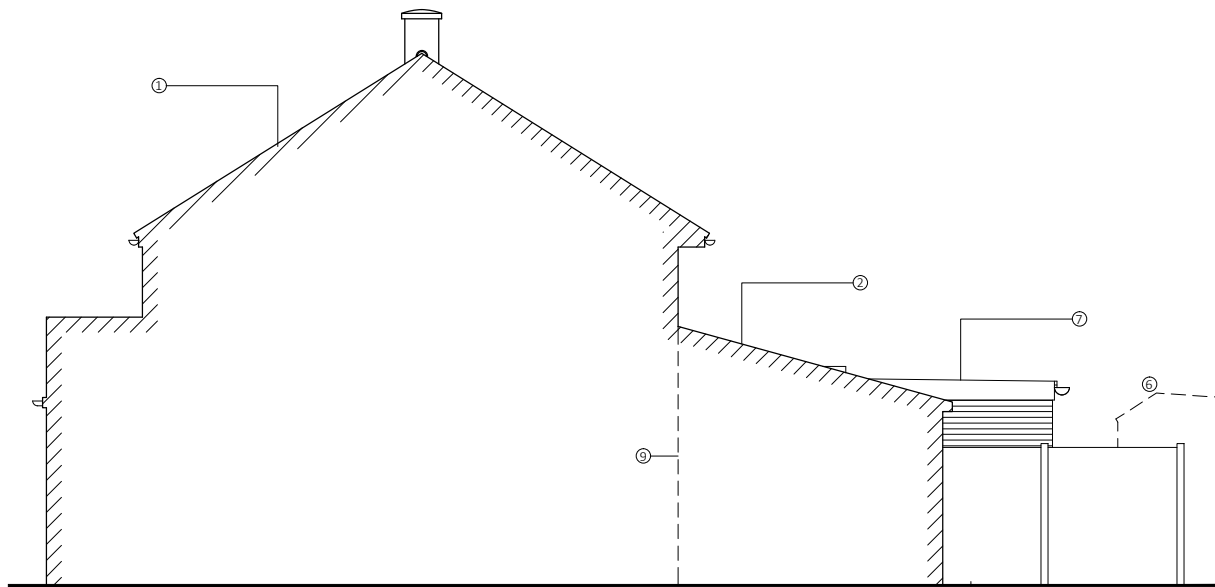

SIDE ELEVATION - 16 Sirdar Strand - Proposed
(Cross section view through 16 Sirdar Strand)

Do not scale this drawing
All dimension must be checked on site before fabrication / construction
Material & workmanship to be to the best of their respective kind and in accordance with current British and European Standards & Codes of Practice, Statutory Authority & Manufacturers recommendations / specification

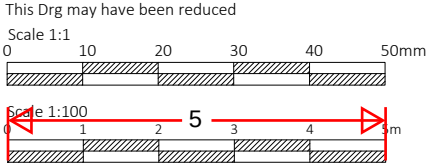

Notes / Ledger

J M D
Property Services

28 Sirdar Strand
Riverview Park
Gravesend
Kent.
DA12 4LP
t : 01474 740299
e: info@jmdd.co.uk

Client / Location
Miss L Willden
18 Sirdar Strand
Gravesend
Kent
DA12 4LP

Job Title
Rear extension, Garage Removal
& Front Door Repositioning

Drawing Title
Existing & Proposed
Side Elevation

Scale 1:100 @ A3		Date May - 2023	
Designed by MB	Drawn by MB	Checked by Client (CL)	Approved by Client
Drawing No. JMD-1197-B-150			Revision P1

Status
Planning Issue

File Ref: JMD-1197-E-01Drawings-02