




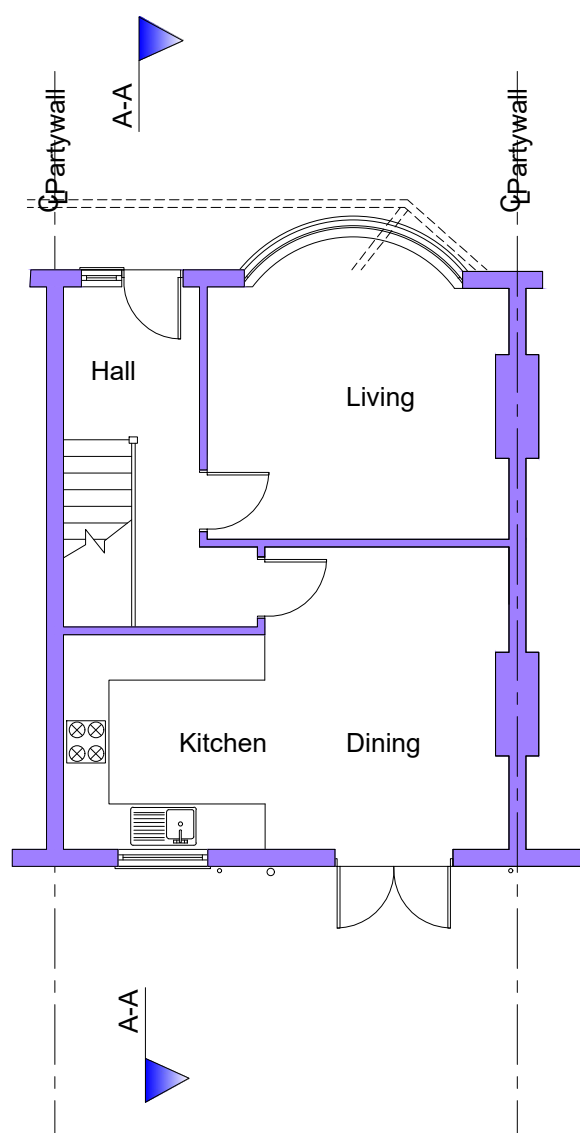


Existing Ground Floor Plan

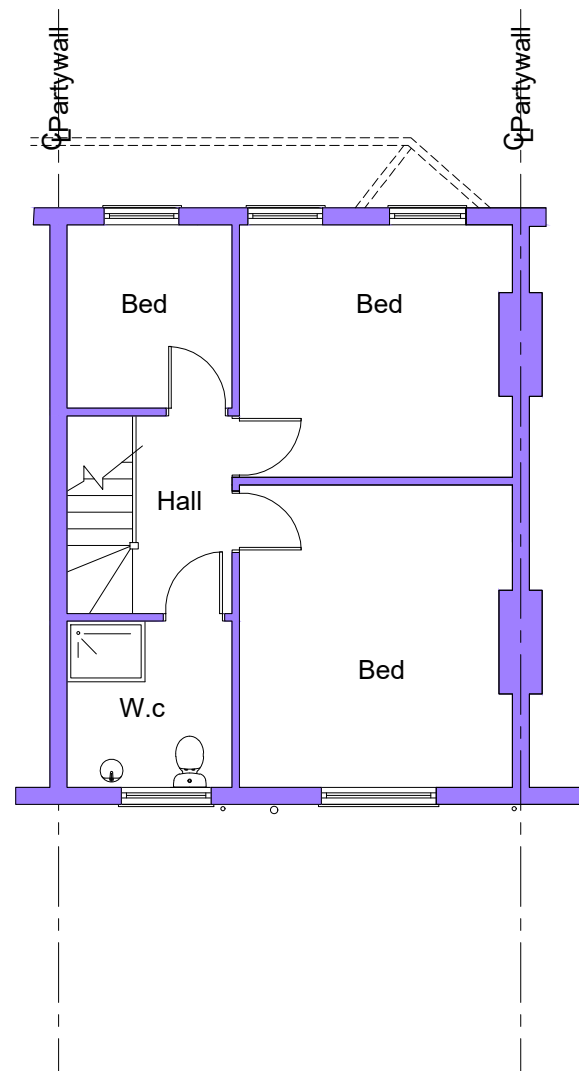


Existing First Floor Plan

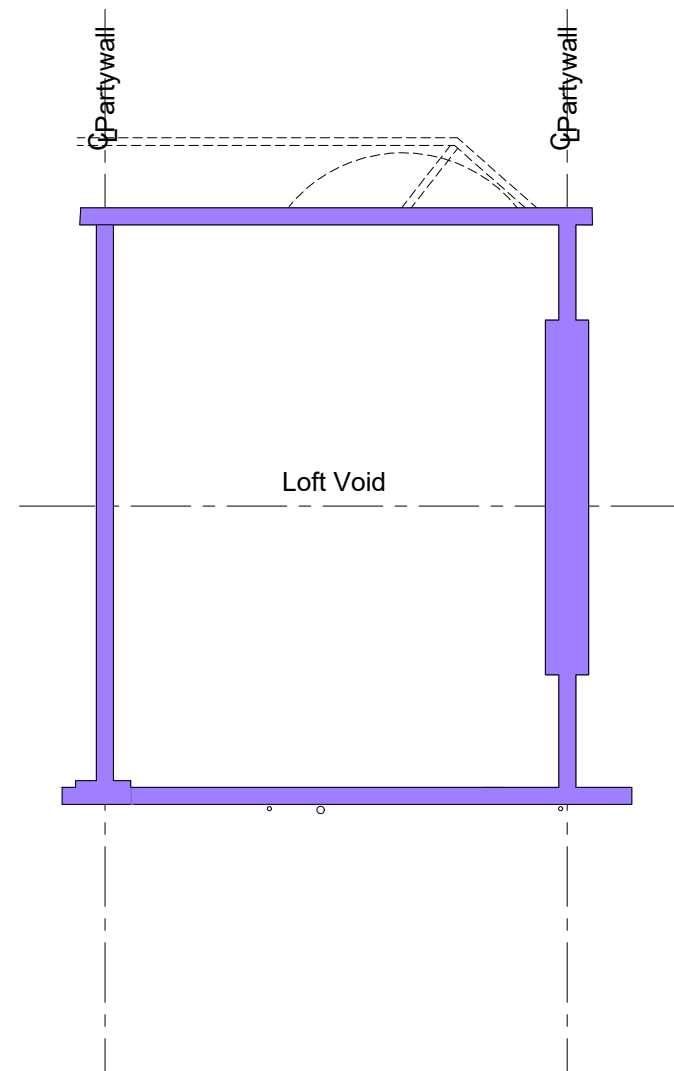

Existing Loft Plan

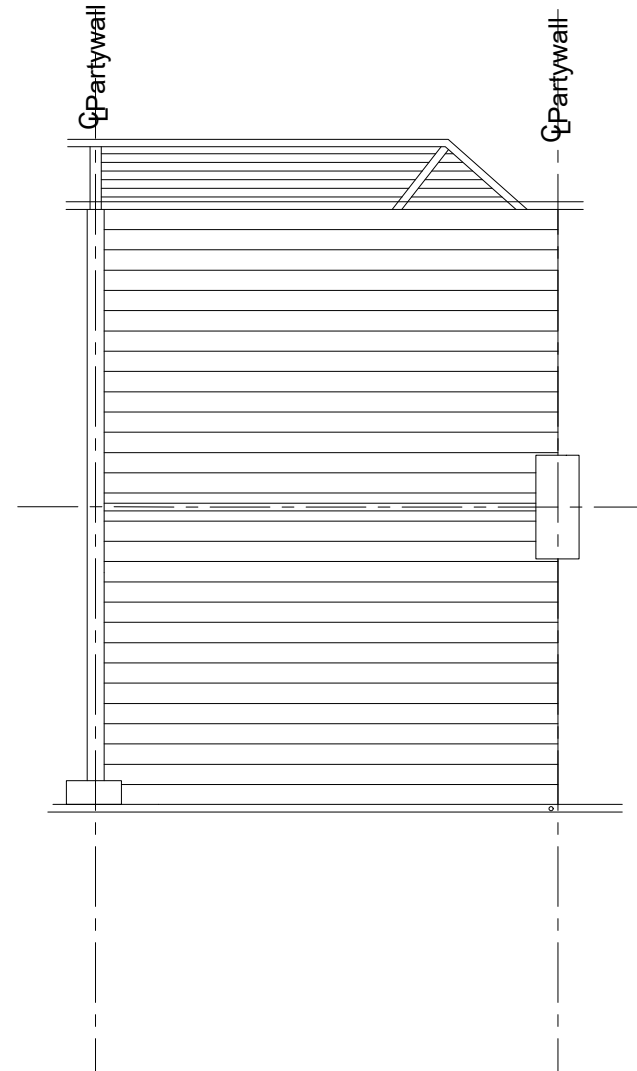


Existing Roof Plan

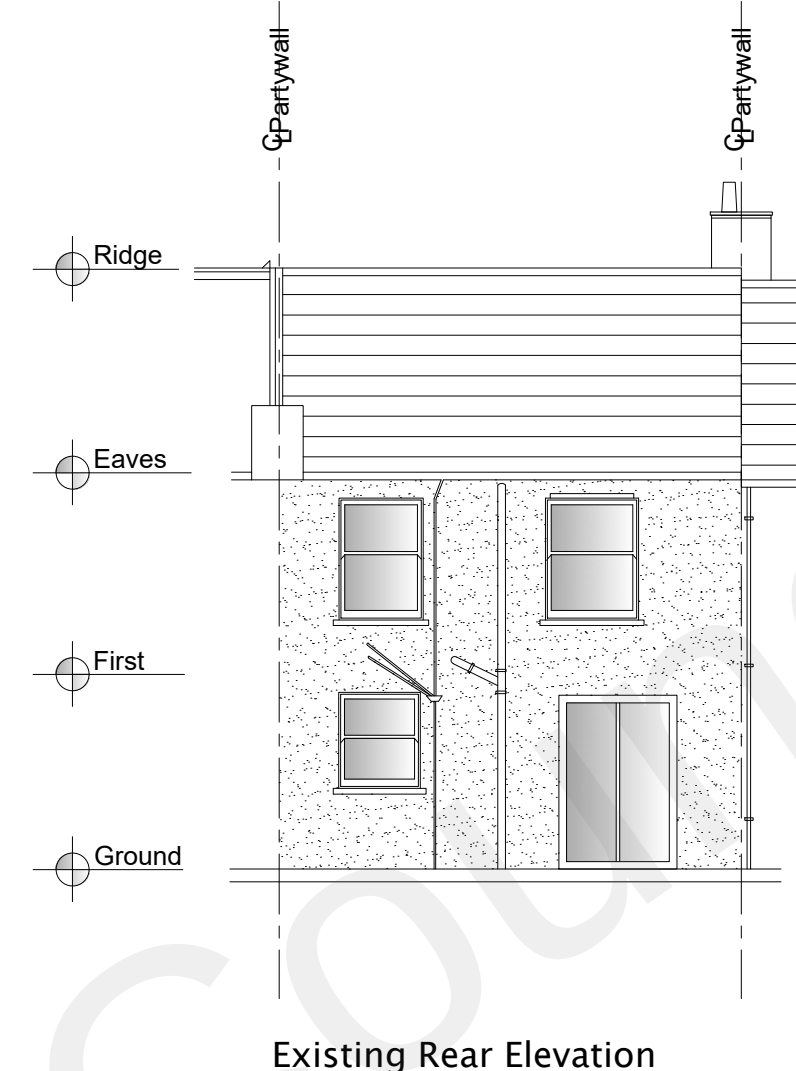


Existing Rear Elevation




Existing Front Elevation

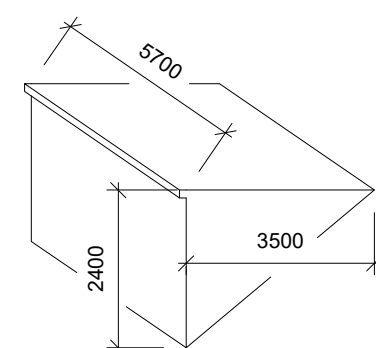


Dormer CM
5.7 X 3.5 X 2.4 X 0.5 = 23.94CM

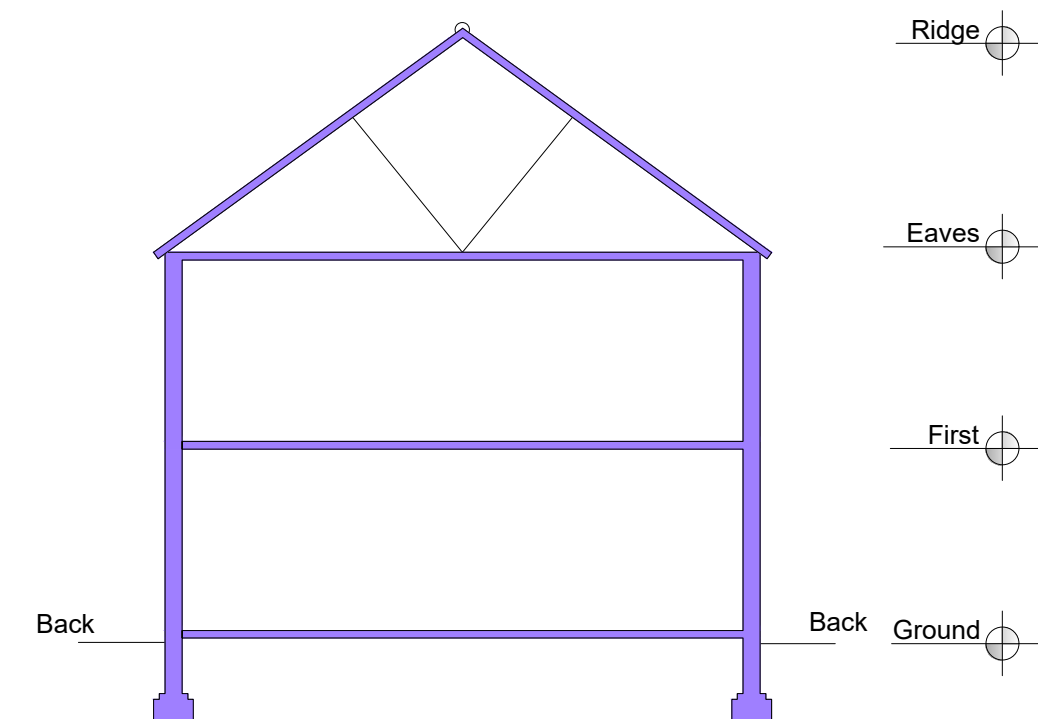


Existing Section A-A

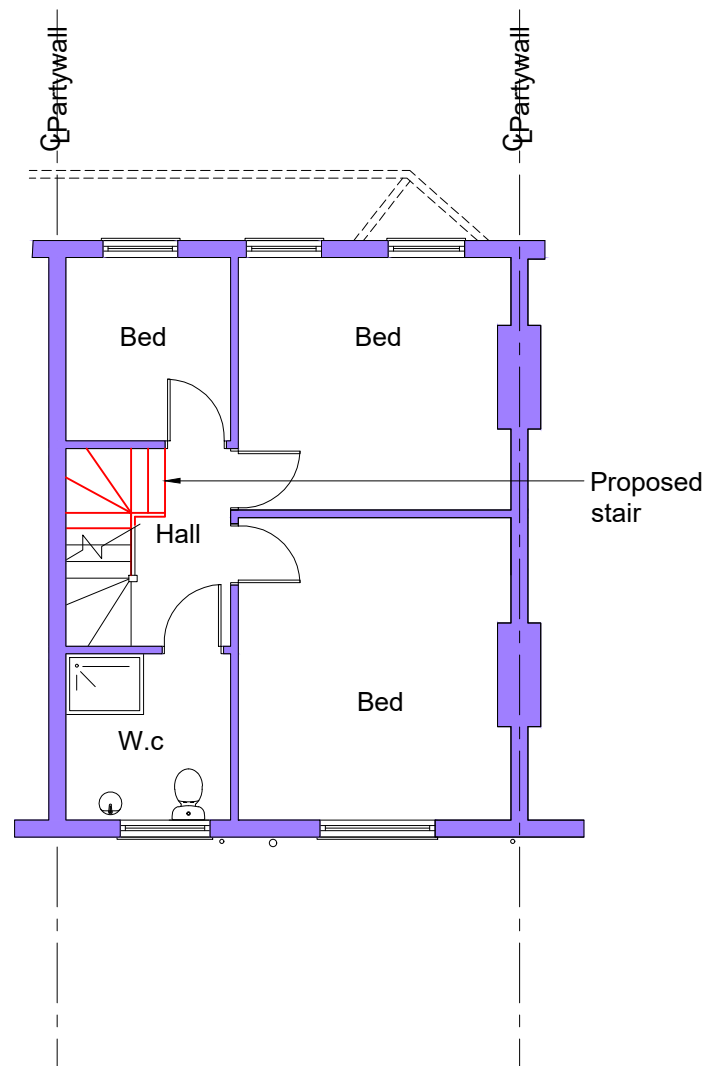


Proposed First Floor Plan

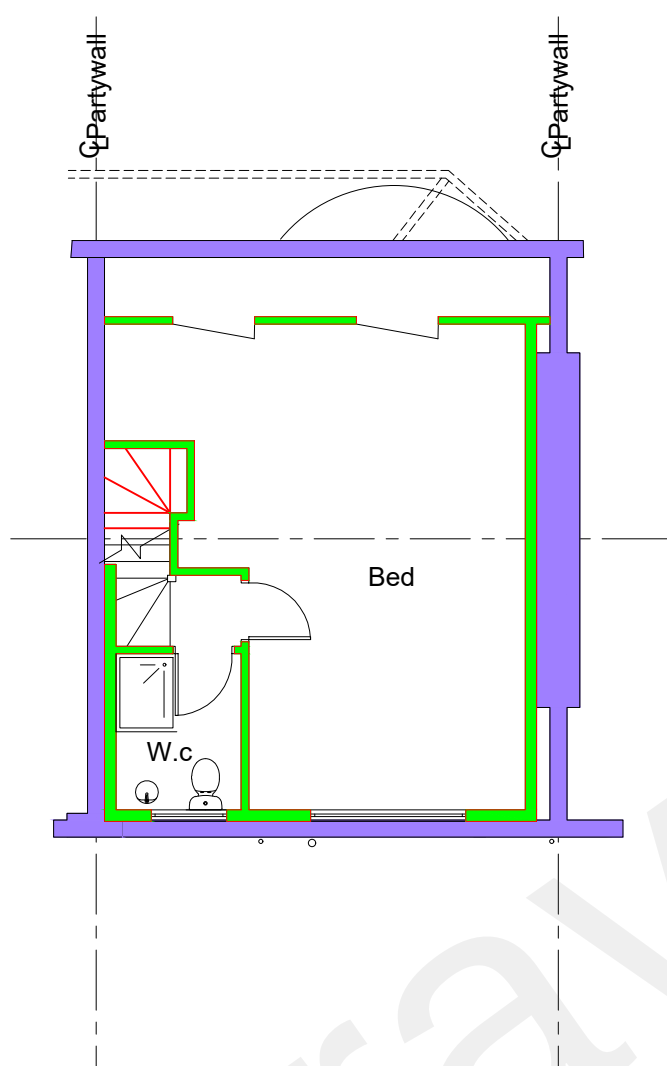

Proposed Loft Floor Plan

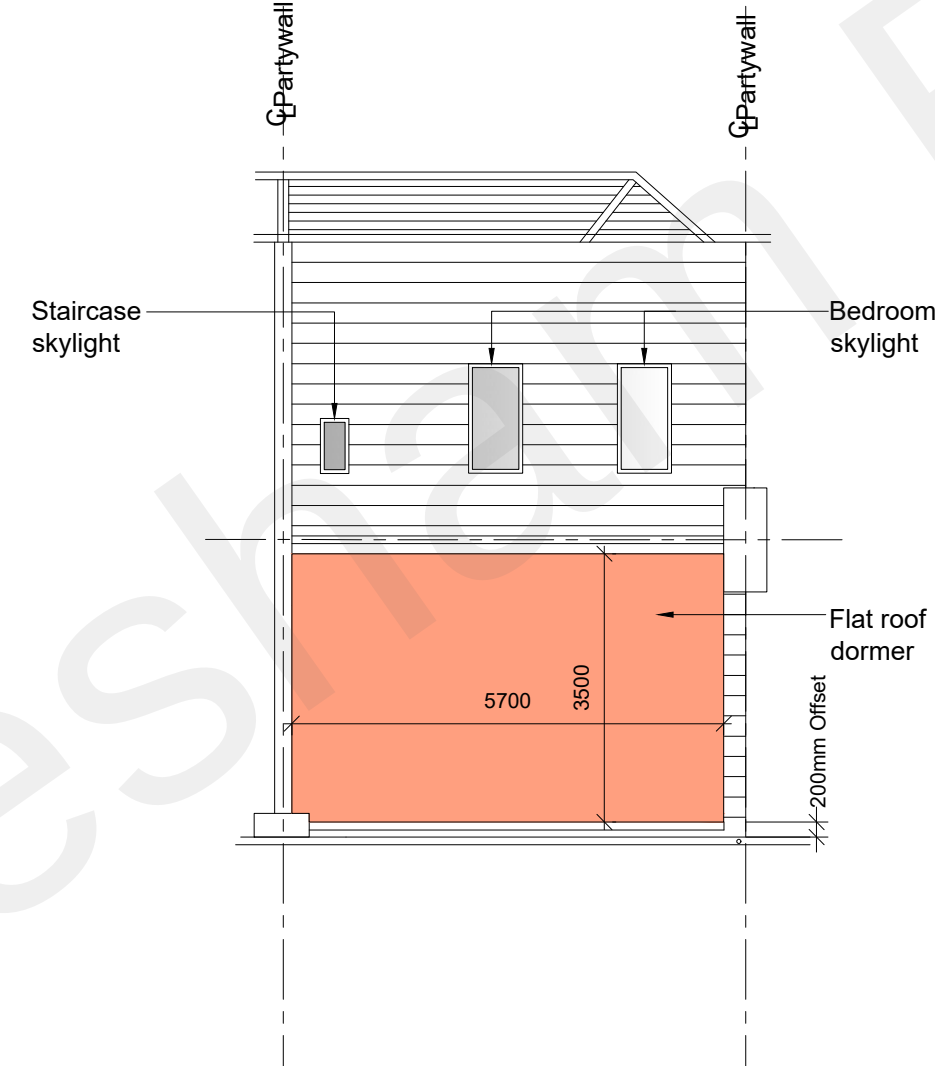


Proposed Roof Plan

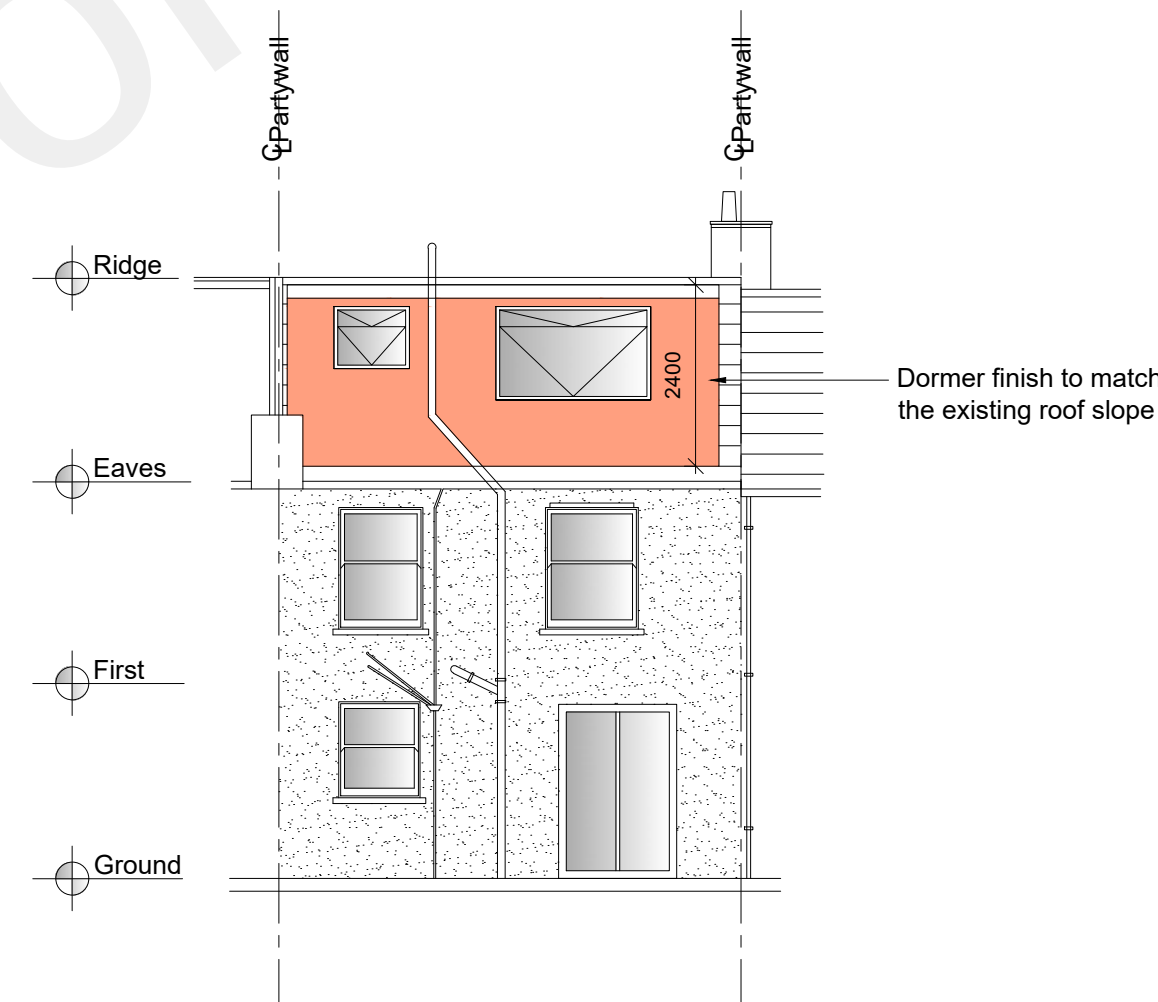


Proposed Rear Elevation




Proposed Front Elevation

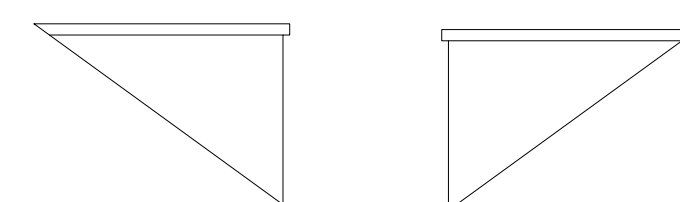

Dormer Elevations

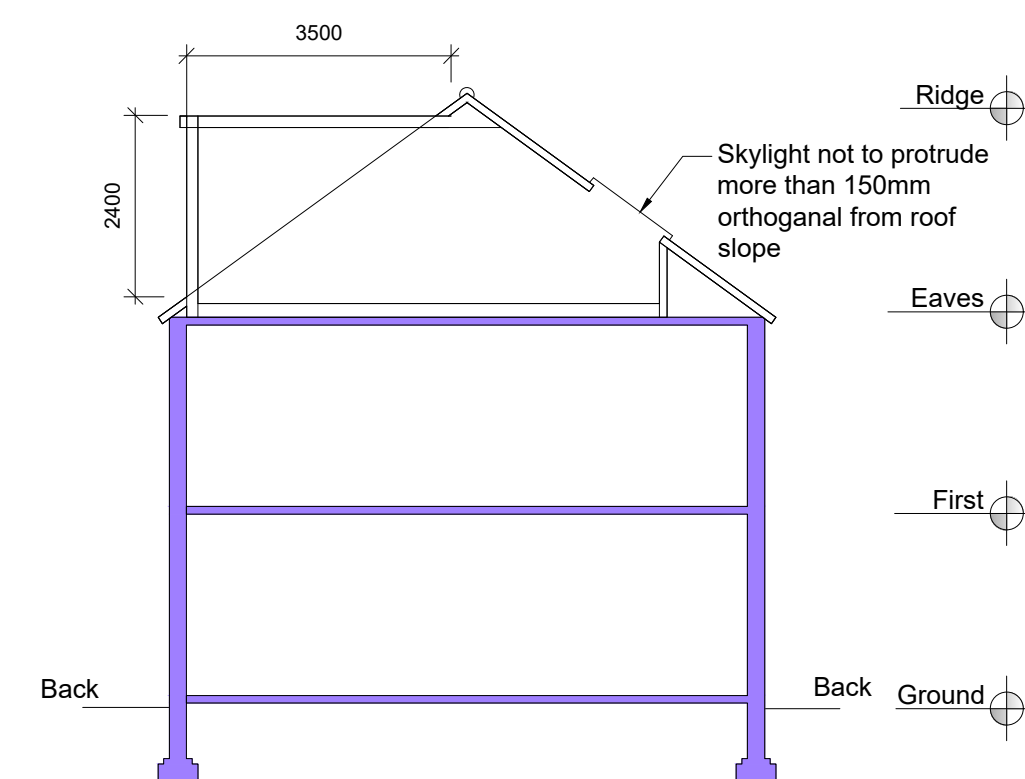

Proposed Section A-A

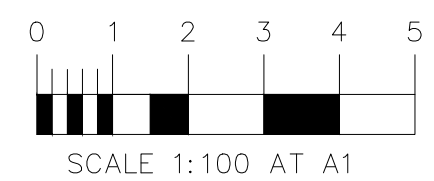

SCALE 1:100 AT A1

PI	ISSUED TO PLANNING DEPT	05.01.21	MC
Rev		Date	By
DESIGNER PLANS LTD  OFFICE 48, 95 WILTON ROAD, VICTORIA, LONDON, SW1V 1BZ 07940121222 www.designerplans.co.uk			
Job Title	70 Abbey Road DA12 1RQ		
Drawing Title	LOFT CONVERSION PERMITTED DEVELOPMENT		
Scale	1:100 @ A1	Date	MAY '21
Drawn By	MC		
Job No.	51-1000-931	Dwg No.	S03
Rev	P2		