


The Contractor is to check all dimensions on site and report any discrepancies to the Contract Administrator. This drawing is to be read in conjunction with all other standard documentation.




EXISTING FRONT ELEVATION




EXISTING REAR ELEVATION

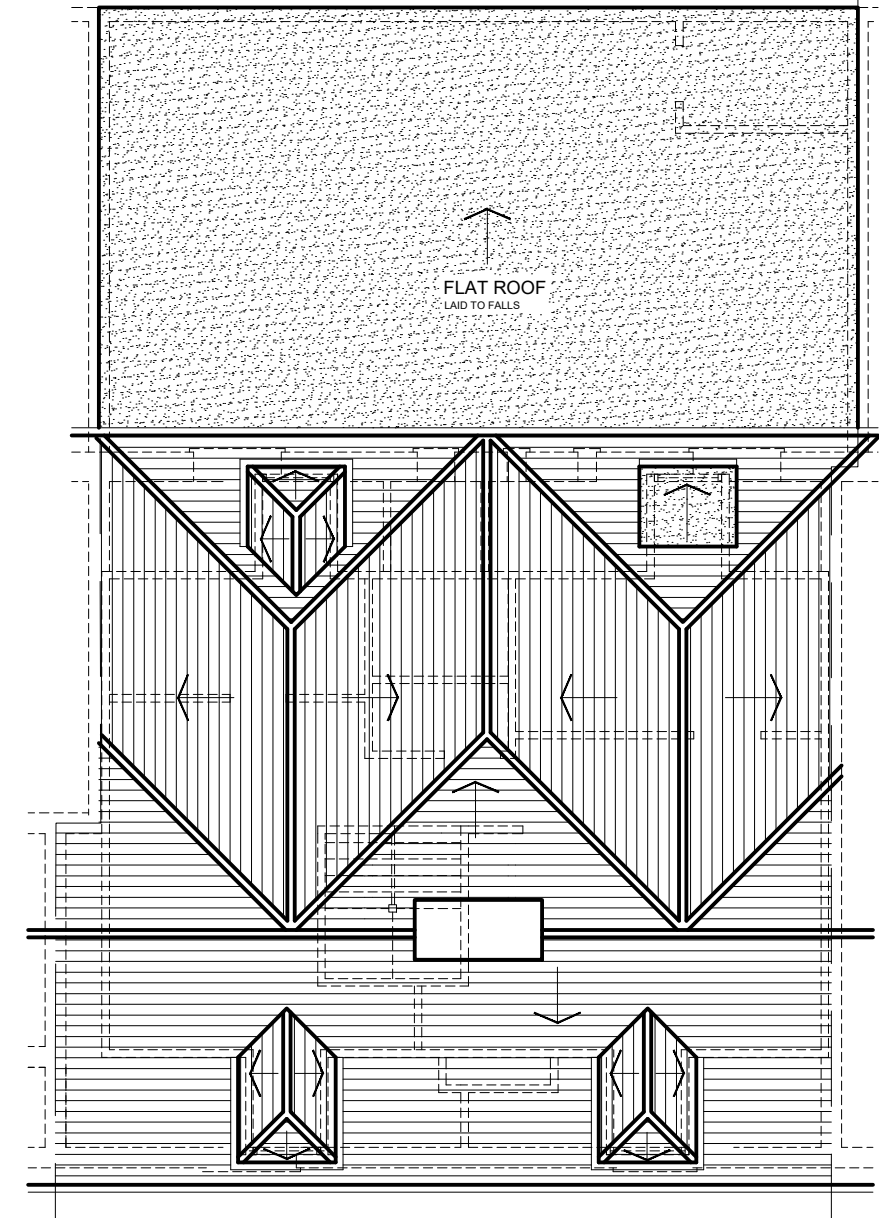

EXISTING ROOF PLAN

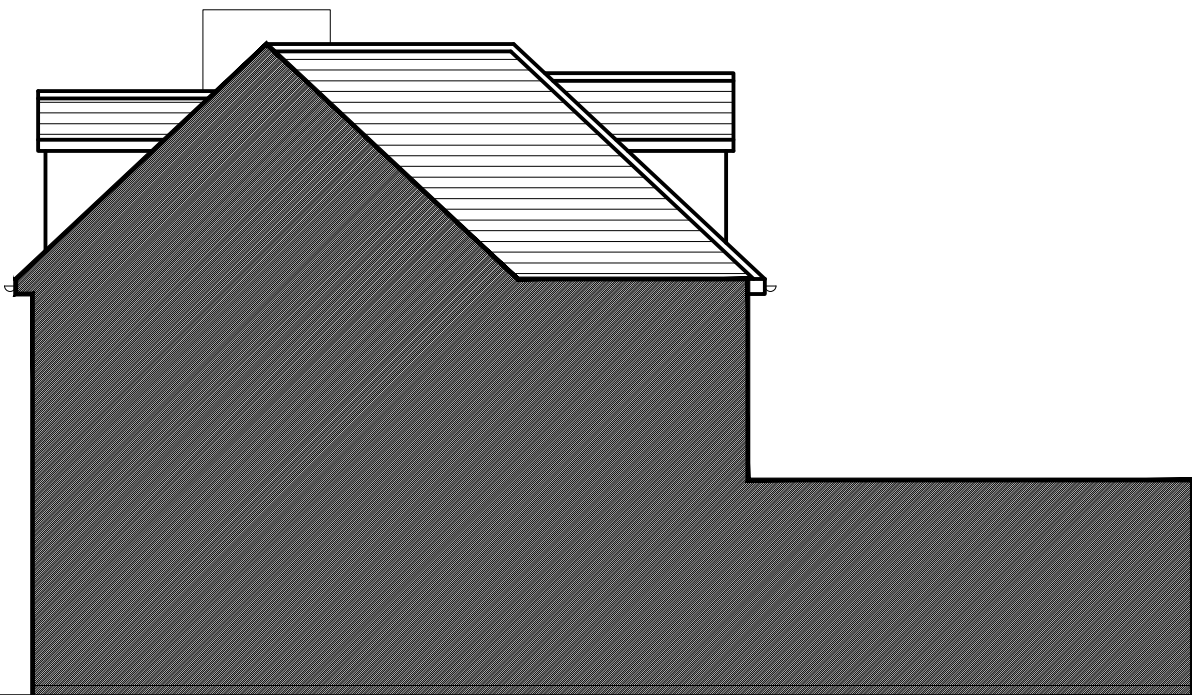

EXISTING SIDE ELEVATION

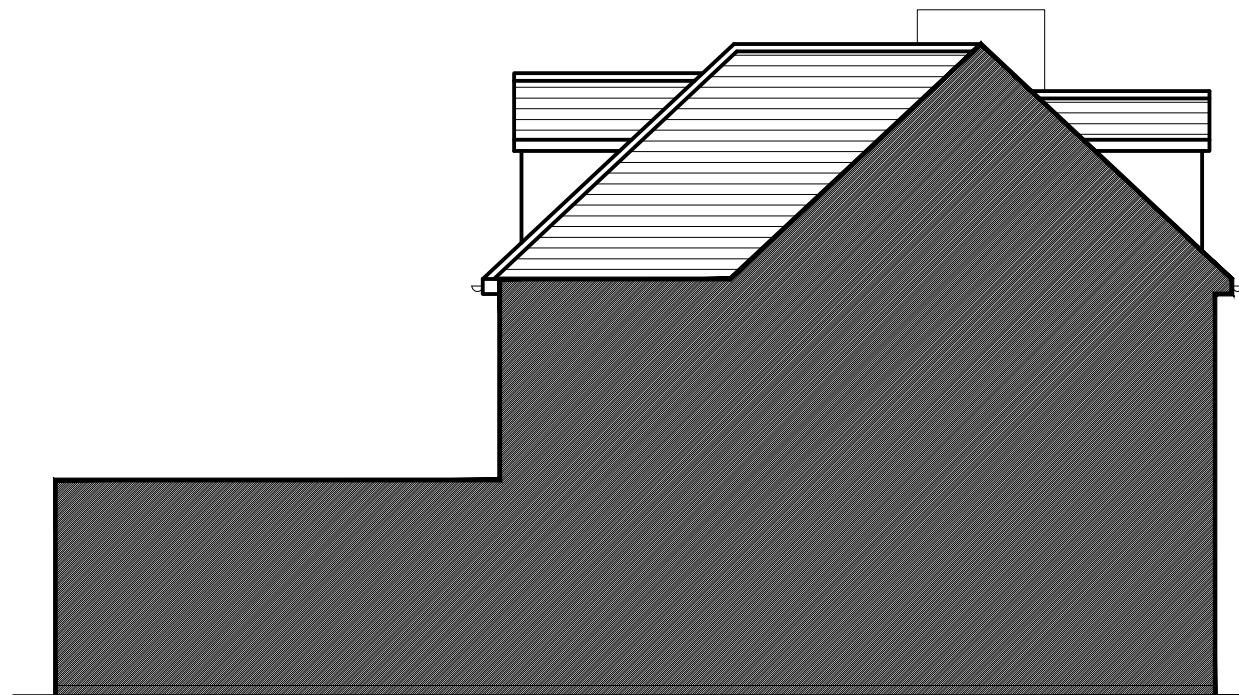

EXISTING SIDE ELEVATION

rev.	description	date	chkd.
Design And Plan CONSULTANTS 93 Cotmandene Crescent, Orpington, Kent BR5 2RA 020 3004 9238 07931 931 035 s.nagpal@dapconsultants.co.uk www.dapconsultants.co.uk			
project :		4-5 Milton Road Gravesend	
drawing title :		Existing Roof Plan and Elevations	
drawn: MV	chkd : SS	date:07.08.2024	
status: Planning		scale: 1:100@A3	
proj no : 2531	drg no: 02	rev no: A	