



The Contractor is to check all dimensions on site and report any discrepancies to the Contract Administrator. This drawing is to be read in conjunction with all other standard documentation.

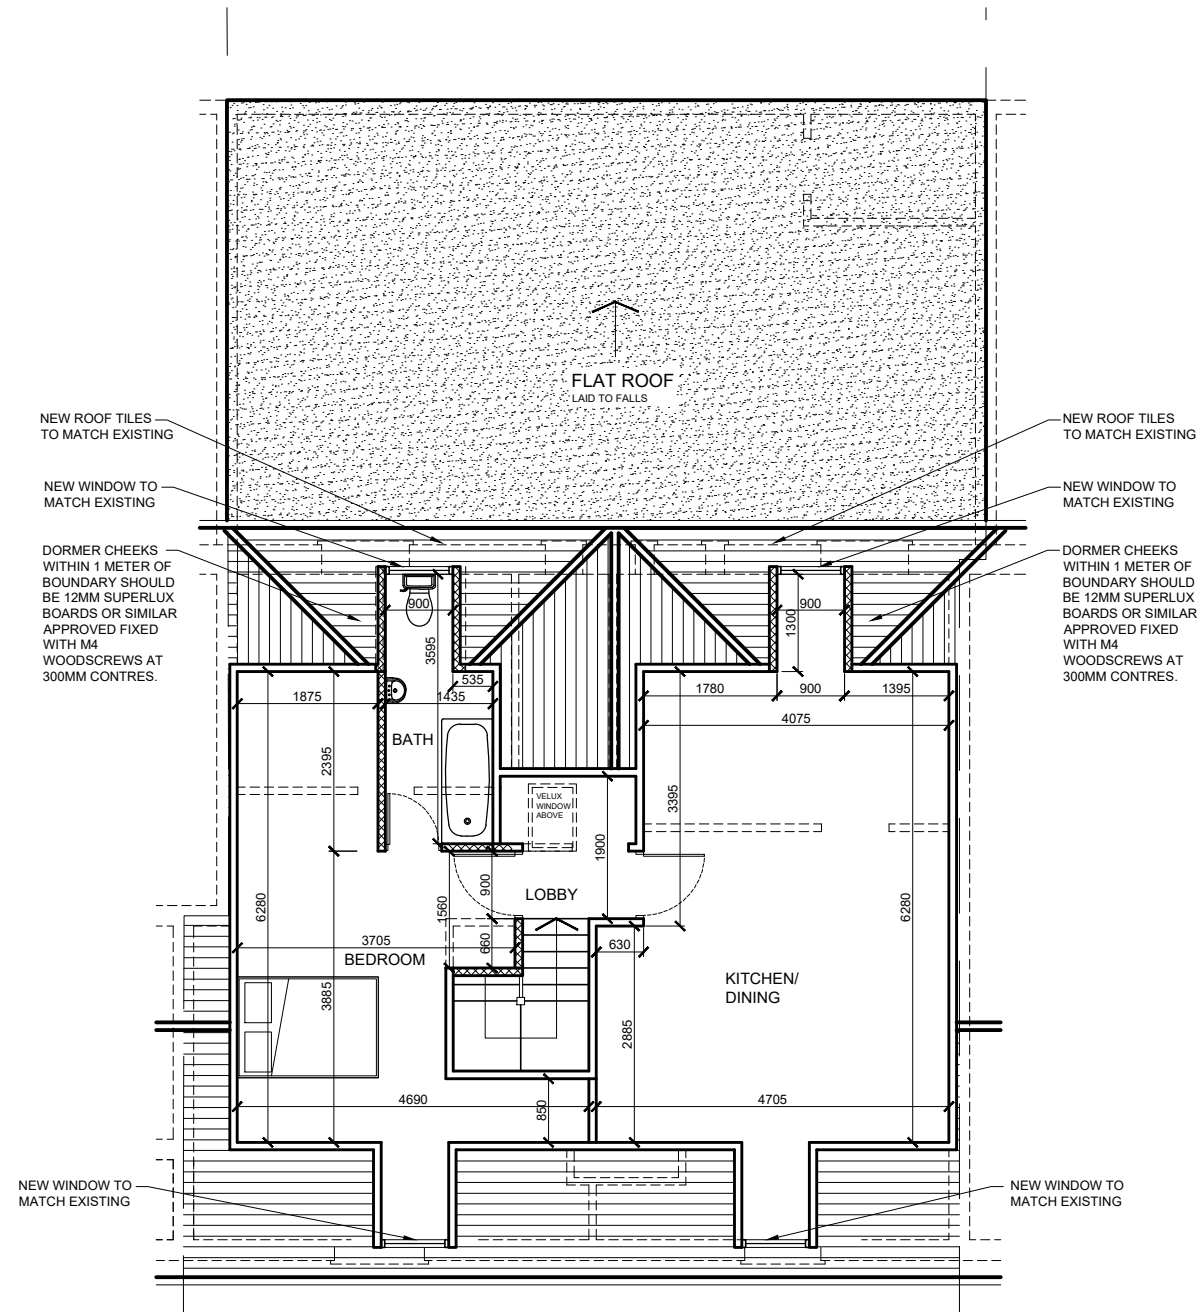

PROPOSED LOFT PLAN

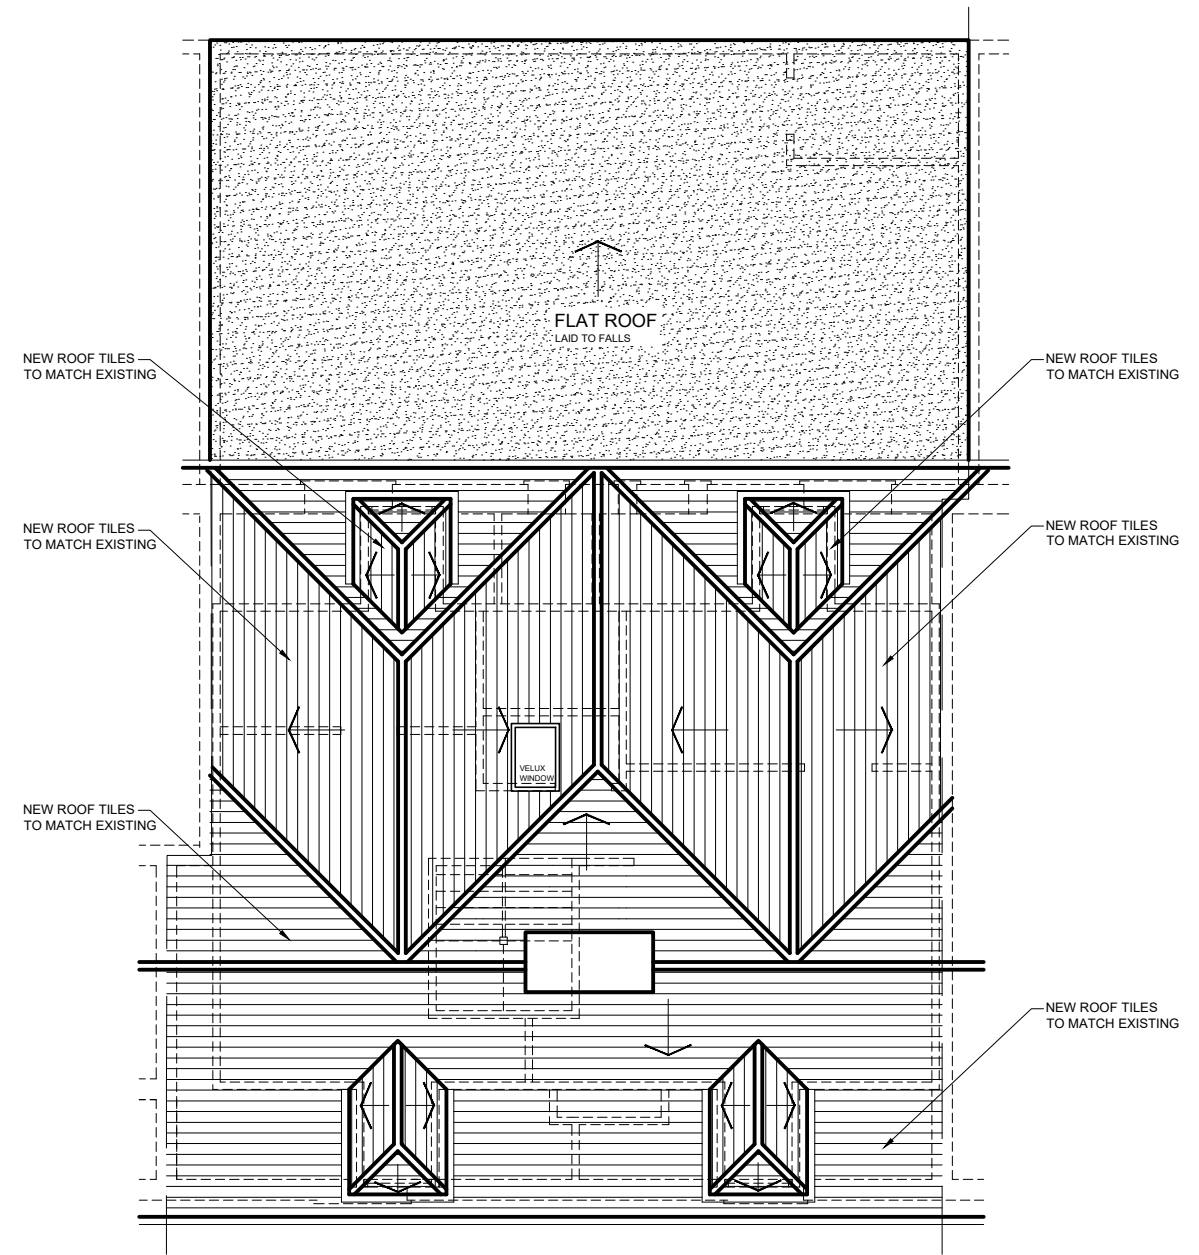

PROPOSED ROOF PLAN

rev.	description	date	chkd.
 Design And Plan CONSULTANTS 93 Cotmandene Crescent, Orpington, Kent BR5 2RA 020 3004 9238 07931 931 035 s.nagpal@dapconsultants.co.uk www.dapconsultants.co.uk			
project : 4-5 Milton Road Gravesend			
drawing title : Proposed Loft and Roof Plans			
drawn: MV		chkd : SS	date:07.08.2024
status: Planning		scale: 1:100@A3	
proj no : 2531		drg no: 04	rev no: A