



The Contractor is to check all dimensions on site and report any discrepancies to the Contract Administrator. This drawing is to be read in conjunction with all other standard documentation.

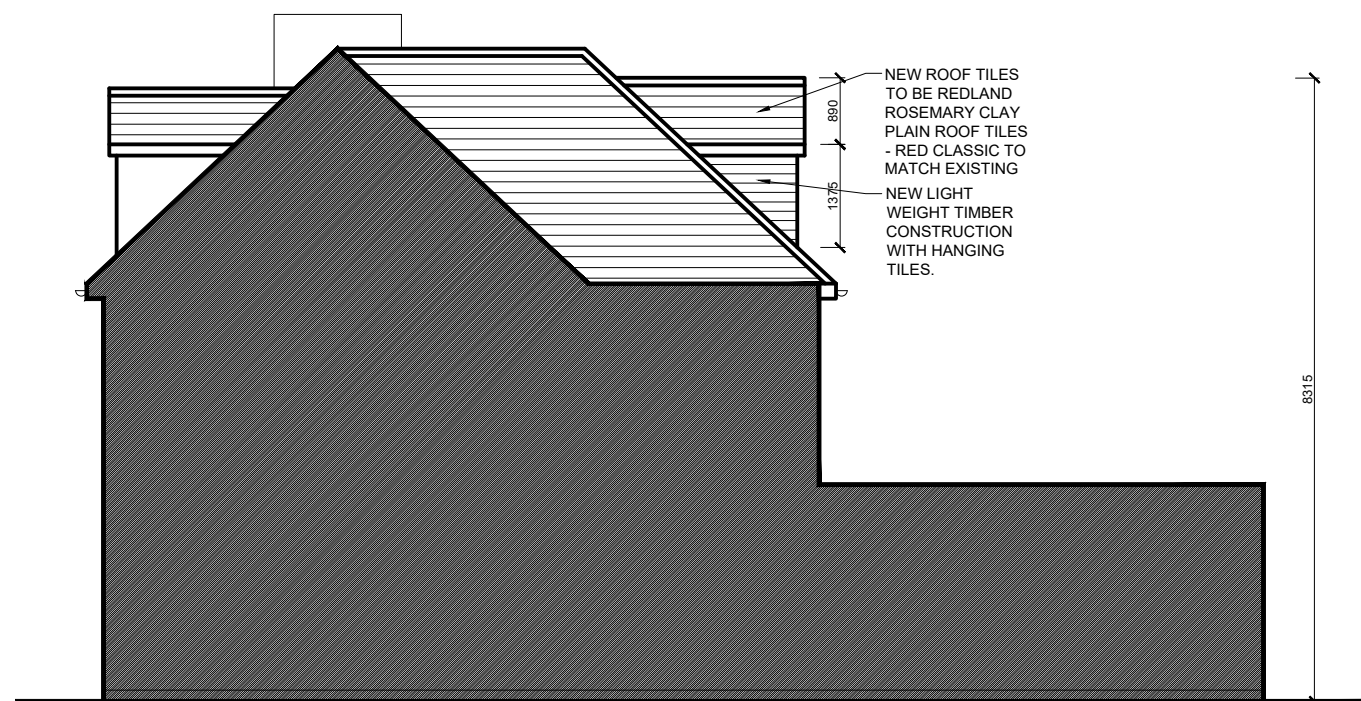

PROPOSED SIDE ELEVATION

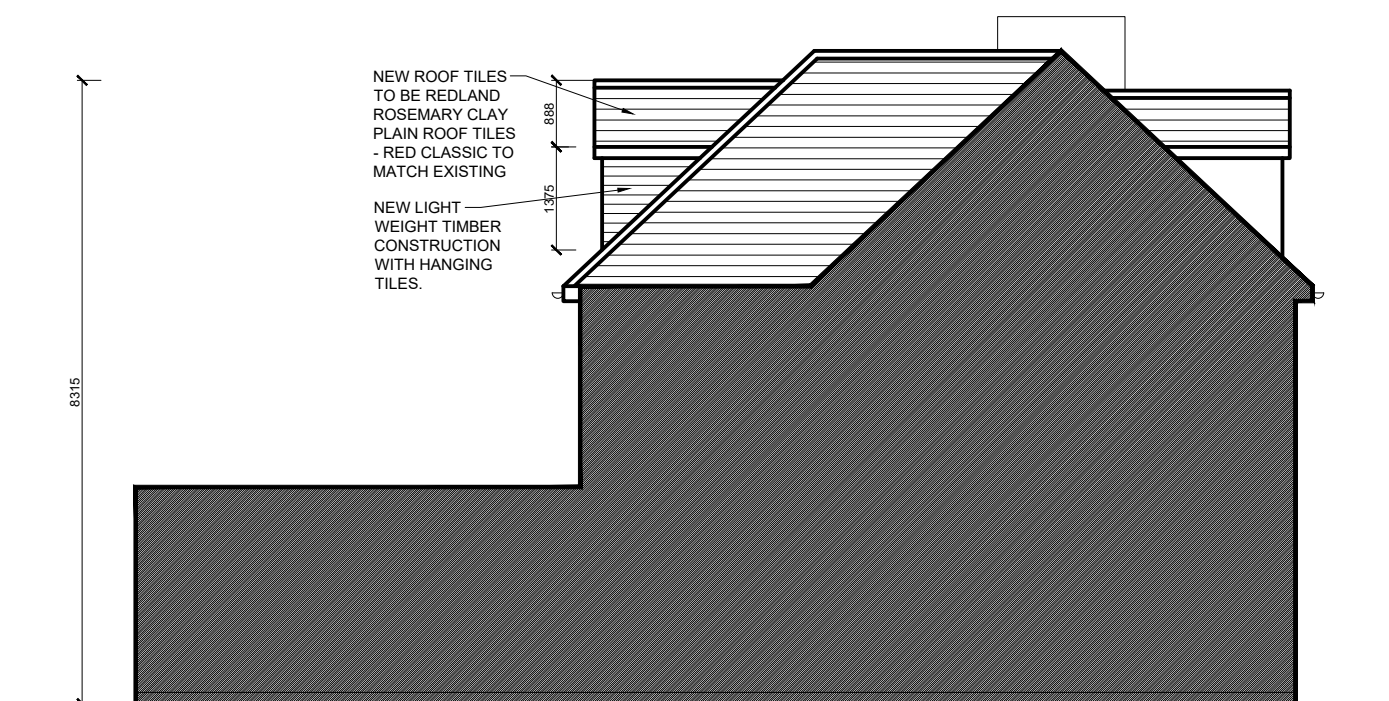

PROPOSED SIDE ELEVATION



PROPOSED FRONT ELEVATION



PROPOSED REAR ELEVATION

rev.	description	date	chkd.
		93 Cotmandene Crescent, Orpington, Kent BR5 2RA	
		020 3004 9238 07931 931 035	
		s.nagpal@dapconsultants.co.uk www.dapconsultants.co.uk	

project : **4-5 Milton Road Gravesend**

drawing title : **Proposed Elevations**

drawn: MV	chkd: SS	date: 07.08.2024
status: Planning		scale: 1:100@A3
proj no : 2531	drg no: 05	rev no: A