


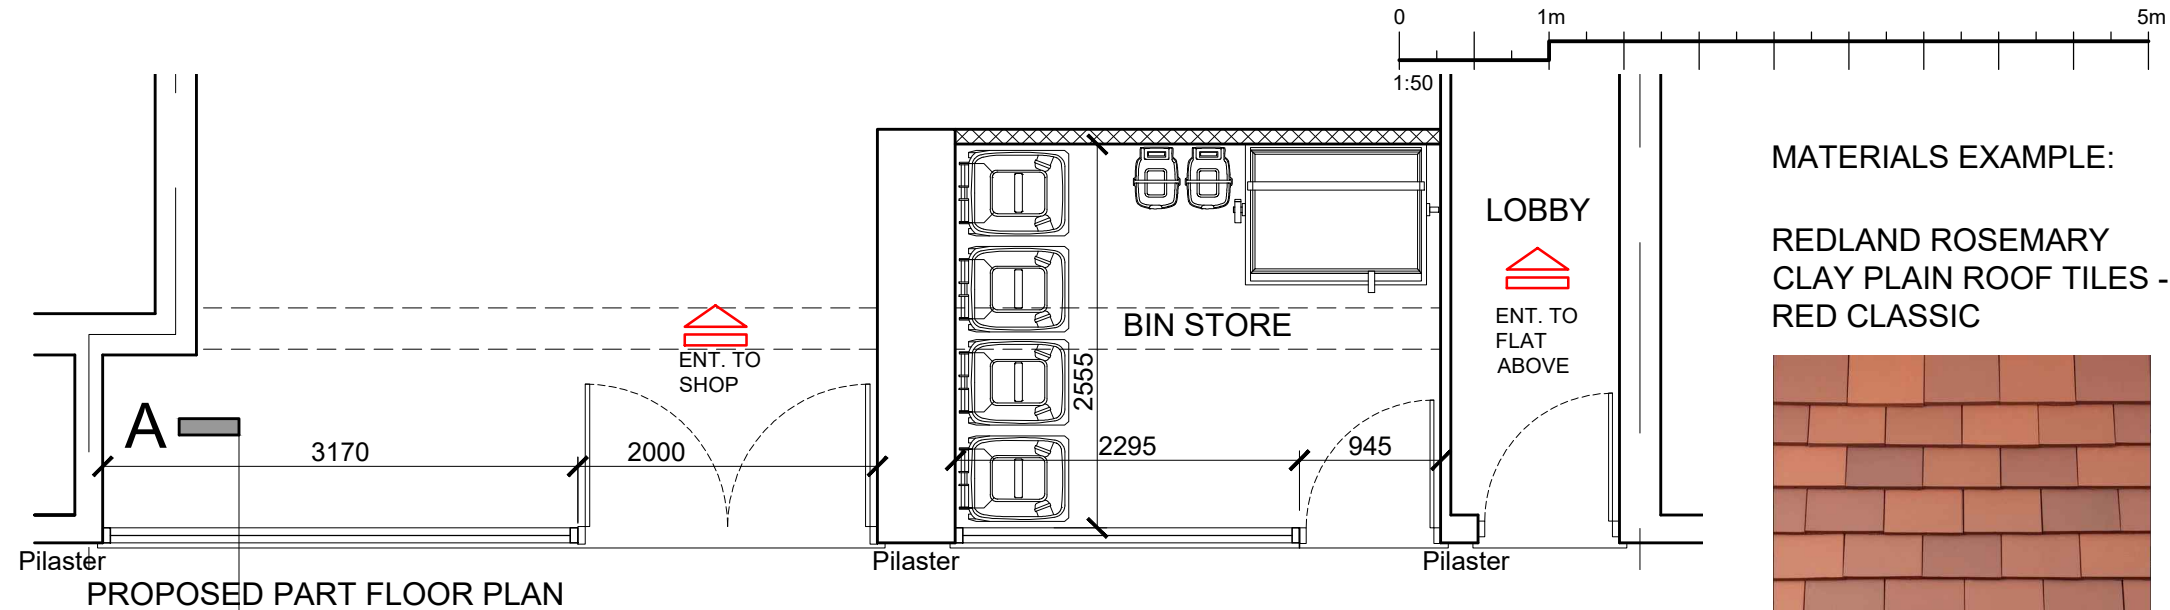

PROPOSED PART FLOOR PLAN

MATERIALS EXAMPLE:

REDLAND ROSEMARY
CLAY PLAIN ROOF TILES -
RED CLASSIC



EXAMPLE OF ETCHED GLASS
PATTERN



EXAMPLE OF CAST IRON
VENTILATION GRILLE



NEW ROOF TILES
TO BE REDLAND
ROSEMARY CLAY
PLAIN ROOF TILES -
RED CLASSIC TO
MATCH EXISTING

NEW SLIM LINE
TIMBER BOX SASH
WINDOWS TO
MATCH EXISTING
EXISTING

SIGNAGE TO BE
HALO LIT LETTERS
ON A PAINTED
FASCIA BOARD TO
MATCH THE BLUE
COLOUR OF THE
SHOP FRONT

GLAZED SHOP
FRONT IN BLUE
PAINTED TIMBER
FRAME TO MATCH
EXISTING

TIMBER STALL
RISER INSTALLED
SIMILAR TO
EXISTING

NEW ENTRANCE DOOR
TO MATCH EXISTING

NEW CAST IRON
VENTILATION GRILLE

NEW ETCHED
GLASS

NEW DOOR TO
MATCH EXISTING

NEW SLIM LINE TIMBER
BOX SASH WINDOWS
TO MATCH EXISTING
EXISTING

SASH WINDOWS WITH
STONE WINDOW SUB SILL
TO MATCH EXISTING

NEW RENDER WORK TO
MATCH EXISTING

NEW TIMBER SHOP FRONT
TO MATCH EXISTING. NEW
SHOP FRONT INSTALLED
TO DETAILS WITH
PLANTED NEW PILASTER
COLUMNS AND CORNICE
AND FASCIA PANELS
INSTALLED MATCHING
EXISTING AND NEARBY
SHOPS AND DETAILS AS
PER SHOP FRONT DESIGN
GUIDE.

NEW PILASTER TO
MATCH EXISTING

rev.	description	date	chkd.
		93 Cotmandene Crescent, Orpington, Kent BR5 2RA	
		020 3004 9238 07931 931 035	
		s.nagpal@dapconsultants.co.uk www.dapconsultants.co.uk	

project : 4-5 Milton Road
Gravesend

drawing title : Proposed Shop Front Plan and Elevation

drawn: MV	chkd: SS	date: 07.08.2024
status: Planning	scale: 1:50@A3	
proj no: 2531	drg no: 07	rev no: