






EXISTING REAR ELEVATION

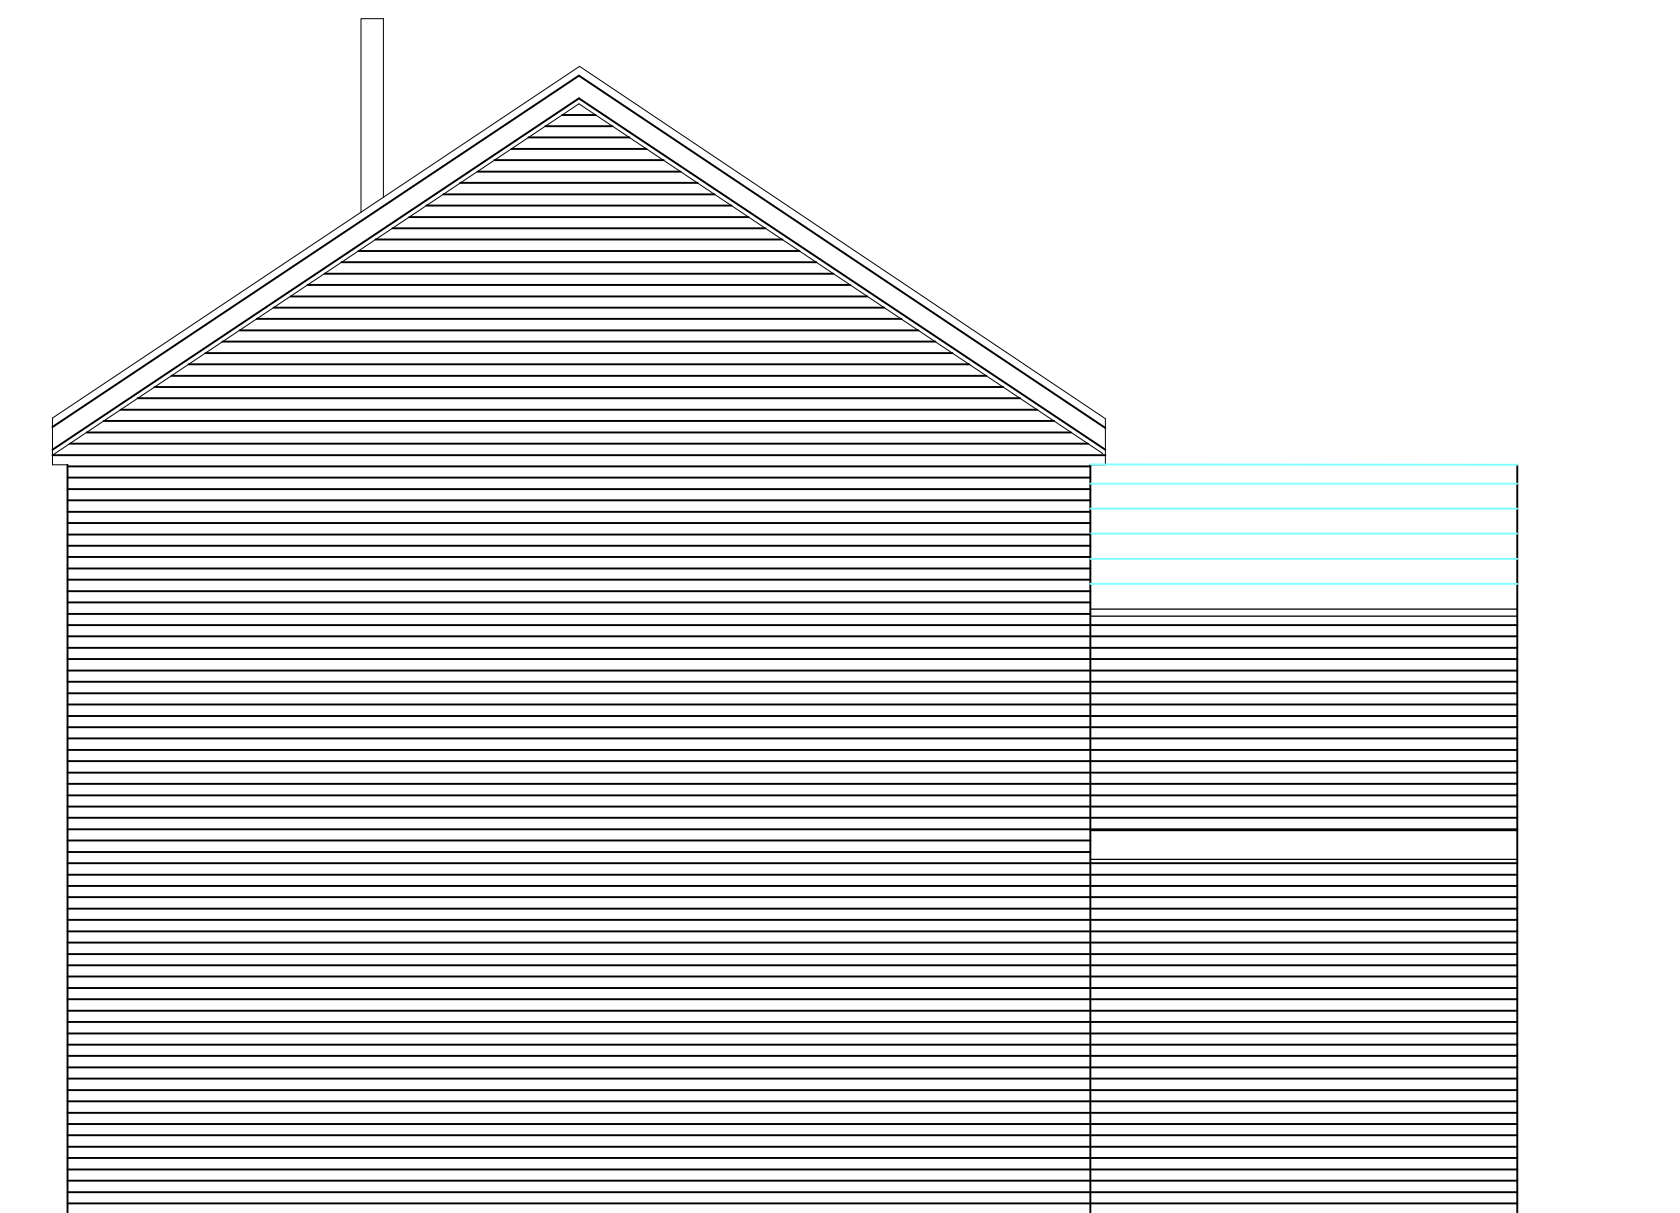

EXISTING SIDE ELEVATION

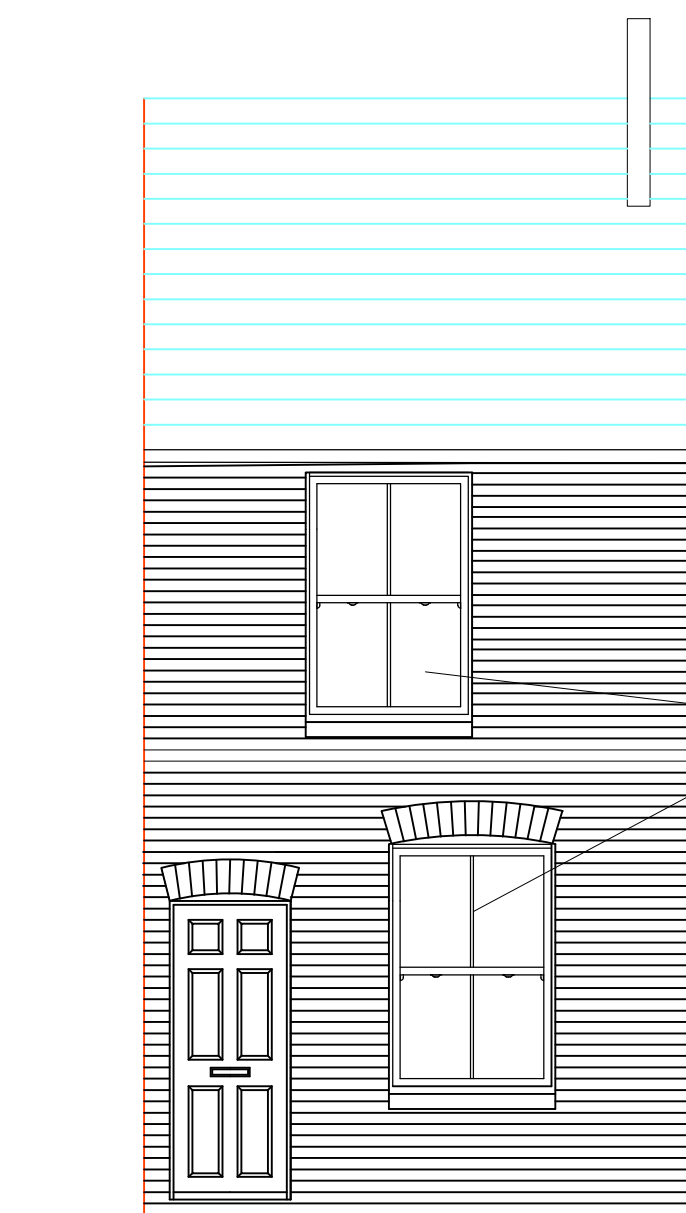


PRE-EXISTING FRONT ELEVATION

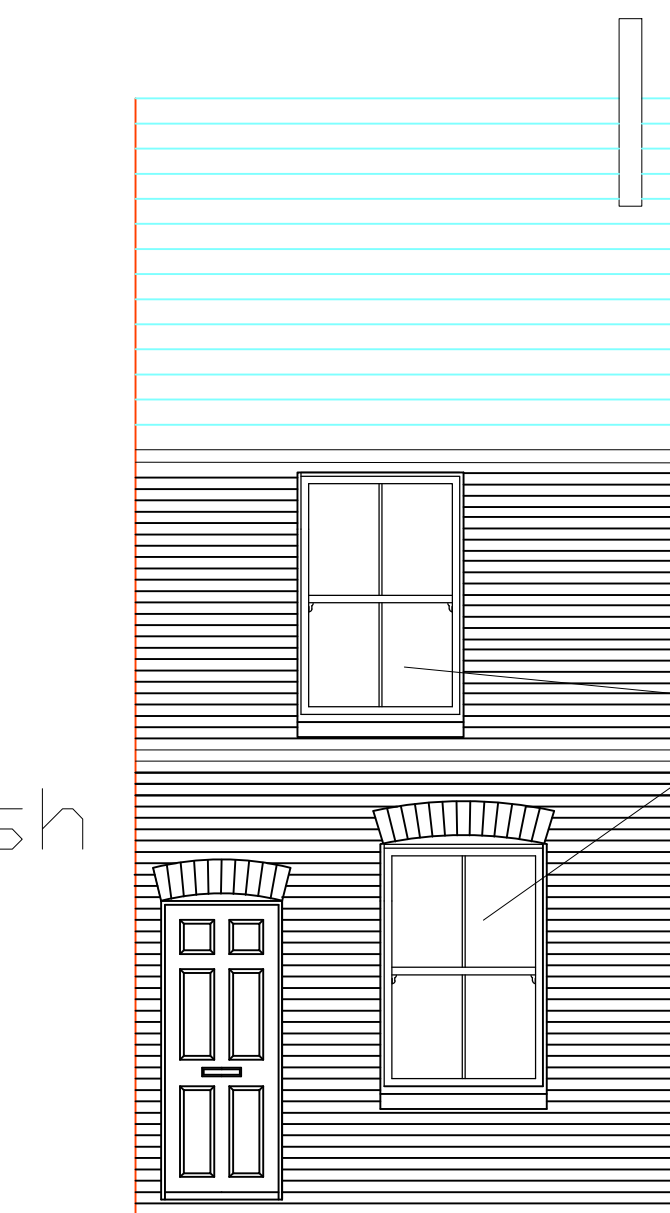


EXISTING FRONT ELEVATION

Timber
Box sash
windows


EcoSlide
PVC-U
Box sash
windows

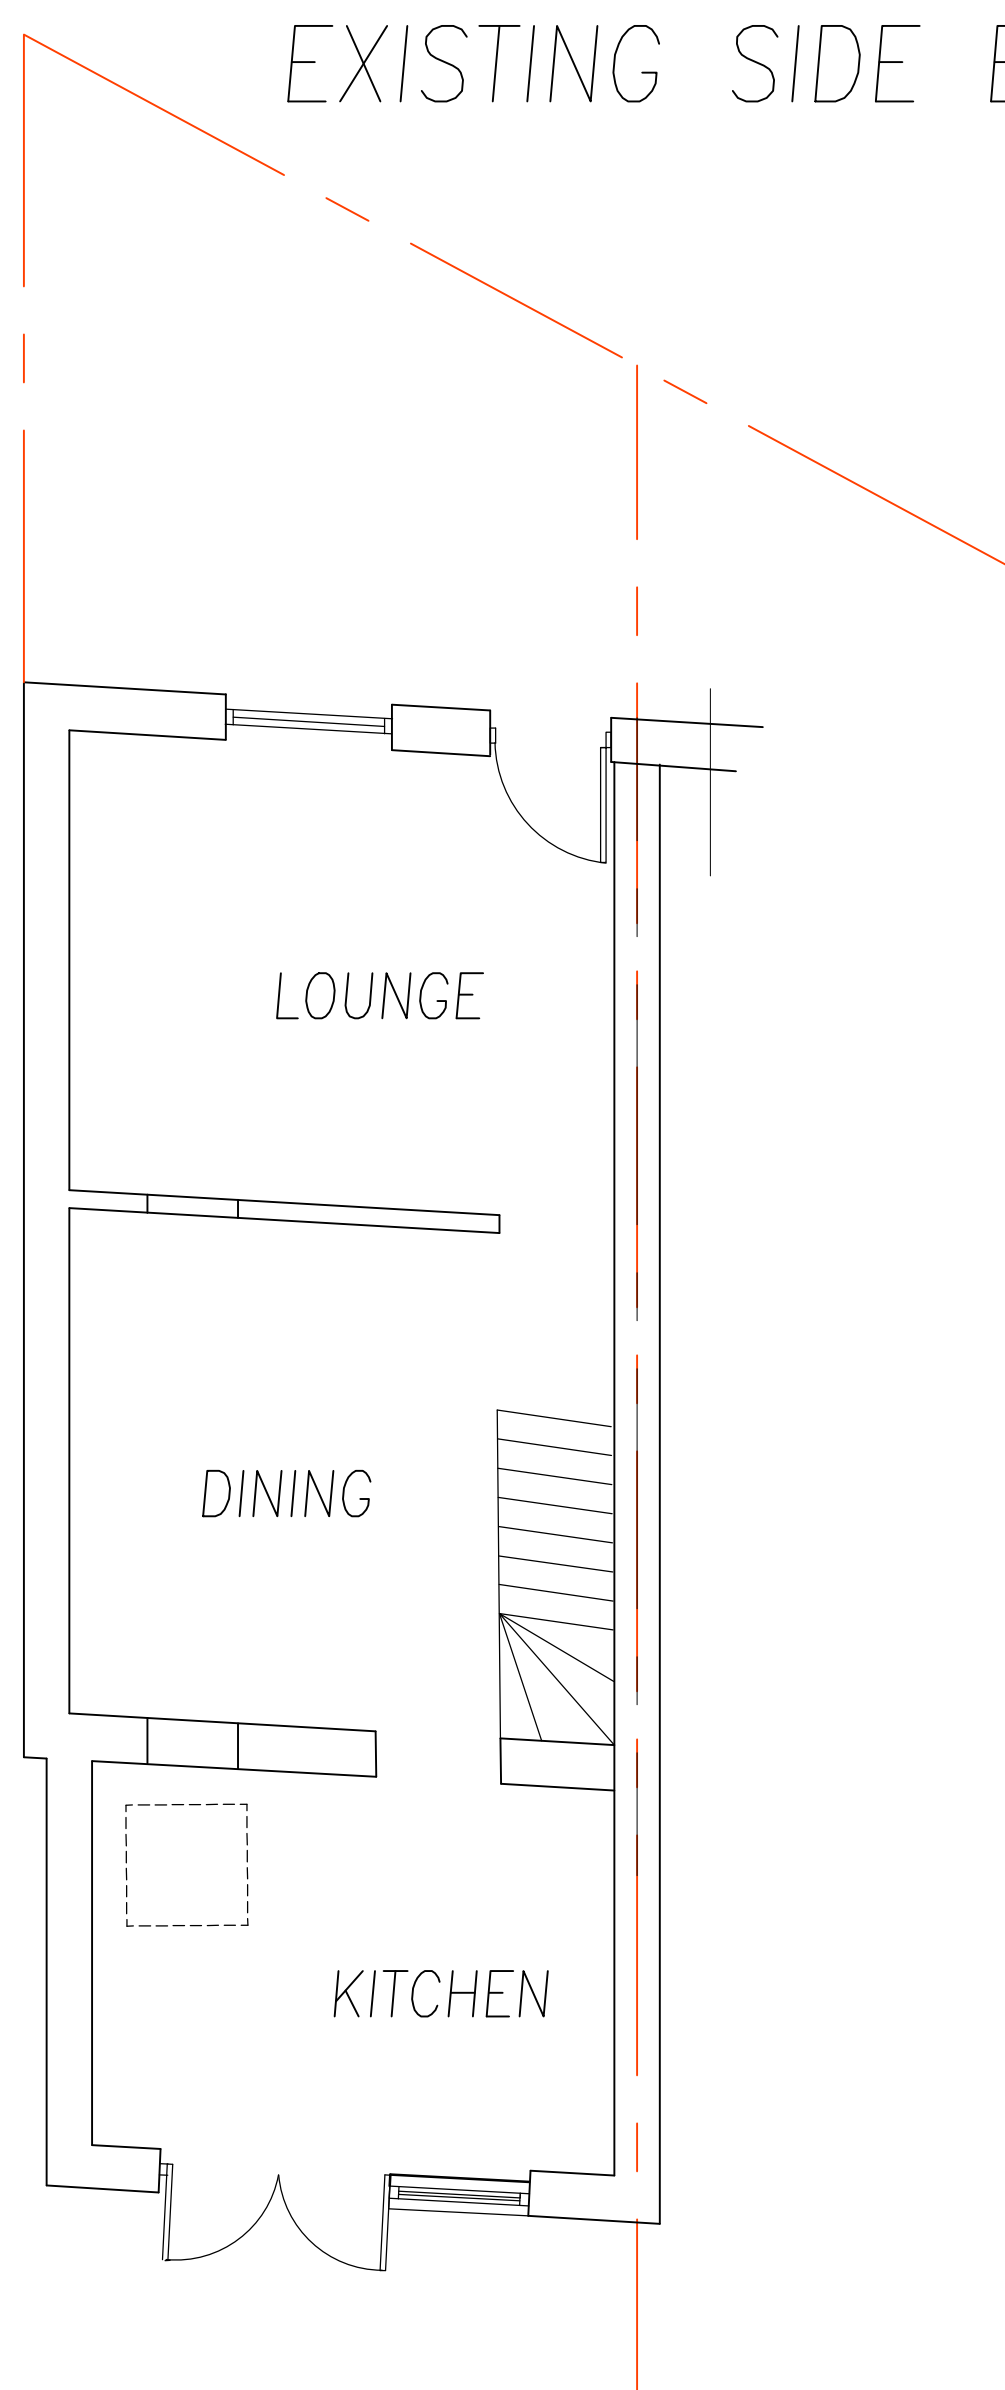

EXISTING GF PLAN

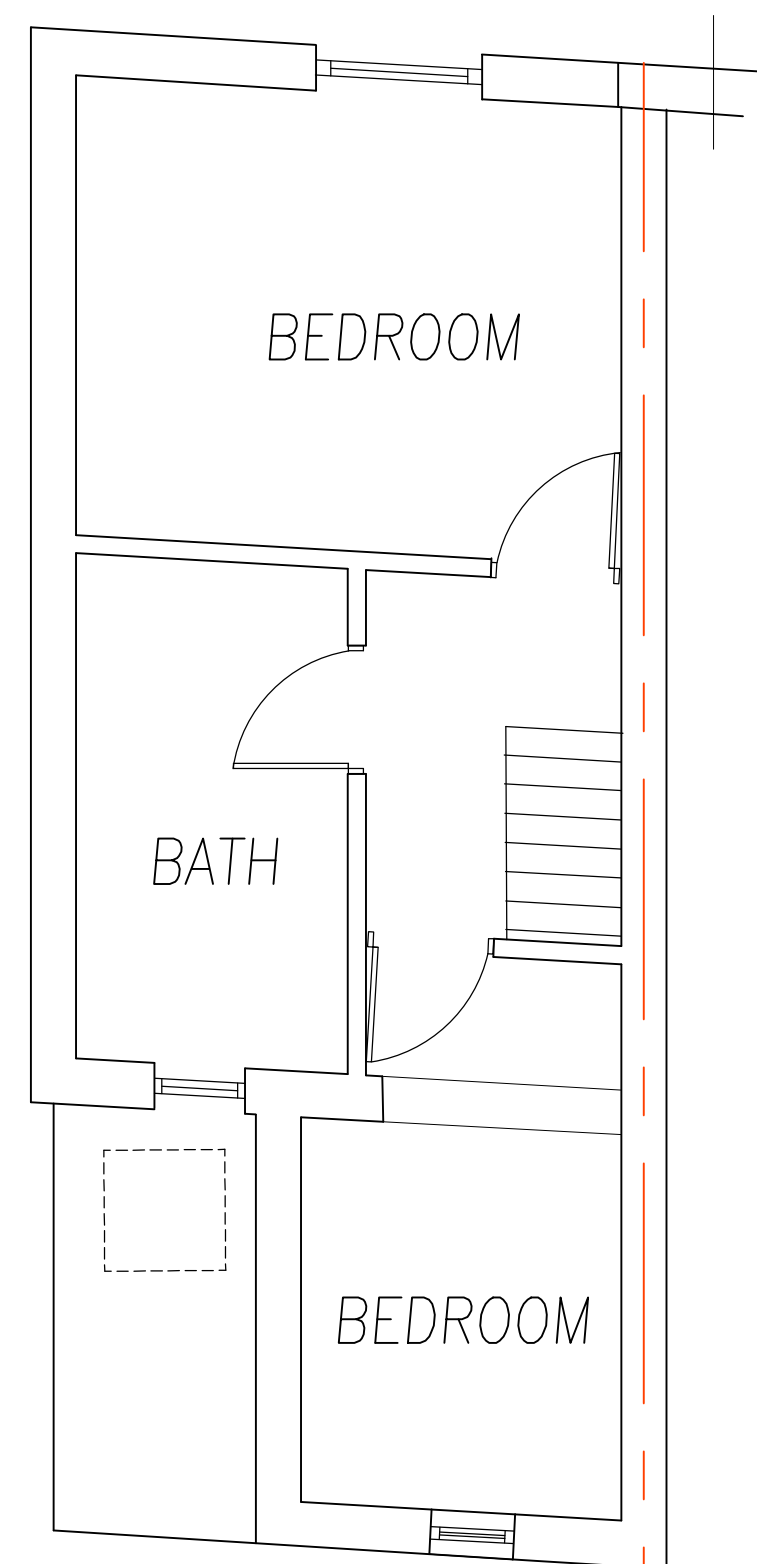


EXISTING FF PLAN

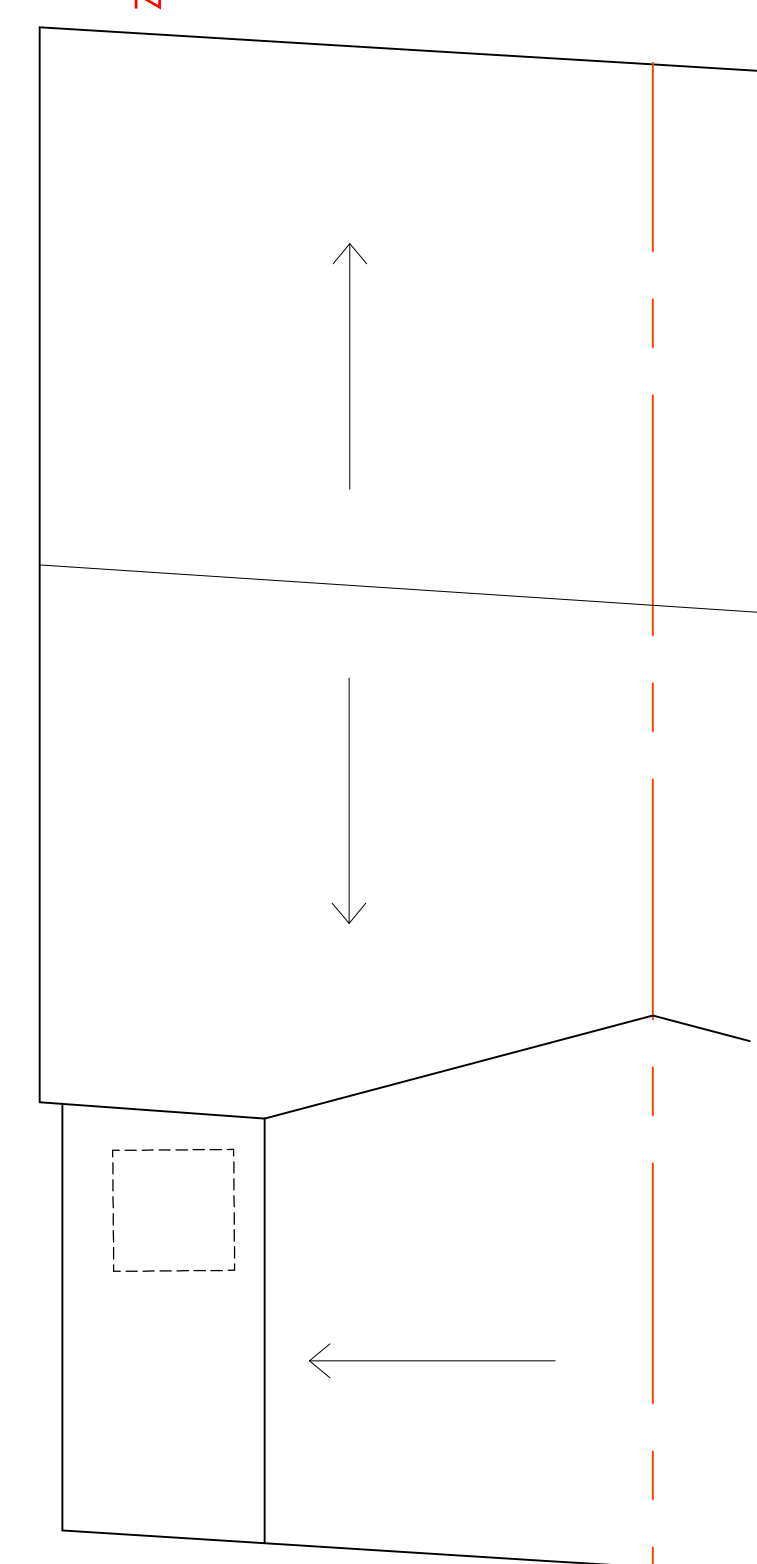

ROOF PLAN

SCALE IN METRES

1:50

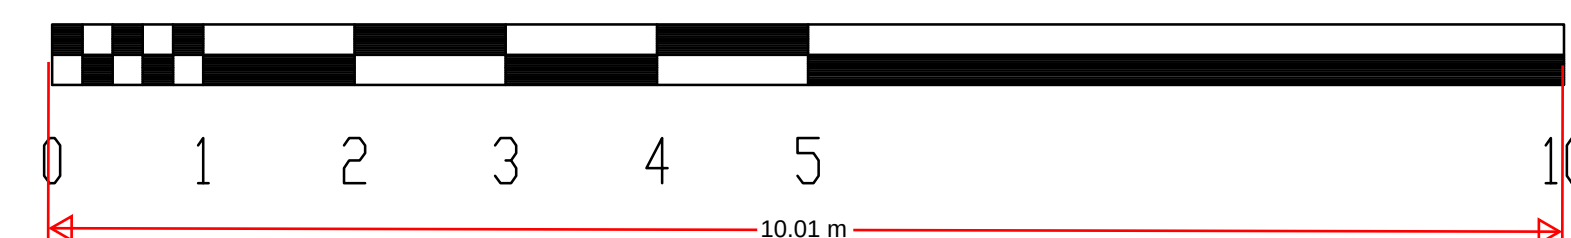

NOTES

DO NOT SCALE THIS DRAWING.

Rev	Date	By	Chkd	Revisions
A	-	-	-	-

Client

John Mason

Job Title

16 WILLIAM St
GRAVESEND
Kent
DA12 1HD

Drawing Title

Proposed Replacement
Windows
—
—
PLANNING

Scale 1:50 @A1 Date AUG 2024

Designed by DS	Drawn by DS	Checked by RJS	Approved by
----------------	-------------	----------------	-------------

DS Architectural
7 Hagelstowe Avenue
High Halstow
Kent ME3 8FU
Tel No.: 01634

Drawing No. 20/1024/01	Rev. —
---------------------------	-----------