


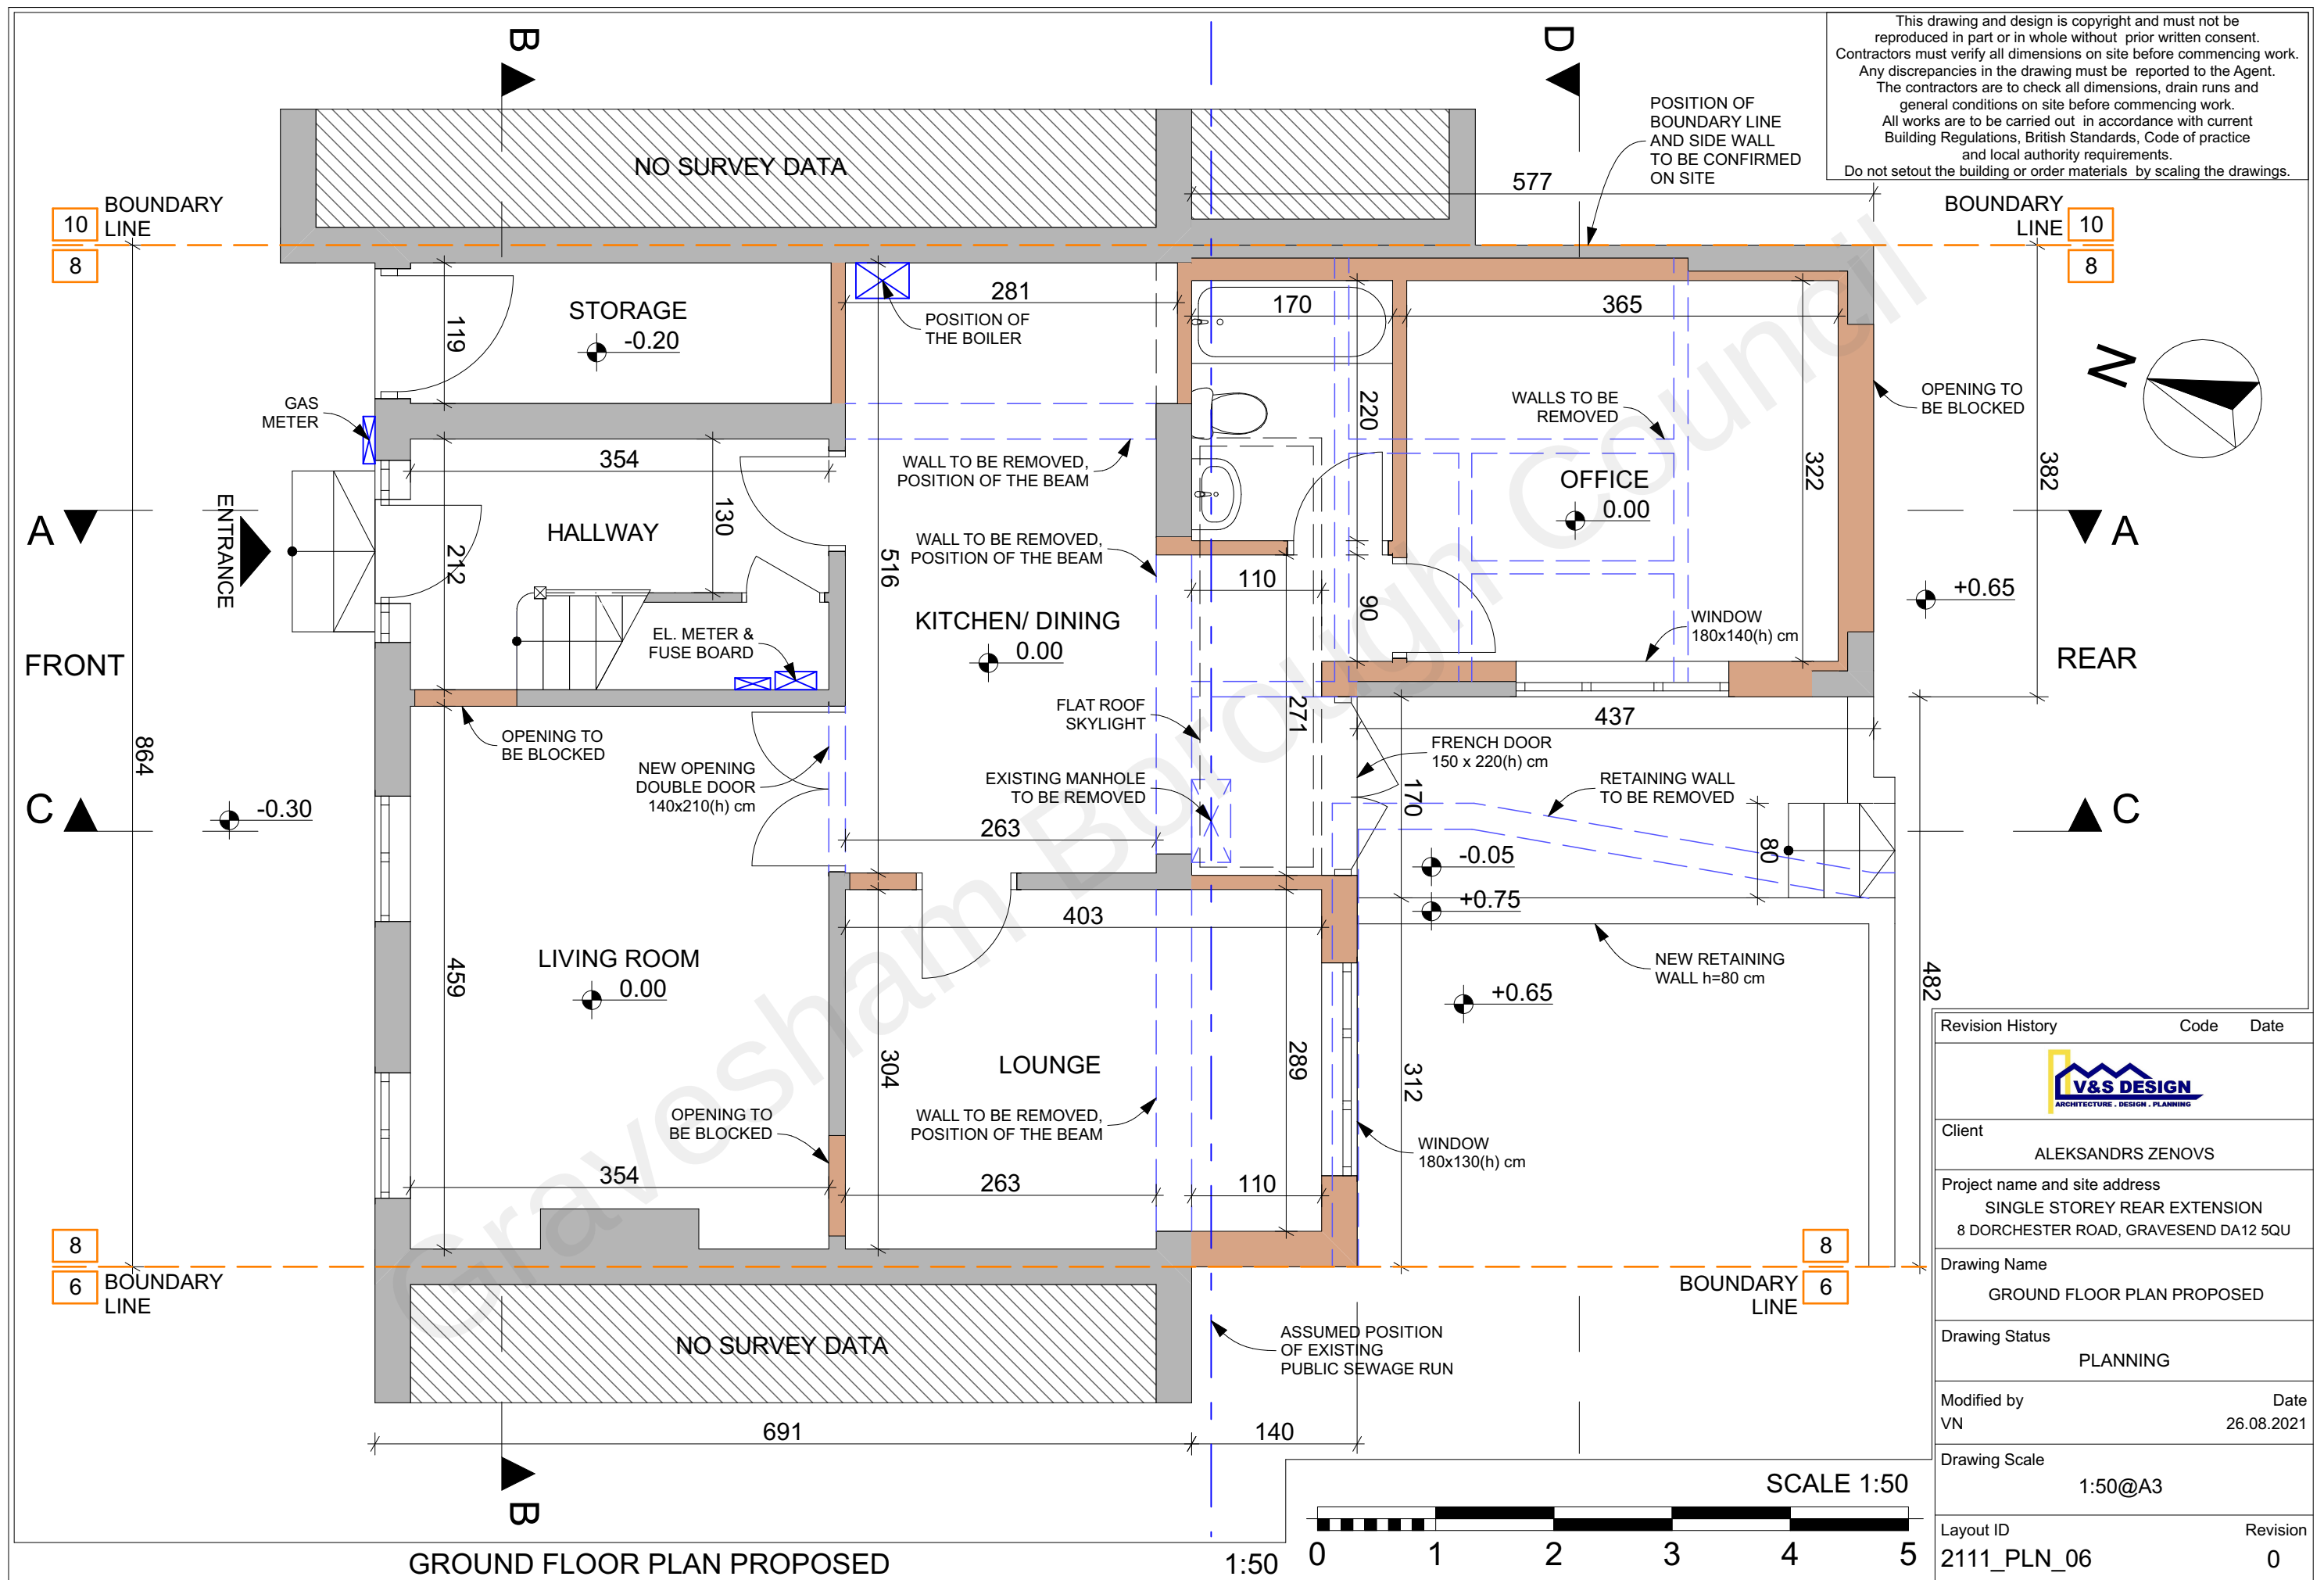

Revision History		Code	Date
			
Client		ALEKSANDRS ZENOV	
Project name and site address		SINGLE STOREY REAR EXTENSION 8 DORCHESTER ROAD, GRAVESEND DA12 5QU	
Drawing Name		GROUND FLOOR PLAN PROPOSED	
Drawing Status		PLANNING	
Modified by		VN	
		26.08.2021	
Drawing Scale		1:50@A3	
Layout ID		2111_PLN_06	
		Revision 0	