


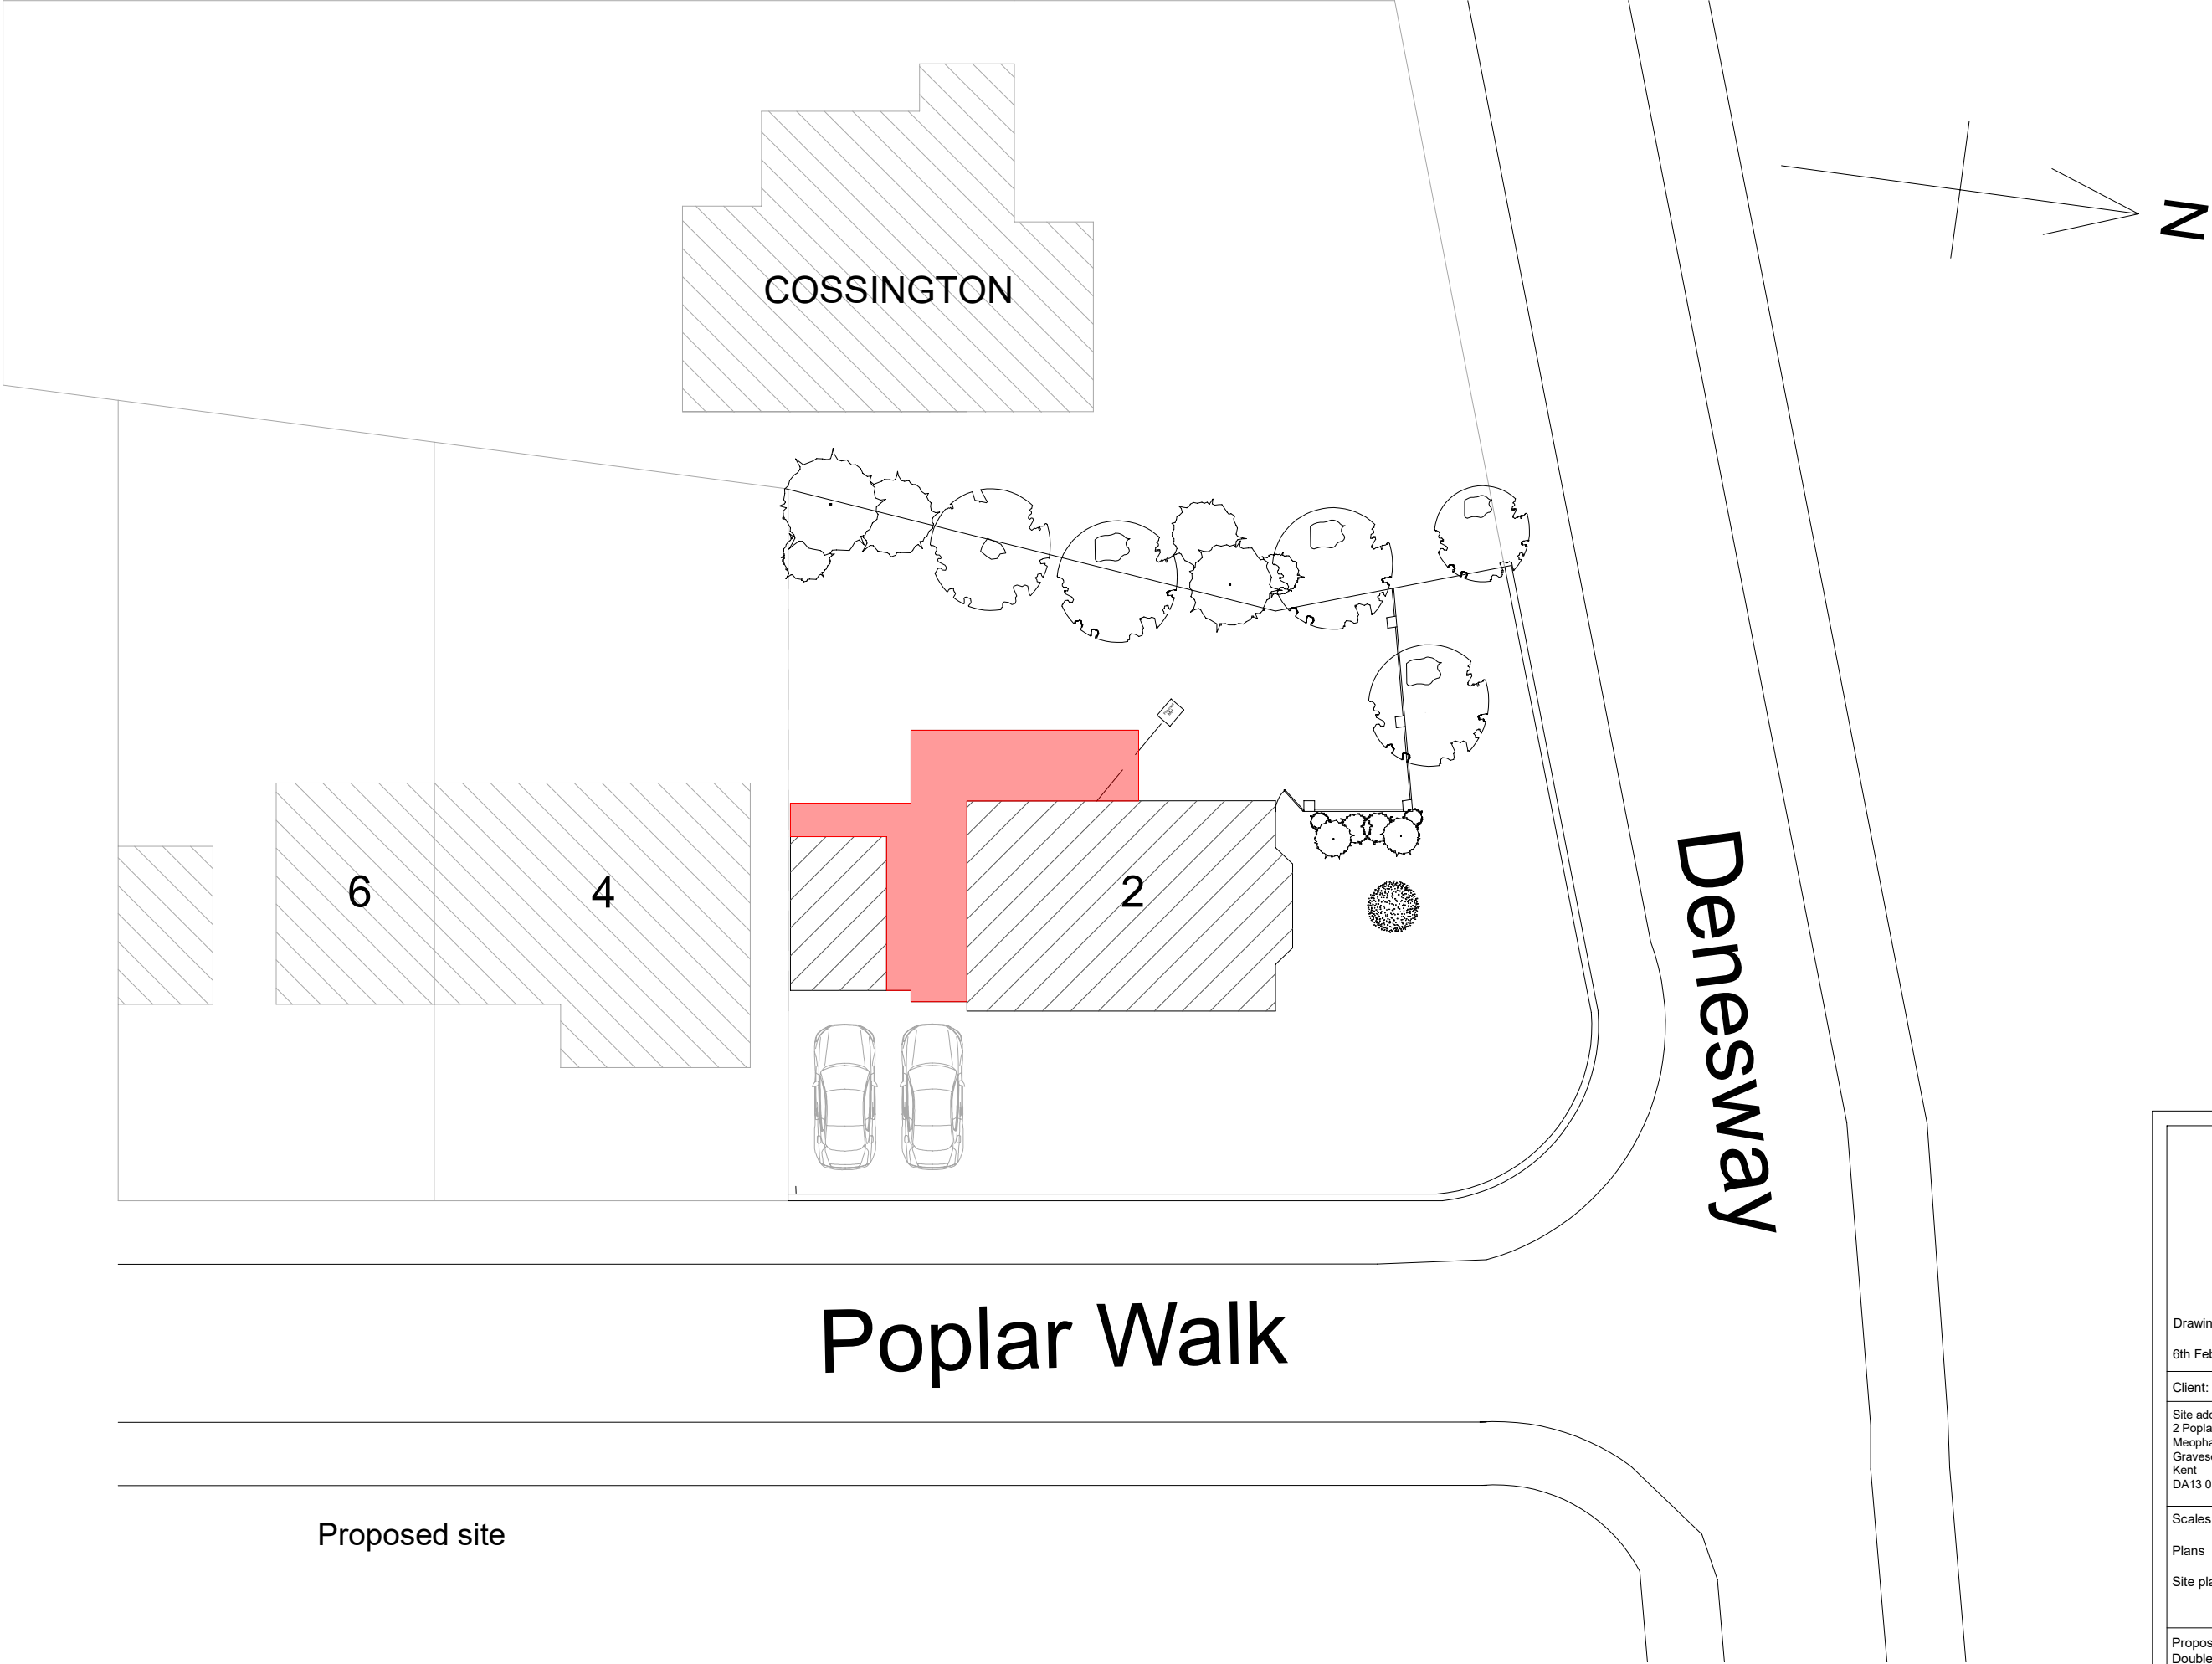

A.J.Franklin
150 Knights Croft
New Ash Green
Longfield,Kent
DA3 8HZ
07946 313853
alexandrafranklin@hotmail.com

Drawing 10 of 10
6th February 2024

Client: William Deal

Site address:
2 Poplar Walk
Meopham
Gravesend
Kent
DA13 0EB

Scales:
Plans 1:50
Site plan 1:200

Proposal:
Double storey extension to side and rear of
property. Demolition and rebuild of garage.

Drawn by A.Franklin
Ref: AF060224VWD

Elevations 1:100
Location plan 1:1250

Revisions
DateDescription