

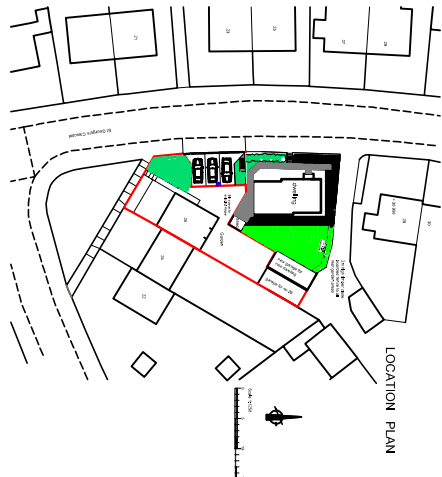


EXISTING SITE PLAN

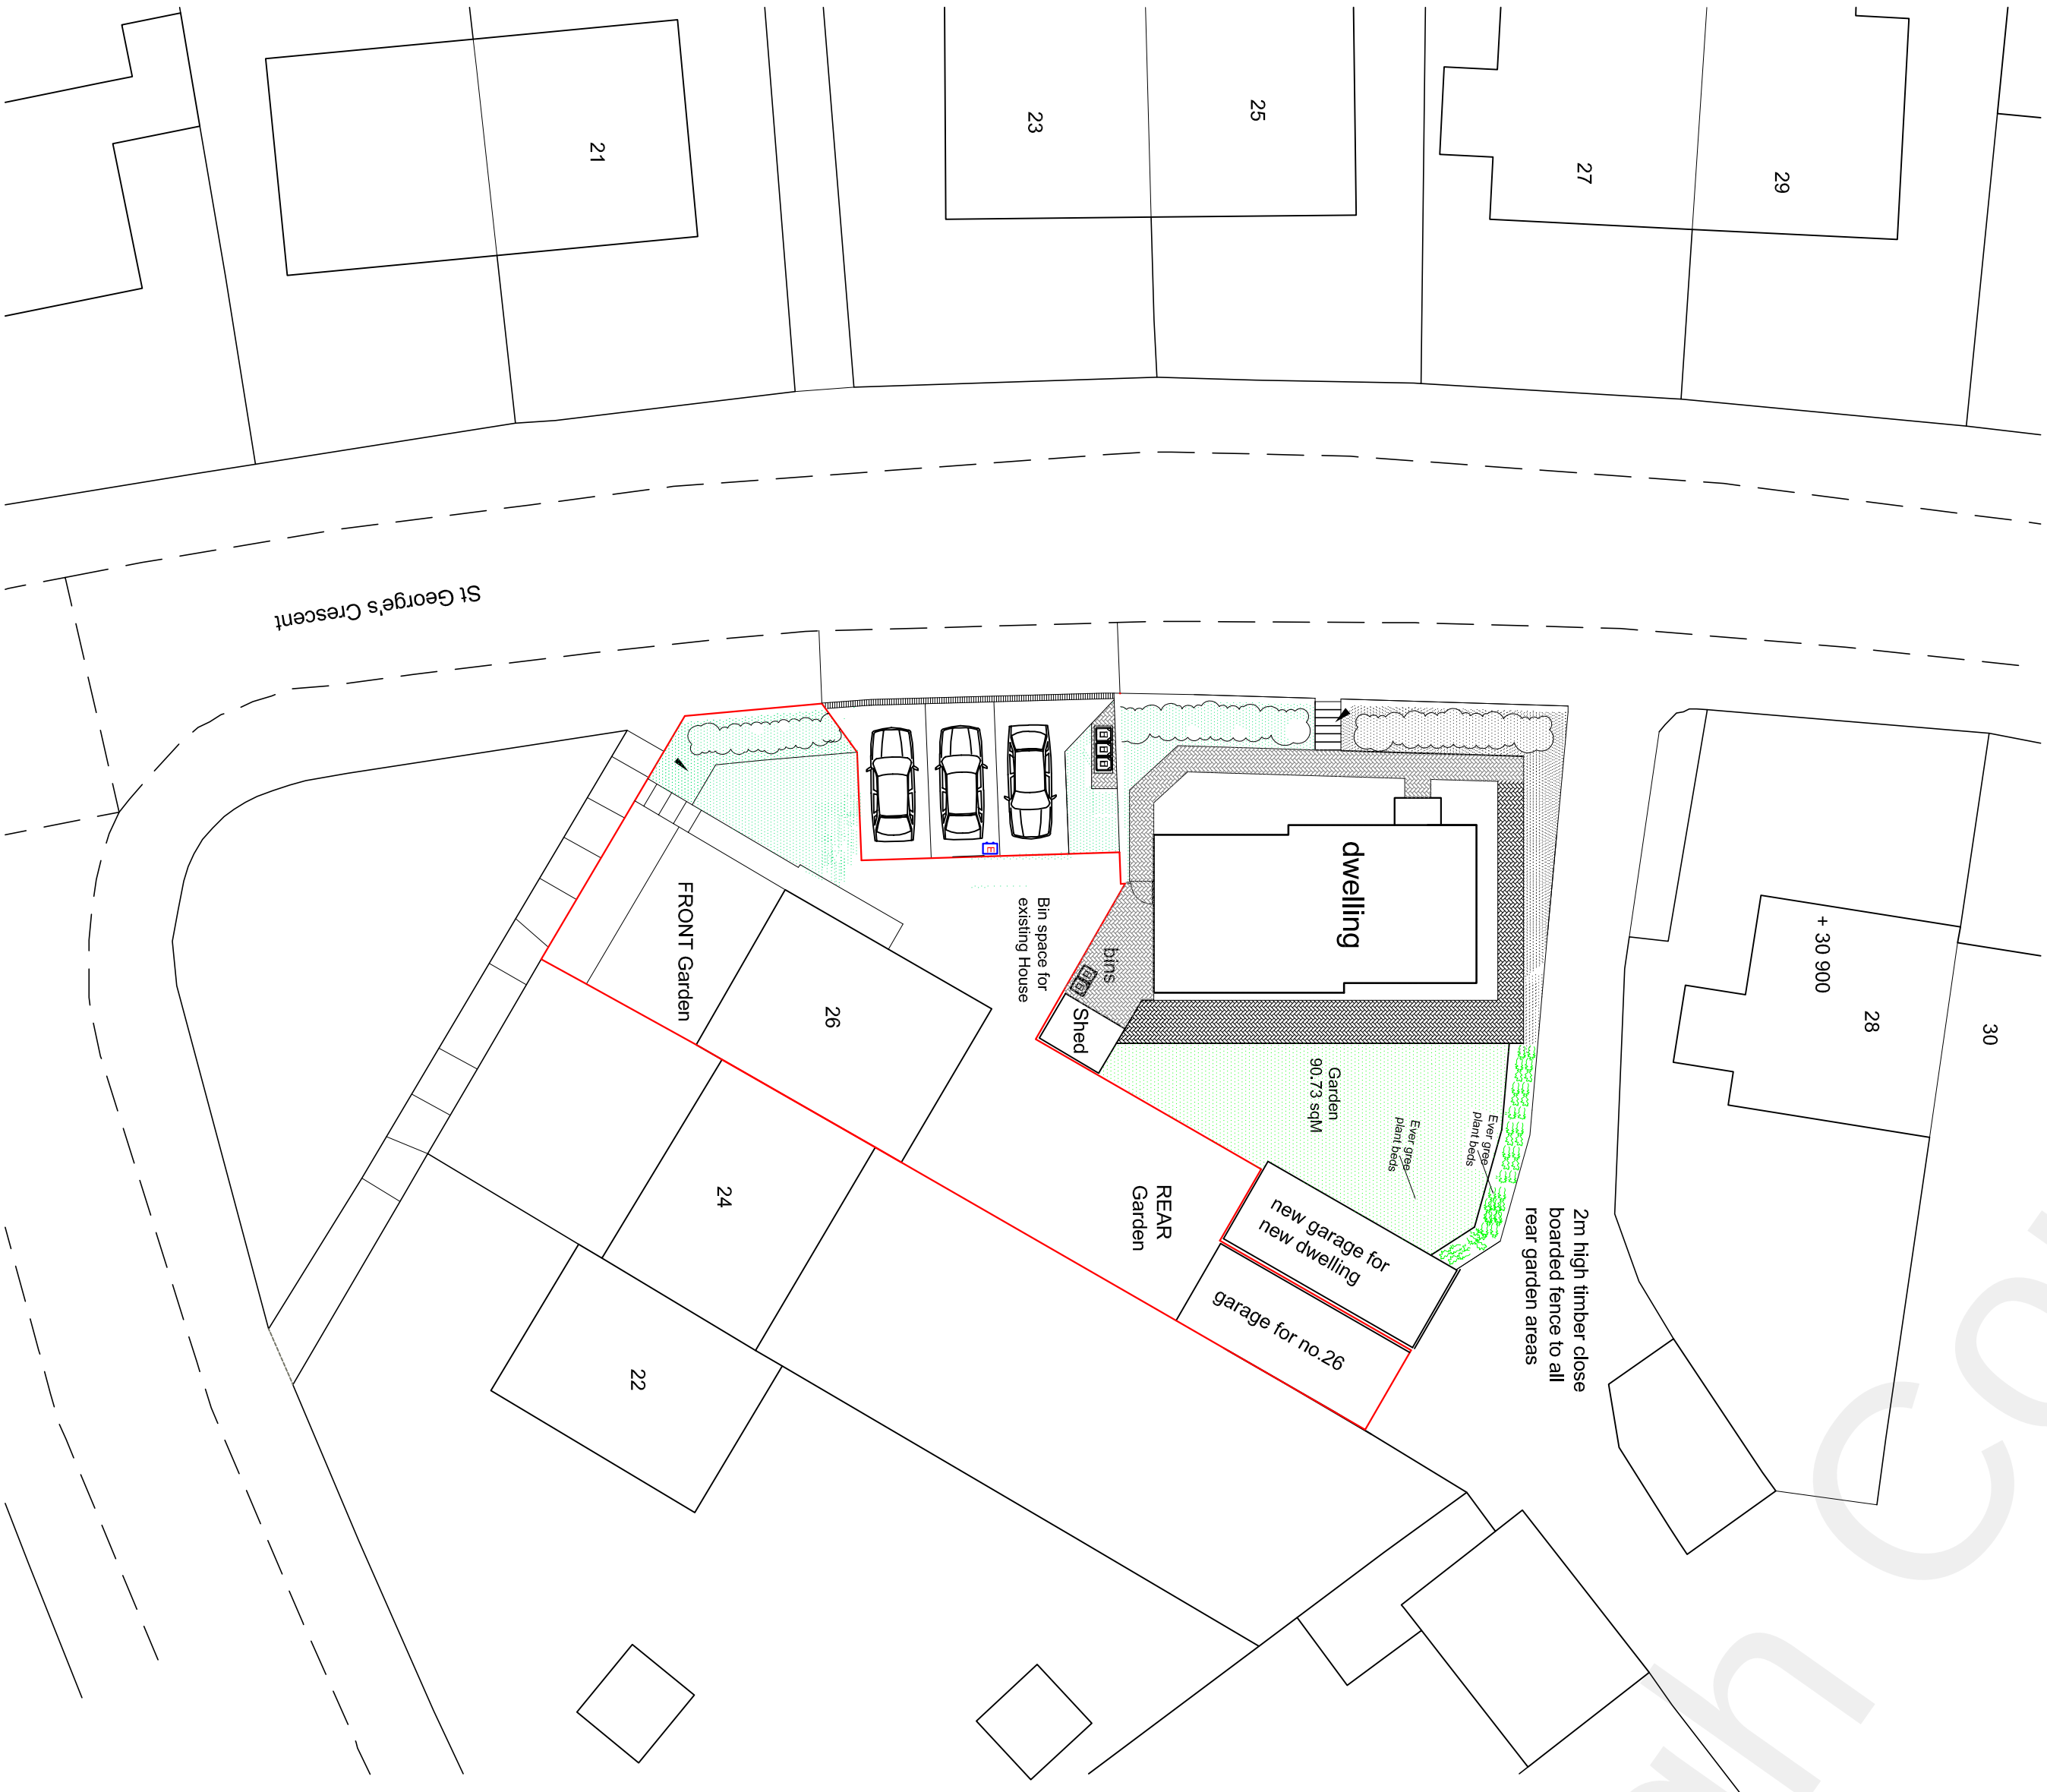

PROPOSED SITE PLAN

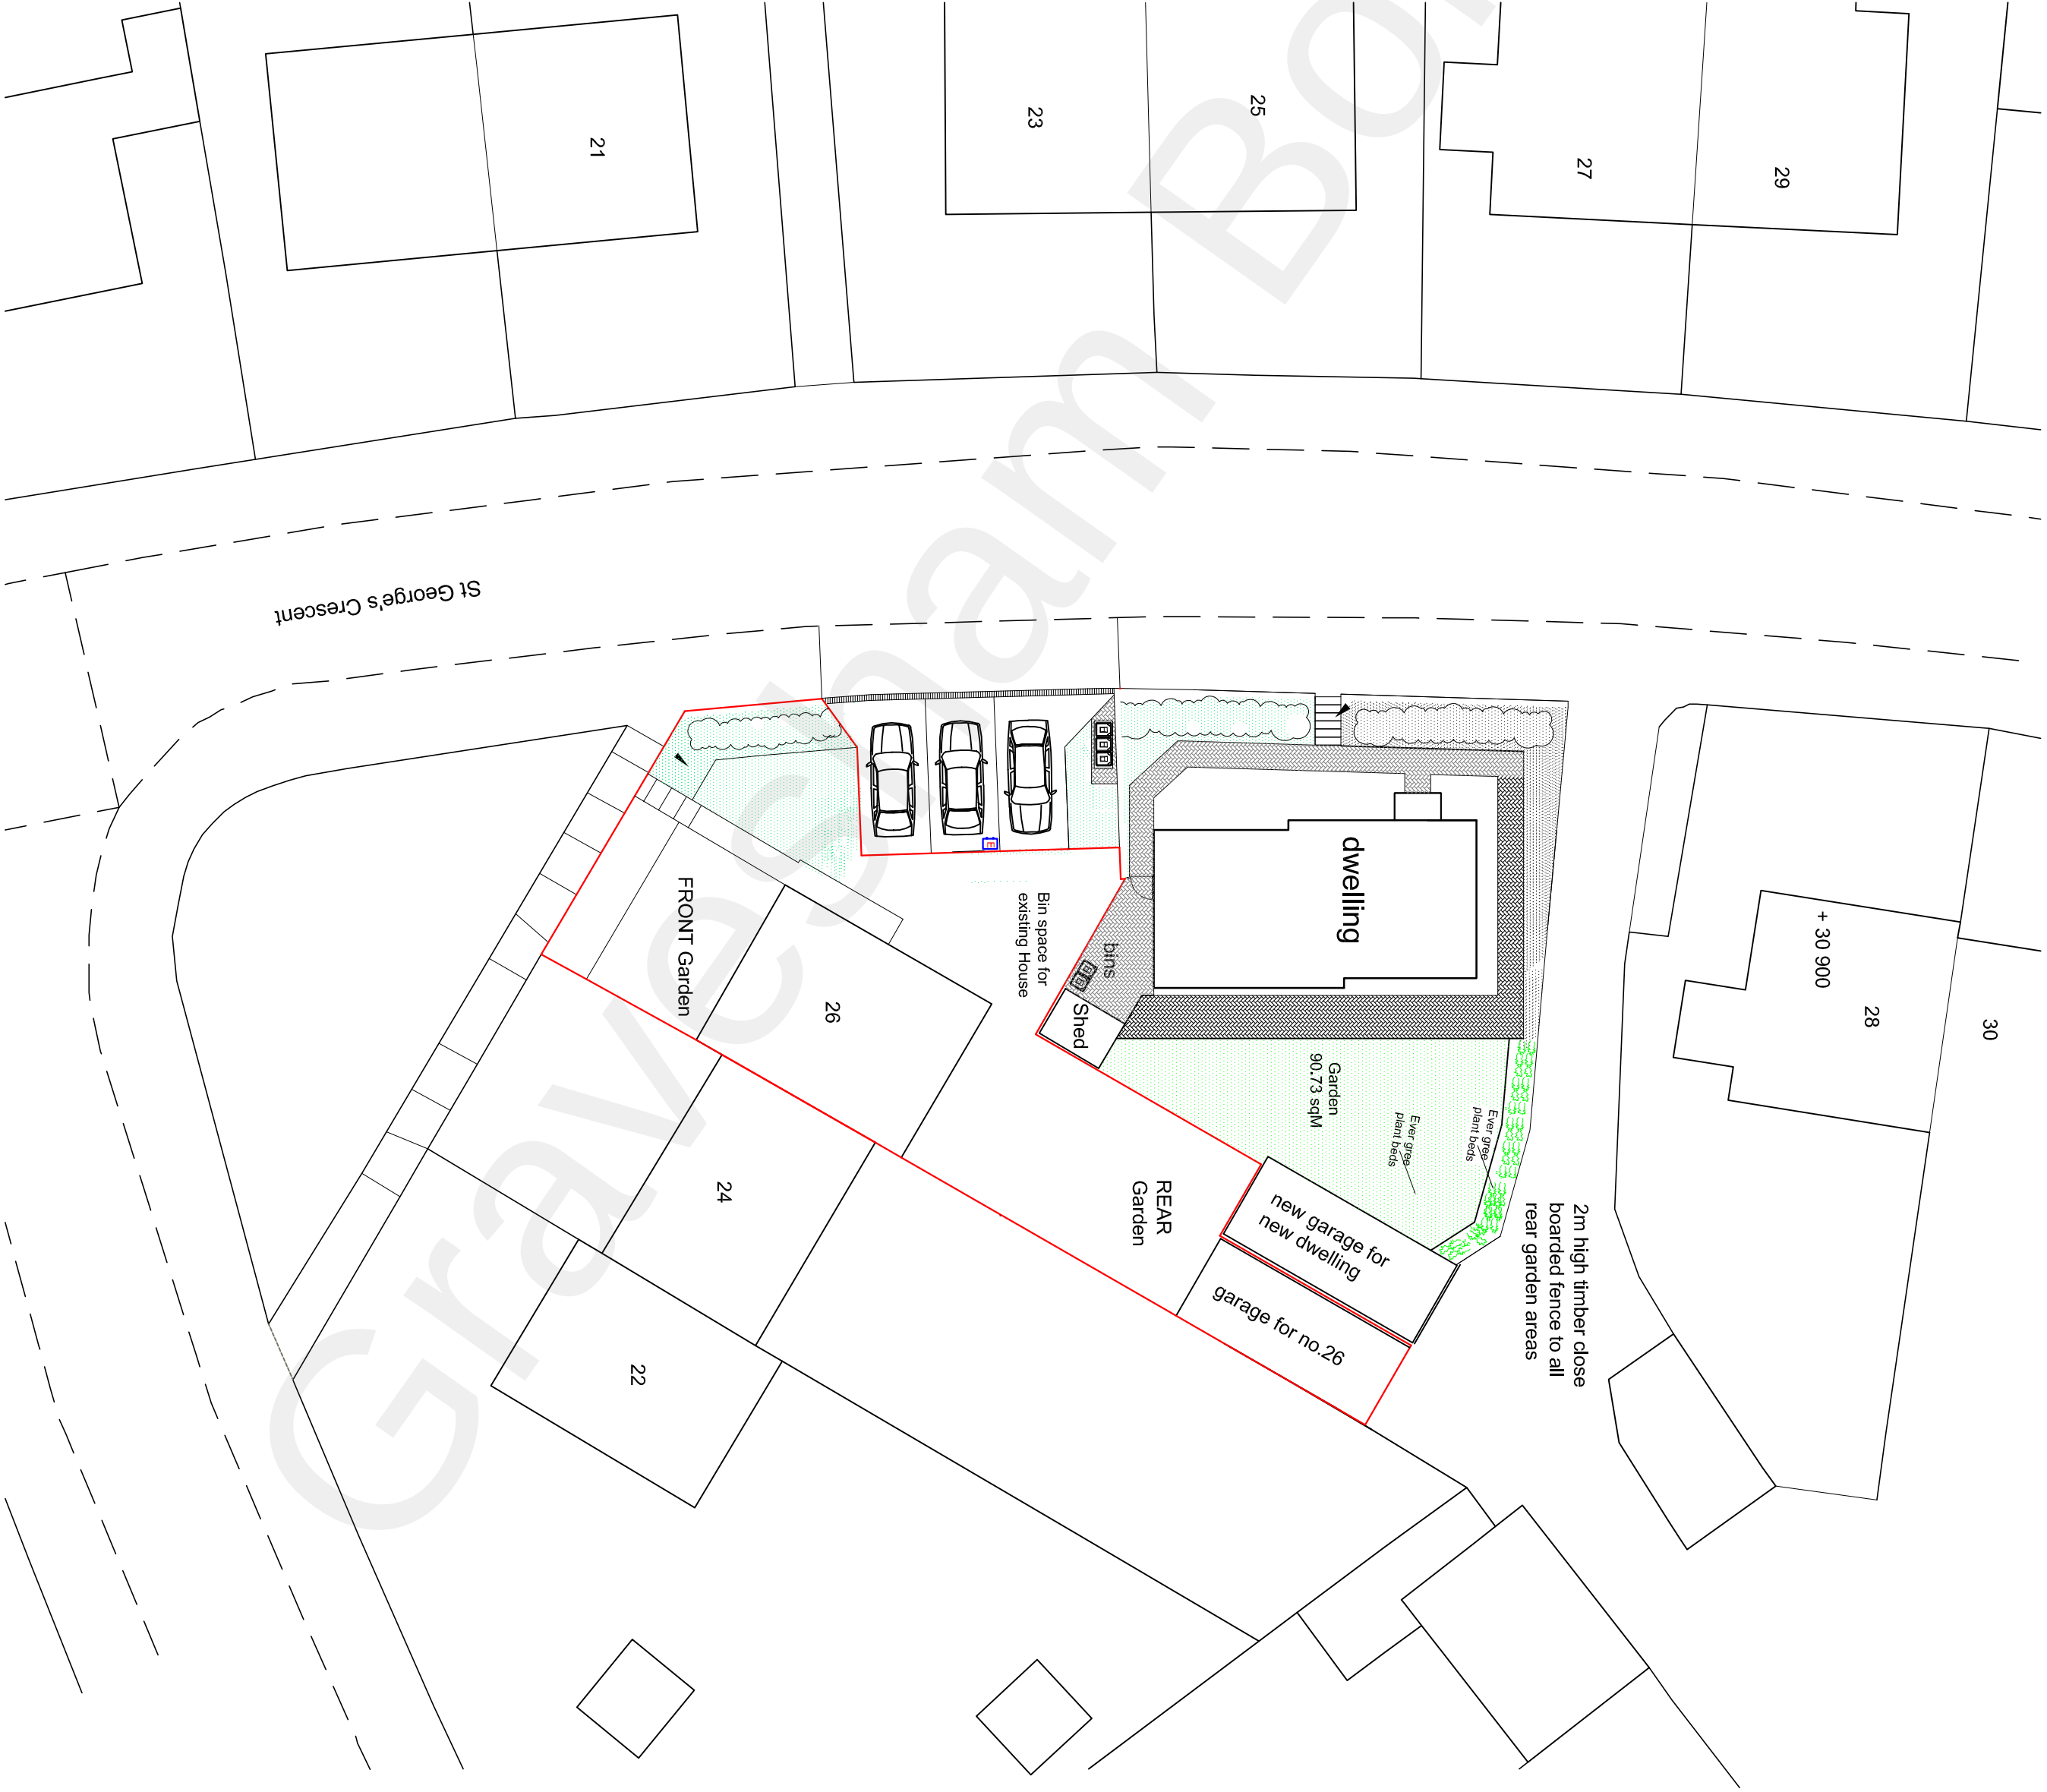

F uture Vision Planning & Development Consultants Suite -104 , 344-348 , High Road, Ilford Essex, IG11 0DP 011077059406 Email: info@fvc27@gmail.com CLIENT Mr S. Singh		
JOB TITLE Proposal for left conversion to include roof changes and formation of dormer in rear roof slope		
SITE 26, St George's Crescent , Gravesend , DA12 4AR		
DRAWING TITLE Site & Location Plans		
SCALE 1:200@A1 1:1250	DATE 03-06-2022	
DRAWING NO. FW20223	REVISION	