


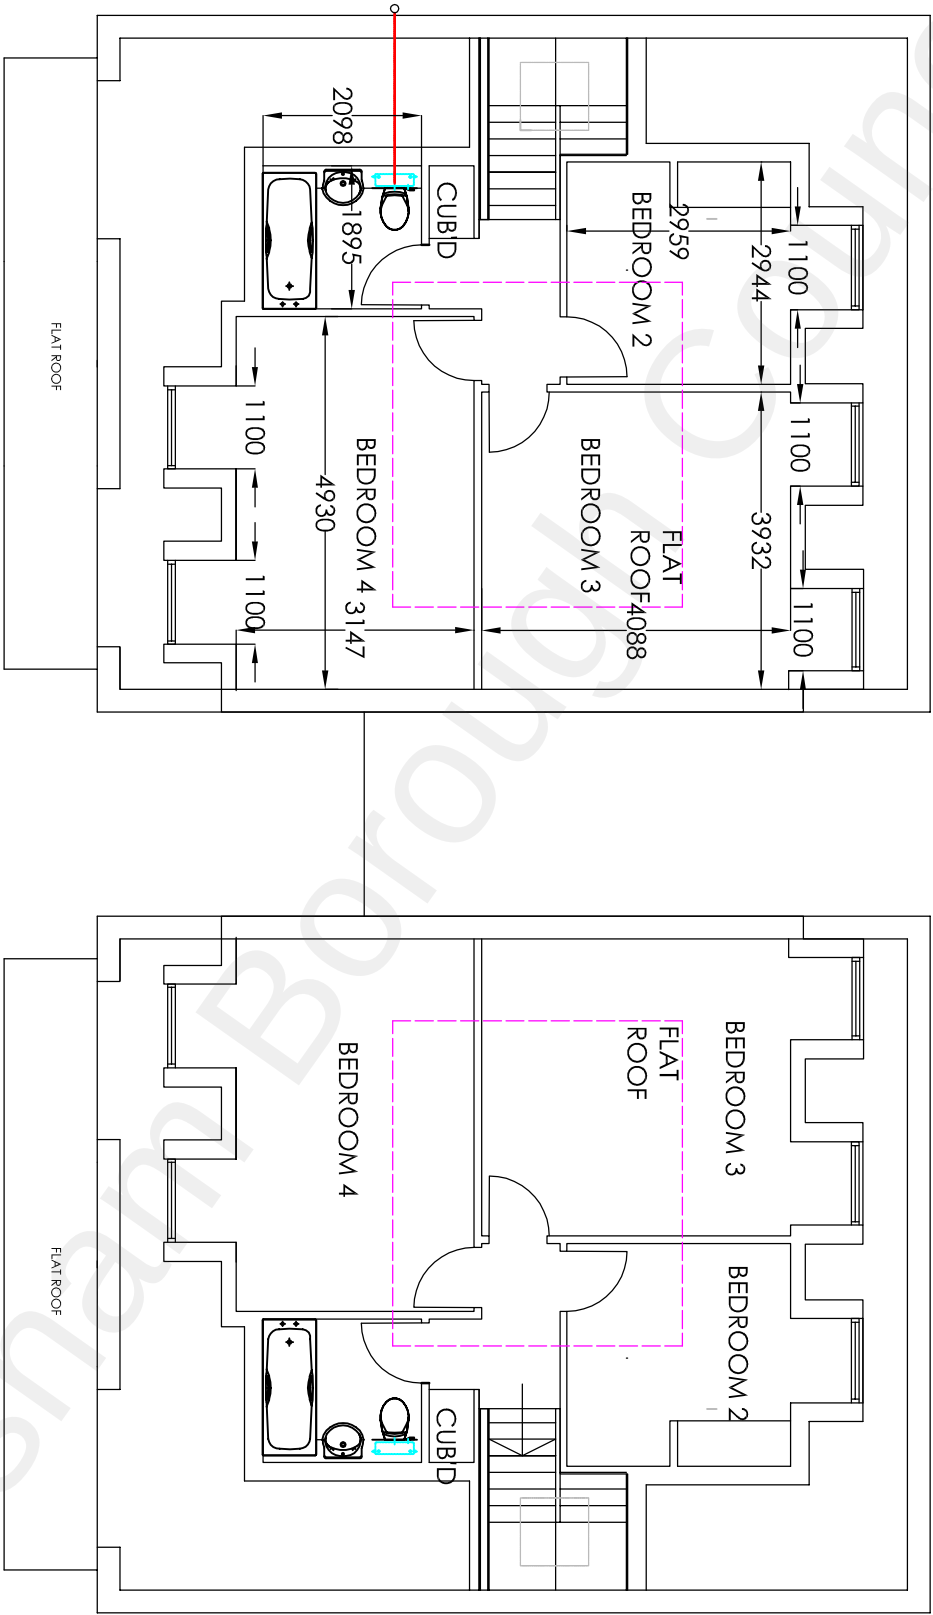

first floor plan
Plot 1

first floor plan
Plot 2

Project		25 Coutts Avenue Shorne Gravesend Kent DA12 3HJ		Demolish Existing Dwelling and Build 2x 4 Bedroom Dwellings	
Drawing Title		Proposed First Floor Plans			
Rev		Description		Date	
Drawn		Date		Scale	
HC		June 2022		1:100	
				Drawing No.	
				25CA/A3/05	