
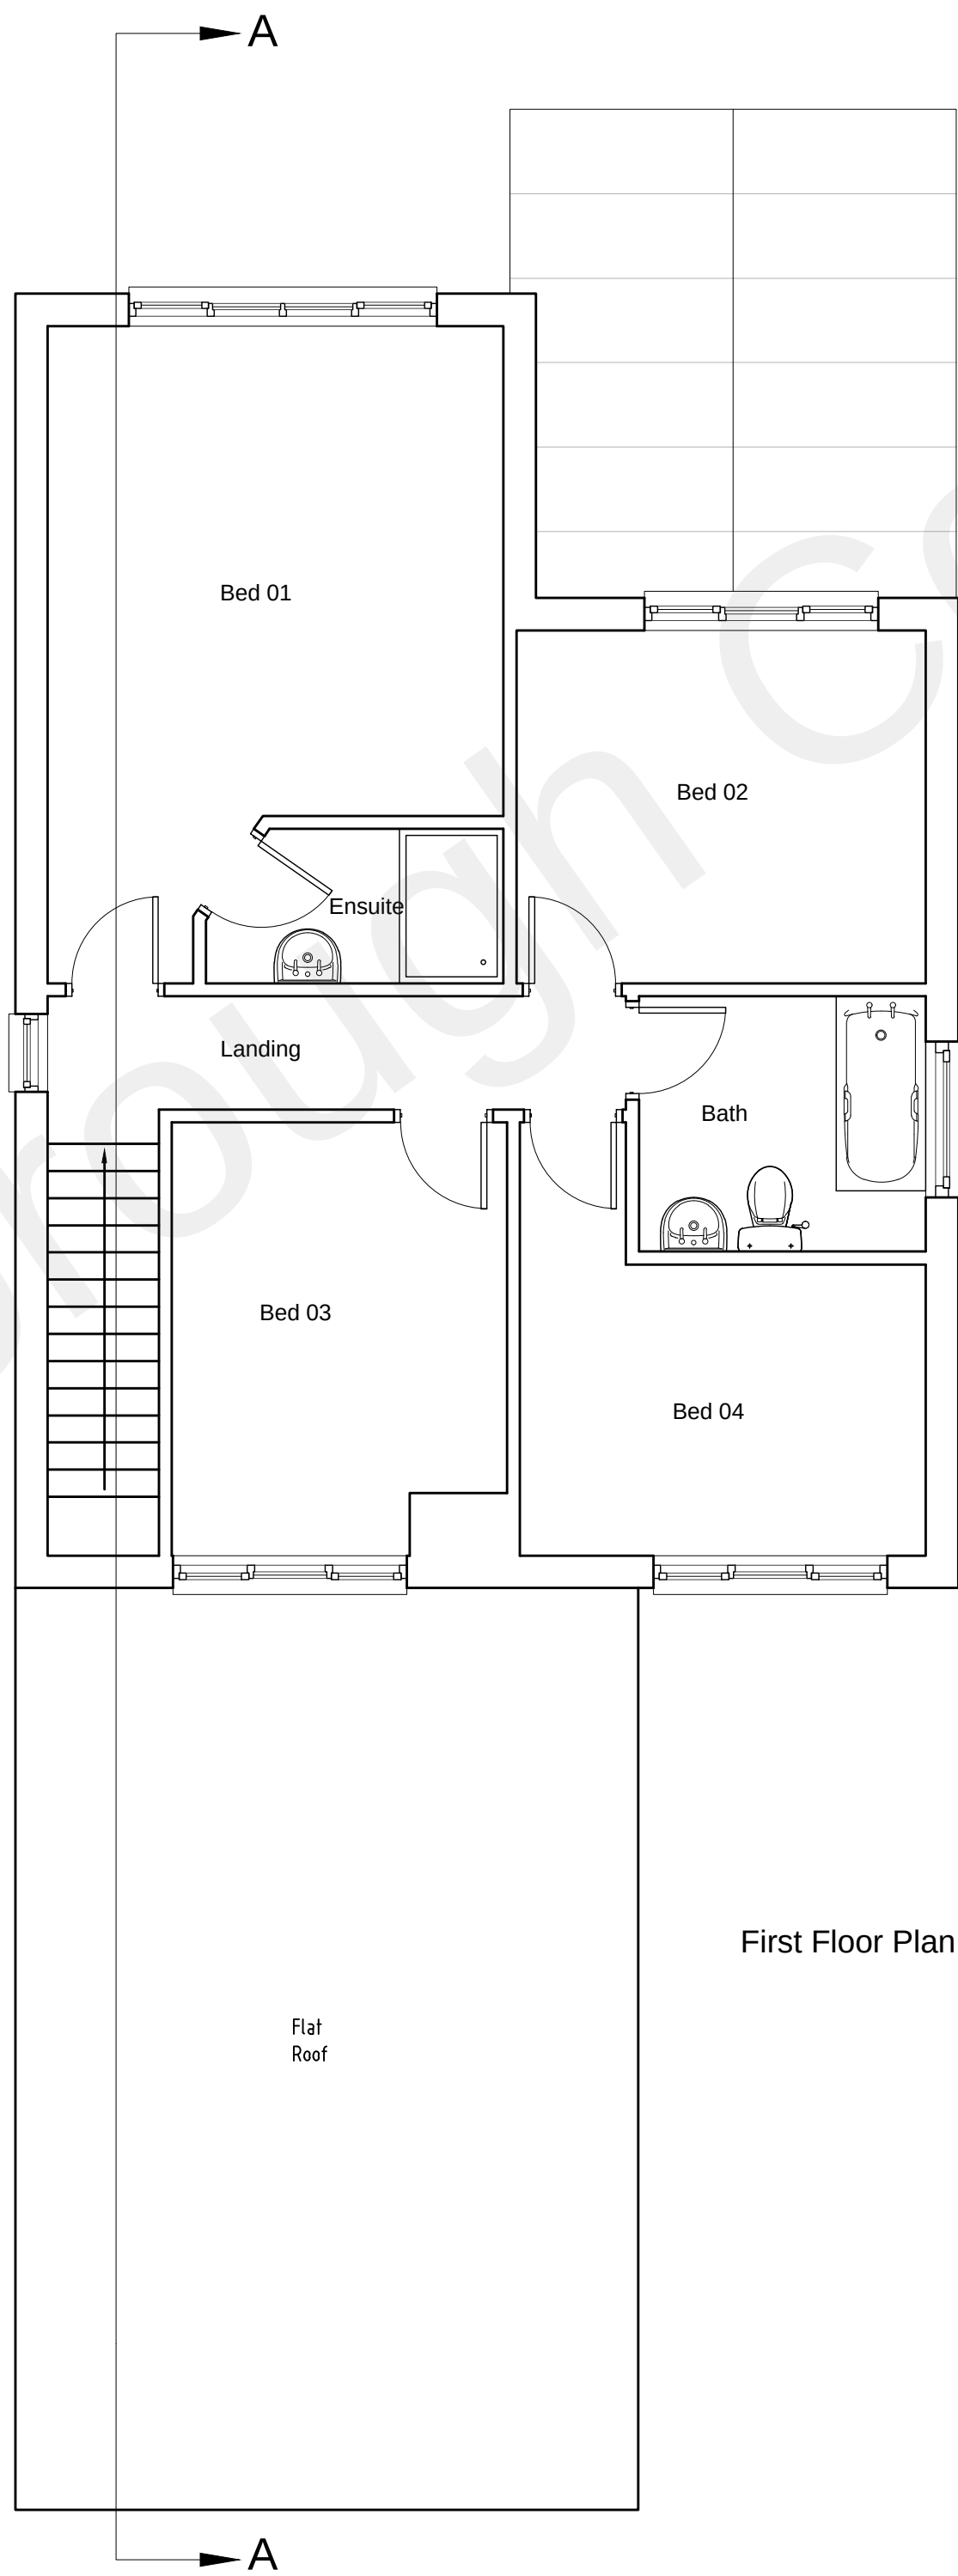


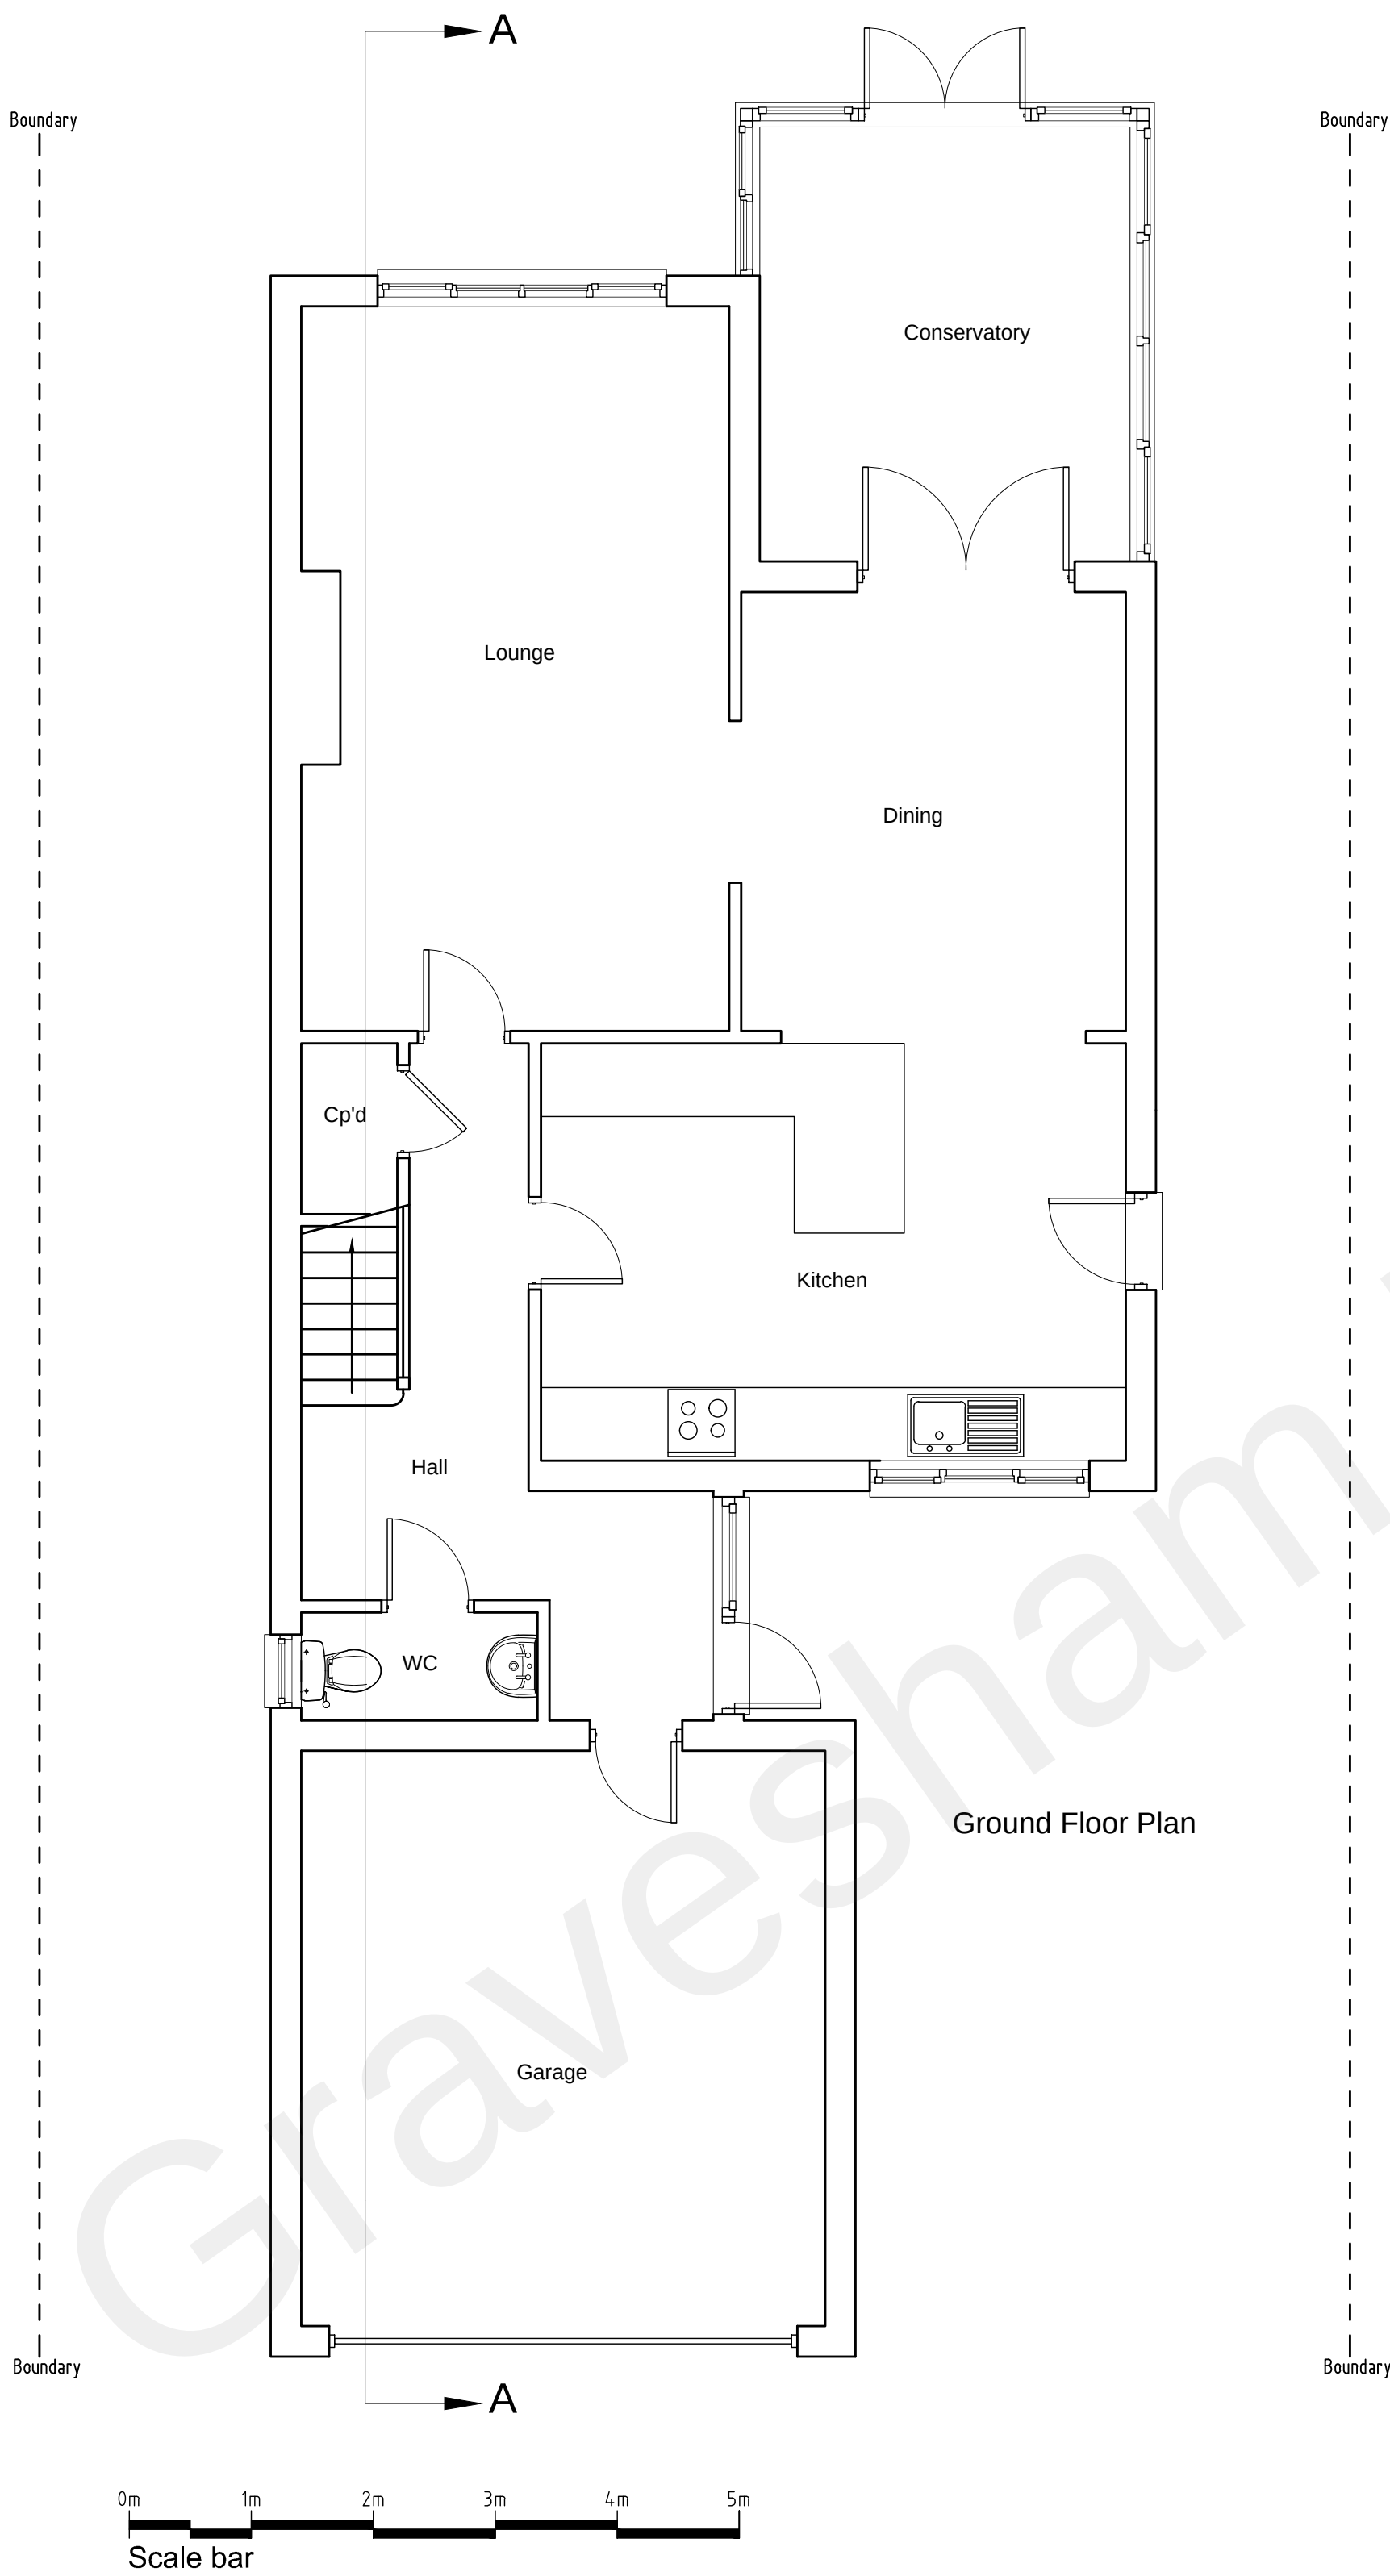

REV	DESCRIPTION	DATE	INT	CHKD
STATUS	FOR INFORMATION			

Client
Mr & Mrs Oakley

Project
Beechcroft, Wrotham Road,
Meopham, Kent. DA13 0AQ

Title
Existing Floor Plans

Scale 1:50@A1	Date July '21	Drawn N/A	Checked N/A
Project No: 2021-174	Drawing No. 002	Revision ~	