




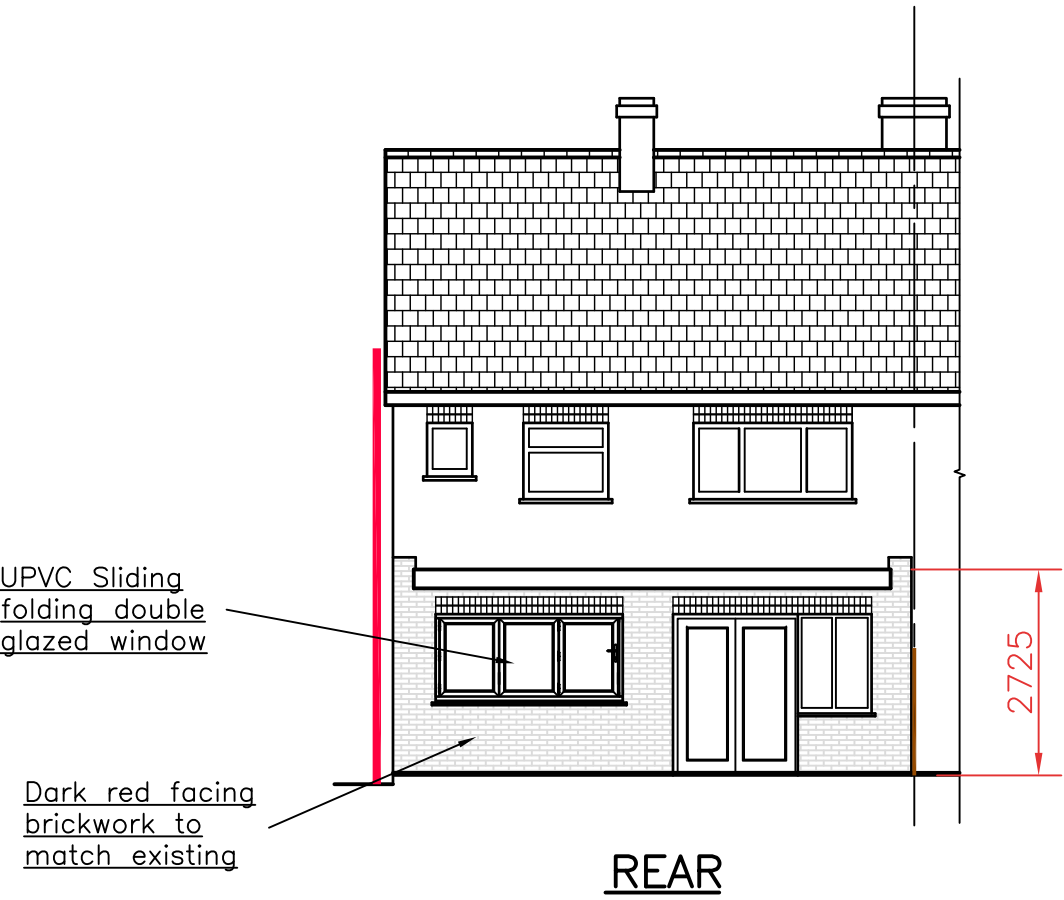

REAR

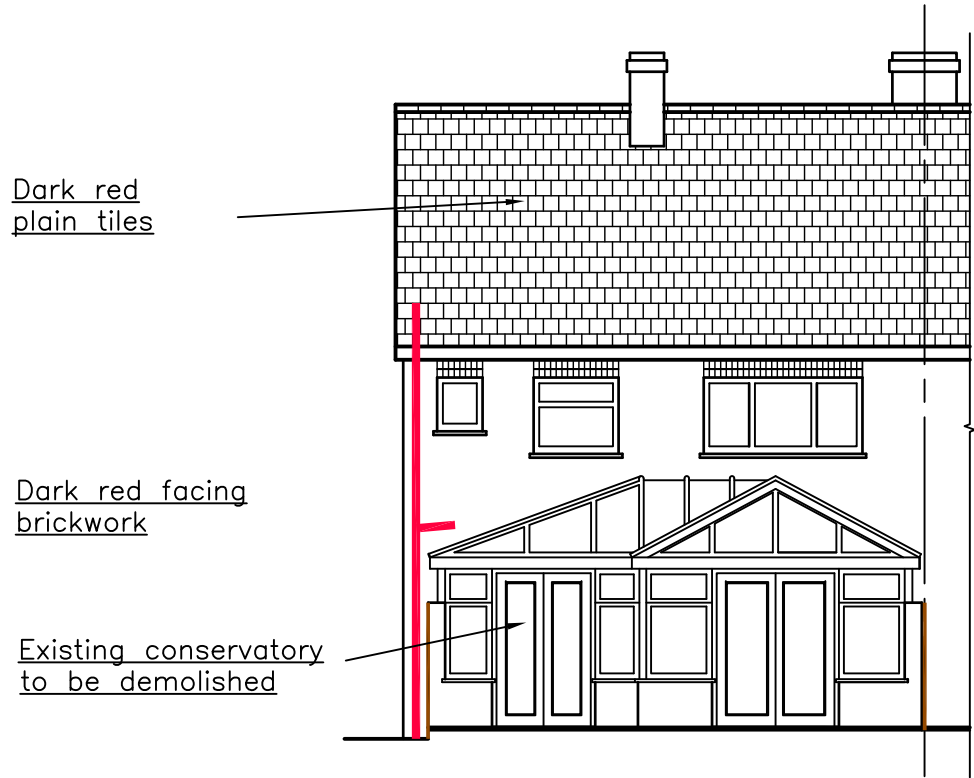


REAR

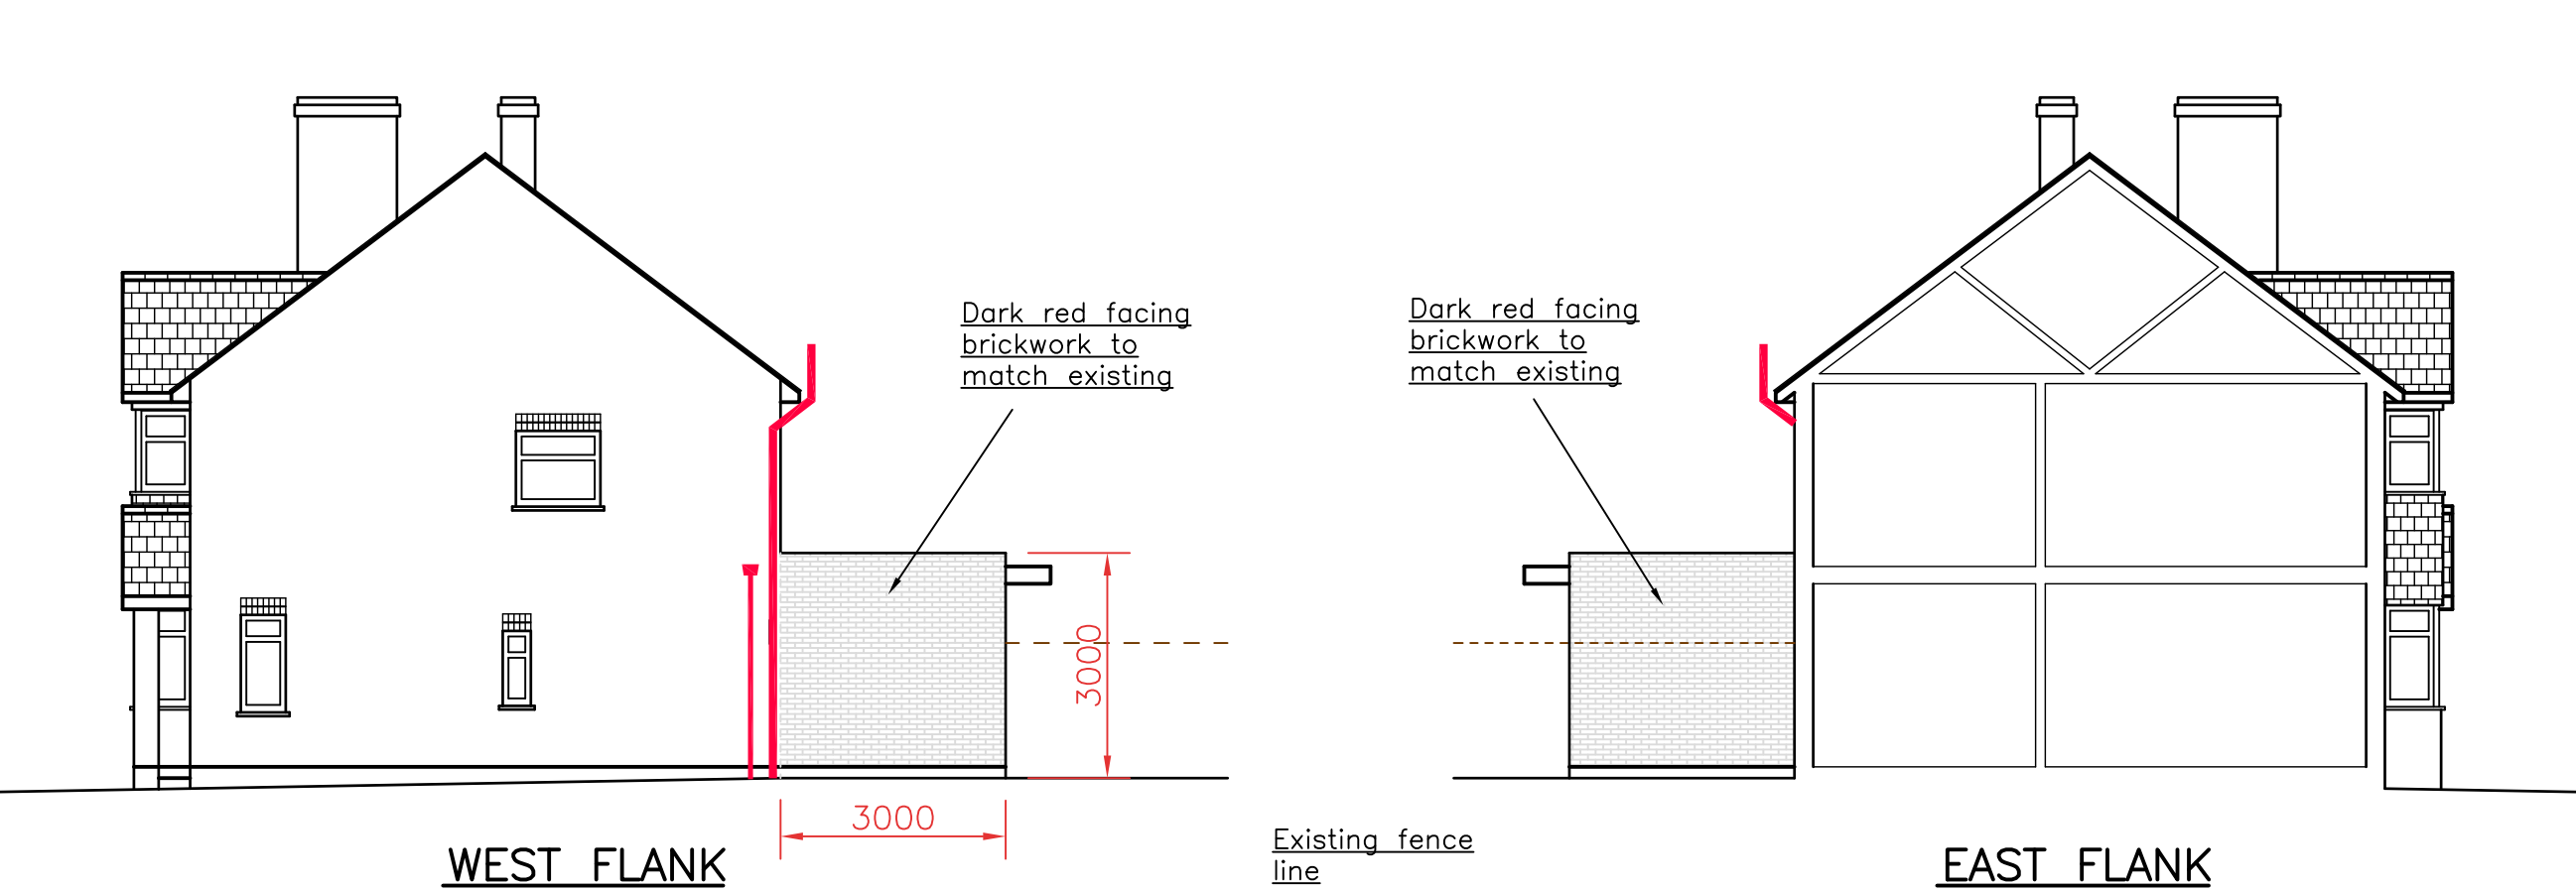


WEST FLANK

EAST FLANK

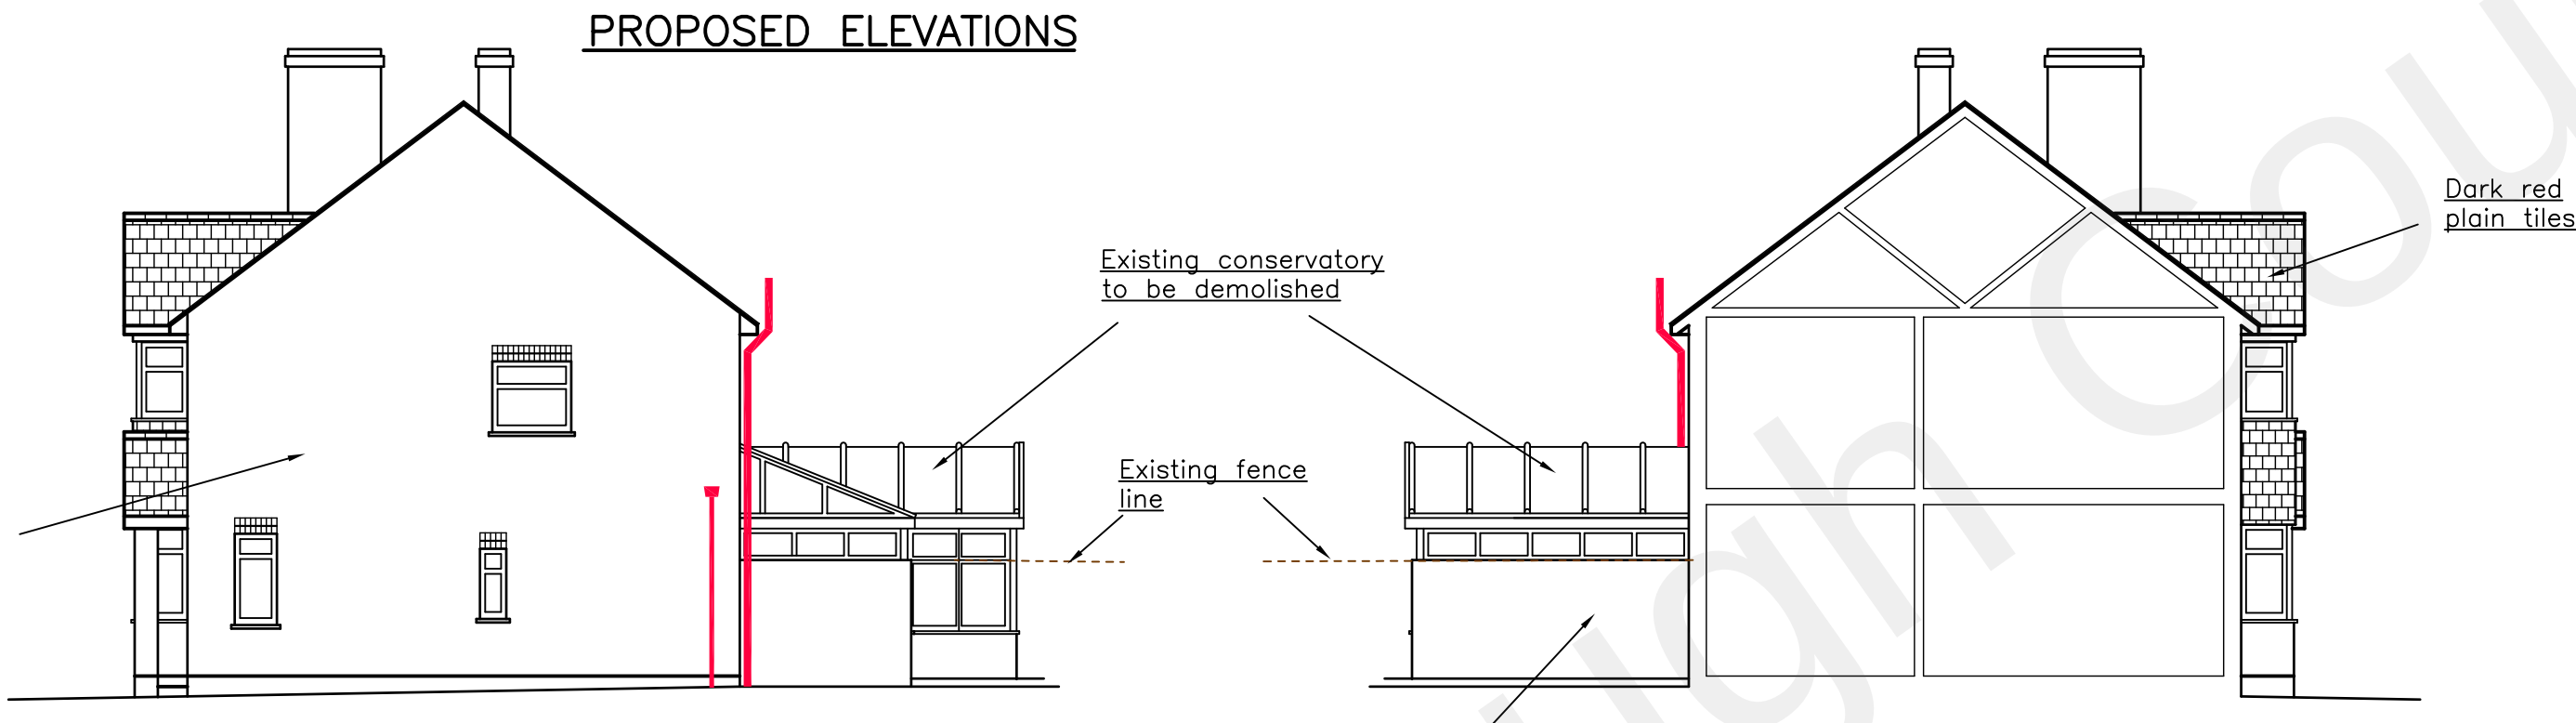


WEST FLANK


EAST FLANK

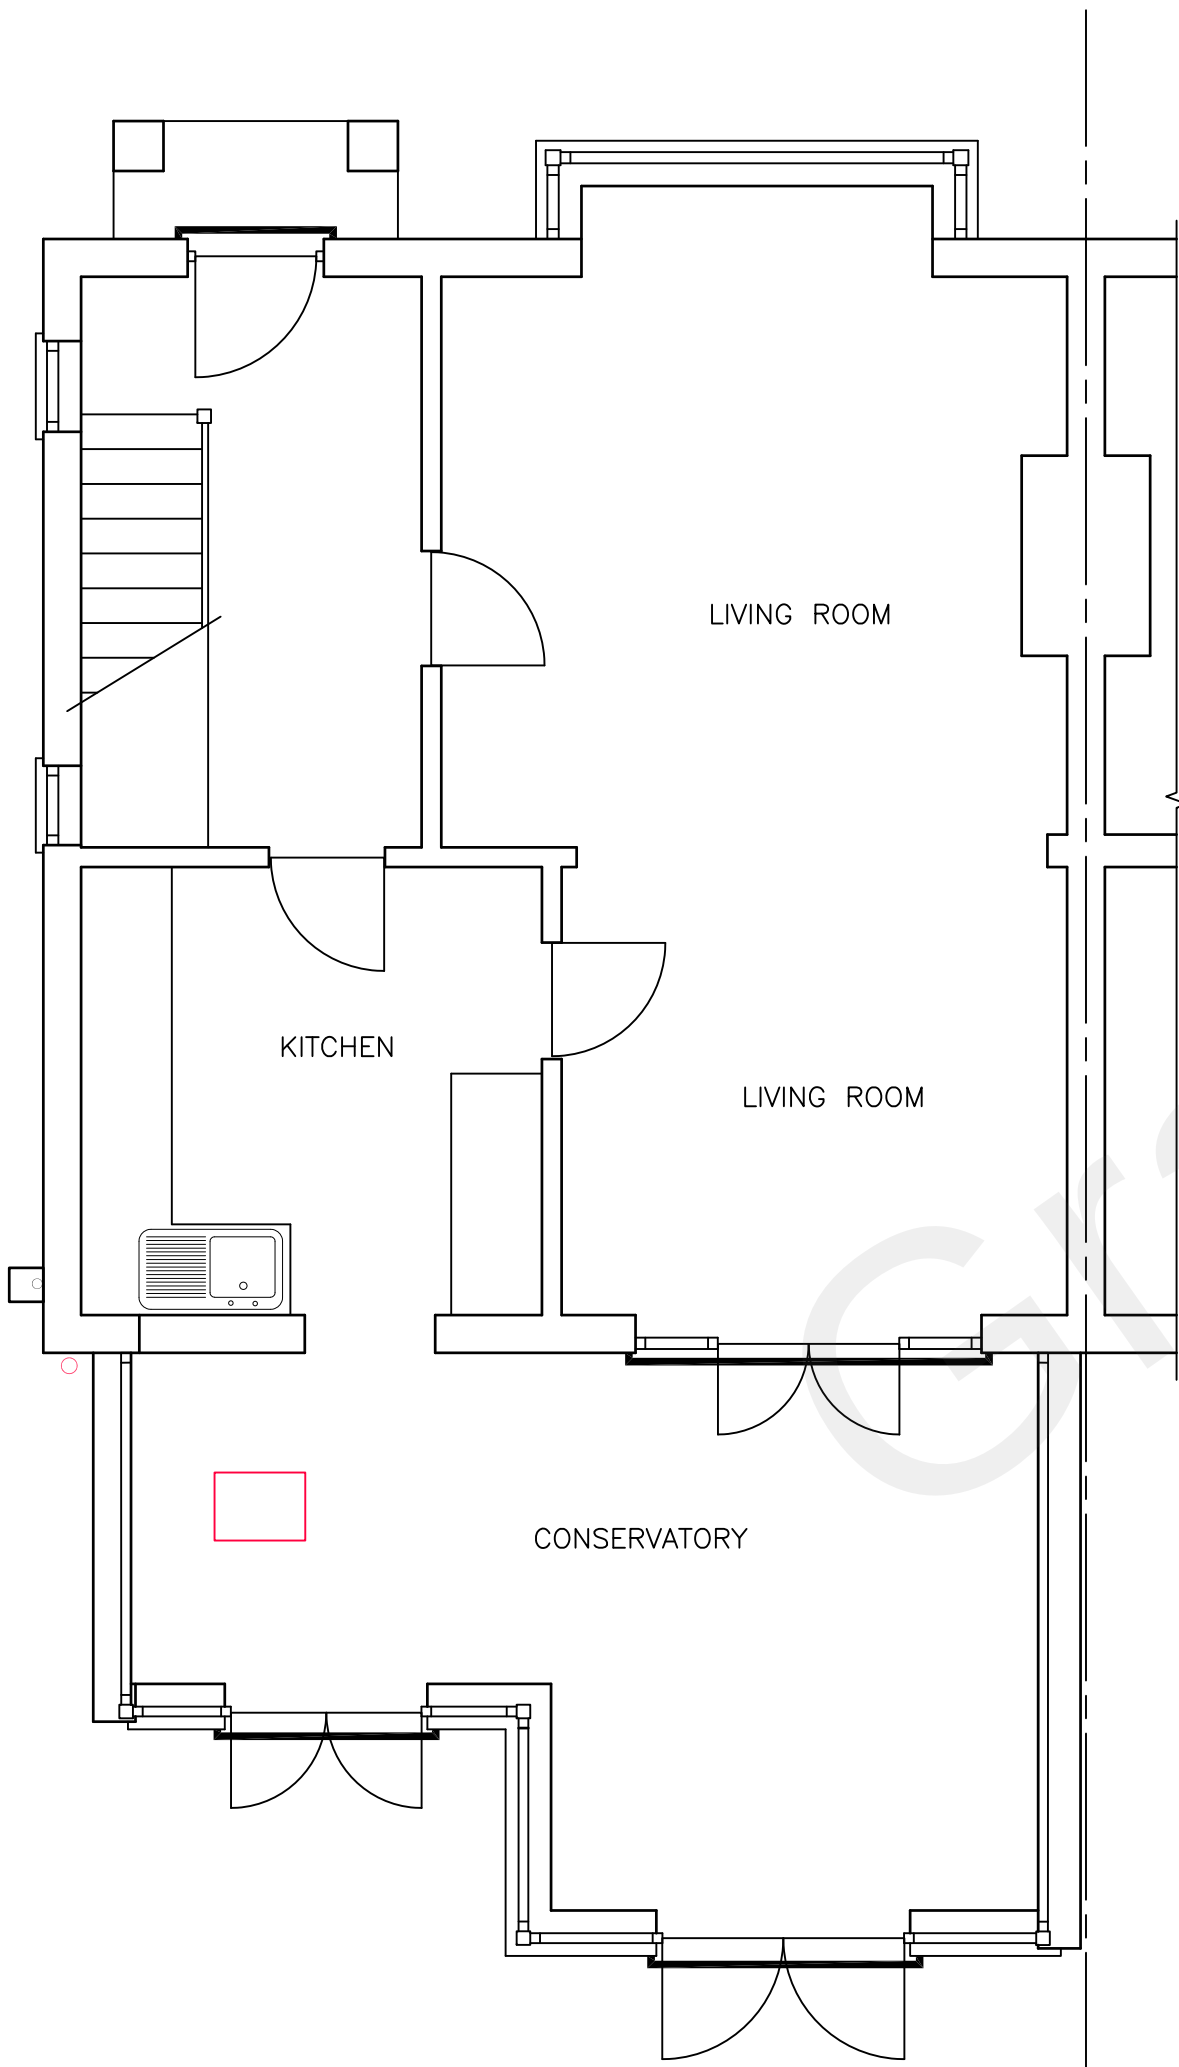


EXISTING GROUND FLOOR PLAN

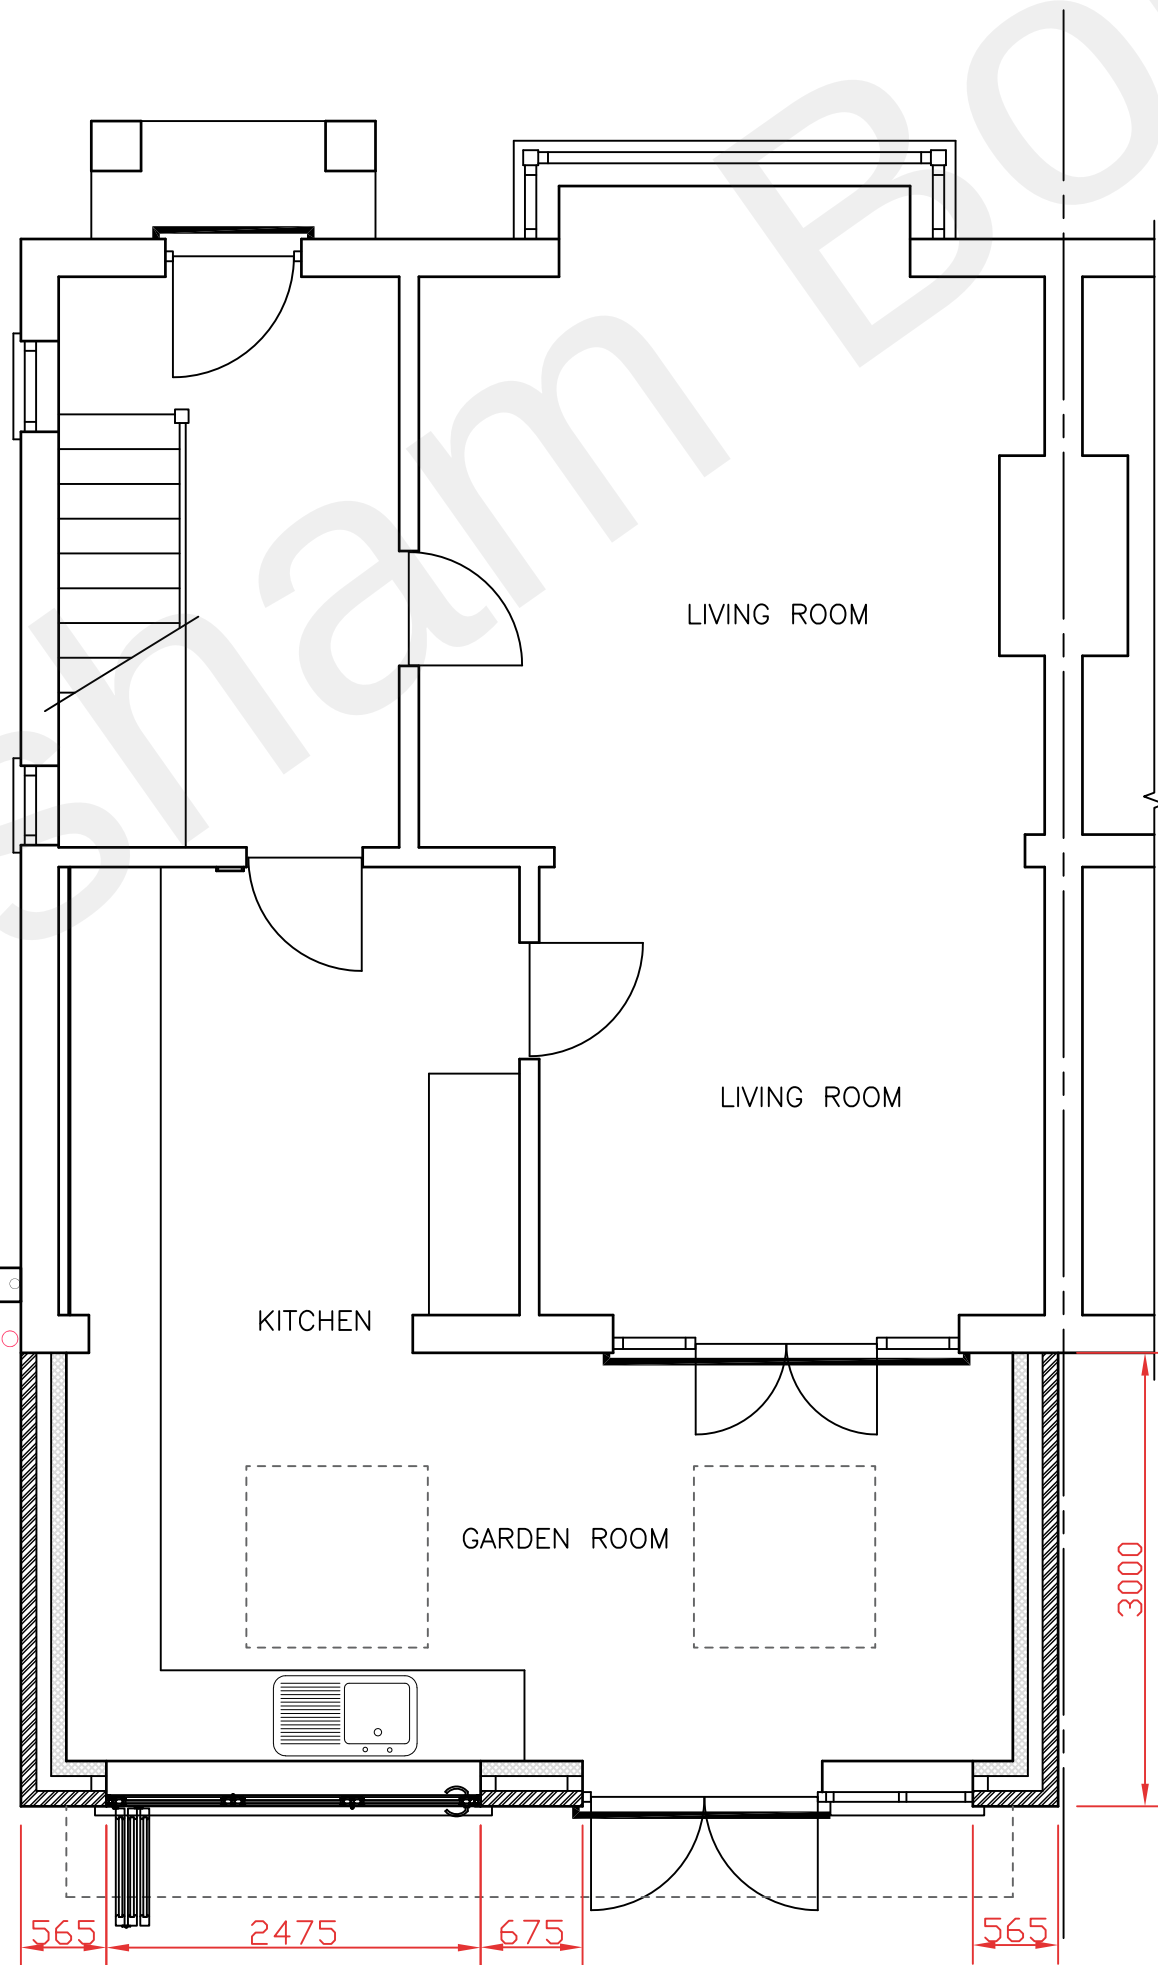

PROPOSED GROUND FLOOR PLAN

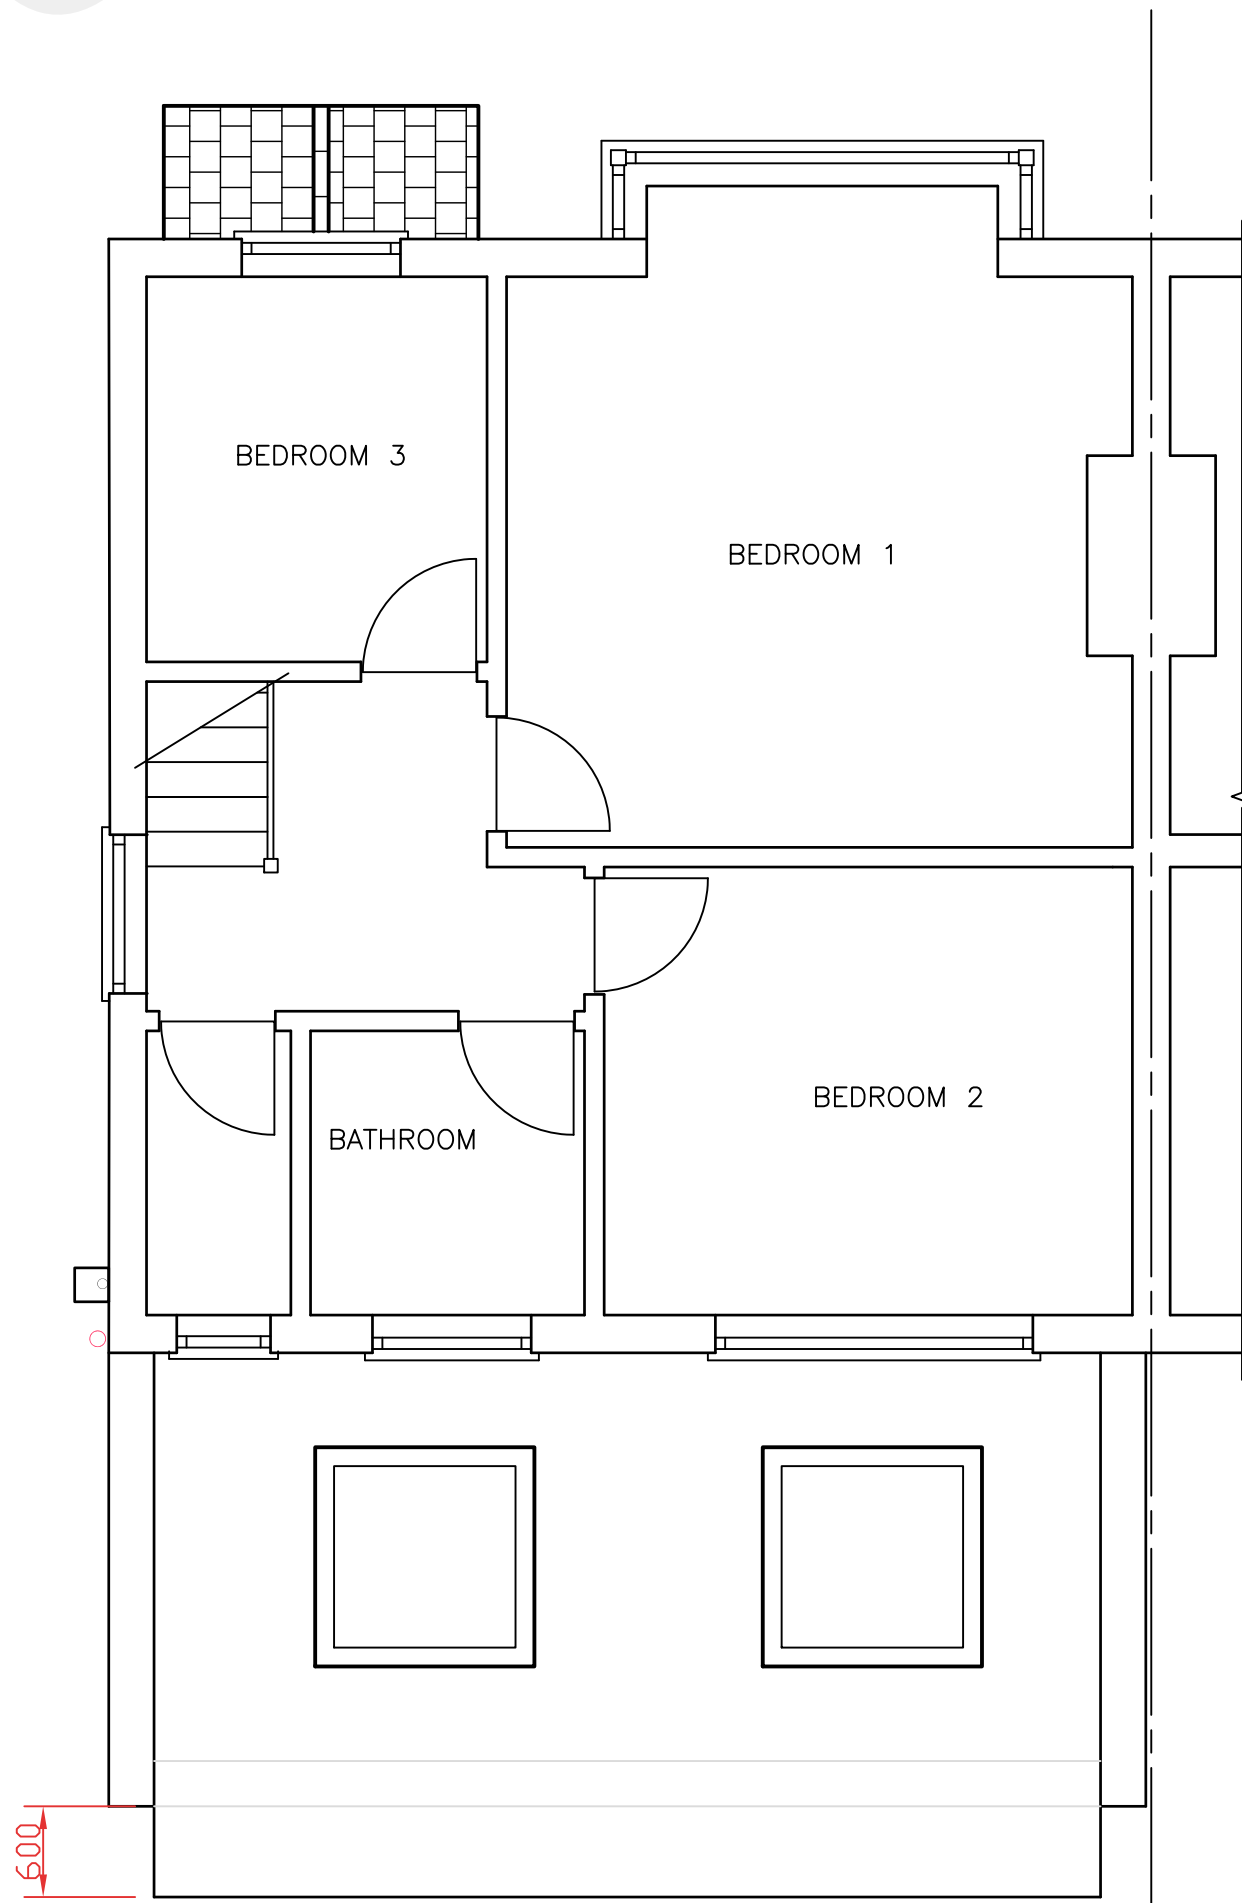

PROPOSED ROOF PLAN

 

- NOTES
1. This drawing to be read in conjunction with all other relevant Engineer's drawings.
 2. Do not scale from this drawing. All dims., where given, are in millimetres and must be confirmed on site as required.
 3. All new external finishes to match existing unless shown otherwise on the drawing

© This drawing is the copyright of M.H. QUALTERS ASSOCIATES and may NOT be used or reproduced without their written consent.

No.	AMENDMENTS	By	Date

JOB TITLE
23 PARROCK AVENUE
GRAVESEND
KENT, DA12 1QG

TITLE
PROPOSED REAR EXTENSION
EXISTING AND PROPOSED
PLANS AND ELEVATIONS

Client
P DAWSON

M. H. QUALTERS ASSOCIATES
CONSULTING ENGINEERS

66 BUSHEY WAY, BECKENHAM, KENT BR3 6TD
Tel - +44 (0)20-8650 2224 E info@mhqualtersassociates.co.uk

Architect	Drawn By- M.H.Q.	Scales- 1:50	@ A1
Checked by-	JOB. NO.	DWG. NO.	Rev.
Date- 19/08/22	22/0808	P001	