

Notes:

- NOTES:
- Do not scale from this drawing.
 - All dimensions to be verified on site and is in mm.
 - Builder to verify all dimensions, heights and levels prior to commencement of work.
 - All documents shall be checked to ensure that they are compatible by the contractor before construction commences. In the event of apparent ambiguity or contradiction the engineer and/ or architect shall be notified immediately.
 - The contractor in preparing his estimate shall visit the site and acquaint himself with the problems involved.
 - The contractor shall issue all statutory notices to the local Authority during progress and completion of works.

Schedule of Accommodation

Flat No.	Type	Habitable Area
1	1b1p	43 sqm
12	1b2p	53 sqm

A	-	-	-
REV:	DESCRIPTION:	BY:	DATE:
STATUS: PLANNING			


..\..\Projects\Barron Edwards Logo.png

Whitehall Place Ltd
47 The Terrace
Gravesend, Kent
DA12 2DL
info@barronedwards.co.uk
www.barronedwards.co.uk

SITE: 98 Old Road West
Gravesend
Kent
DA11 0LR

TITLE: Proposed Loft Floor Plan

SCALE AT A2: 1:100	DATE: 02/11/20	DRAWN: GK
PROJECT NO: ORW98-A	DRAWING NO: 003	REVISION: A

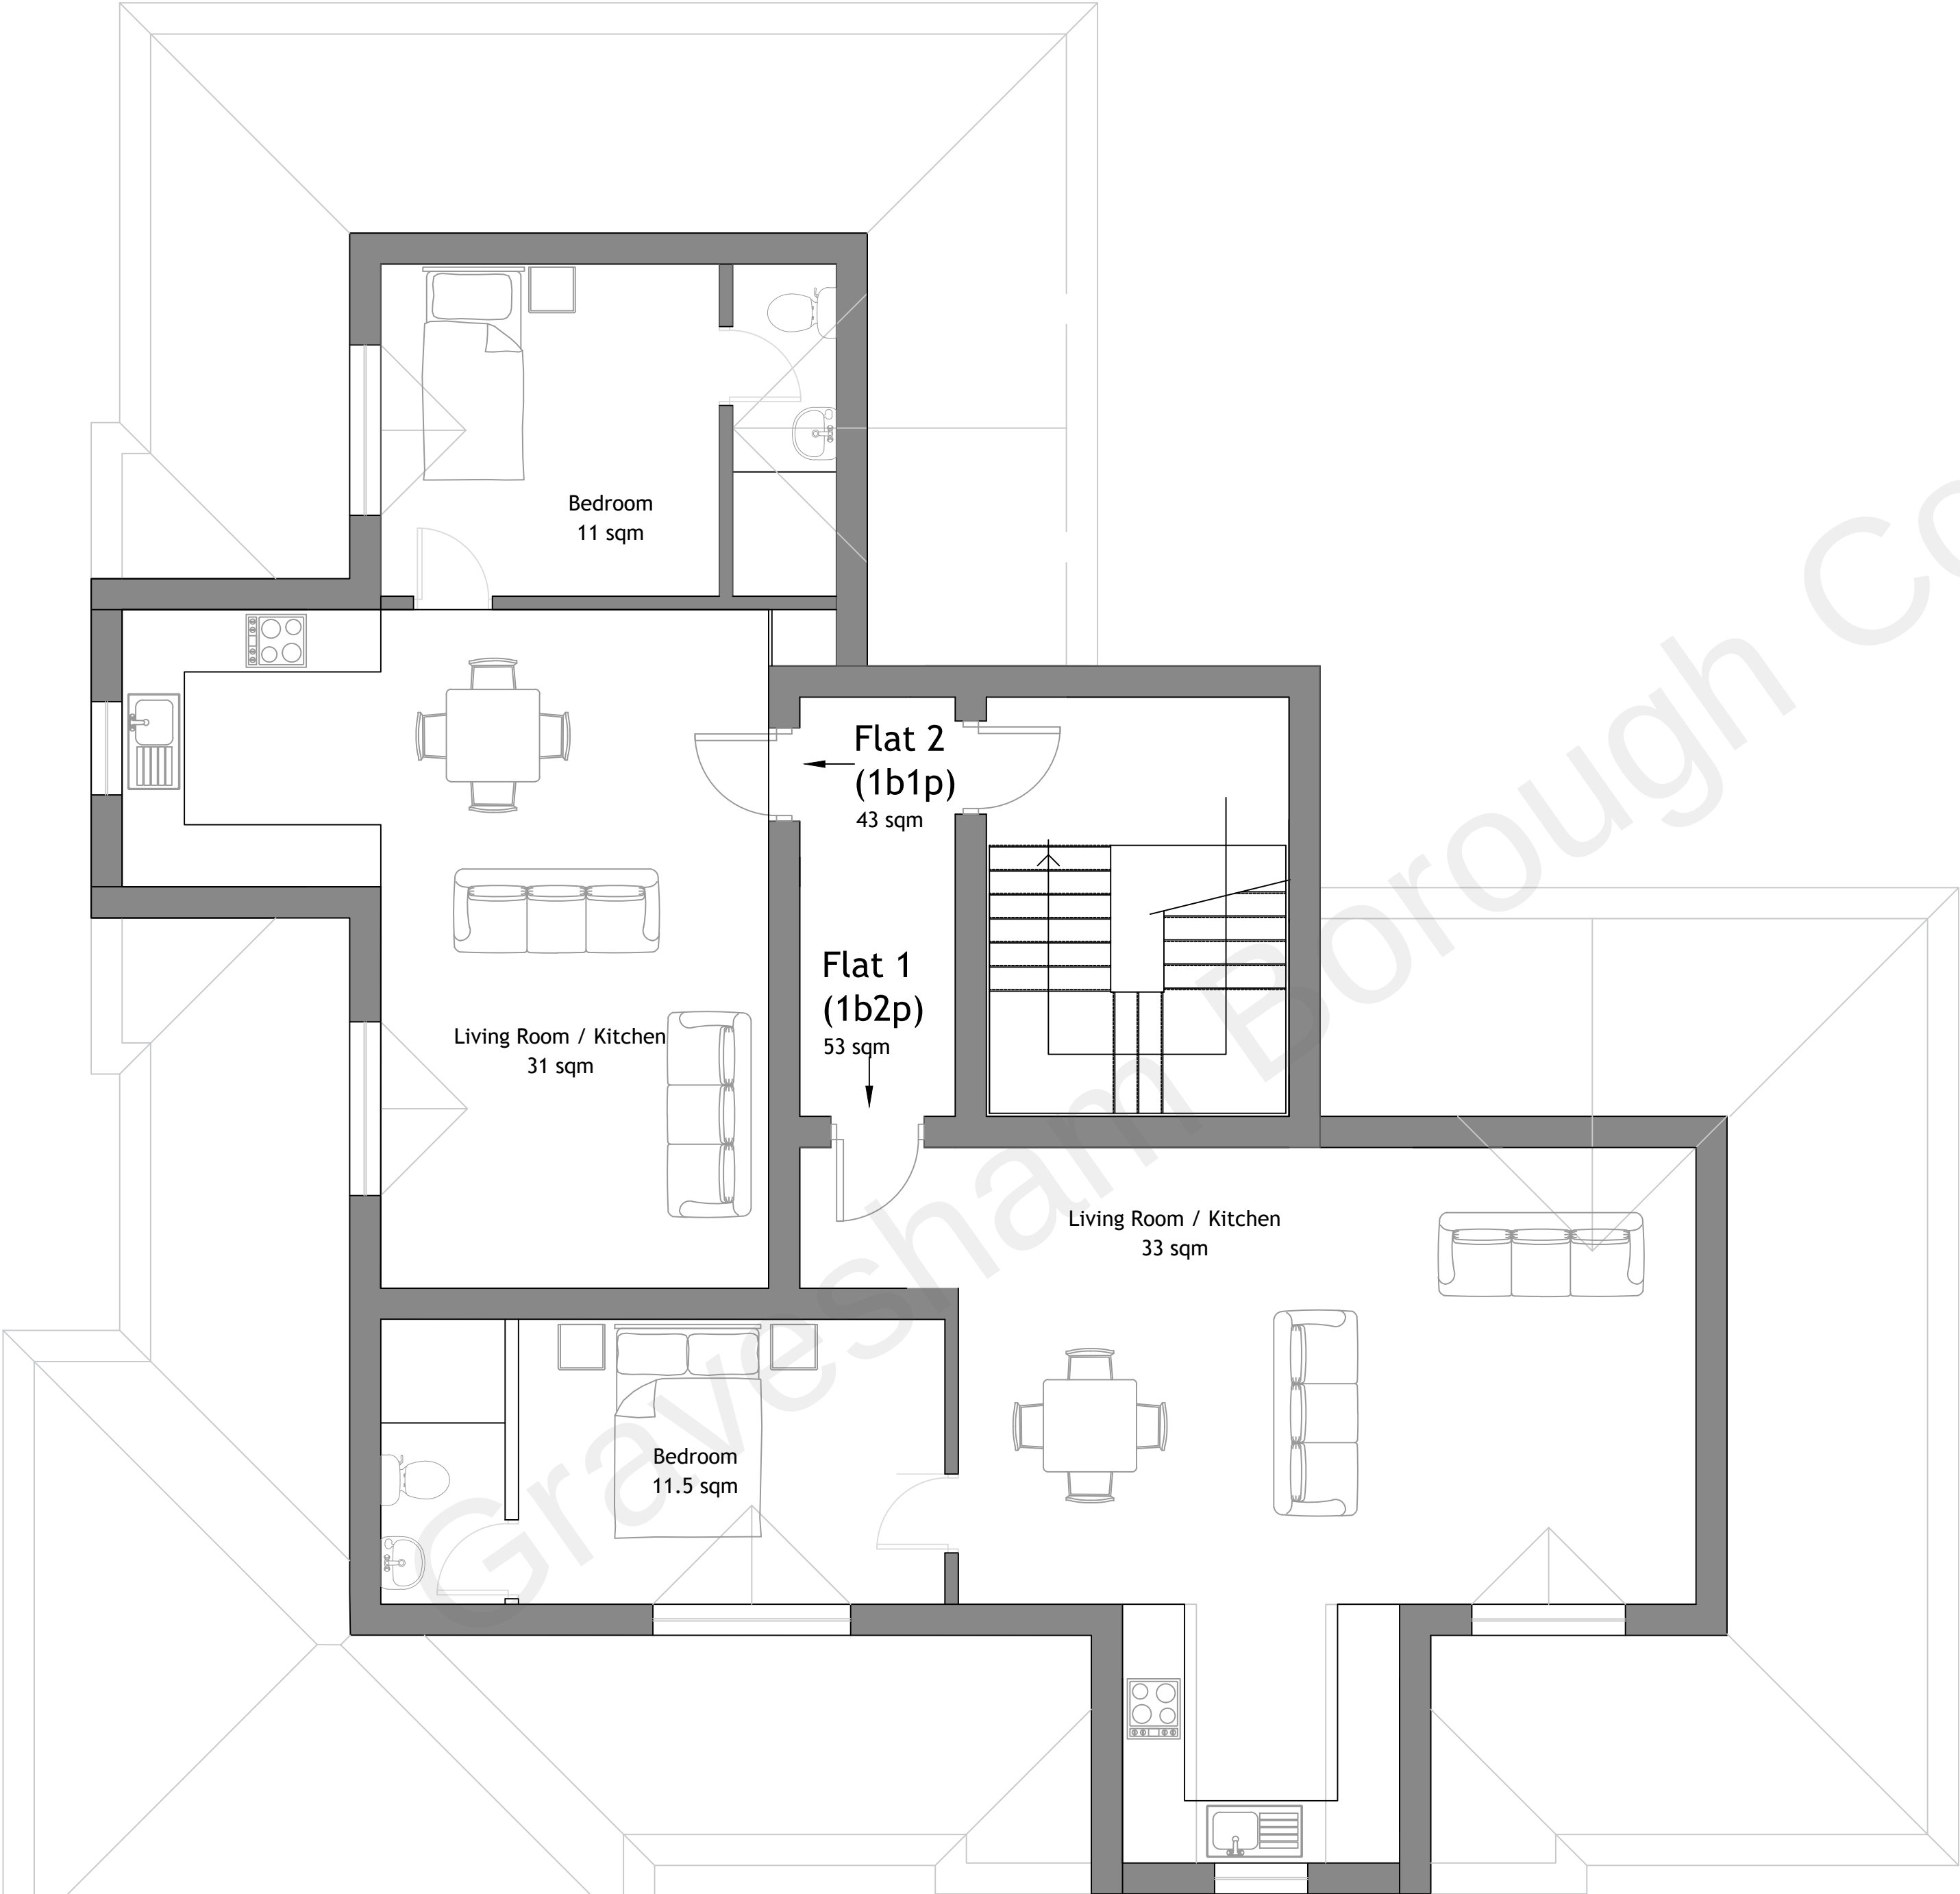

Proposed Loft Floor Plan

