



Notes:

- NOTES:
- Do not scale from this drawing.
  - All dimensions to be verified on site and is in mm.
  - Builder to verify all dimensions, heights and levels prior to commencement of work.
  - All documents shall be checked to ensure that they are compatible by the contractor before construction commences. In the event of apparent ambiguity or contradiction the engineer and/ or architect shall be notified immediately.
  - The contractor in preparing his estimate shall visit the site and acquaint himself with the problems involved.
  - The contractor shall issue all statutory notices to the local Authority during progress and completion of works.

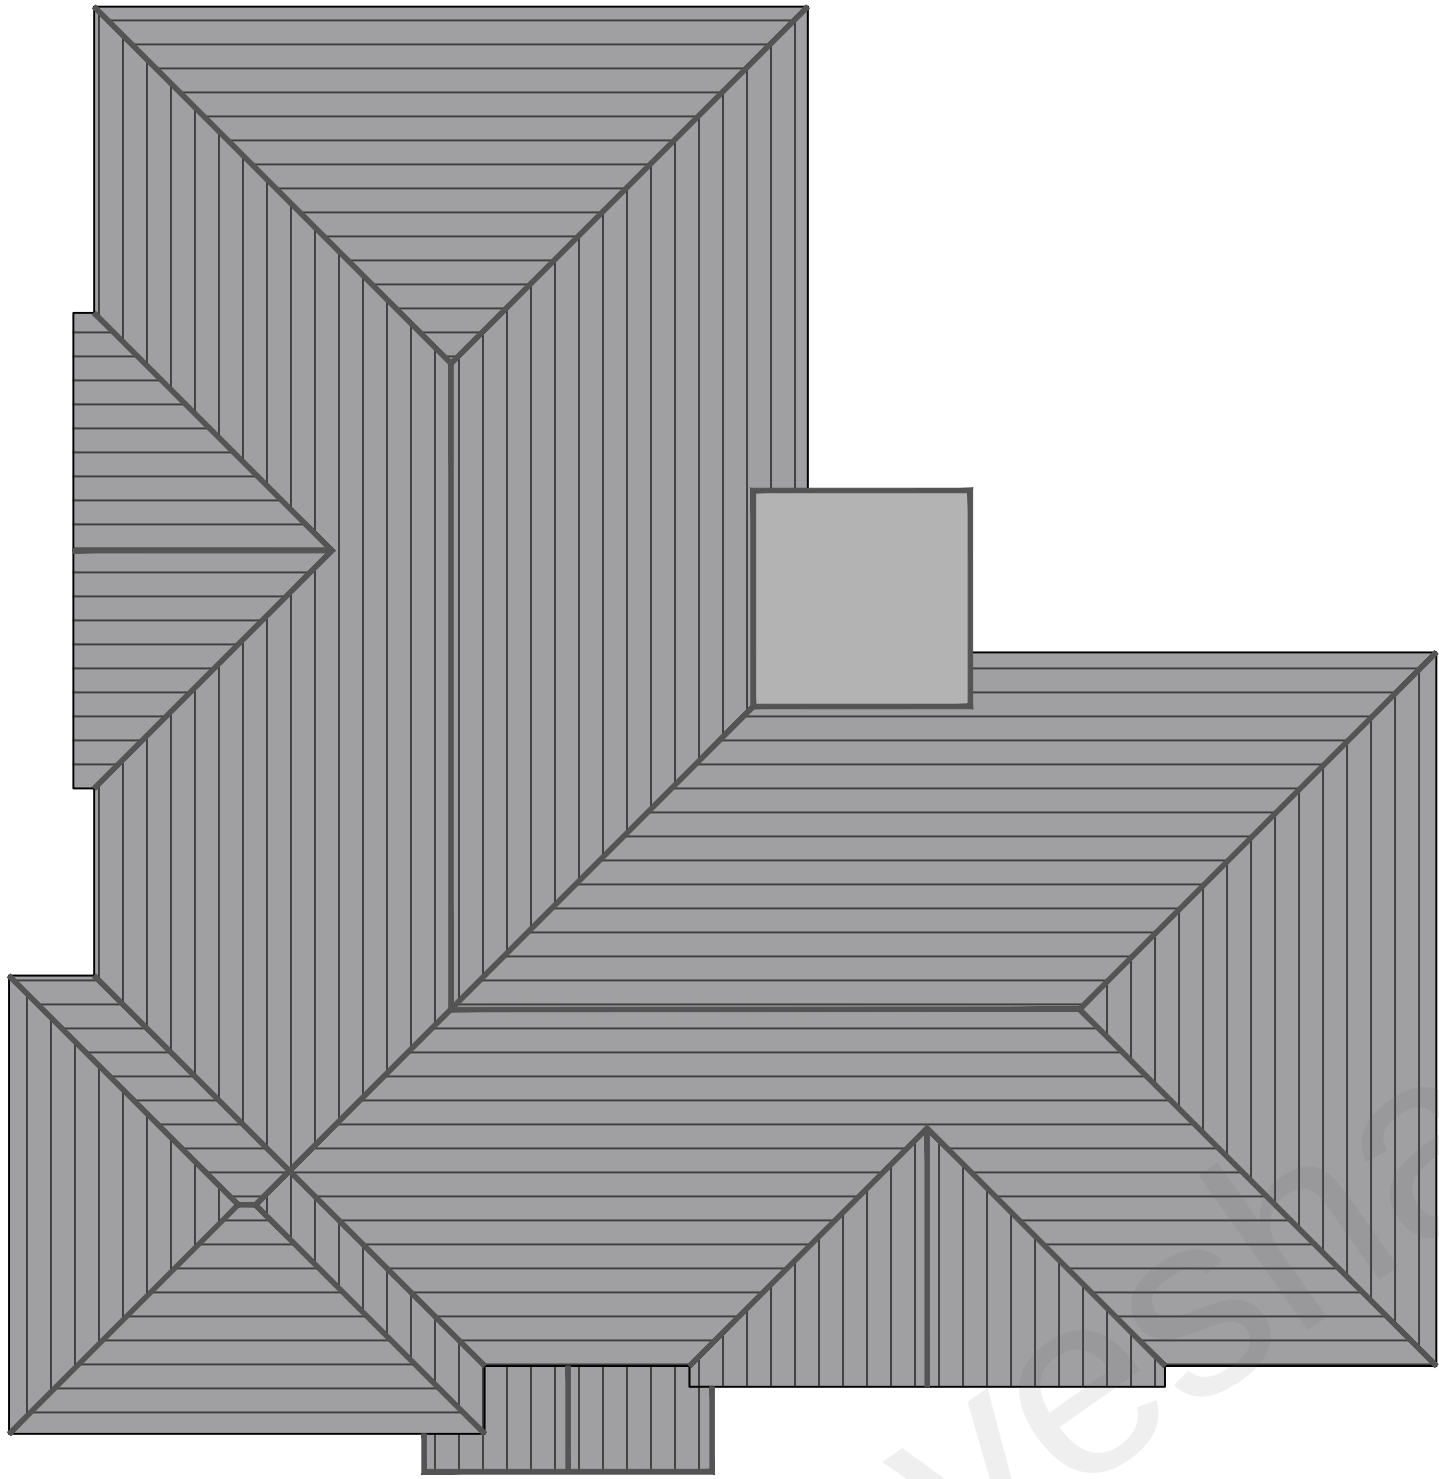

Existing Roof Plan

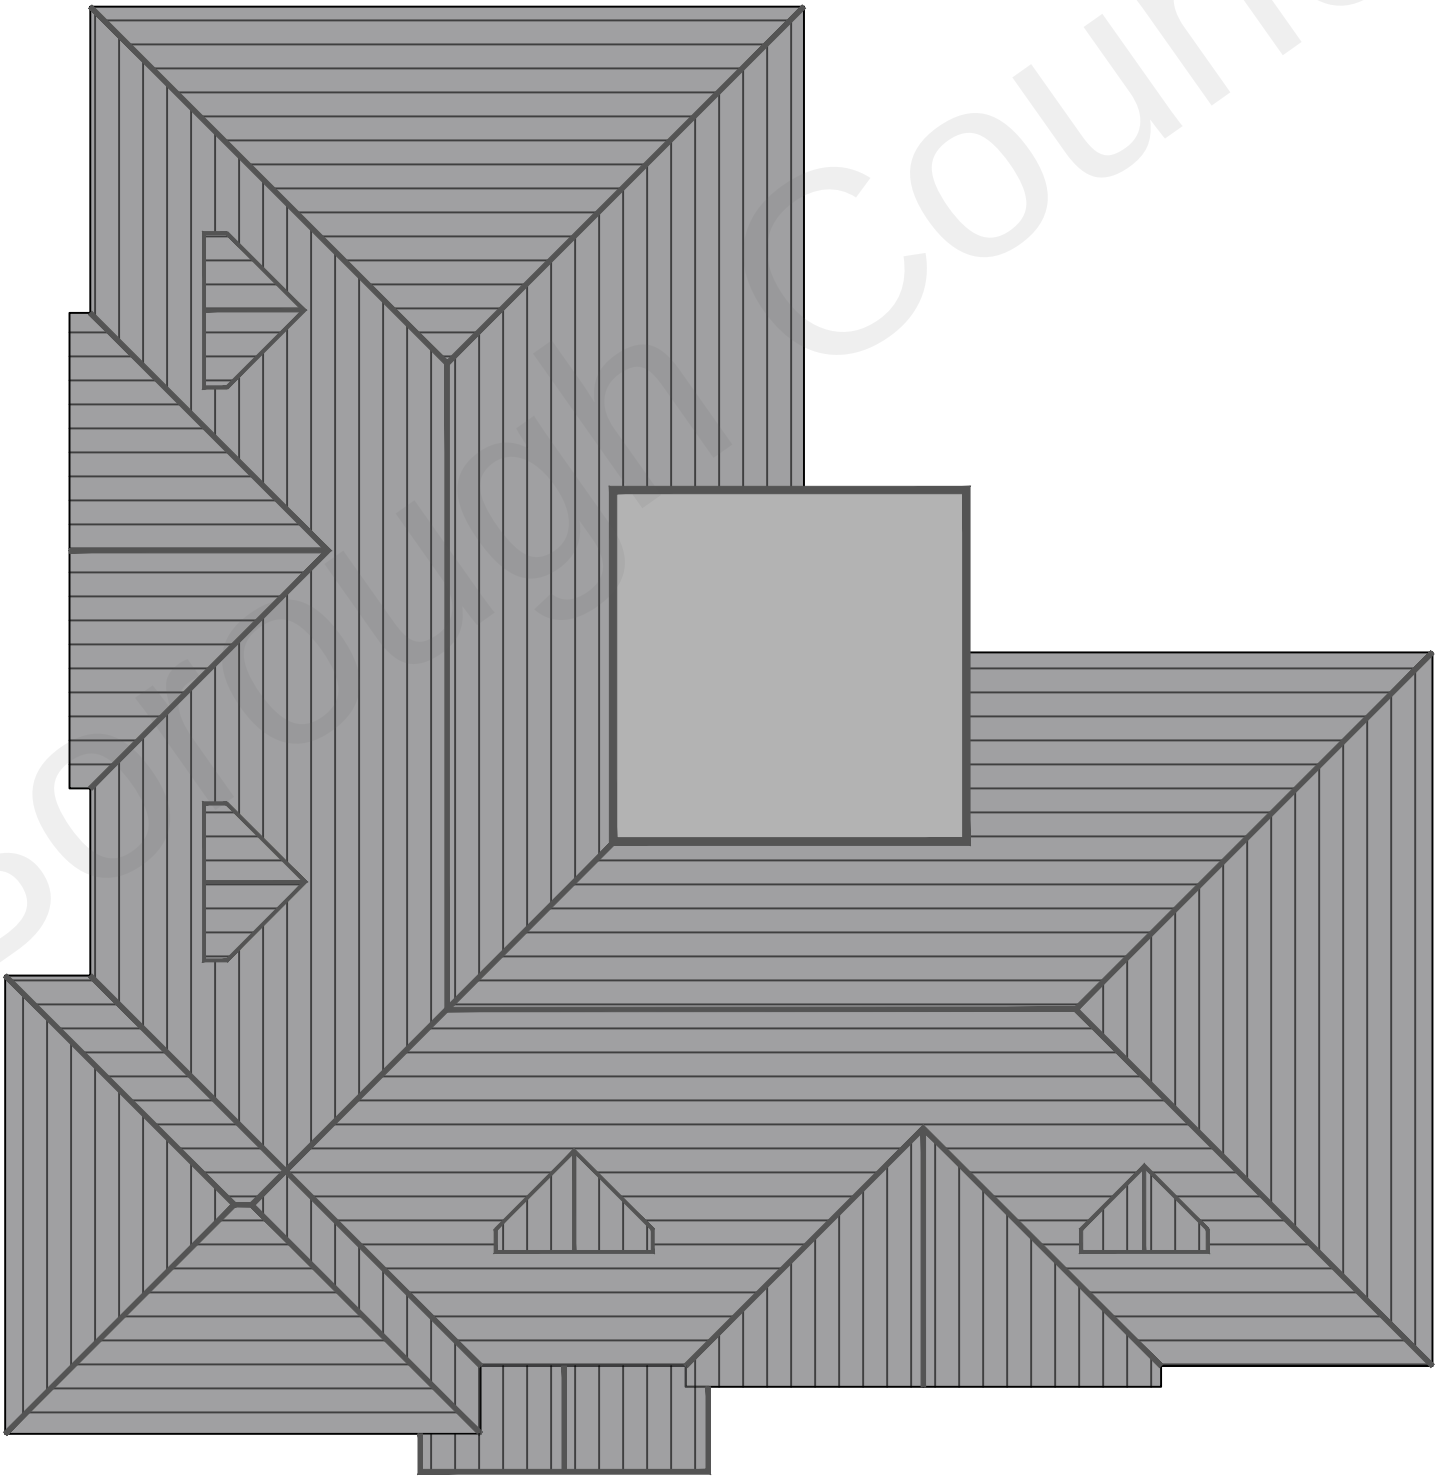

Proposed Roof Plan

|                  |              |     |       |
|------------------|--------------|-----|-------|
| A                | -            | -   | -/-/- |
| REV:             | DESCRIPTION: | BY: | DATE: |
| STATUS: PLANNING |              |     |       |

**BARRON  
EDWARDS  
STERLING**

Whitehall Place Ltd  
47 The Terrace  
Gravesend, Kent  
DA12 2DL  
info@barronedwards.co.uk  
www.barronedwards.co.uk

|        |                                                   |  |  |
|--------|---------------------------------------------------|--|--|
| SITE:  | 98 Old Road West<br>Gravesend<br>Kent<br>DA11 0LR |  |  |
| TITLE: | Existing Roof Plan<br>Proposed Roof Plan          |  |  |

|                        |                    |                |
|------------------------|--------------------|----------------|
| SCALE AT A2:<br>1:100  | DATE:<br>02/11/20  | DRAWN:<br>GK   |
| PROJECT NO:<br>ORW98-A | DRAWING NO:<br>002 | REVISION:<br>A |

