


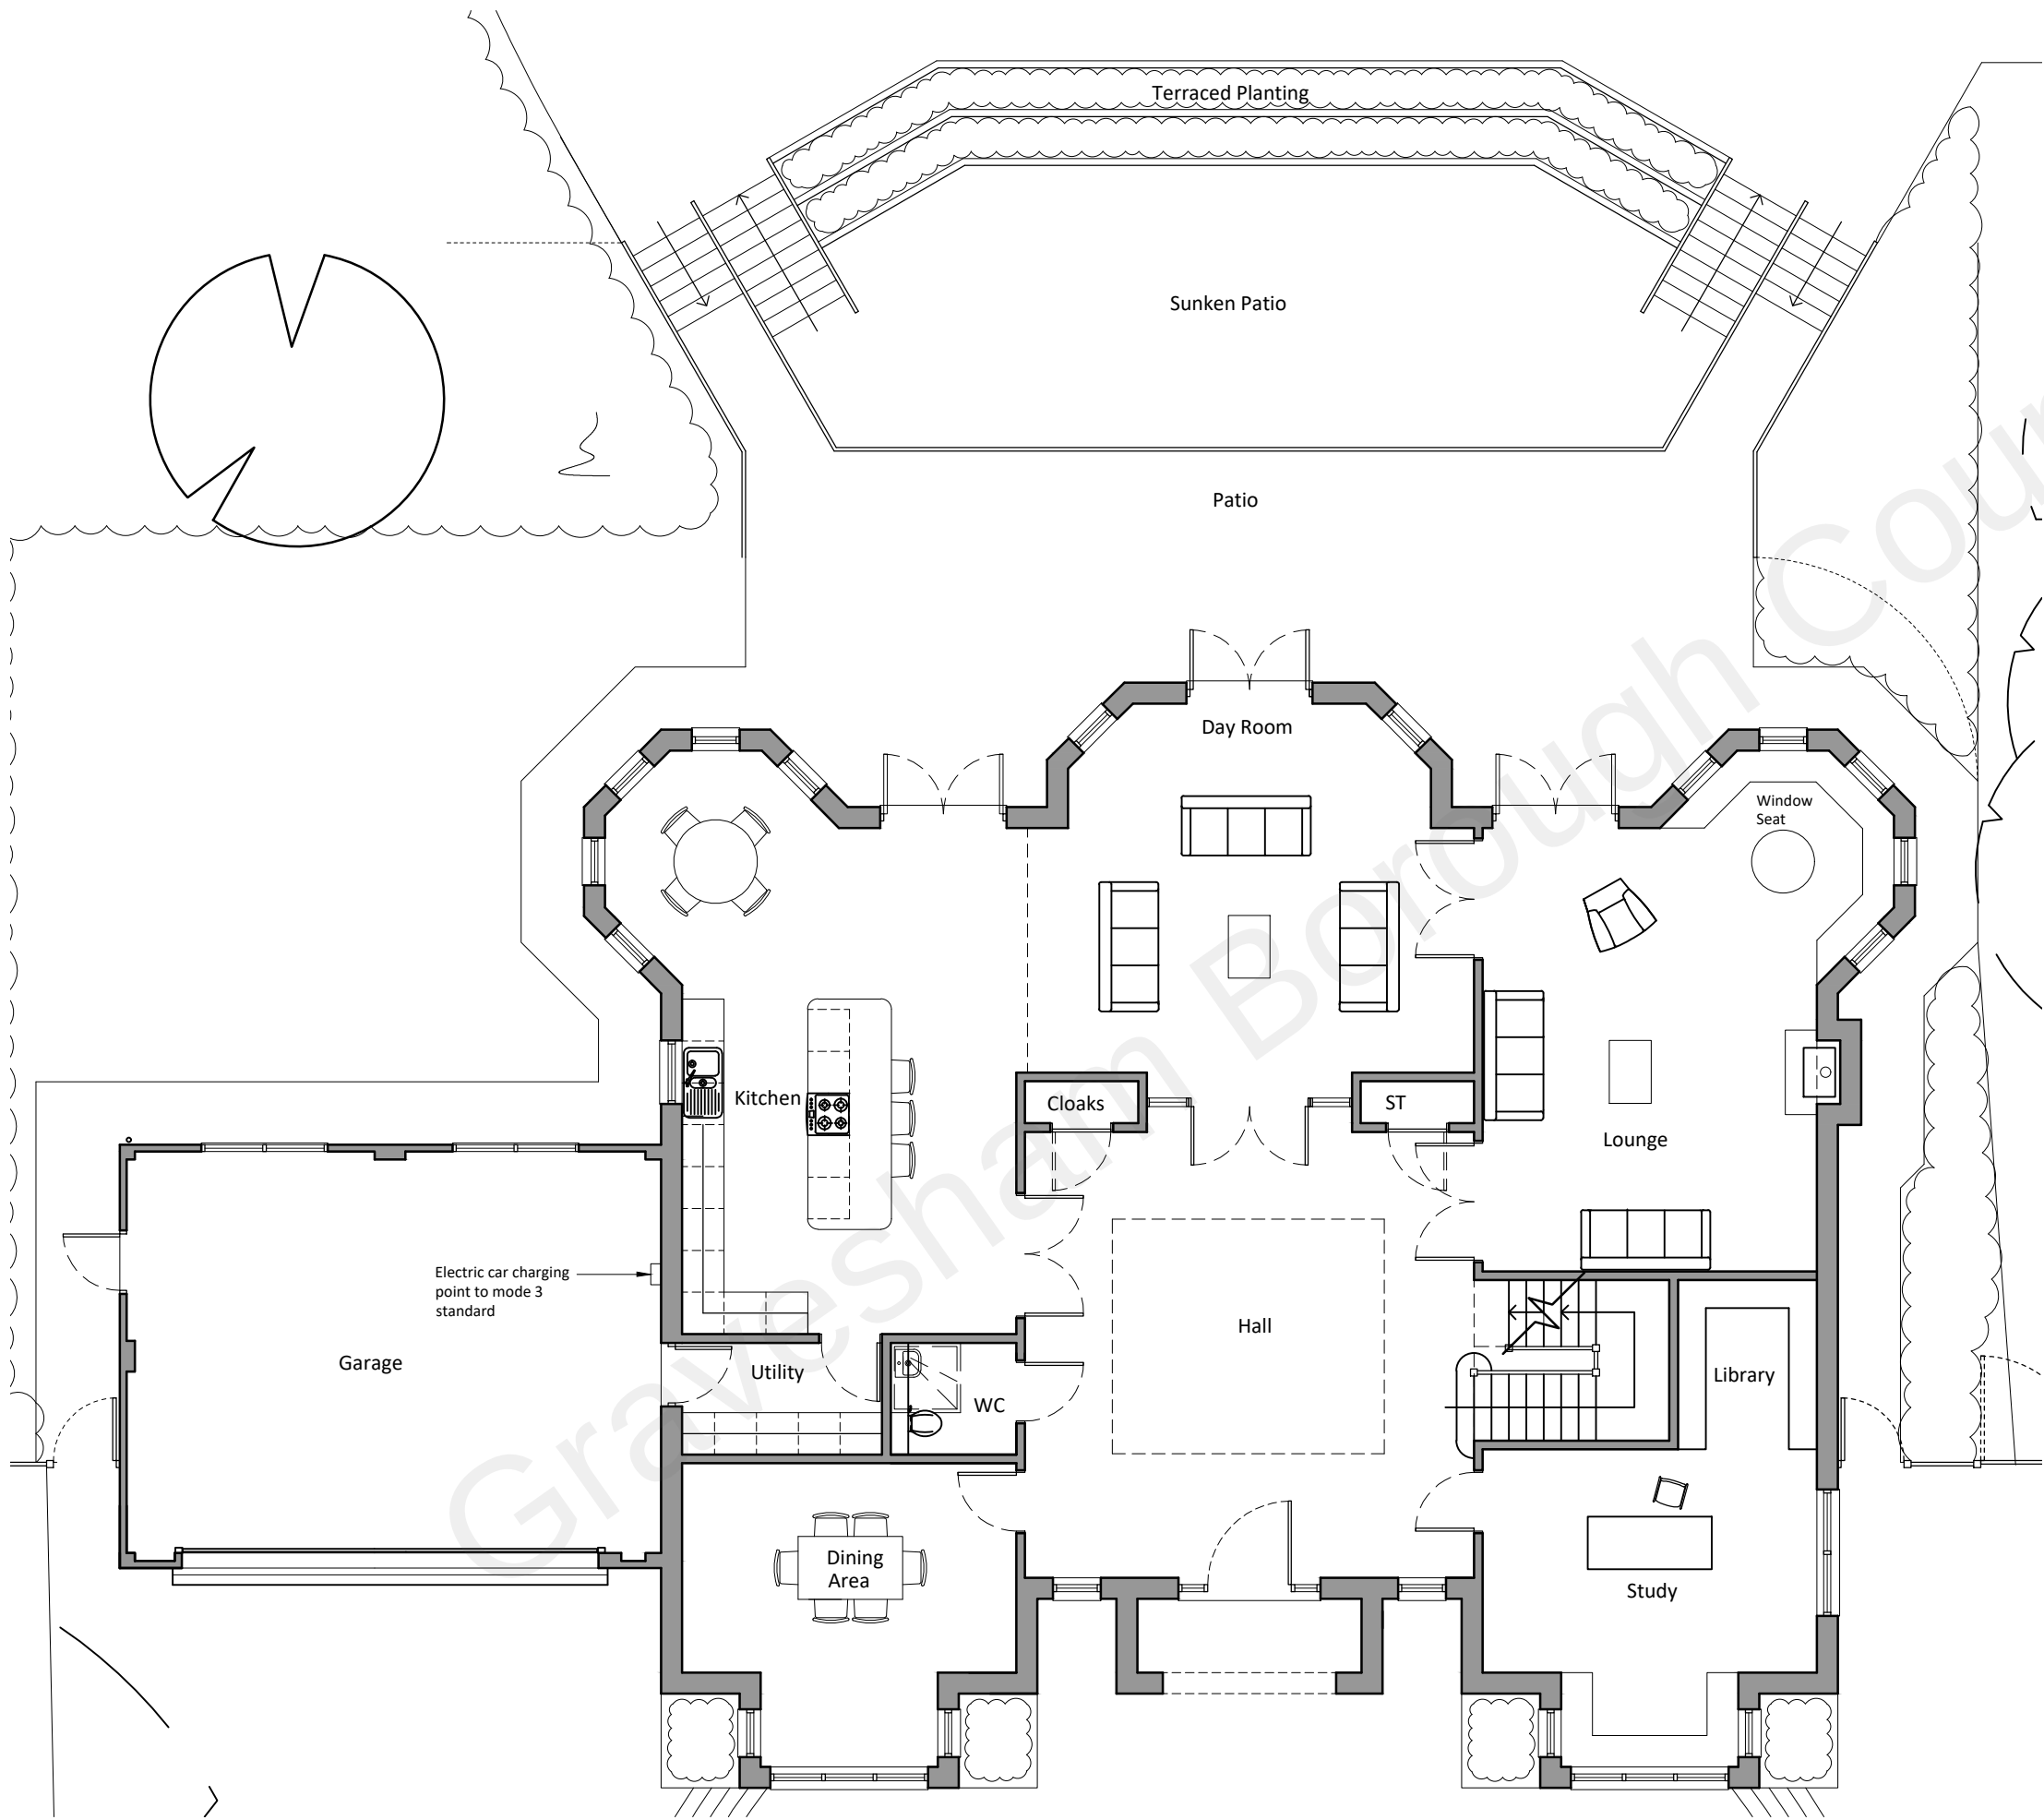

Proposed Ground Floor Plan
1:100

Proposed Gross Internal Floor Areas
Ground Floor: 258.8m² (including garage)
First Floor: 200.54m²
Basement: 141.58m²
Total = 600.92m²

Existing Gross Internal Floor Areas
Existing House: 423.05m²
Pool House: 7.46m²
Total = 430.51m²



2 The Parade, Ash Road, Hartley
Longfield, Kent DA3 8BG
Tel: 01474 703705
www.grahamsimpkinplanning.co.uk
Email: webmail@grahamsimpkinplanning.co.uk

Project Title Long Acre, Pear Tree Lane, Shorne Kent DA12 3JT		Job No 3568
Drawing Title Proposed Ground Floor Plan	Drawing No 07	Revision -
Date 26.10.2022	Drawn by DA	Checked by SC
Scale 1:100 @ A3	Note	

