



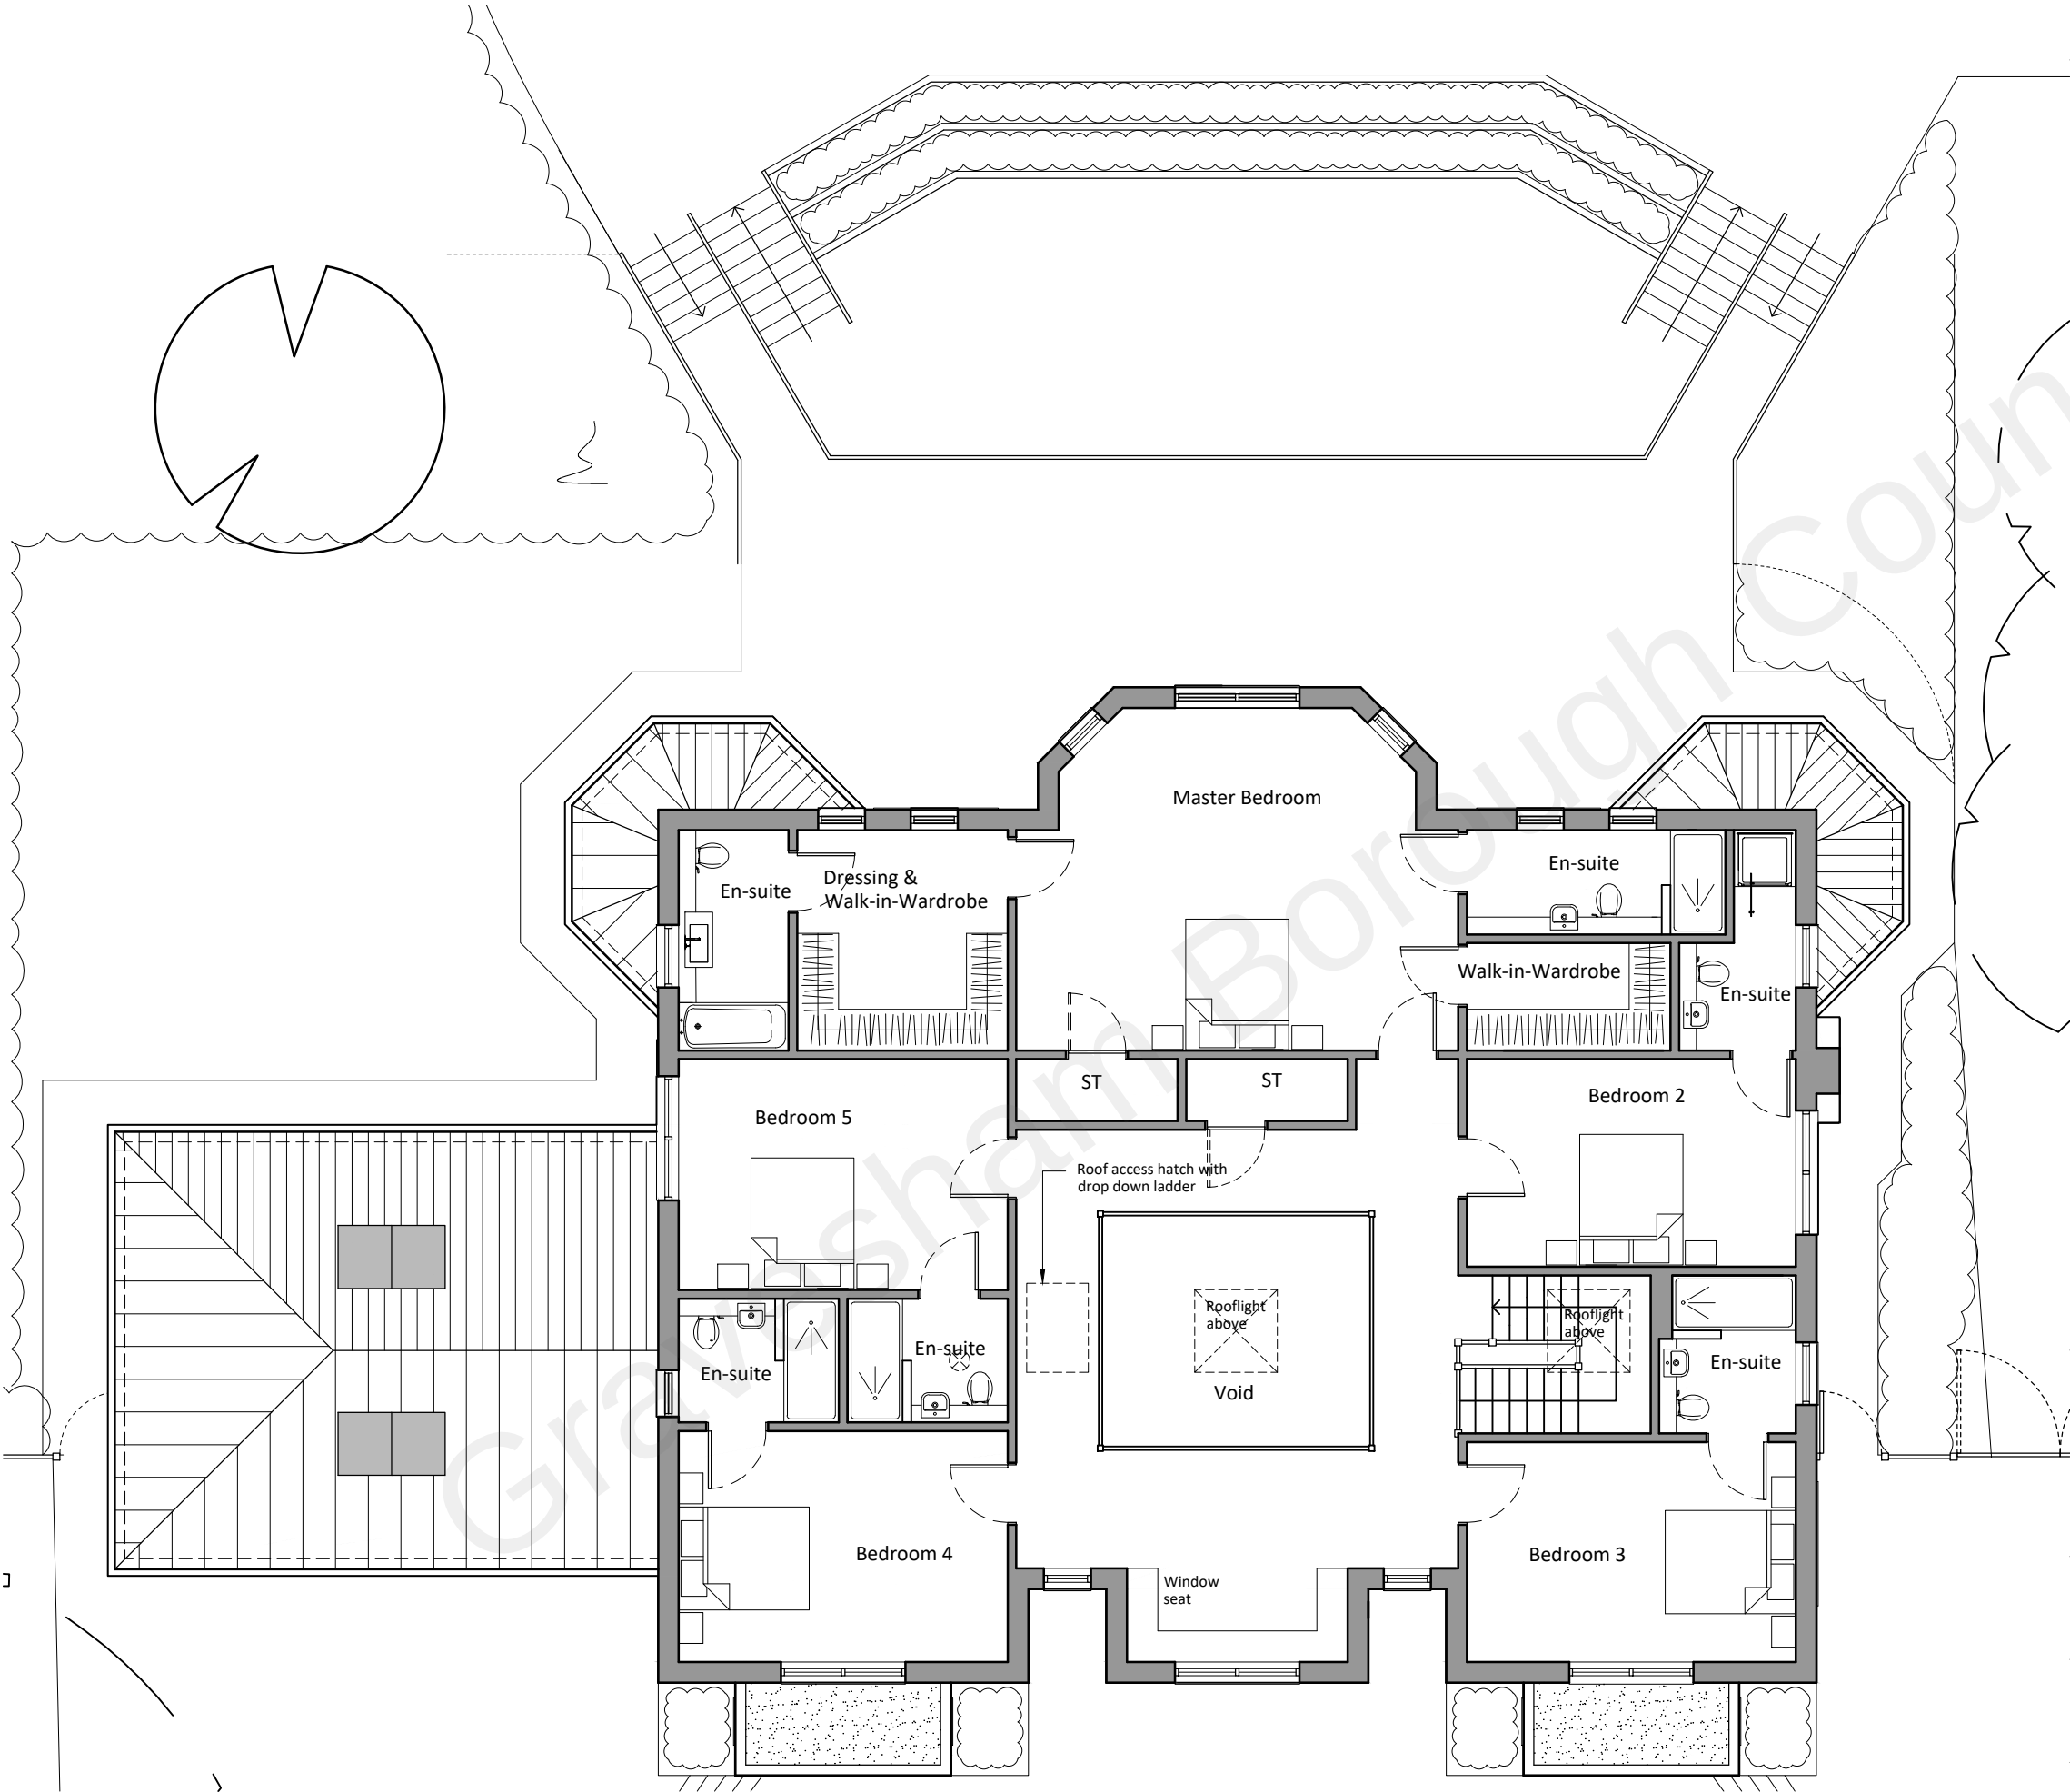

GSP
Graham Simpkin Planning

2 The Parade, Ash Road, Hartley
Longfield, Kent DA3 8BG
Tel: 01474 703705
www.grahamsimpkinplanning.co.uk
Email: webmail@grahamsimpkinplanning.co.uk

Project Title Long Acre, Pear Tree Lane, Shorne Kent DA12 3JT		Job No 3568
Drawing Title Proposed First Floor Plan	Drawing No 08	Revision -
Date 26.10.2022	Drawn by DA	Checked by SC
Scale 1:100 @ A3	Note	

 

Proposed First Floor Plan
1:100