


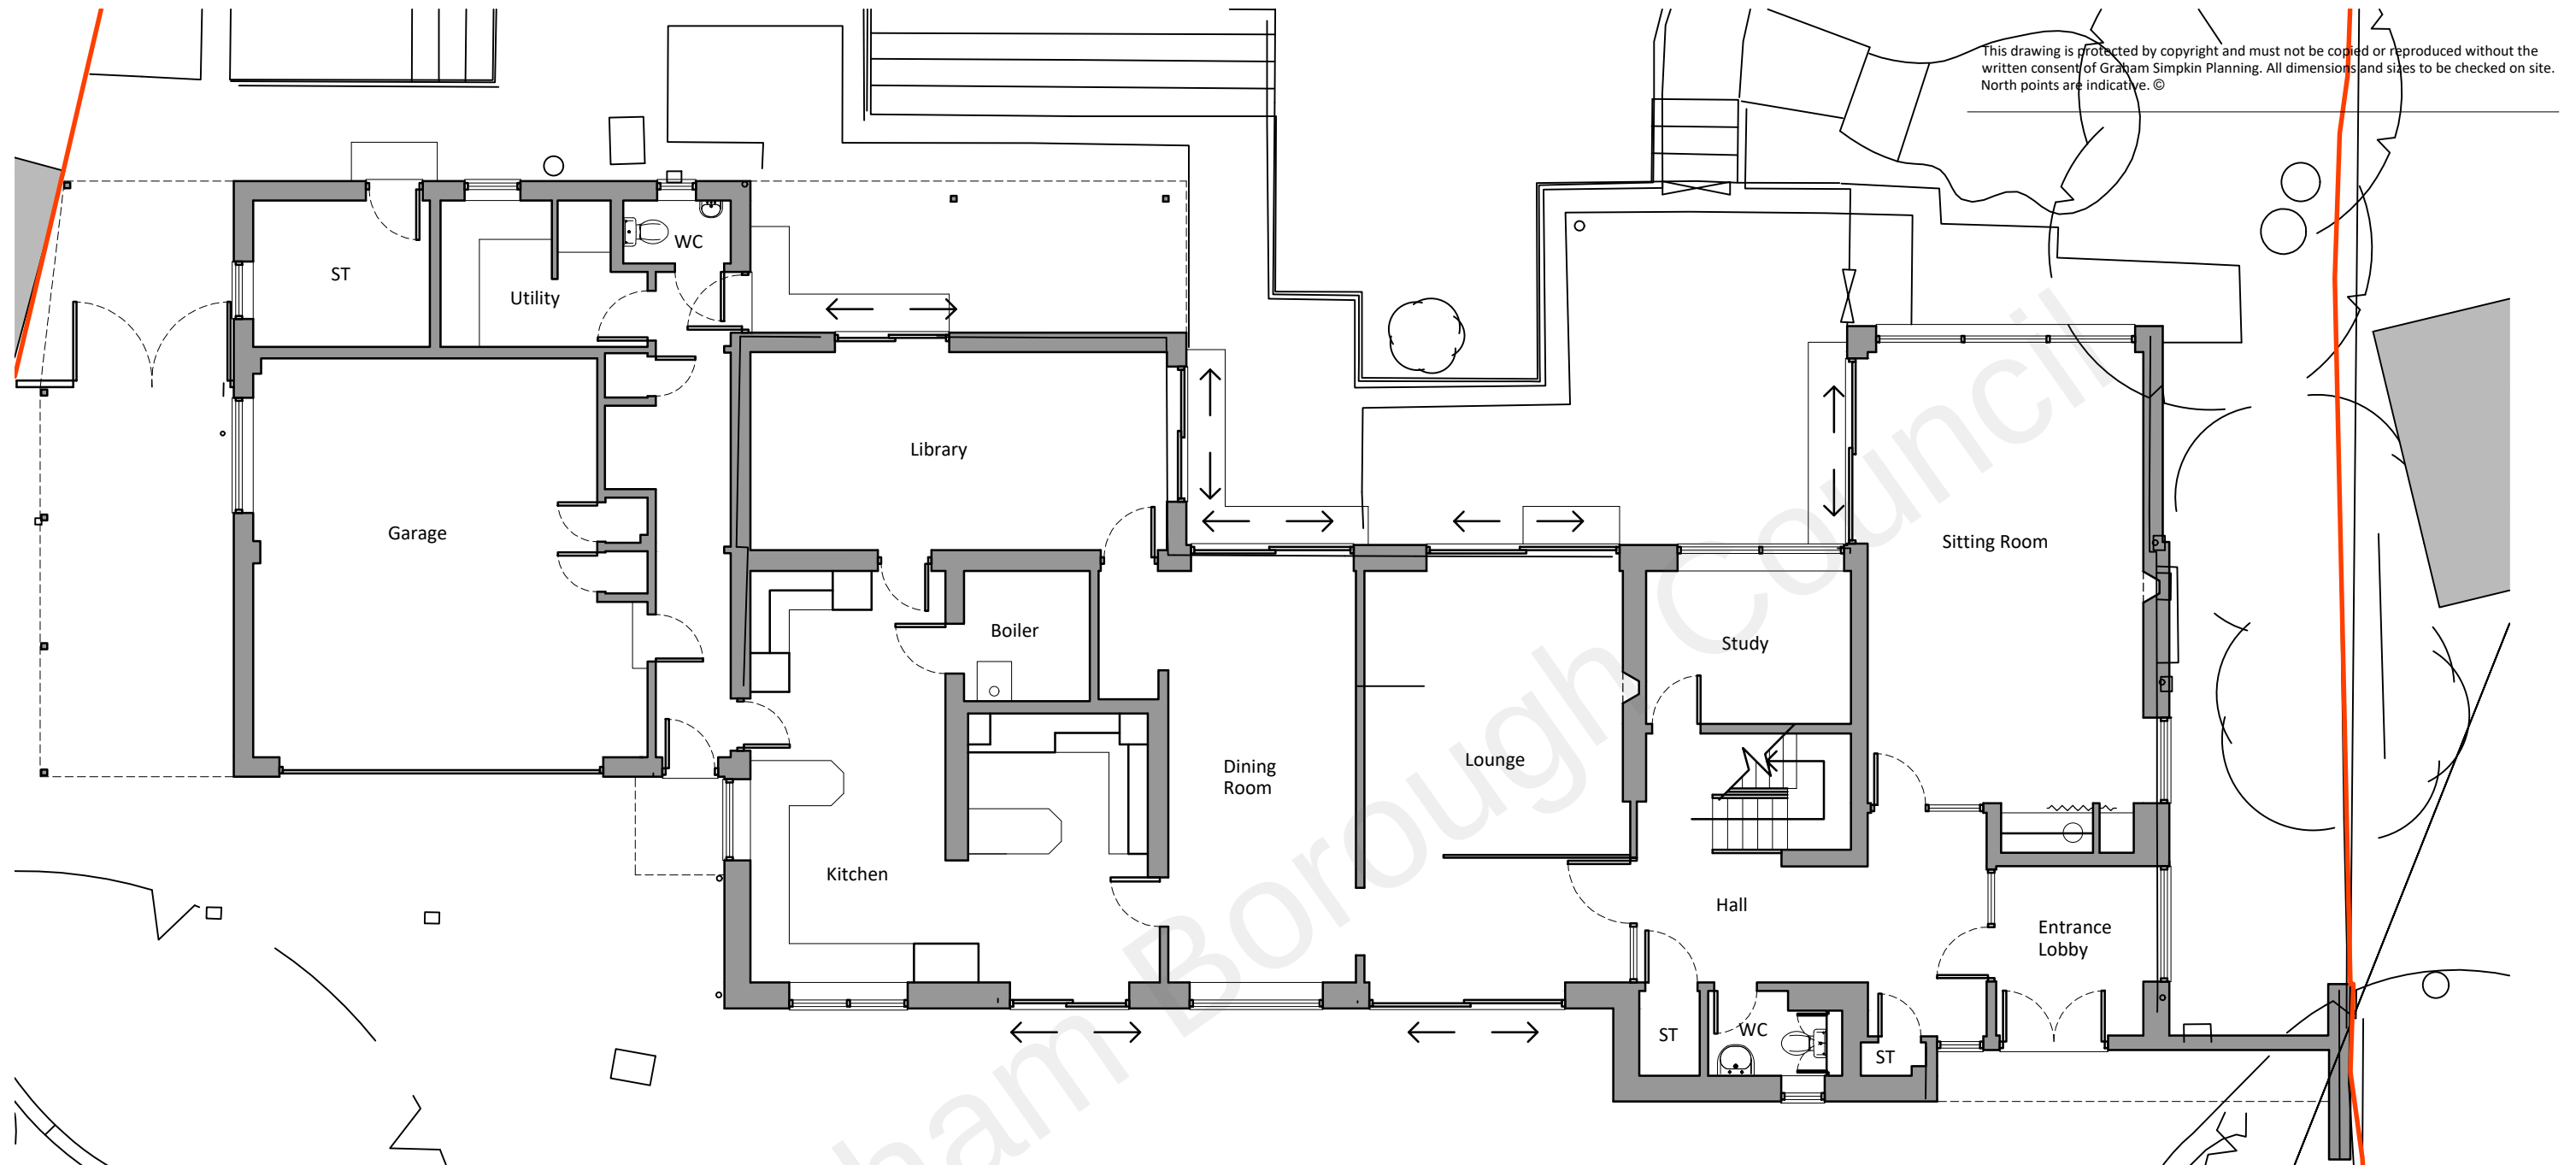

This drawing is protected by copyright and must not be copied or reproduced without the written consent of Graham Simpkin Planning. All dimensions and sizes to be checked on site. North points are indicative. ©

Existing Ground Floor Plan
1:100

GSP
Graham Simpkin Planning

2 The Parade, Ash Road, Hartley
Longfield, Kent DA3 8BG

Tel: 01474 703705
www.grahamsimpkinplanning.co.uk
Email: webmail@grahamsimpkinplanning.co.uk

Project Title Long Acre, Pear Tree Lane, Shorne, Kent DA12 3JT		Job No 3568
Drawing Title Existing Ground Floor Plan	Drawing No 03	Revision -
Date 28.10.2022	Drawn by DA	Checked by SC
Scale 1:100 @ A3	Note	

