


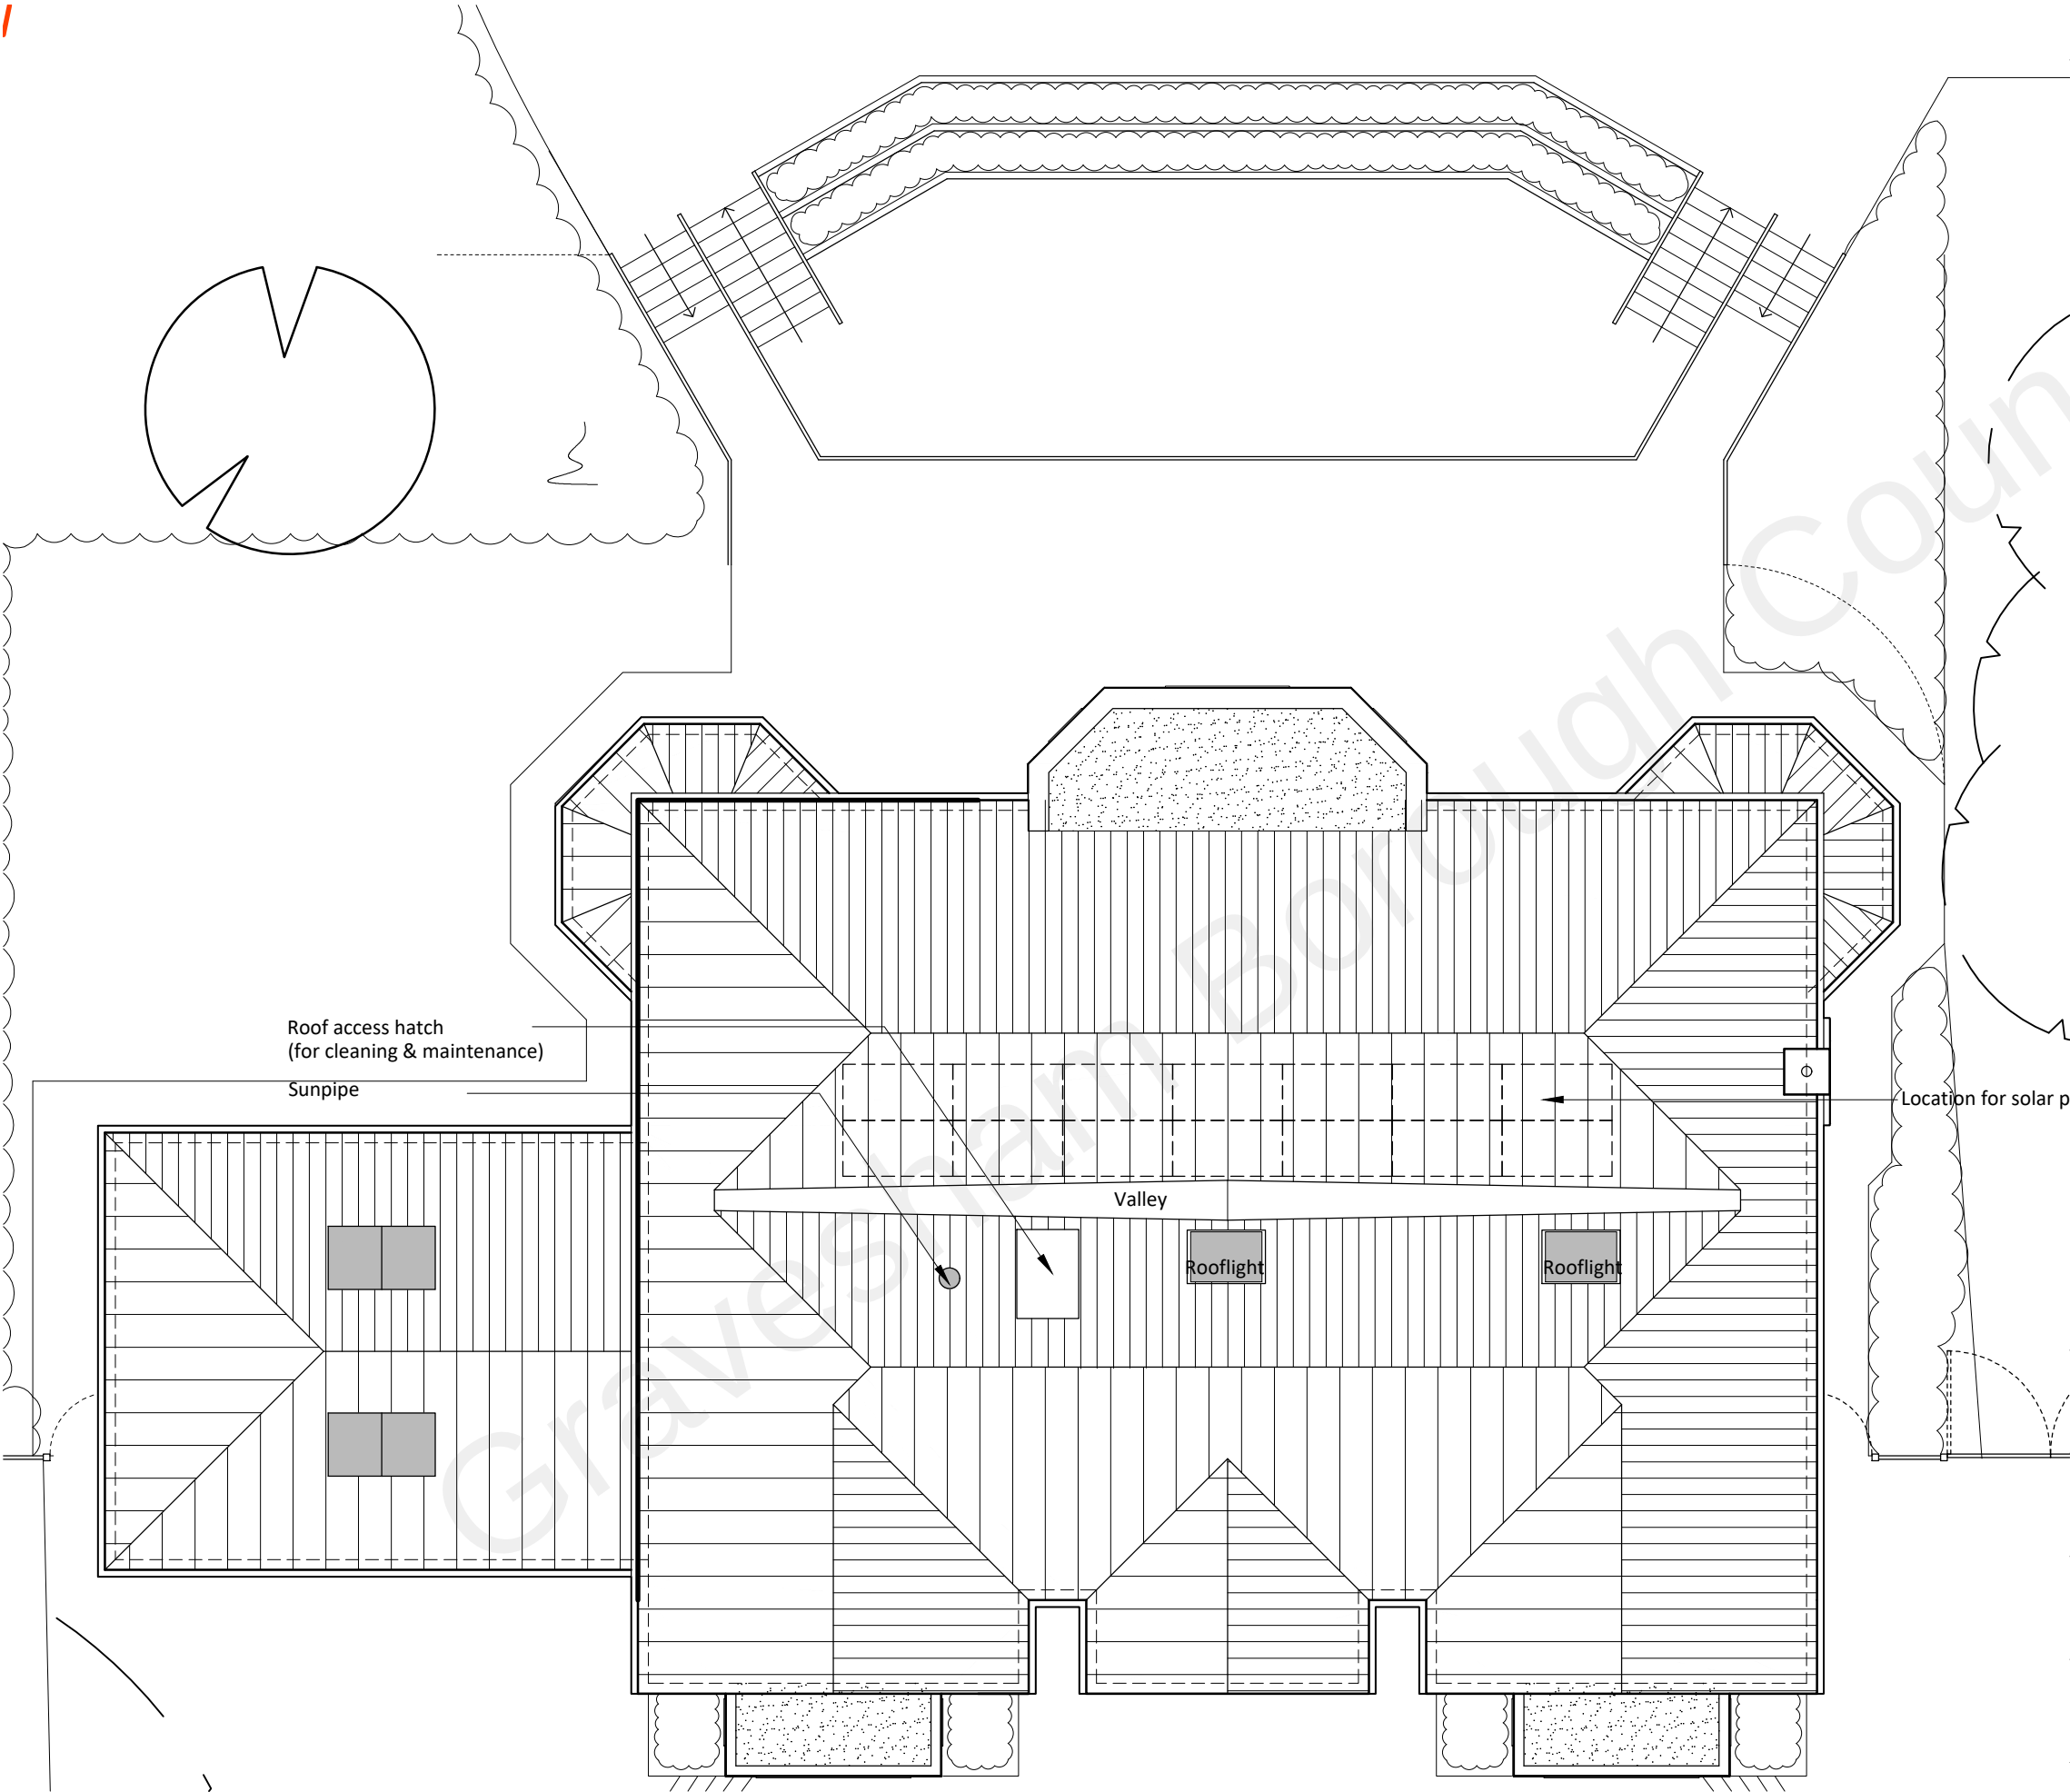

Proposed Roof Plan
1:100



2 The Parade, Ash Road, Hartley
Longfield, Kent DA3 8BG
Tel: 01474 703705
www.grahamsimpkinplanning.co.uk
Email: webmail@grahamsimpkinplanning.co.uk

Project Title Long Acre, Pear Tree Lane, Shorne Kent DA12 3JT		Job No 35768
Drawing Title Proposed Roof Plan	Drawing No 10	Revision
Date 26.10.2022	Drawn by DA	Checked by SC
Scale 1:100 @ A3	Note	

