
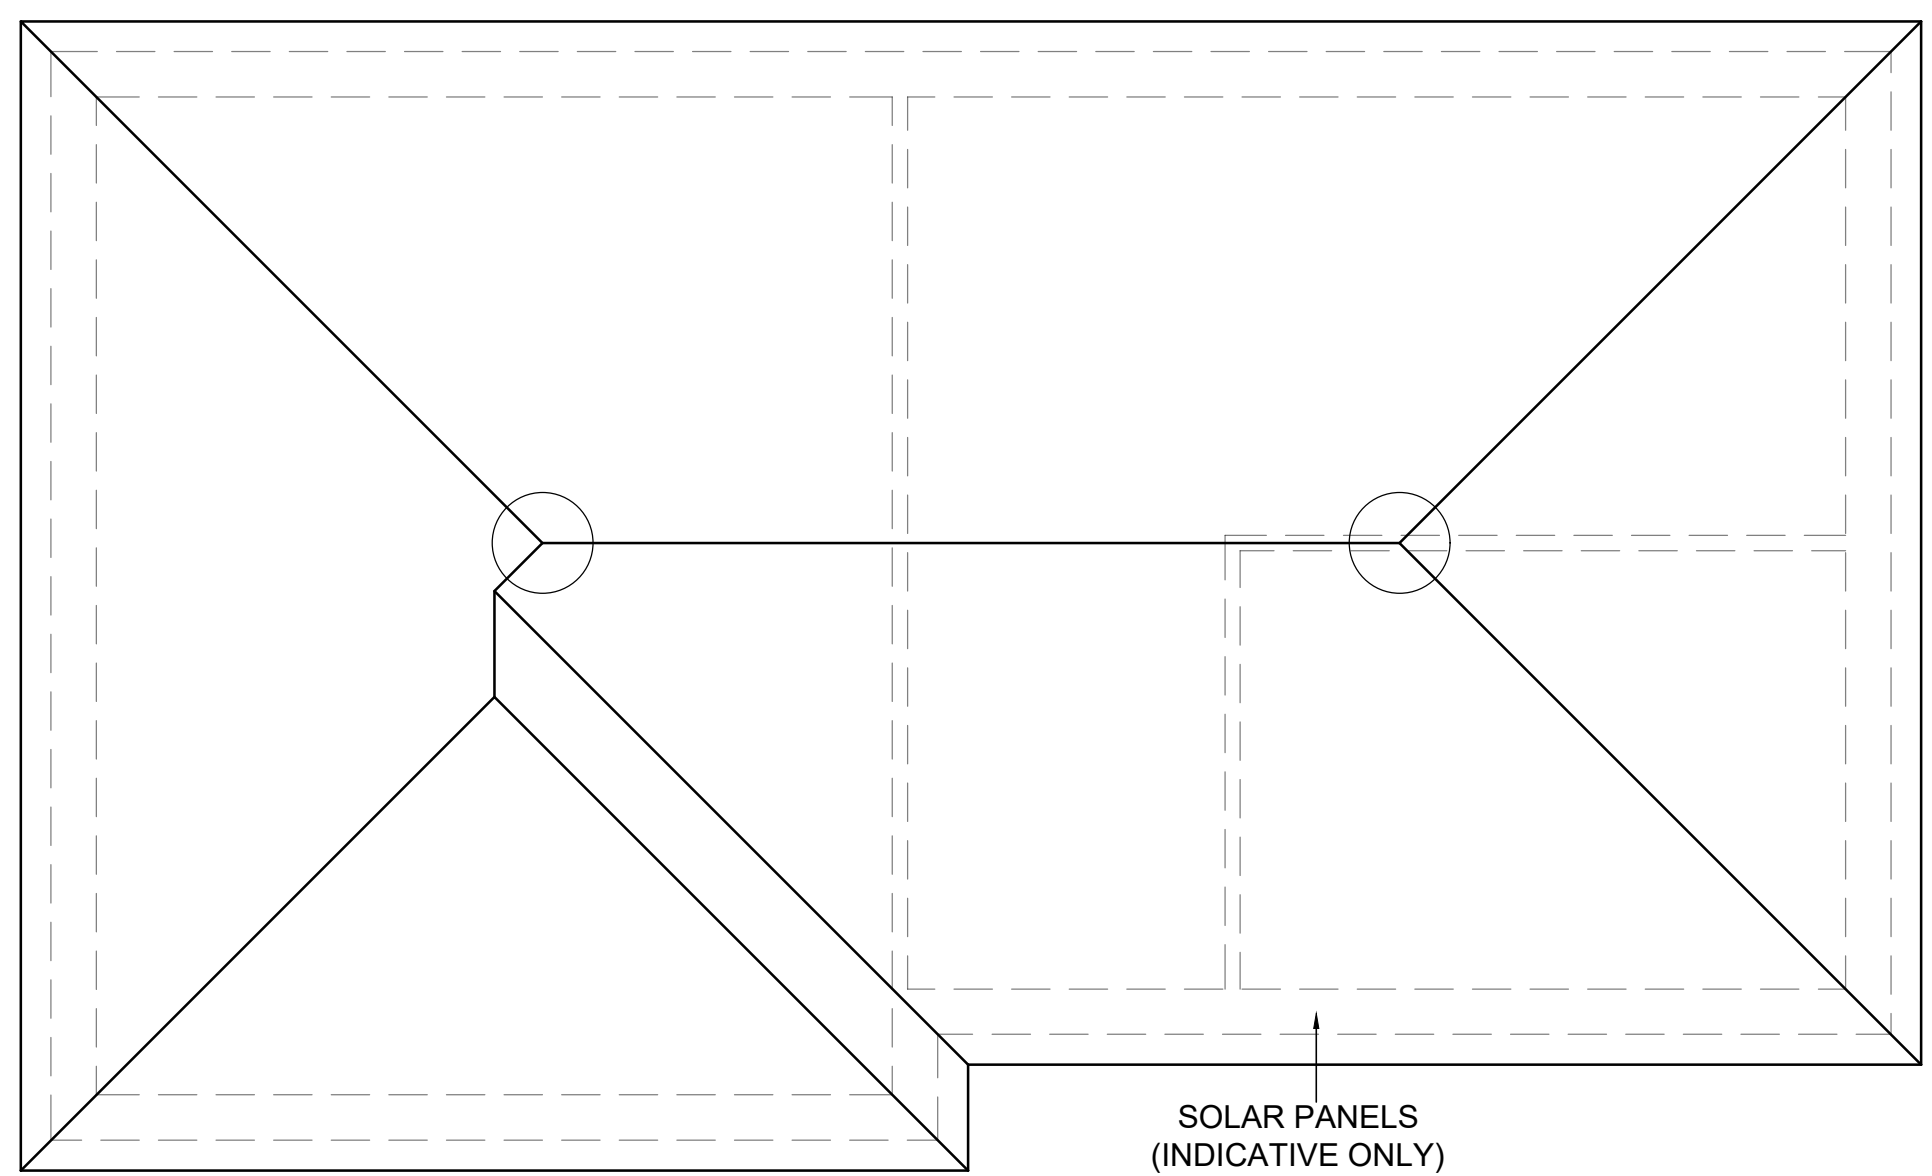


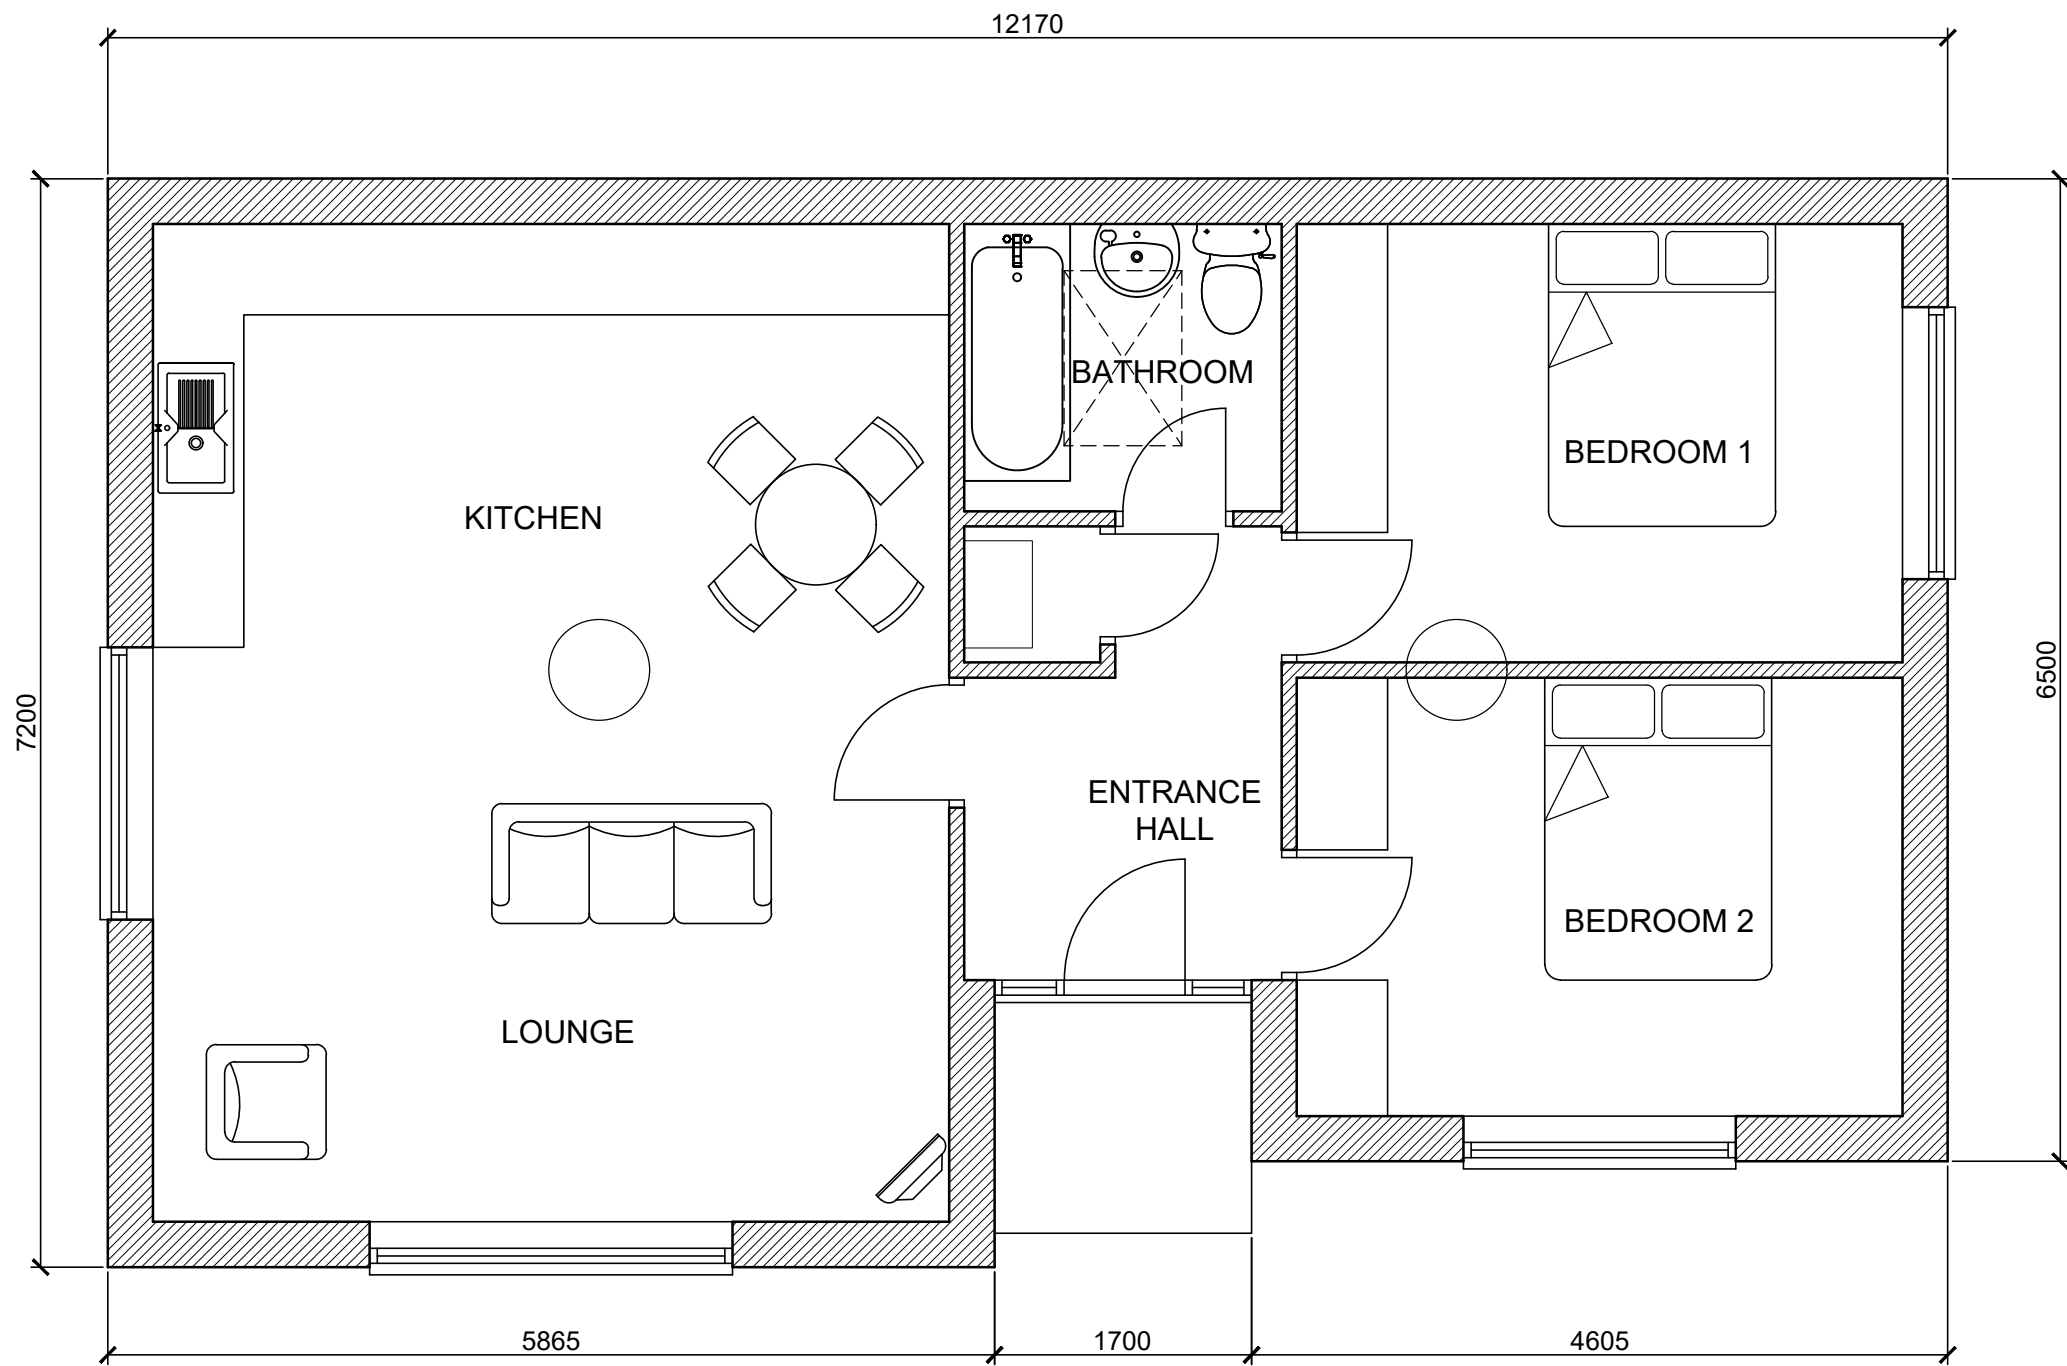







FLOOR AREAS
LOUNGE - 34.7m²
BEDROOM 1 - 11.6m²
BEDROOM 2 - 11.6m²
BATHROOM - 3.99m²

GROUND FLOOR PLAN
(1:50)

ROOF PLAN
(1:50)

TOTAL - 69.9m²

- MATERIALS**
- ROOF - ROOF TILES
 - WALLS - FACING BRICKWORK
 - WINDOWS & DOORS - WHITE uPVC

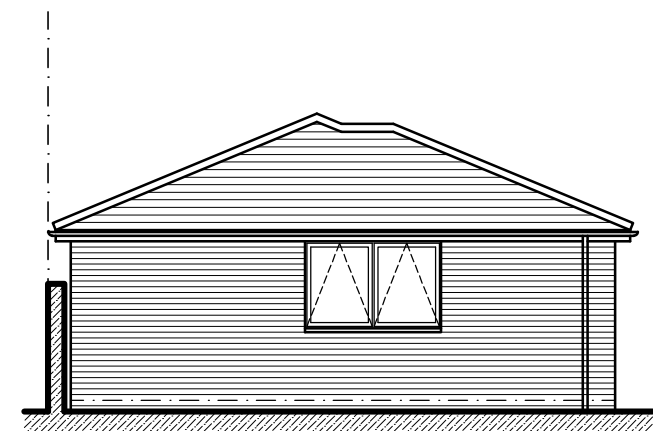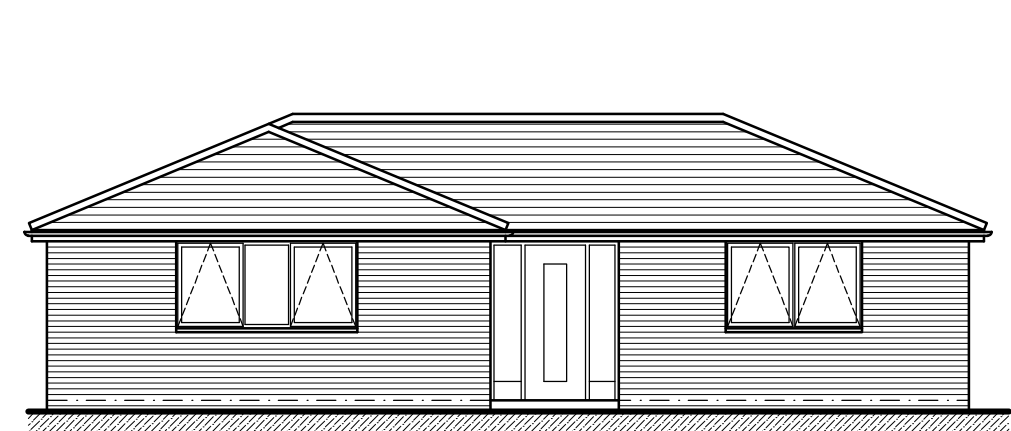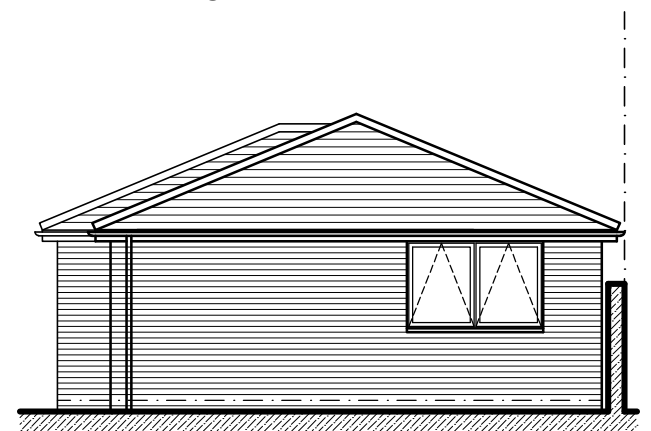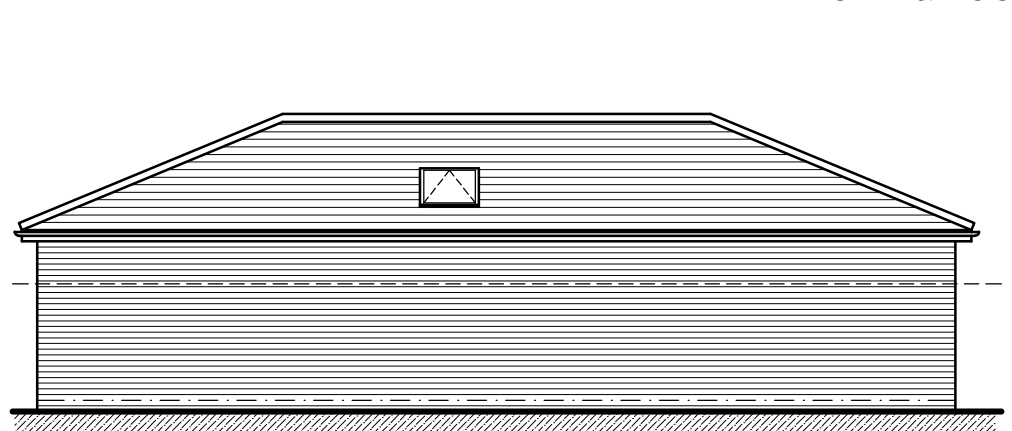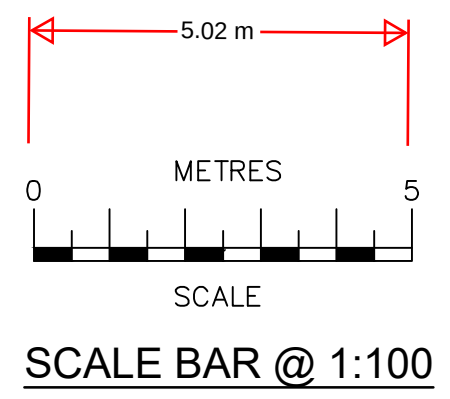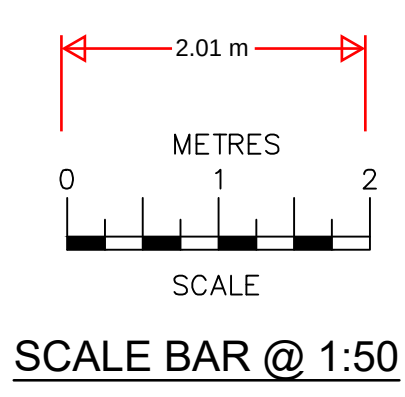

11/12/23	B	Wall finish change to facing brickwork Window opening details altered Solar panels removed
01/03/17	A	Floor areas increased to comply with Technical Housing Standards
Date	No	Revision
Penfold Project Services Epmarket, Wrotham Road, Meopham, Kent, DA13 0JH Telephone: 01474 816690 e-mail: apenfold448@btinternet.com		
Job Title: SALEM YARD SALEM PLACE NORTHFLEET KENT DA11 9QA		
Dwg Title: PLANS AND ELEVATIONS AS PROPOSED		
Scale:	1:50 & 1:100 @ A2	
Dwg No.:	04B	
Date:	October 2016	