






FRONT ELEVATION
(1:100)

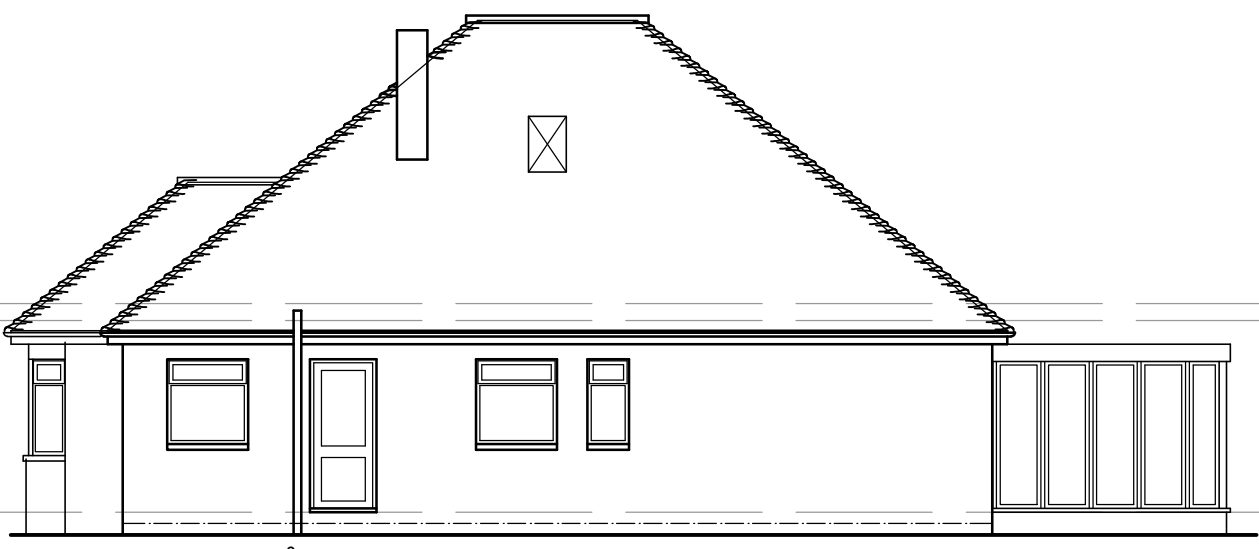


SIDE ELEVATION
(1:100)

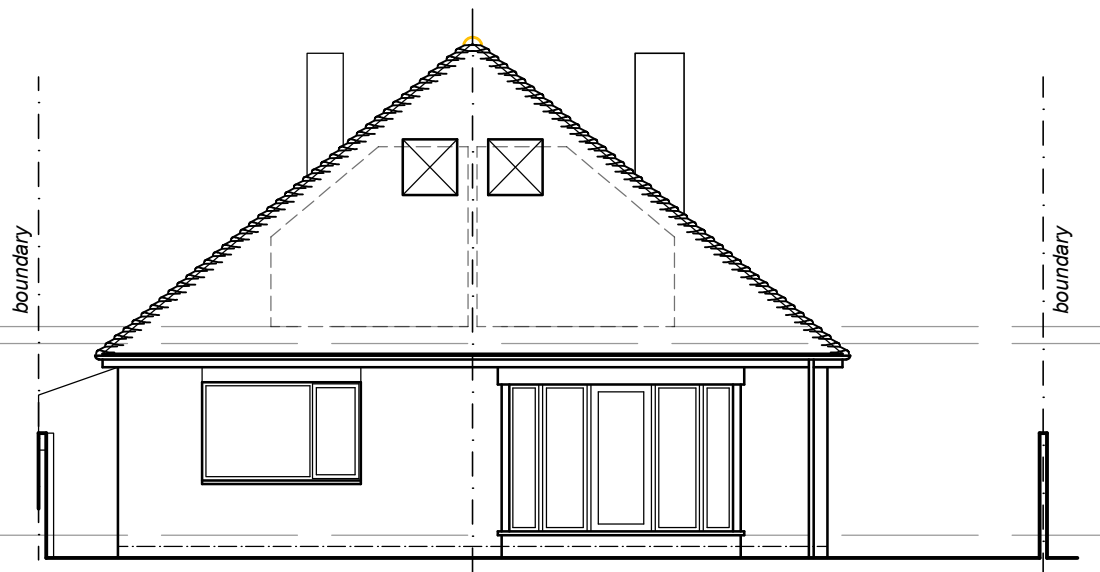


REAR ELEVATION
(1:100)

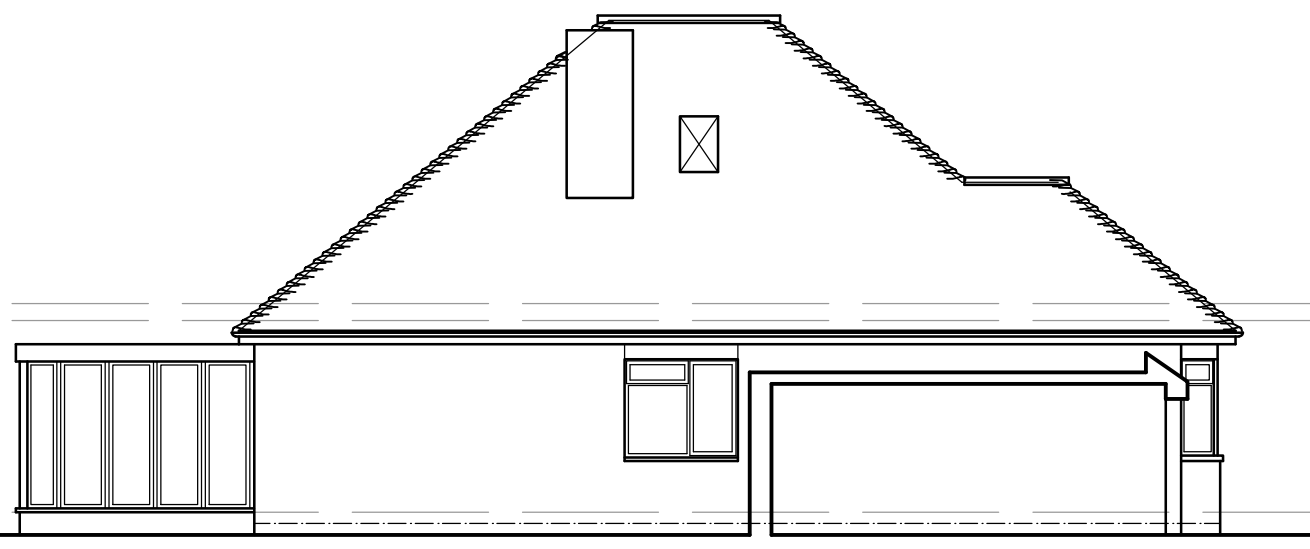

SIDE ELEVATION
(1:100)

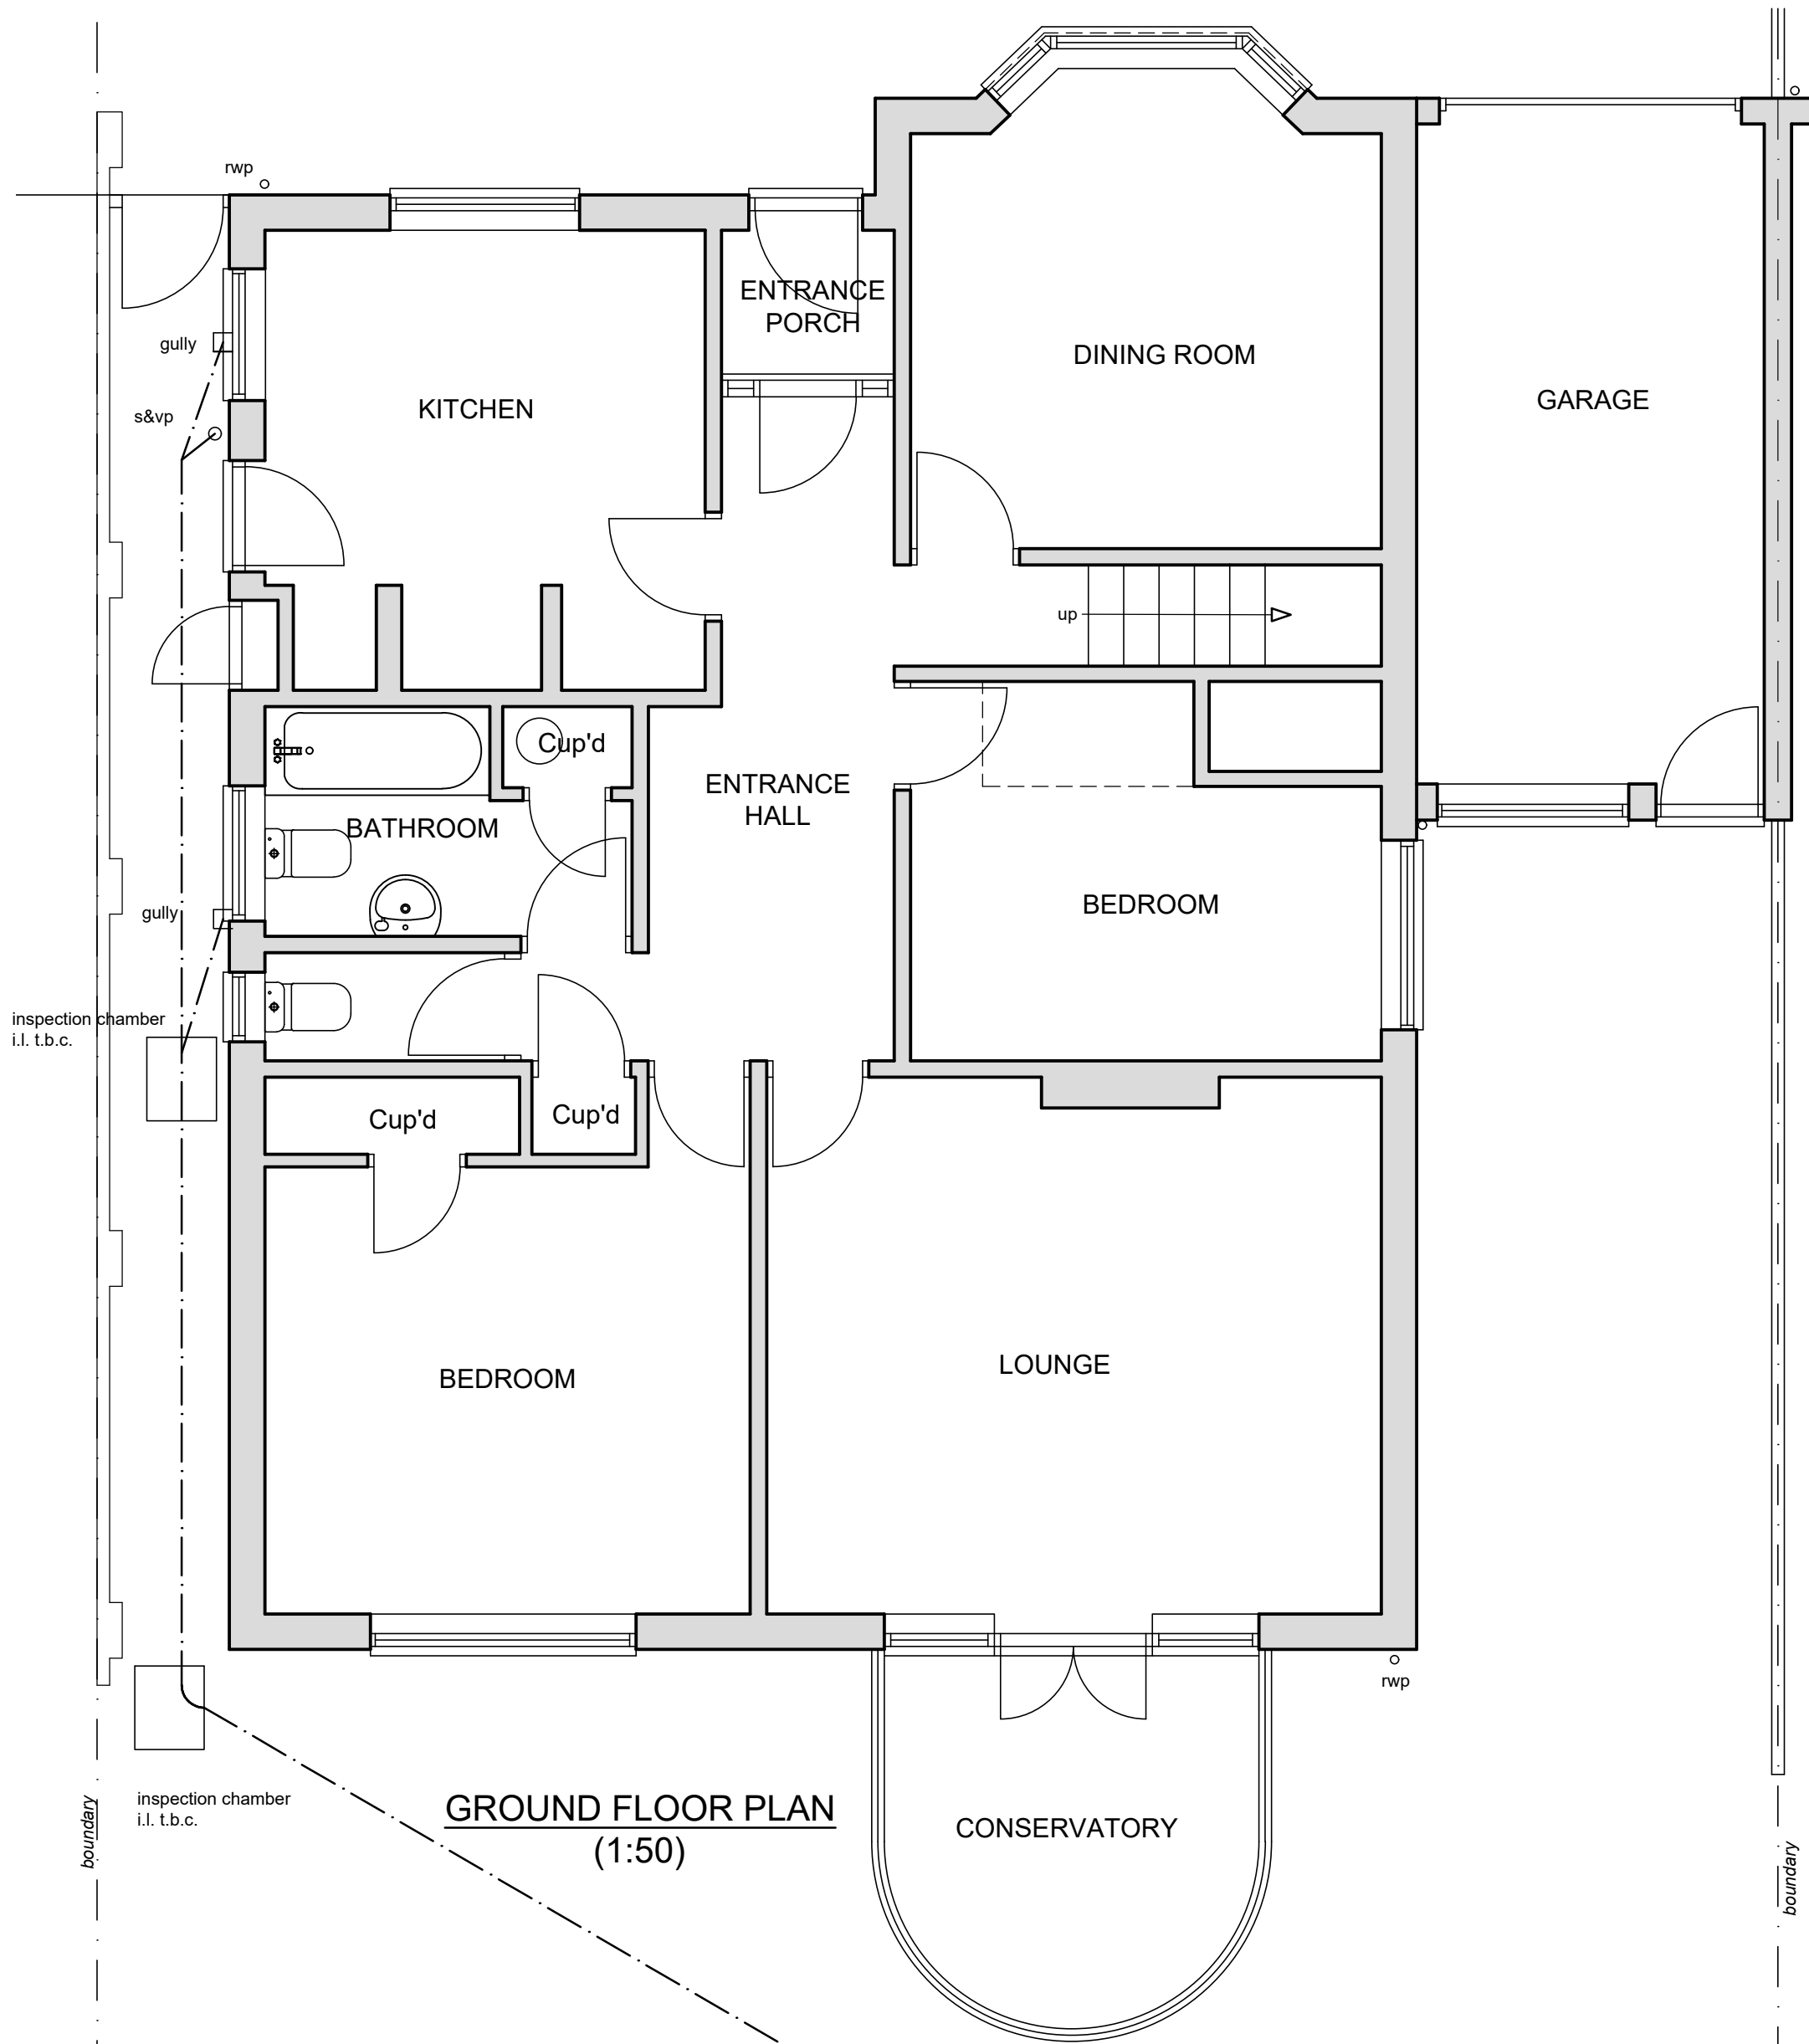



GROUND FLOOR PLAN
(1:50)

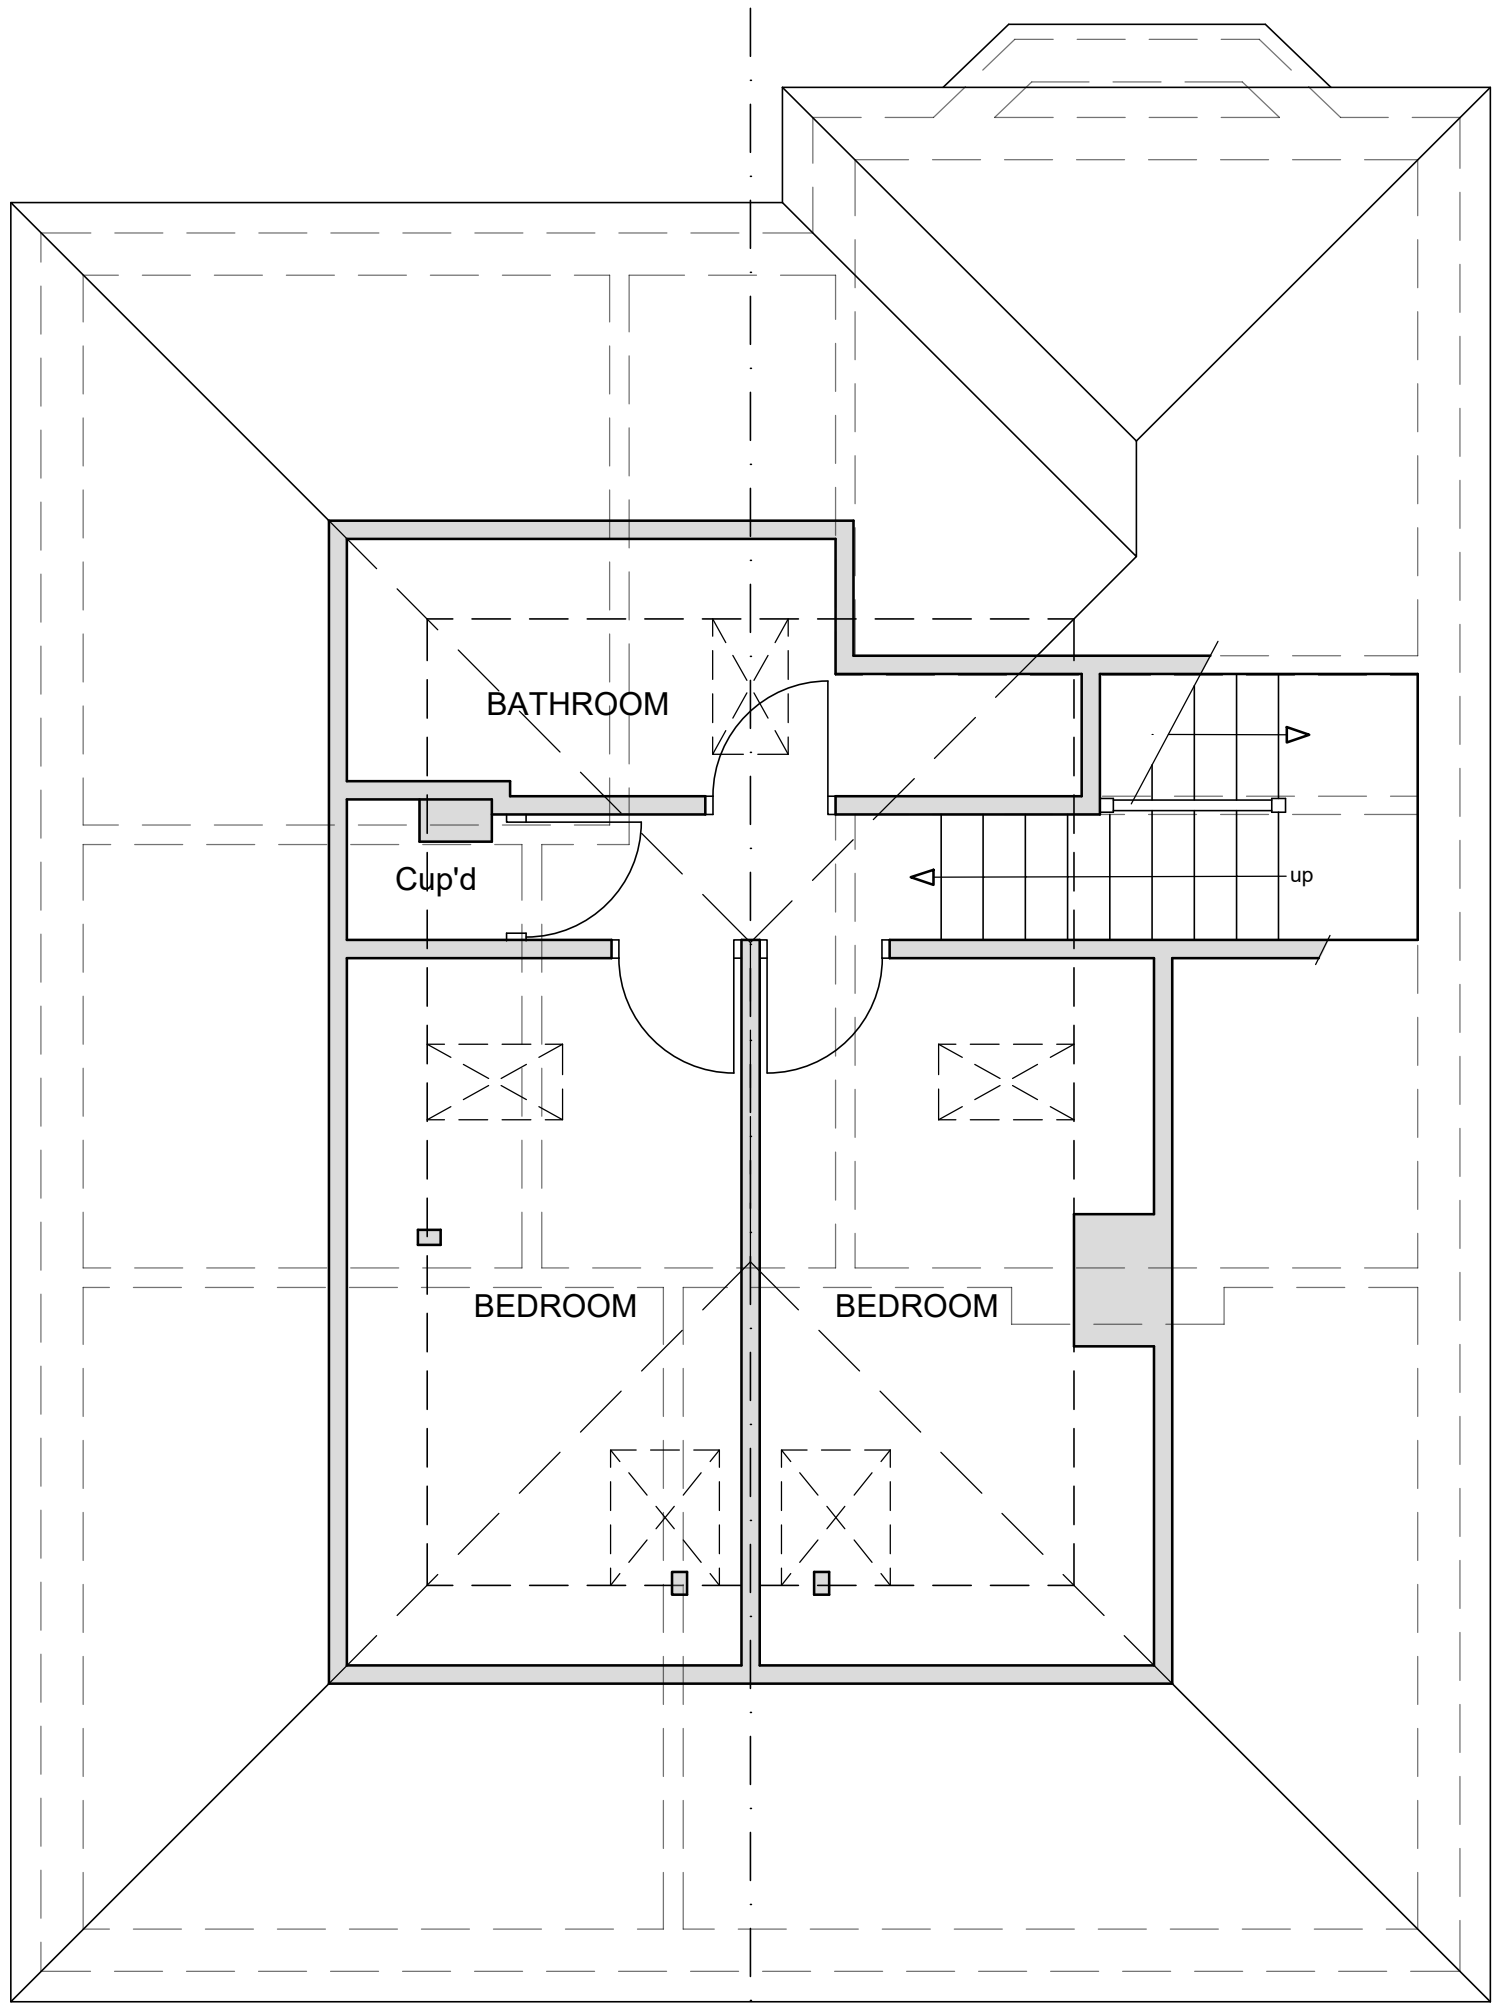

FIRST FLOOR PLAN
(1:50)

DRAINAGE LEGEND

- EXISTING 100mm PRIVATE DRAIN
- EXISTING PRIVATE DRAIN REMOVED
- EXISTING 100mm PUBLIC SEWER
- PROPOSED 100mm PRIVATE DRAIN

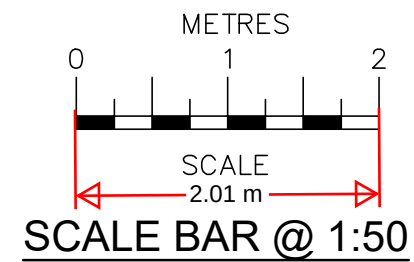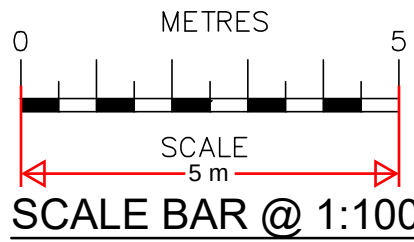

Date	No	Revision
Penfold Project Services		
Epmarket, Wrotham Road, Meopham, Kent, DA13 0JH Telephone: 01474 81 6690 e-mail: apenfold448@btinternet.com		
Job Title:	8 BRENCHLEY AVENUE GRAVESEND KENT DA11 7RQ	
Dwg Title:	PLANS & ELEVATIONS AS EXISTING	
Scale:	1:50 & 1:100 @ A1	
Dwg No.:	01	
Date:	January 2023	