



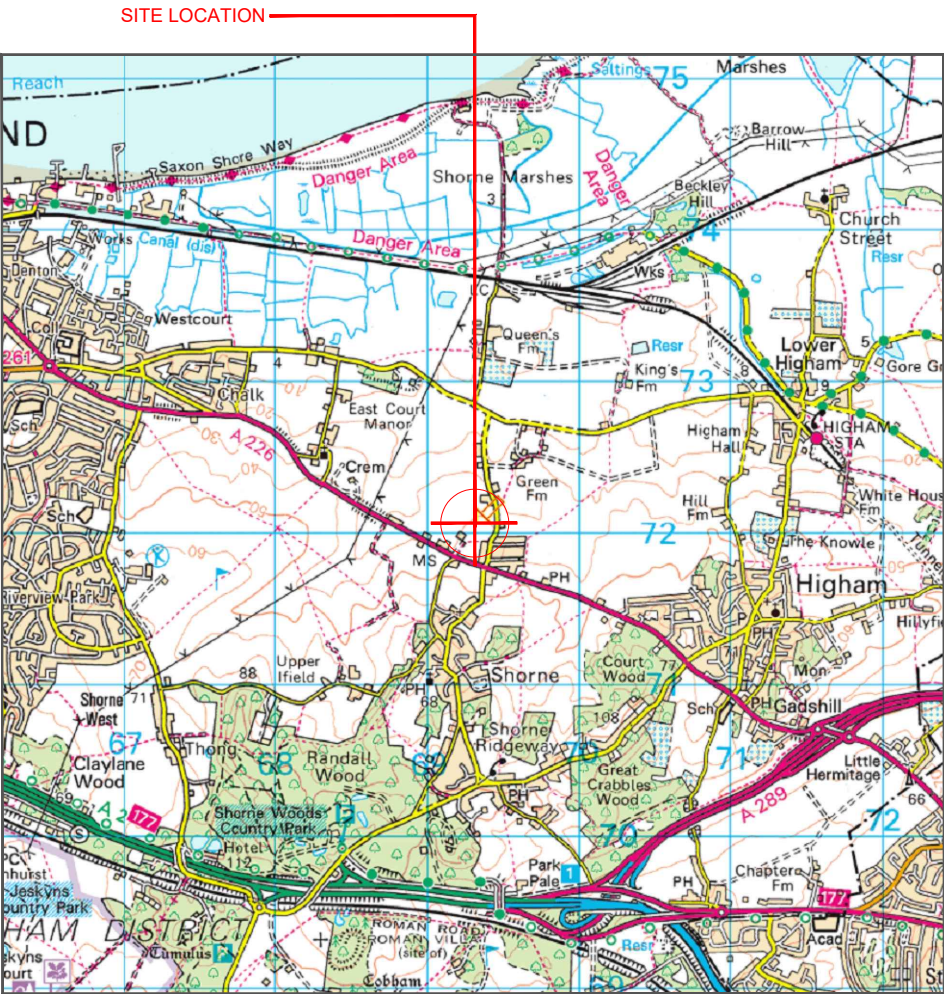


Reproduced by permission of Ordnance Survey on behalf of the Controller of His Majesty's Stationery Office
All rights reserved. © Crown Copyright licence no. 100022432

SITE AREA PLAN

 

SITE PHOTOGRAPH

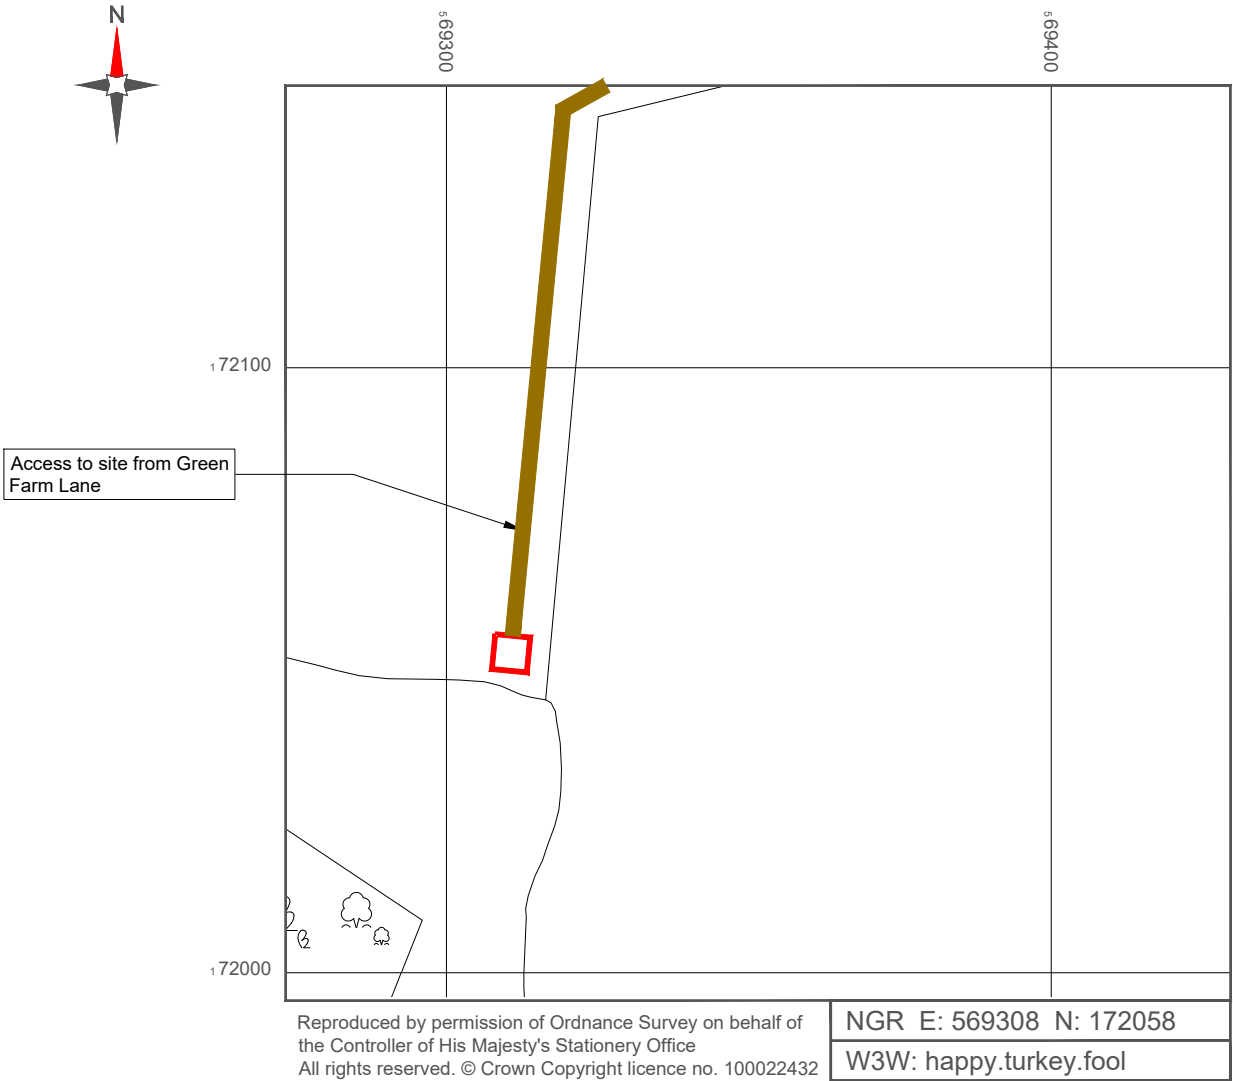

Reproduced by permission of Ordnance Survey on behalf of the Controller of His Majesty's Stationery Office
All rights reserved. © Crown Copyright licence no. 100022432

NGR E: 569308 N: 172058
W3W: happy.turkey.fool

SITE LOCATION PLAN



- NOTES:
1. ALL DIMENSIONS IN MM UNLESS OTHERWISE NOTED.
- Demise:
- Access Route To Site:
- Access Route:

Master:	Project:	Purpose of Issue:	Issue:
M001	CWP	GA	A
Date:	05/01/2026	Revision / Upgrade Description:	
Drawn:	F. Aguilar	First Issue	
Checked:	J. Campbell		
Approved:	B. Weston		



Hutchison 3G UK Limited
Green Park, 450 Longwater Avenue
Reading, RG30 3UR
Tel: 01628 765 000
Fax: 01628 765 001

H3G Base Station Information line:
0845 6043000
Available 8am-8pm Monday to Friday

Design Consultant & Principal Contractor:



Unit 27F-G
Hartlebury Trading Estate
Crown Lane
Hartlebury
Worcestershire
DY10 4JD

Site Name: HOMELEA FARM

Site ID: 1018204 JVCO ID: H3022982P

Address: HOMELEA FARM GREEN
FARM LANE, SHORNE
GRAVESEND
KENT
DA12 3HL

Title: 002 SITE LOCATION PLAN

Project: CWP

Purpose of Issue: GENERAL ARRANGEMENT

EE Cell ID: 76299 MBNL Cell ID: GVM011 H3G Cell ID: DA0220

File name: GVM011_76299_DA0220_H3G_CWP_GAD_A



ELEVATION A

ELEVATION B

100mm

50mm

10mm


Existing EE/H3G Flexi stack mounted on steel grillage platform with MK2 UCU mounted on top

Existing EE/H3G 15.0m High Alifabs NGI monopole on steel grillage platform c/w access ladder and fall arrest system

Existing EE 3No. Commscope RRZZVV-65B-R6N43 installed on antenna support poles
Existing EE/H3G 3No. Kathrein 742215 antennas mounted on support poles
Existing EE/H3G Ø600 Dish on bracket
Existing EE 6No. Commscope E14R00P42 7/800 MHAs mounted on rear of antenna support poles
EE 6No. Radio Design RD07025-H4-06 Routers mounted on rear of antenna support poles
Existing EE/H3G 3No. Kaelus Triasx MHAs mounted on antenna support poles
Existing EE GPS node on antenna support pole via fixing bracket

Trees Approx. +7m AGL

EXISTING SITE PLAN

 

Ground Level 0.0m Datum

Grillage Level +0.58m AGL

Trees Approx. +7m AGL

Existing EE/H3G MK3 link AC cabinet on Steel grillage platform c/w Tx Equipment (Microwave and Fibre) and single phase dist. board supplied from remote meter cabinet approx 220m away from site

Existing H3G Samsung Samo cabinet on steel grillage platform

EE 3No. AHPMDB RRUs fixed to 1No. 2m high Ø114 Gantry pole fixed to steel work

Dual RAN cabinet on concrete base C/W AMIA BBU, AREA and ARGAs RF Modules

Existing 2.1m High close board timber fence around compound

Trees Approx. +7m AGL

NOTES:

1. ALL DIMENSIONS IN MM UNLESS OTHERWISE NOTED.

Master:	Project:	Purpose of Issue:	Issue:
M001	CWP	GA	A
Date:	05/01/2026	Revision / Upgrade Description:	
Drawn:	F. Aguilar	First Issue	
Checked:	J. Campbell		
Approved:	B. Weston		



Hutchison 3G UK Limited
Green Park, 450 Longwater Avenue
Reading, RG30 3UR
Tel: 01628 765 000
Fax: 01628 765 001

H3G Base Station Information line:
0845 6043000
Available 8am-8pm Monday to Friday

Design Consultant & Principal Contractor:



Unit 27F-G
Hartlebury Trading Estate
Crown Lane
Hartlebury
Worcestershire
DY10 4JD

Site Name: HOMELEA FARM

Site ID: 1018204 JVCO ID: H3022982P

Address: HOMELEA FARM GREEN
FARM LANE, SHORNE
GRAVESEND
KENT
DA12 3HL

Title: 100 EXISTING SITE PLAN

Project: CWP

Purpose of Issue: GENERAL ARRANGEMENT

EE Cell ID:	MBNL Cell ID:	H3G Cell ID:
76299	GVM011	DA0220


File name: GVM011_76299_DA0220_H3G_CWP_GAD_A




ELEVATION A

ELEVATION B

100mm
50mm
10mm

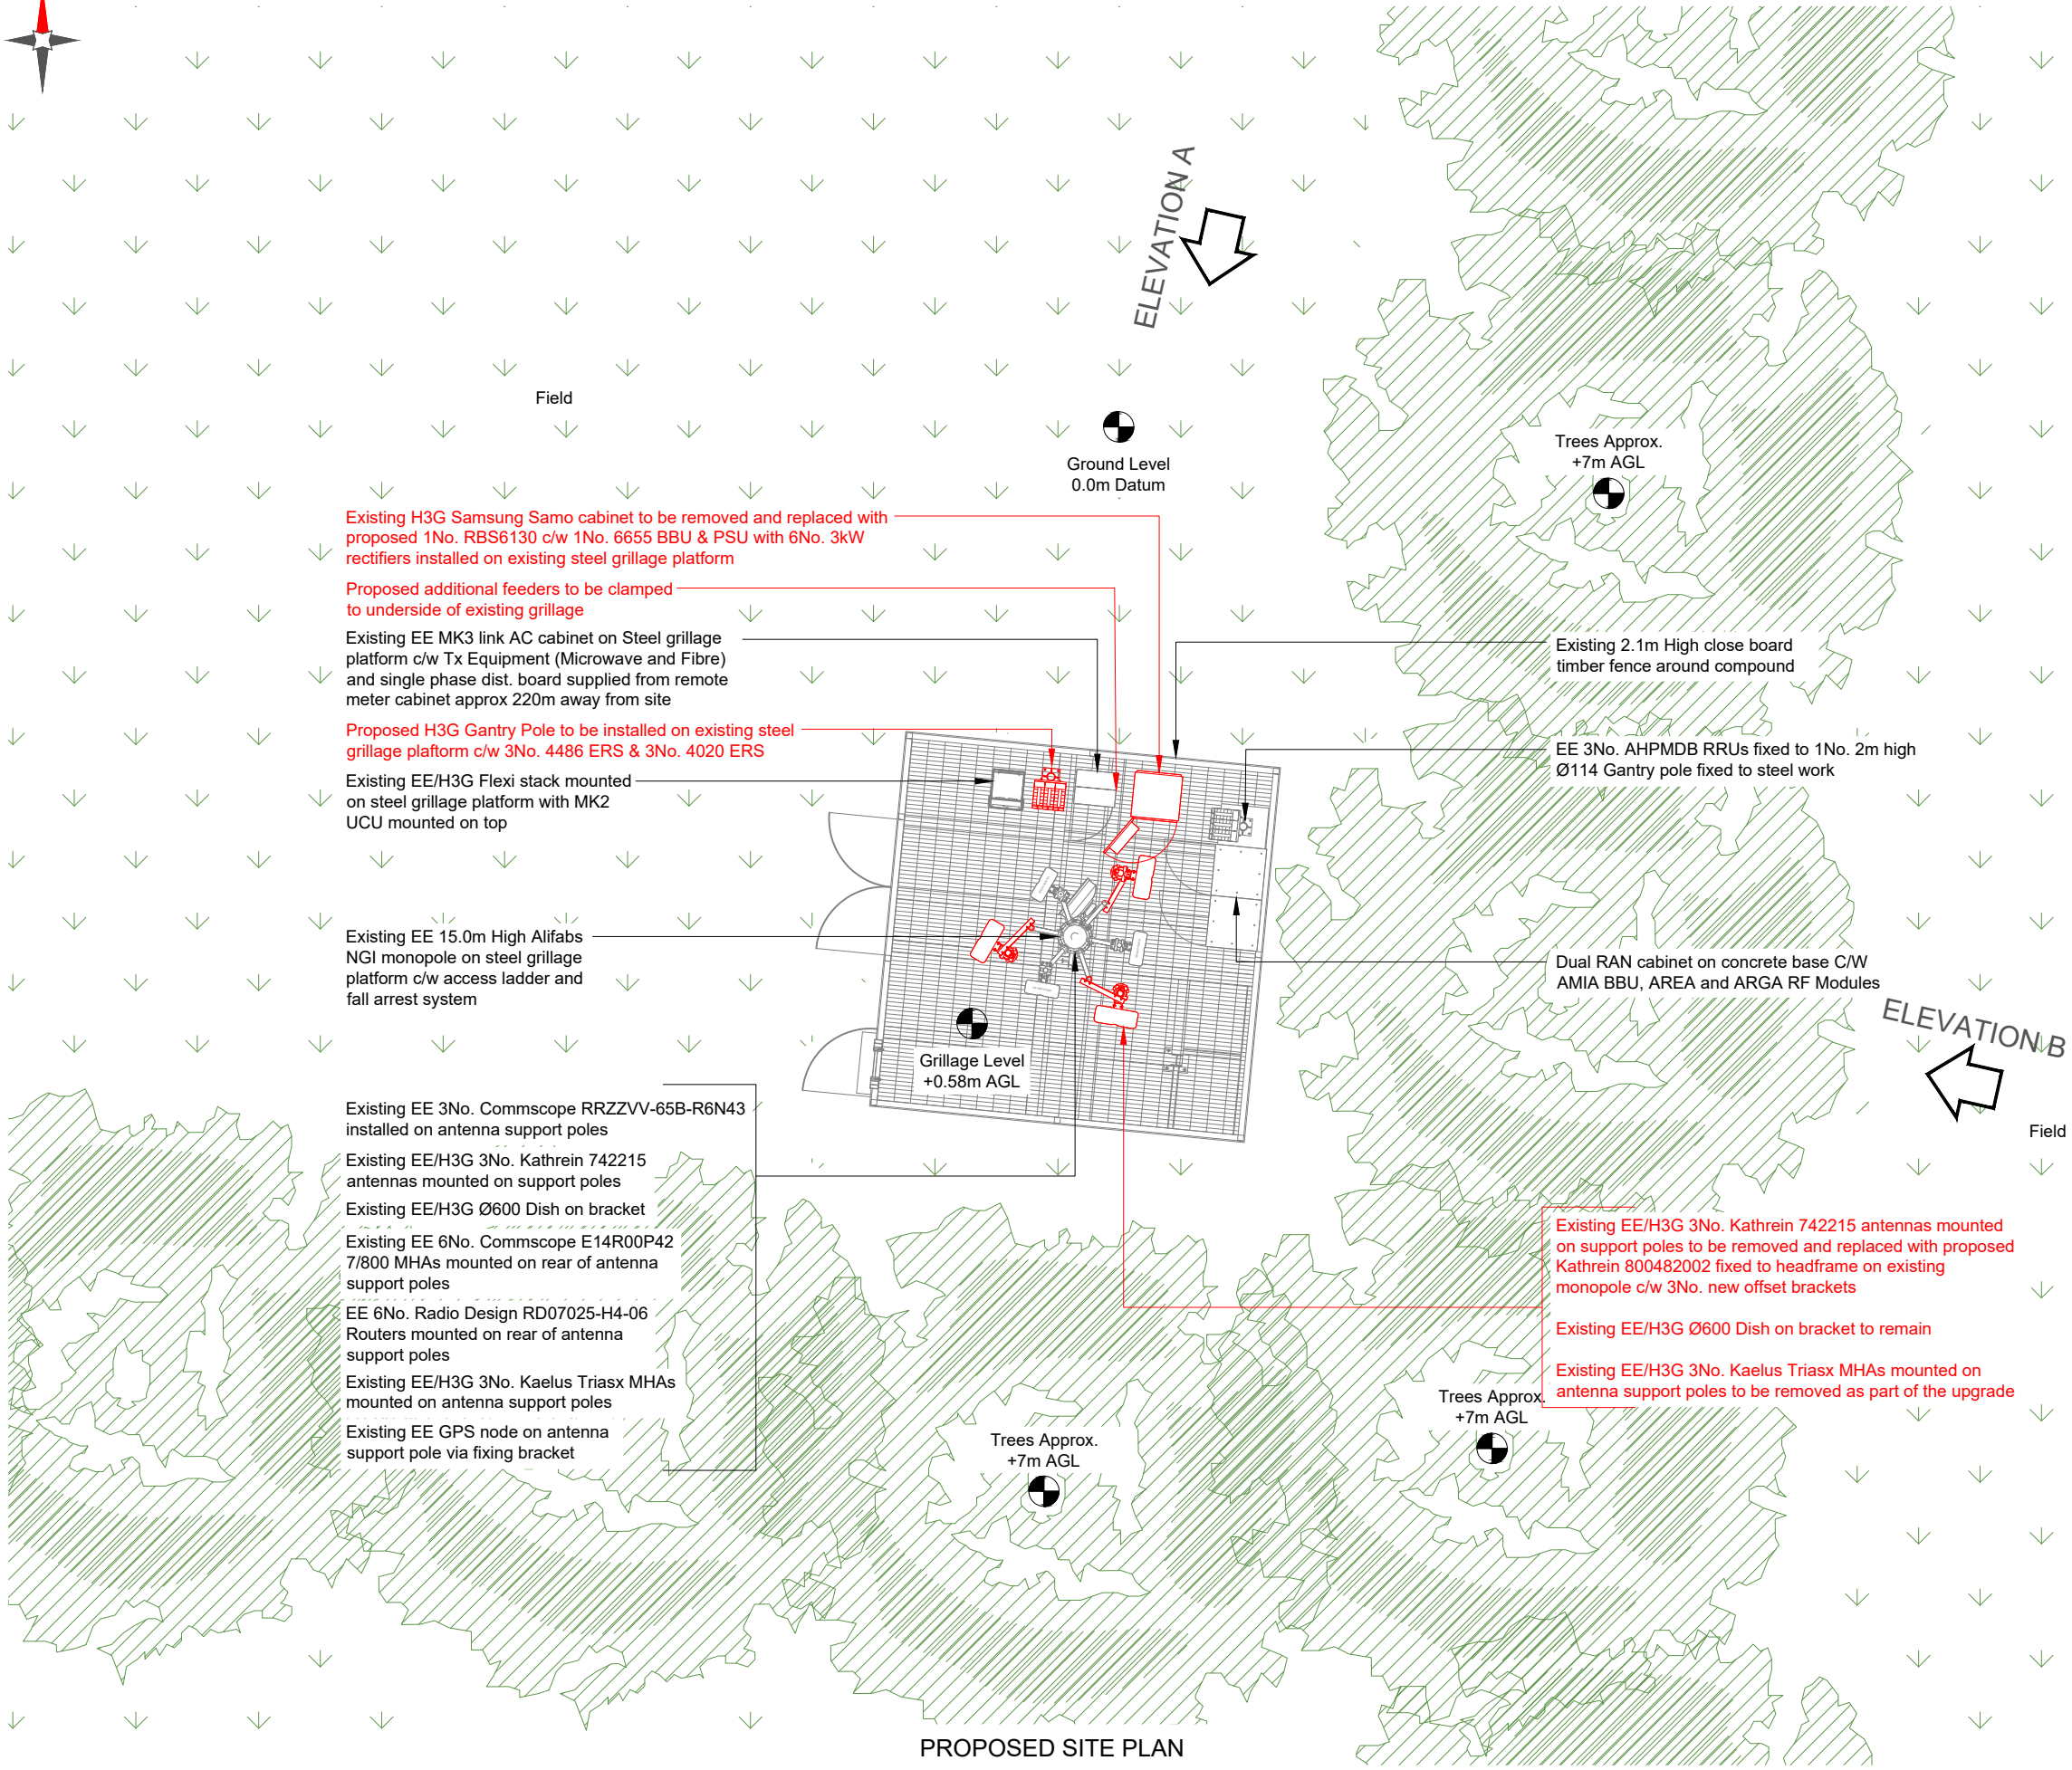

PROPOSED SITE PLAN

 

NOTES:

1. ALL DIMENSIONS IN MM UNLESS OTHERWISE NOTED.

Master:	Project:	Purpose of Issue:	Issue:
M001	CWP	GA	A
Date:	05/01/2026	Revision / Upgrade Description:	
Drawn:	F. Aguilar	First Issue	
Checked:	J. Campbell		
Approved:	B. Weston		



Hutchison 3G UK Limited
Green Park, 450 Longwater Avenue
Reading, RG30 3UR
Tel: 01628 765 000
Fax: 01628 765 001

H3G Base Station Information line:
0845 6043000
Available 8am-8pm Monday to Friday

Design Consultant & Principal Contractor:



Unit 27F-G
Hartlebury Trading Estate
Crown Lane
Hartlebury
Worcestershire
DY10 4JD

Site Name: HOMELEA FARM

Site ID: 1018204 JVCO ID: H3022982P

Address: HOMELEA FARM GREEN
FARM LANE, SHORNE
GRAVESEND
KENT
DA12 3HL

Title: 150 PROPOSED SITE PLAN

Project: CWP

Purpose of Issue: GENERAL ARRANGEMENT


EE Cell ID: 76299 MBNL Cell ID: GVM011 H3G Cell ID: DA0220

File name: GVM011_76299_DA0220_H3G_CWP_GAD_A


100mm

50mm

10mm

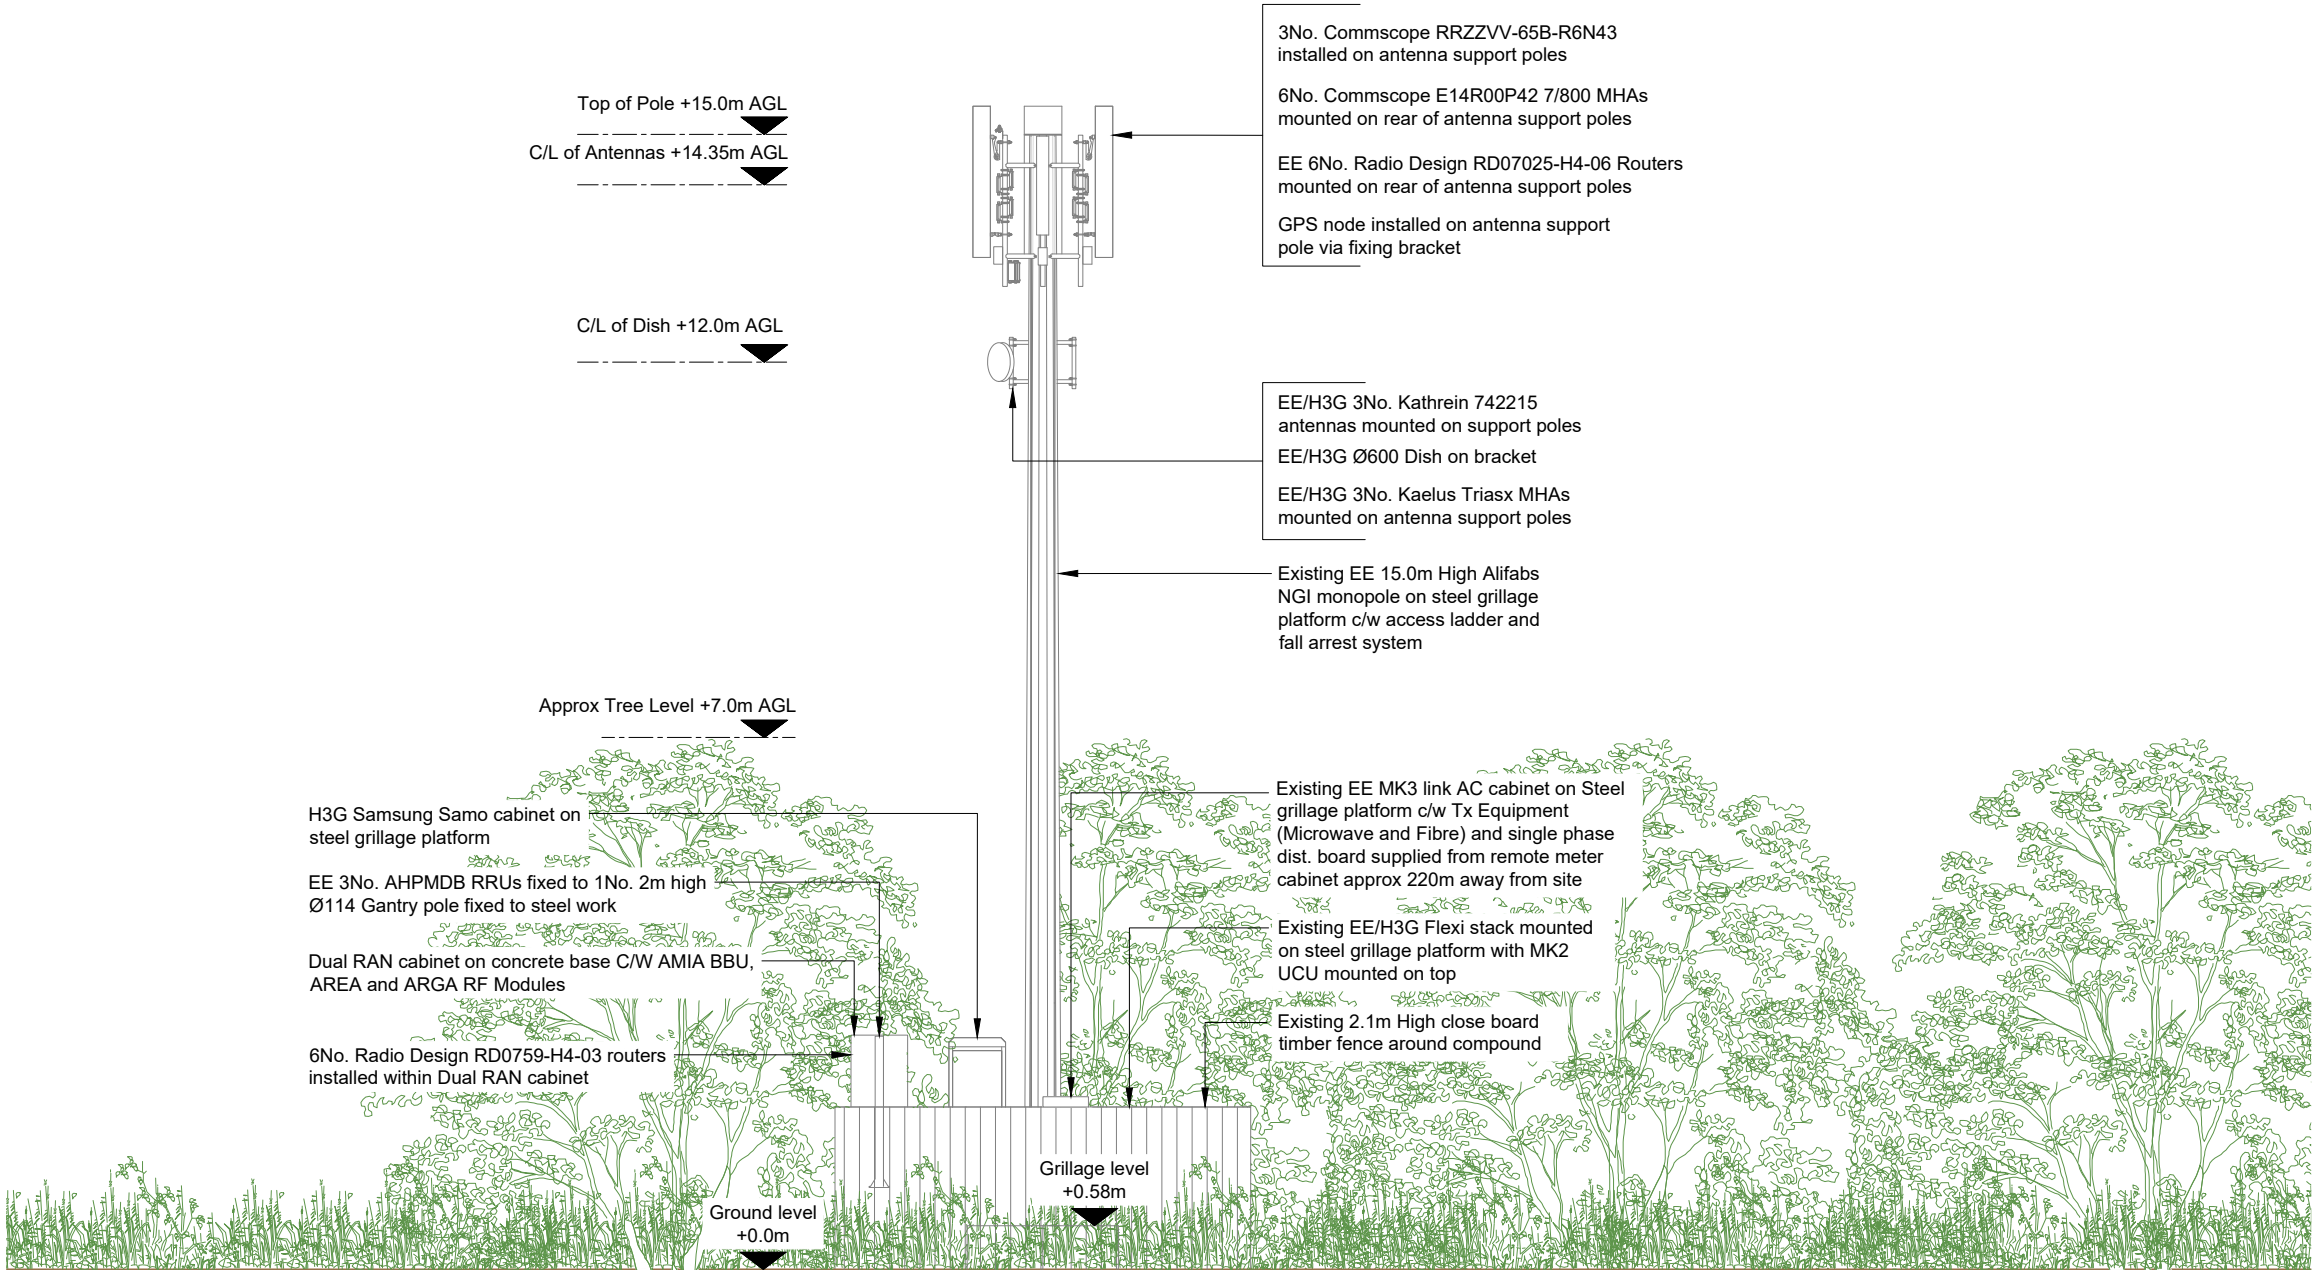

EXISTING SITE ELEVATION A

 

NOTES:

1. ALL DIMENSIONS IN MM UNLESS OTHERWISE NOTED.

Master:	Project:	Purpose of Issue:	Issue:
M001	CWP	GA	A
Date:	05/01/2026	Revision / Upgrade Description:	
Drawn:	F. Aguilar	First Issue	
Checked:	J. Campbell		
Approved:	B. Weston		



Hutchison 3G UK Limited
Green Park, 450 Longwater Avenue
Reading, RG30 3UR
Tel: 01628 765 000
Fax: 01628 765 001

H3G Base Station Information line:
0845 6043000
Available 8am-8pm Monday to Friday

Design Consultant & Principal Contractor:



Unit 27F-G
Hartlebury Trading Estate
Crown Lane
Hartlebury
Worcestershire
DY10 4JD

Site Name: HOMELEA FARM

Site ID: 1018204 JVCO ID: H3022982P

Address: HOMELEA FARM GREEN
FARM LANE, SHORNE
GRAVESEND
KENT
DA12 3HL

Title: 200 EXISTING SITE ELEVATION

Project: CWP

Purpose of Issue: GENERAL ARRANGEMENT


EE Cell ID: 76299 MBNL Cell ID: GVM011 H3G Cell ID: DA0220

File name: GVM011_76299_DA0220_H3G_CWP_GAD_A


100mm

50mm

10mm

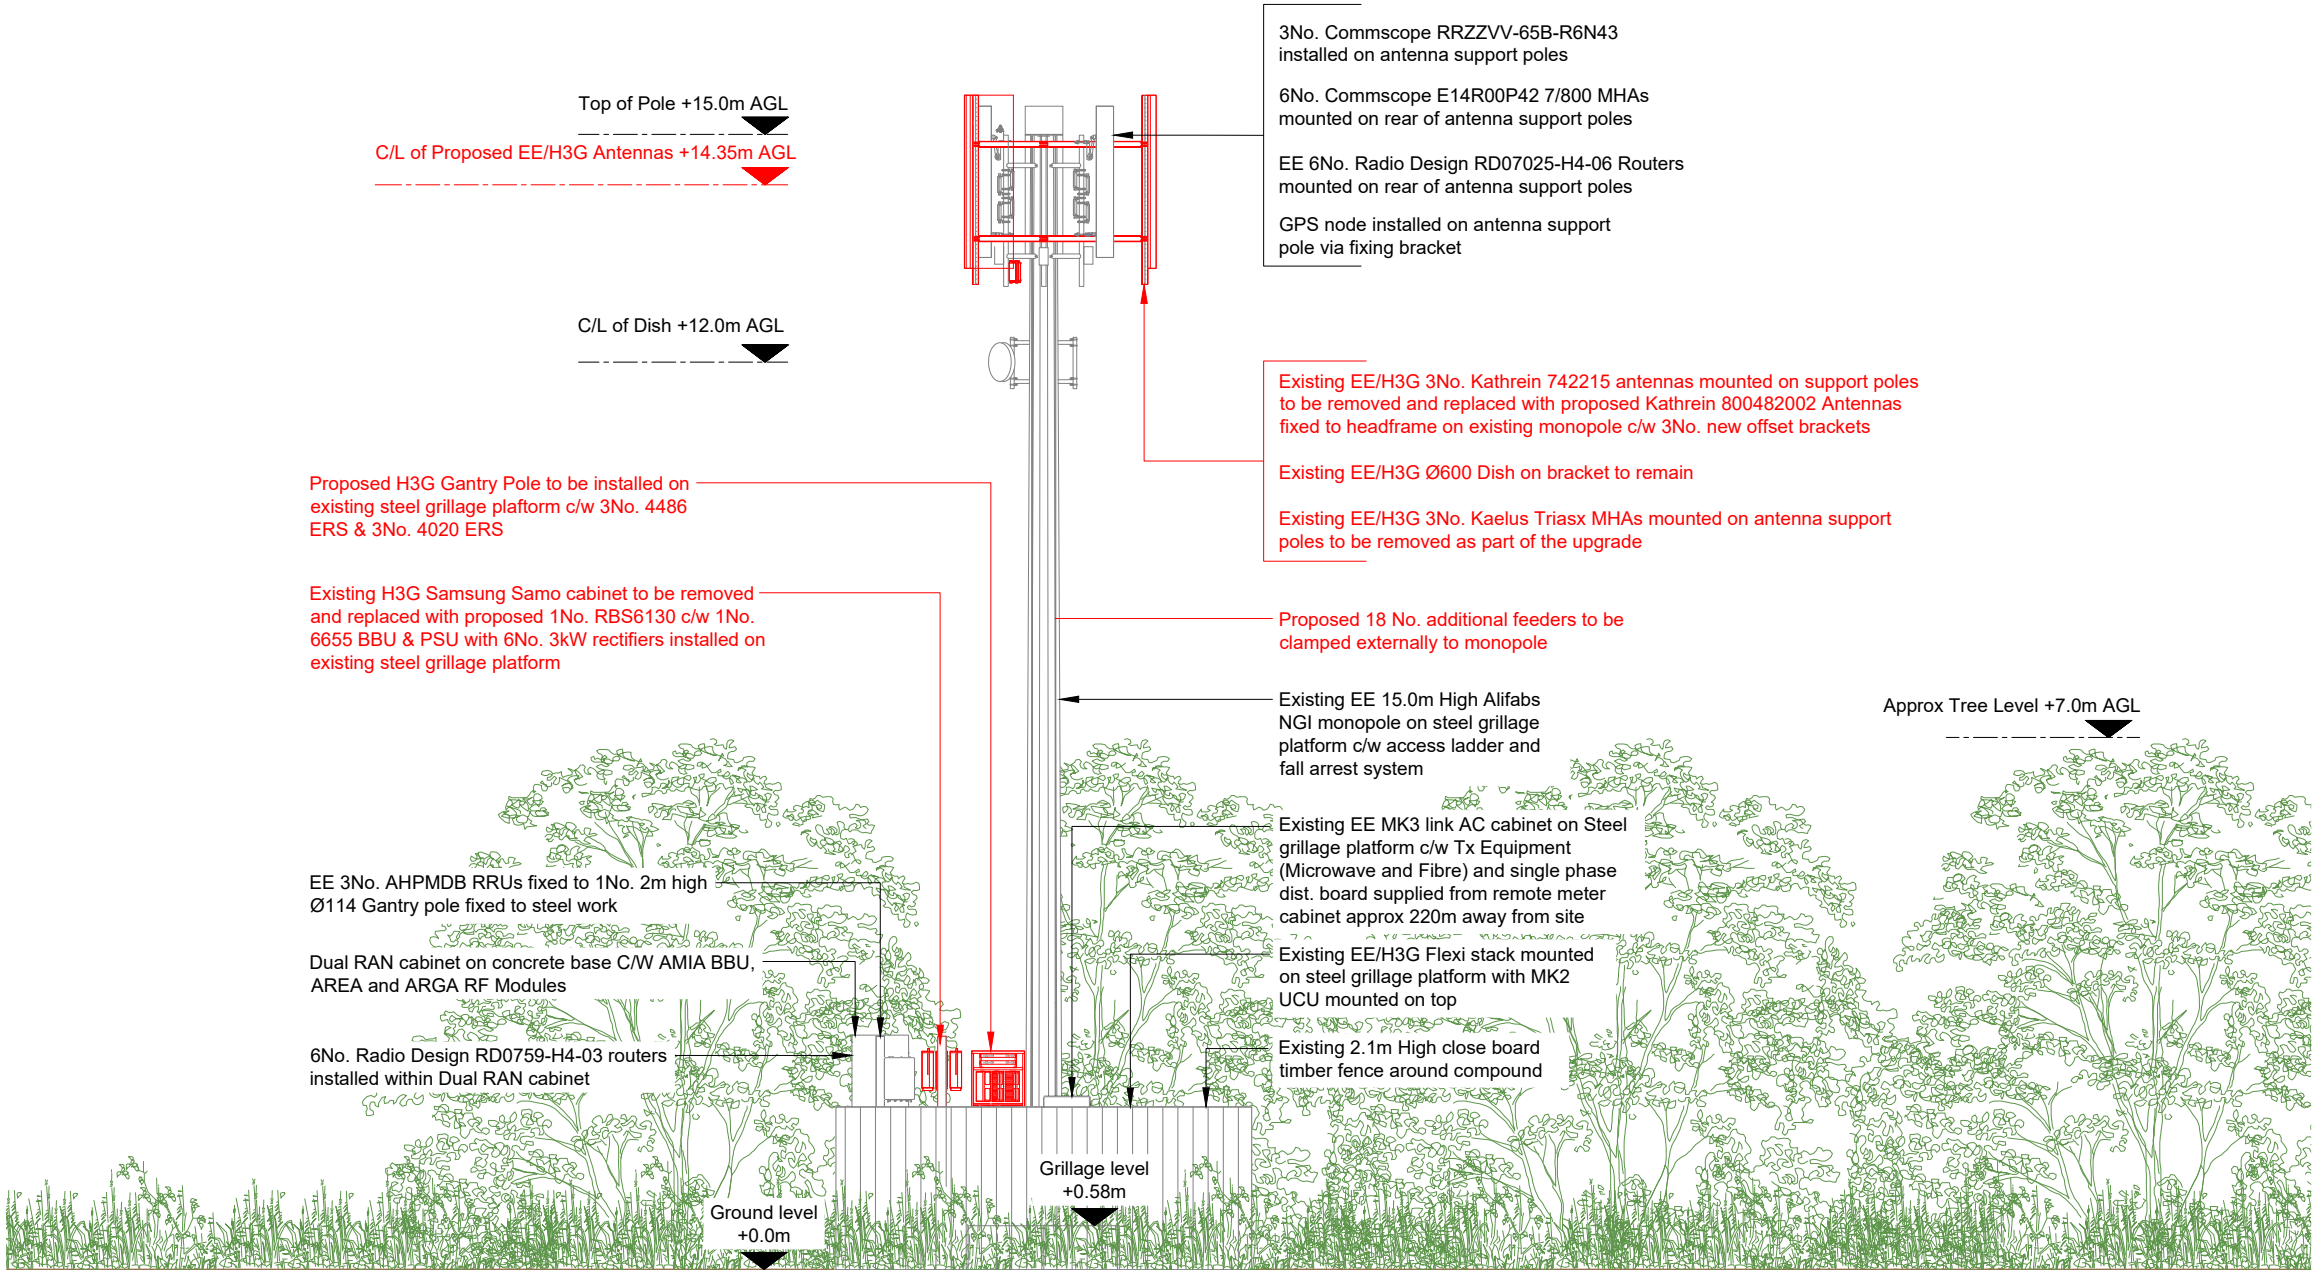

PROPOSED SITE ELEVATION A

 

NOTES:

1. ALL DIMENSIONS IN MM UNLESS OTHERWISE NOTED.

Master:	Project:	Purpose of Issue:	Issue:
M001	CWP	GA	A
Date:	05/01/2026	Revision / Upgrade Description:	
Drawn:	F. Aguilar	First Issue	
Checked:	J. Campbell		
Approved:	B. Weston		



Hutchison 3G UK Limited
Green Park, 450 Longwater Avenue
Reading, RG30 3UR
Tel: 01628 765 000
Fax: 01628 765 001

H3G Base Station Information line:
0845 6043000
Available 8am-8pm Monday to Friday

Design Consultant & Principal Contractor:



Unit 27F-G
Hartlebury Trading Estate
Crown Lane
Hartlebury
Worcestershire
DY10 4JD

Site Name: HOMELEA FARM

Site ID: 1018204 JVCO ID: H3022982P

Address: HOMELEA FARM GREEN
FARM LANE, SHORNE
GRAVESEND
KENT
DA12 3HL

Title: 250 PROPOSED SITE ELEVATION

Project: CWP

Purpose of Issue: GENERAL ARRANGEMENT

EE Cell ID: 76299 MBNL Cell ID: GVM011 H3G Cell ID: DA0220

File name: GVM011_76299_DA0220_H3G_CWP_GAD_A