




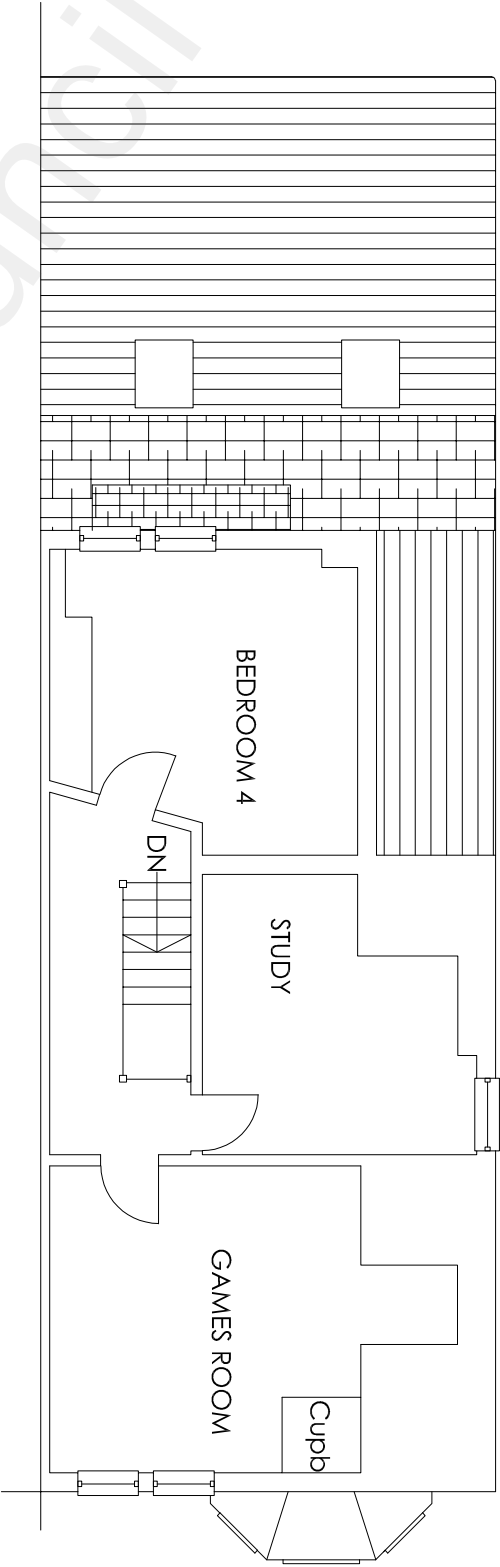

SECOND FLOOR

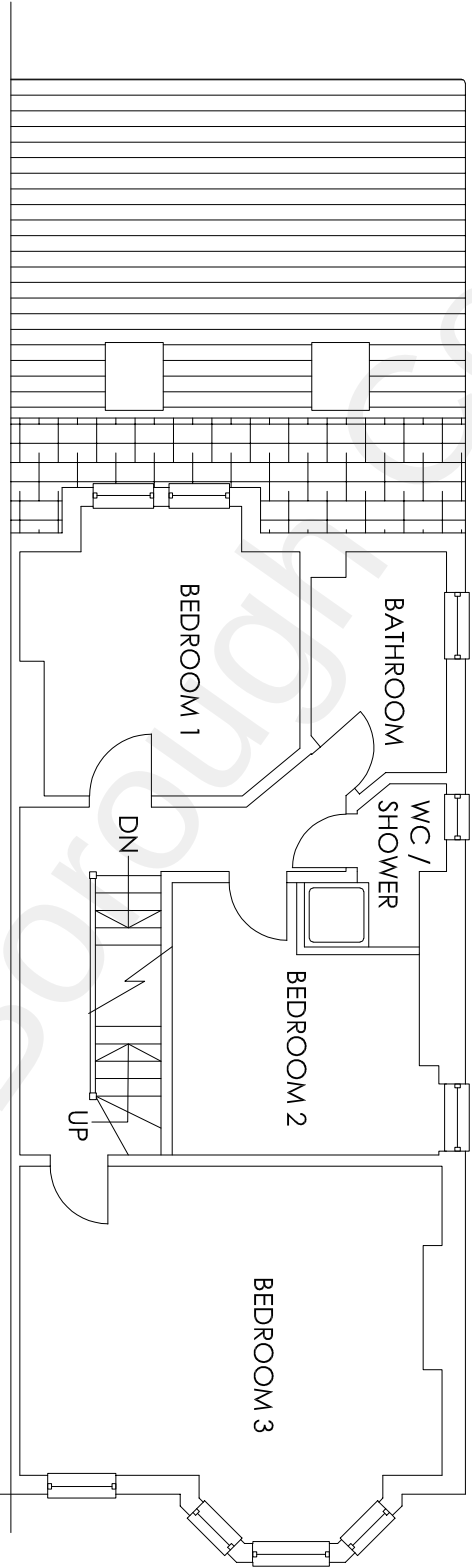

FIRST FLOOR

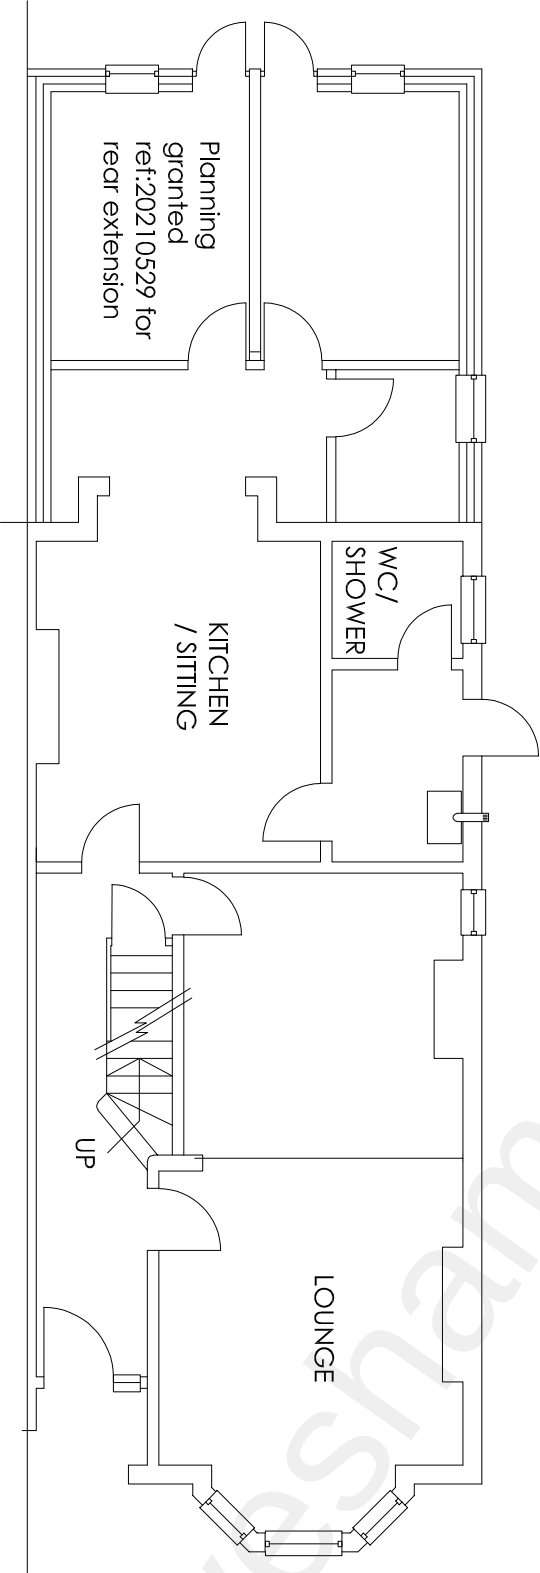

GROUND FLOOR

Project		HMO Conversion		25 The Avenue Gravesend Kent DA11 ONA		Drawing Title		Existing Floor Plans	
Rev		Description		Date		Drawn		Date	
HC		July 2021		1:100		25TA/A3/06		H Channa PICAROONS MAIDSTONE ROAD PLATT KENT TN15 8LB Tel / Fax: 01732 605759 E-mail: hbchanna@tiscali.co.uk	