


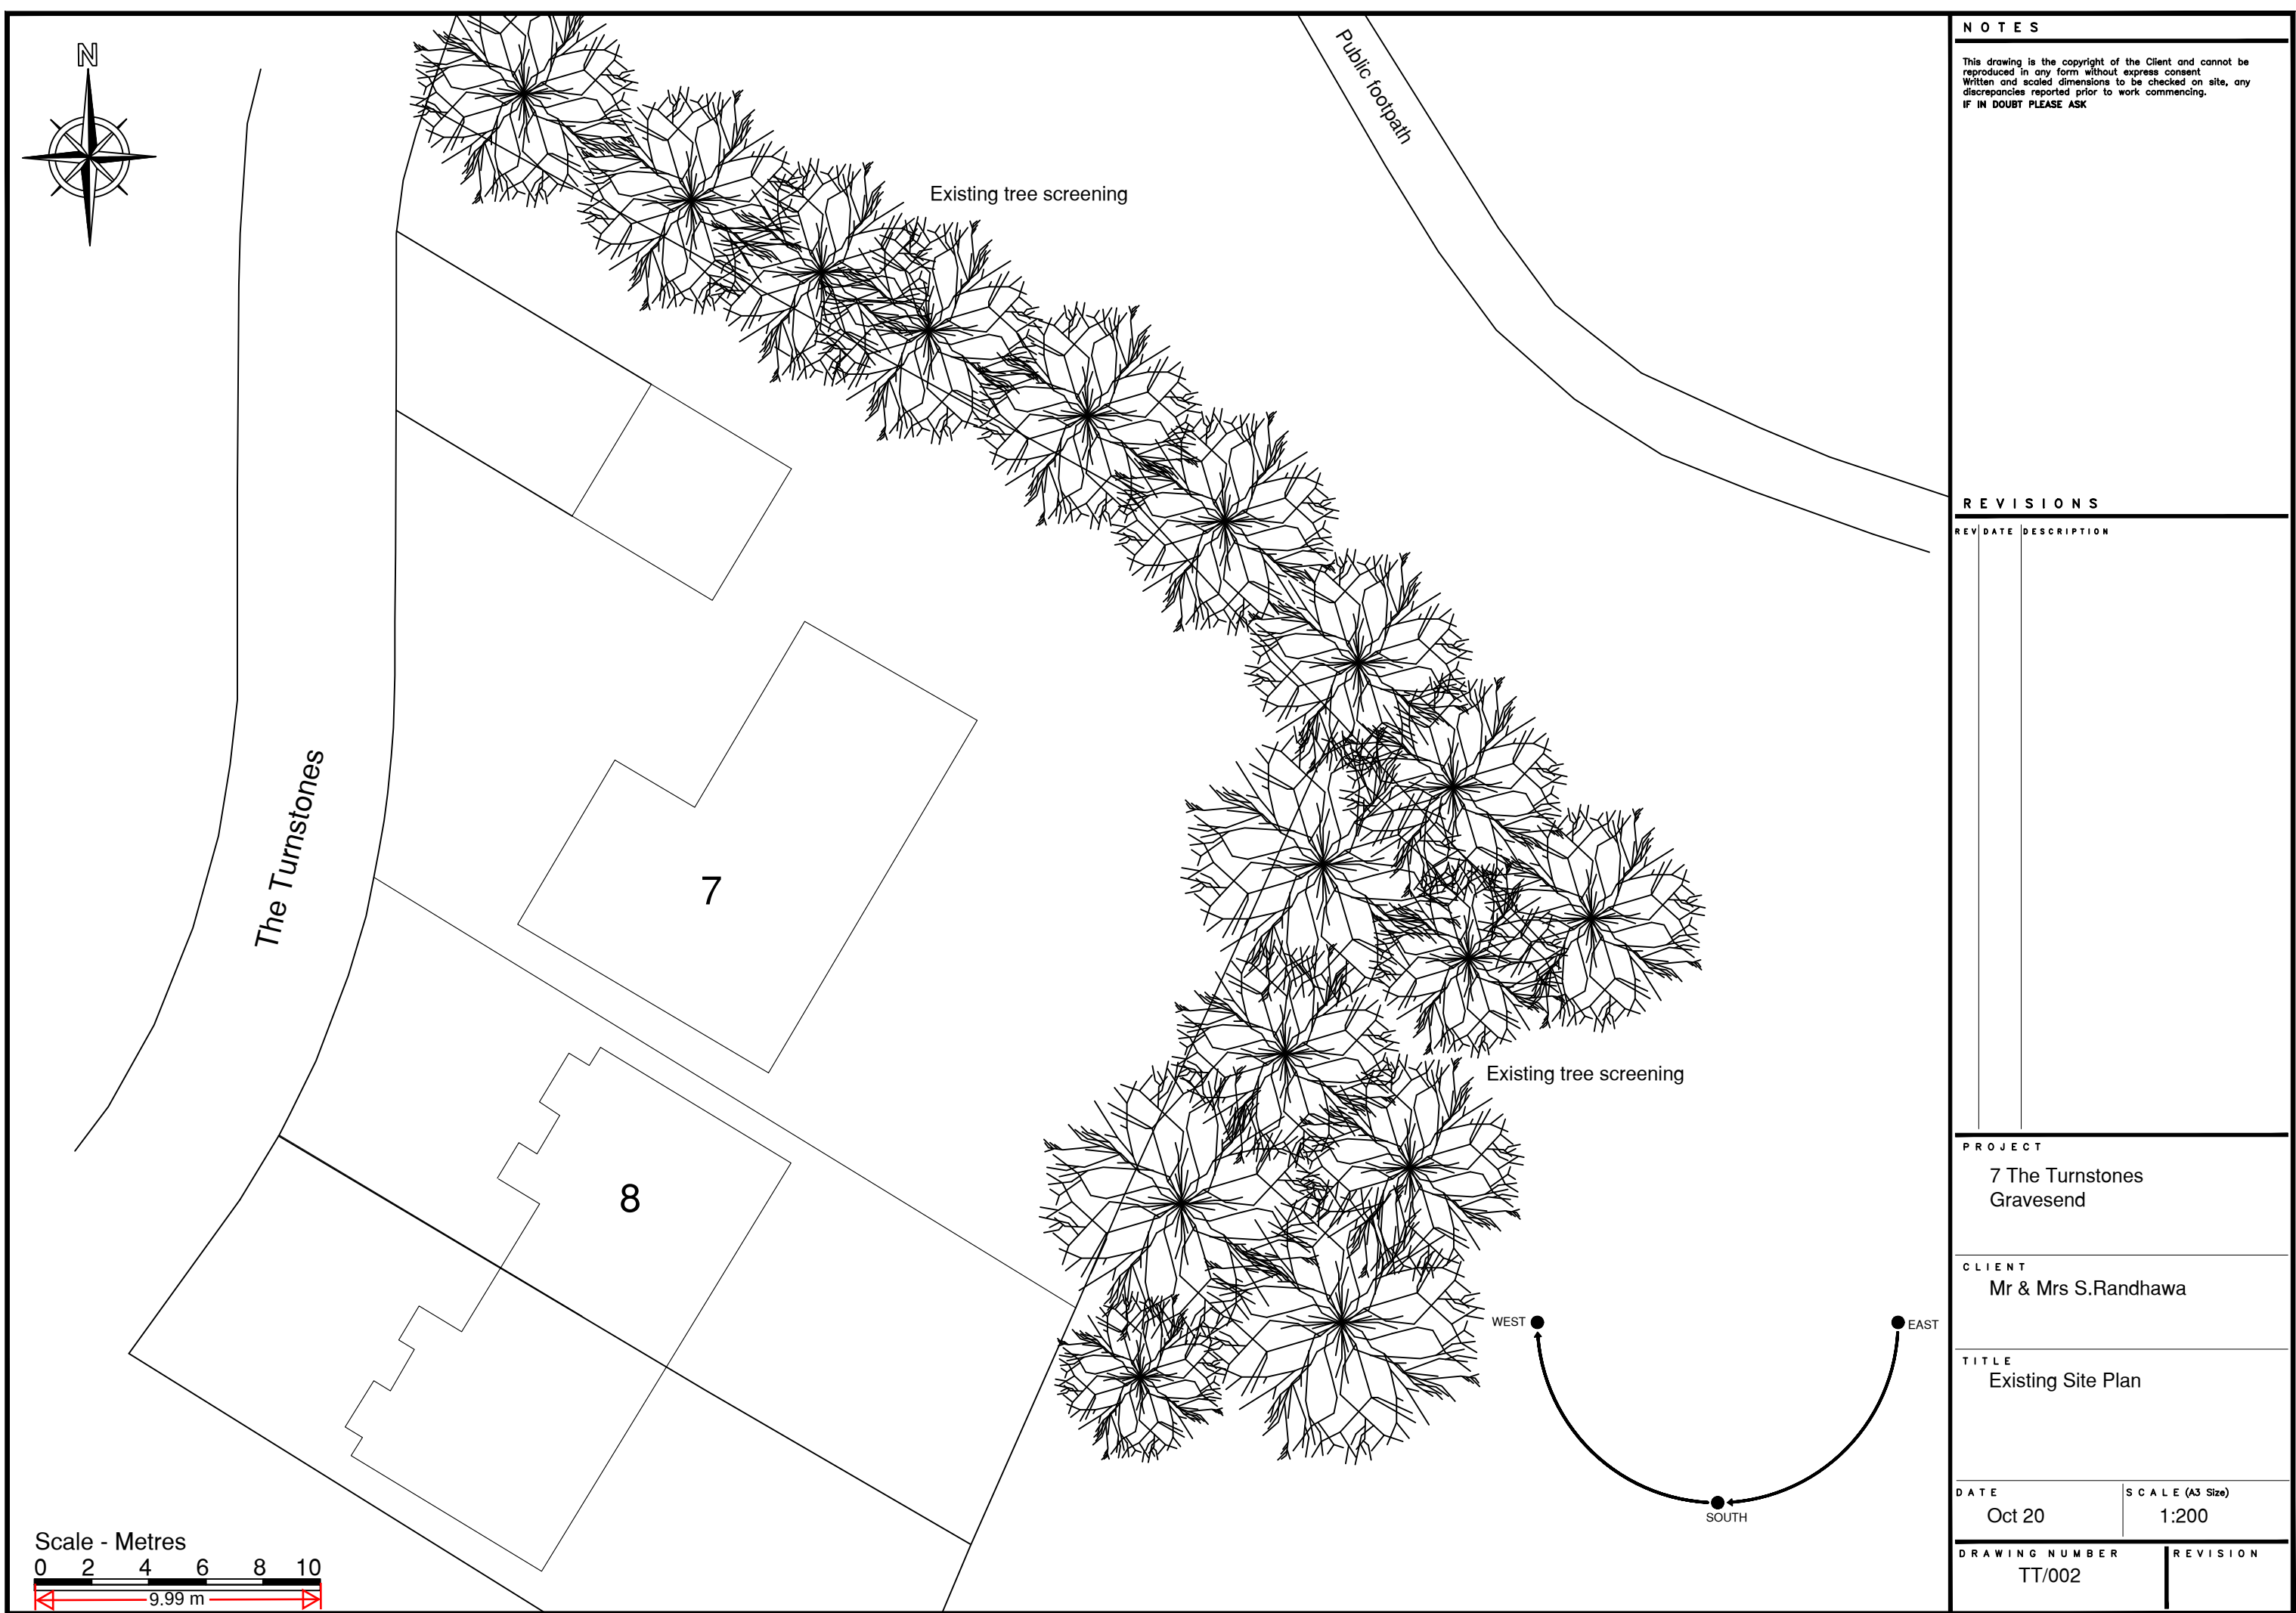

This drawing is the copyright of the Client and cannot be reproduced in any form without express consent. Written and scaled dimensions to be checked on site, any discrepancies reported prior to work commencing.

IF IN DOUBT PLEASE ASK

REV	DATE	DESCRIPTION
-----	------	-------------

[illegible]

7 The Turnstones

Gravesend

Mr & Mrs S.Randhawa

Existing Site Plan

DATE
Oct 20

SCALE (A3 Size)
1:200

DRAWING NUMBER
TT/002

REVISION