
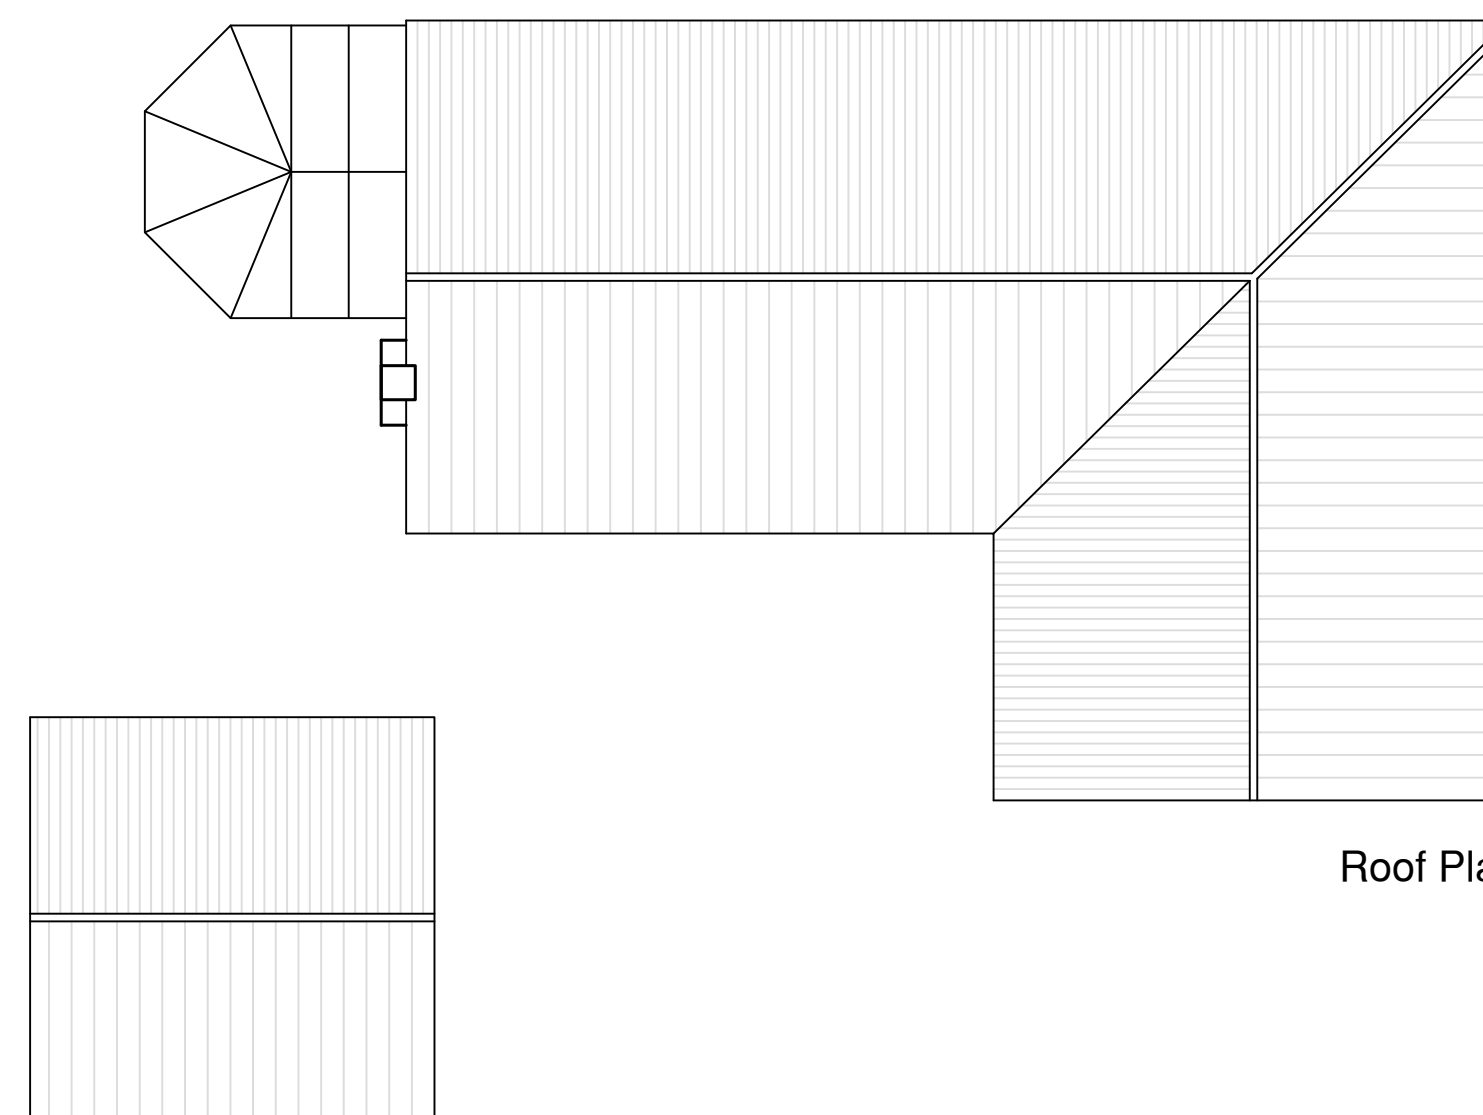
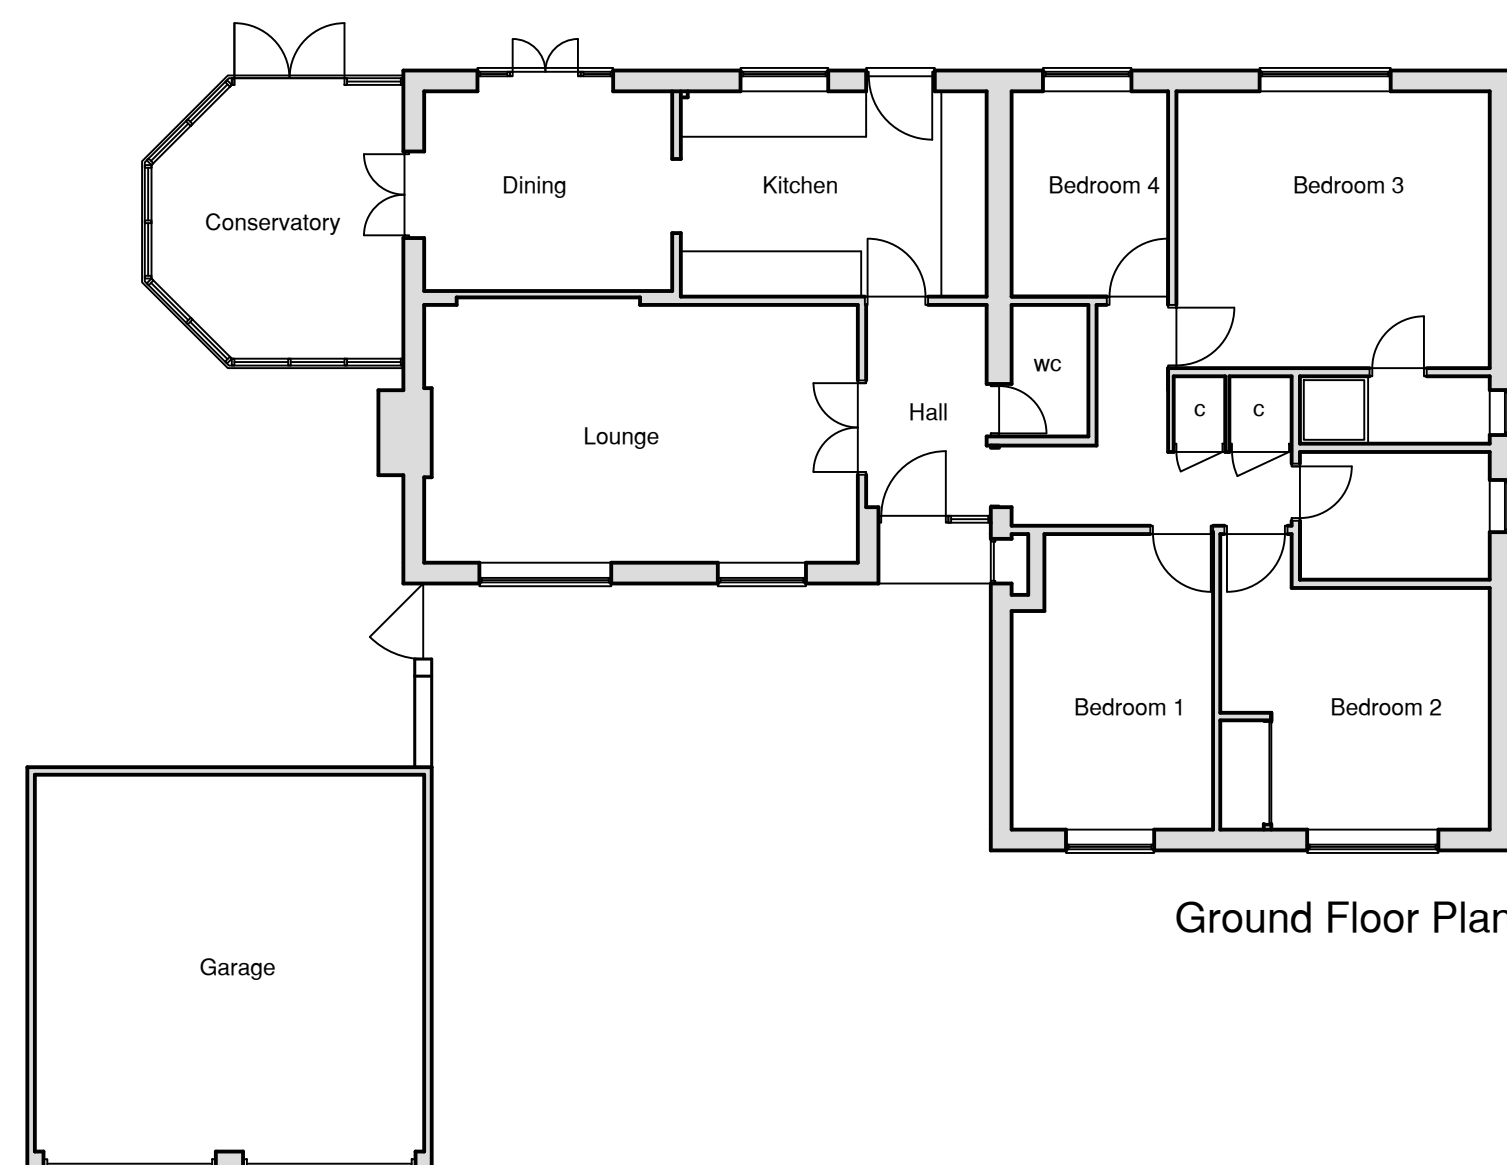
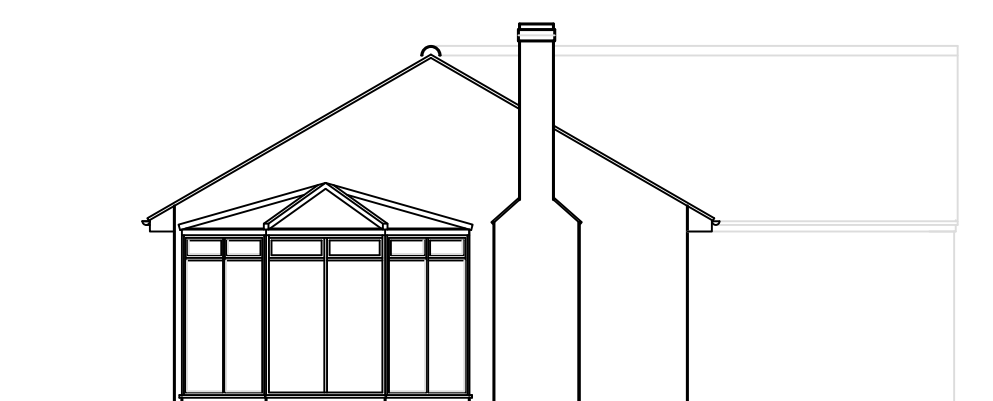
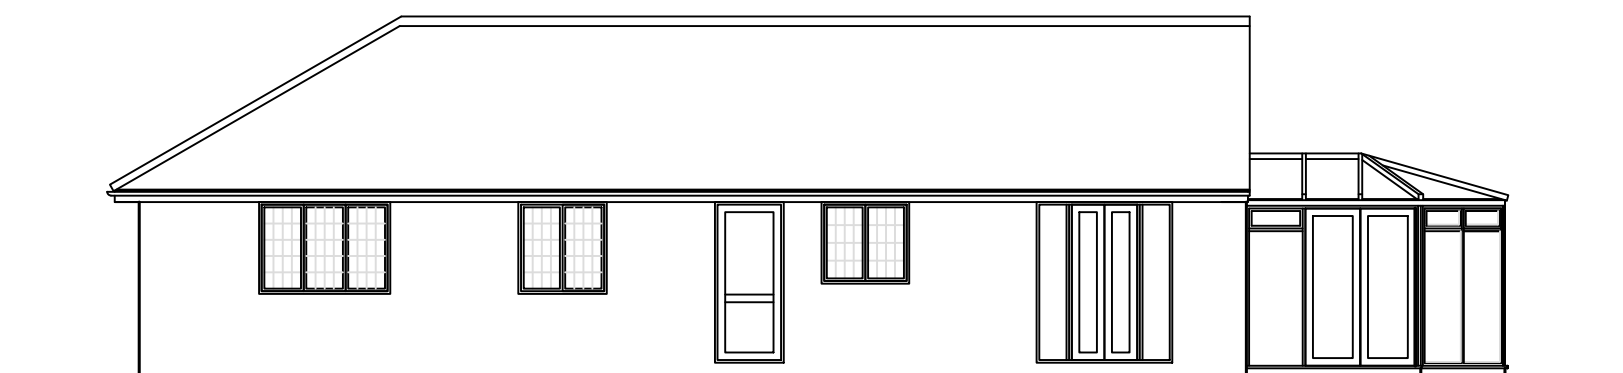
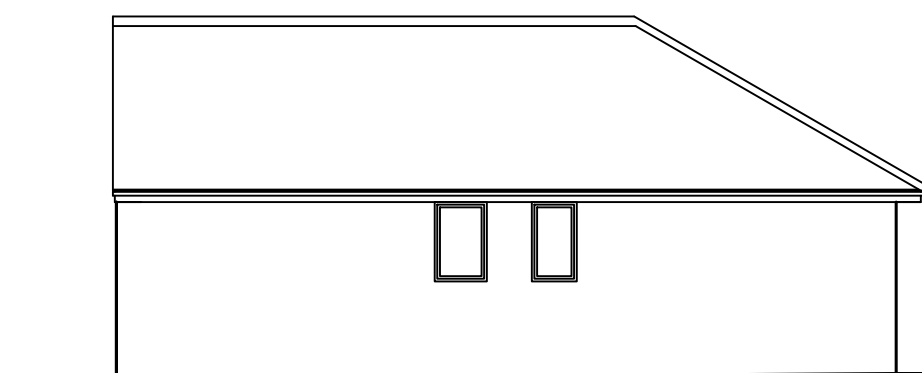


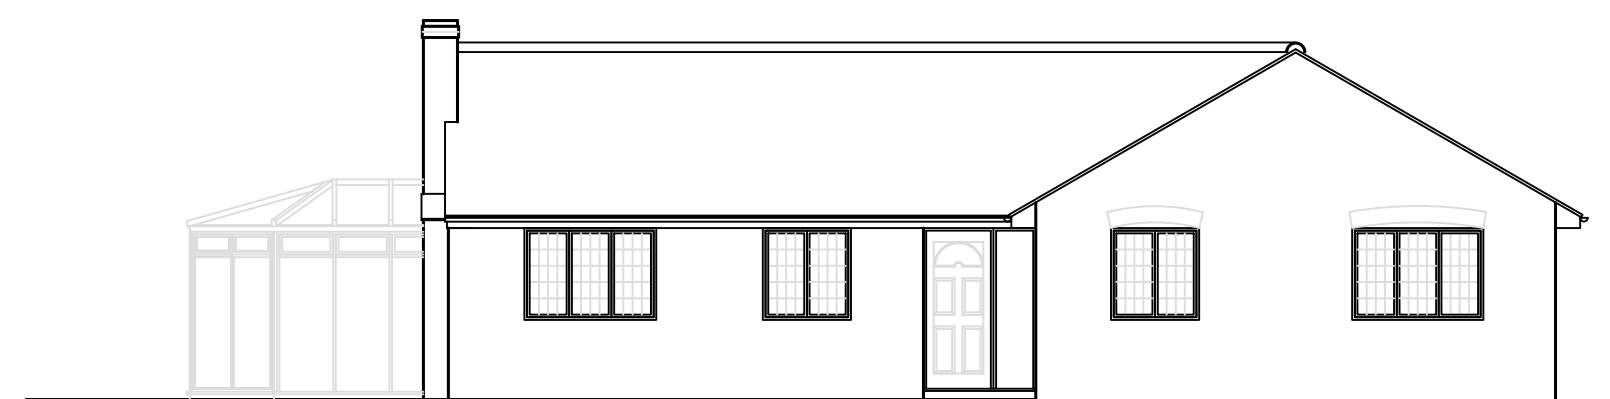

NOTE:

The Contractor is to check and verify all building and site dimensions, levels and sewer invert levels at connection points before work starts.

This drawing must be read with and checked against any structural or other specialist drawings provided.

The Contractor is to comply in all respects with the current Building Regulations whether or not specifically stated on these drawings.

This drawing is not intended to show details of foundation or ground conditions. Each area of ground relied upon to support the structure depicted must be investigated by the Contractor and suitable methods of foundation be provided.

[illegible]

Client		
Mr & Mrs S.Randhawa		
Site		
7 The Turnstones Gravesend		
Title		
Existing Ground Floor Plan, Elevations and Roof Plan		
Scale	1:100@A1	Date Jan 23
Drawing Number	TT/301	Rev.