




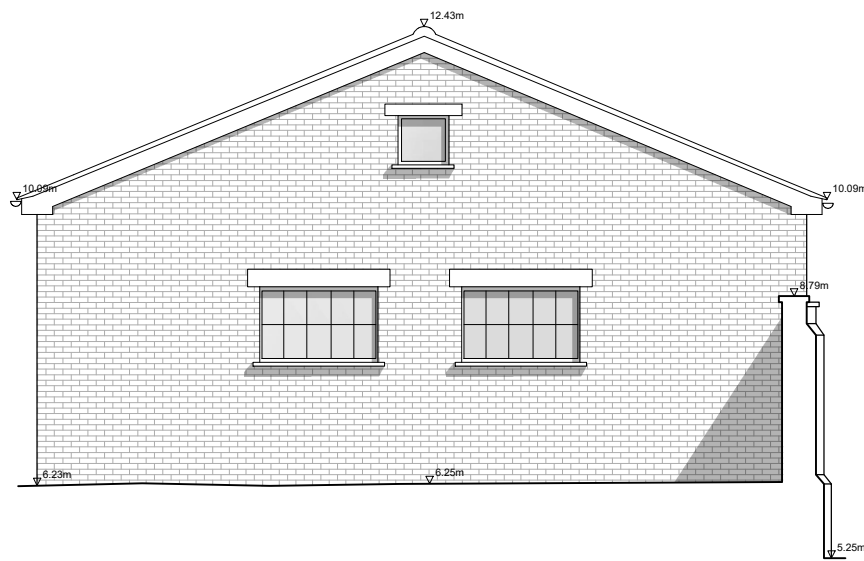

Front elevation

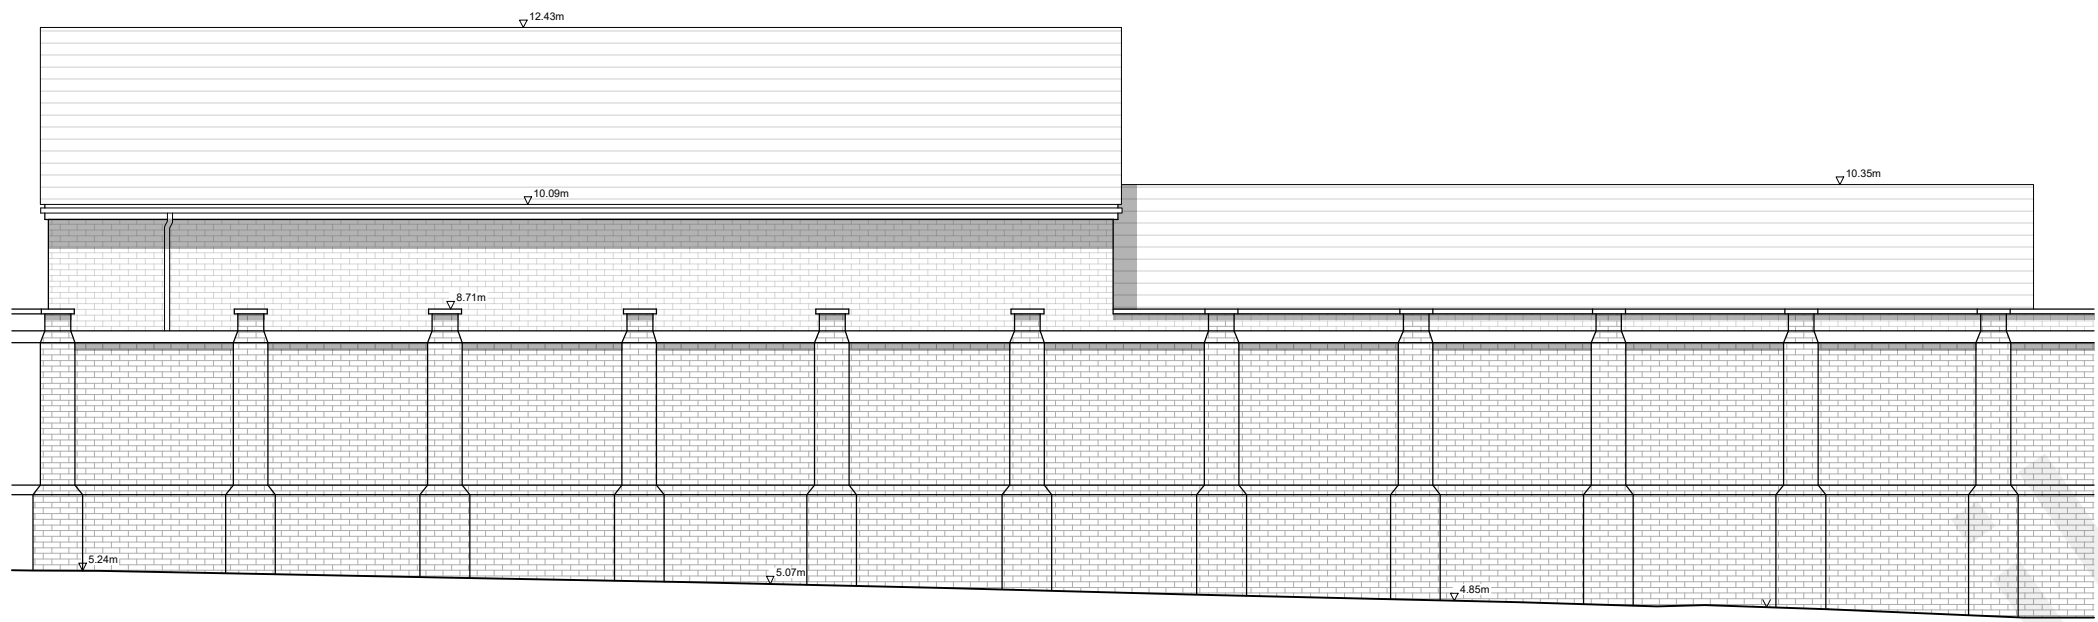

Right flank elevation

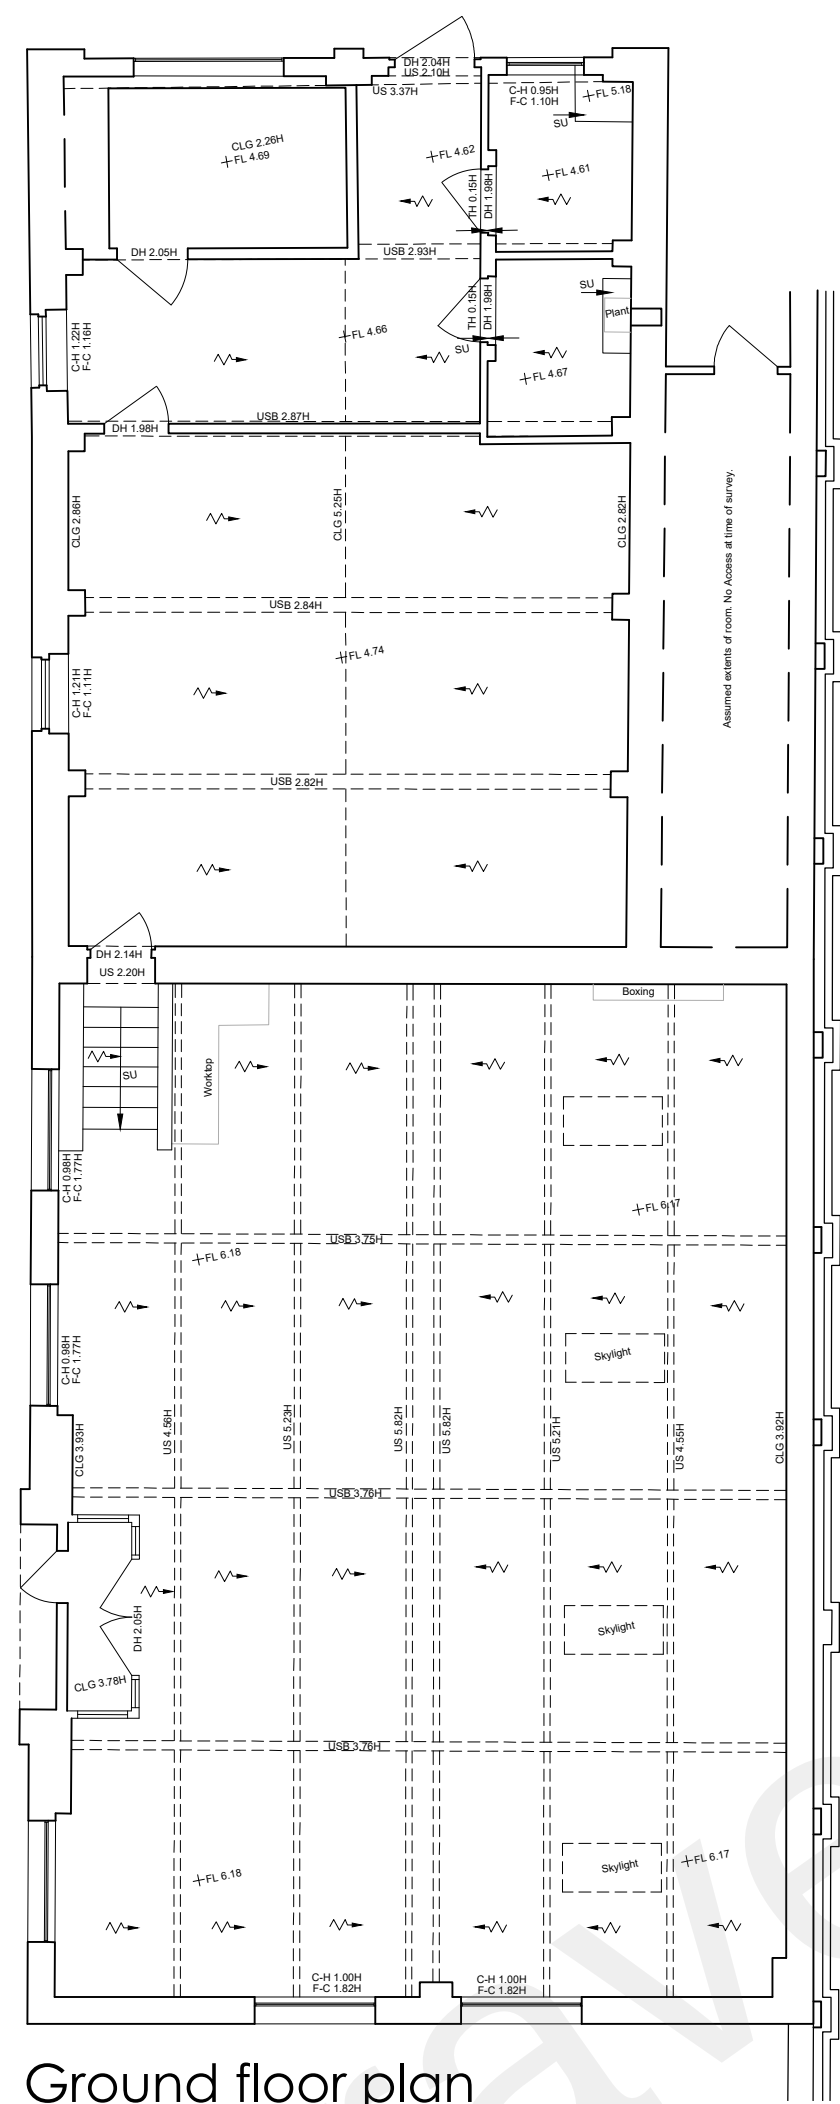


Ground floor plan




Rear elevation



Left flank elevation

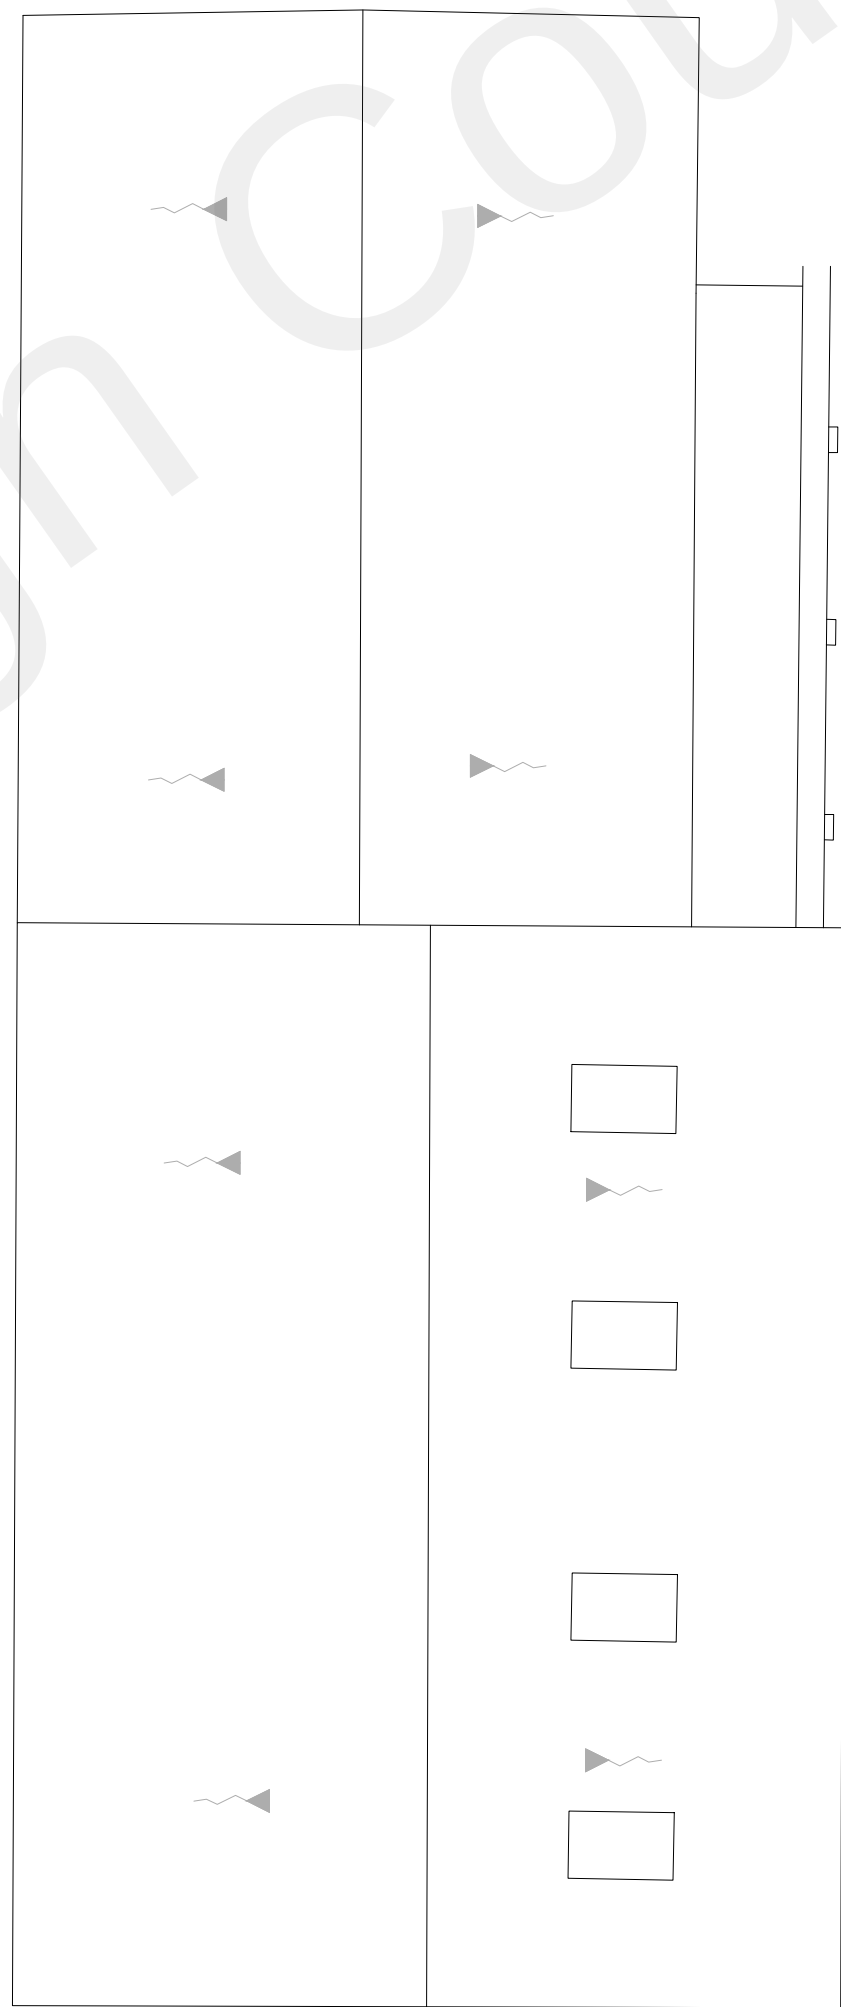

Roof plan

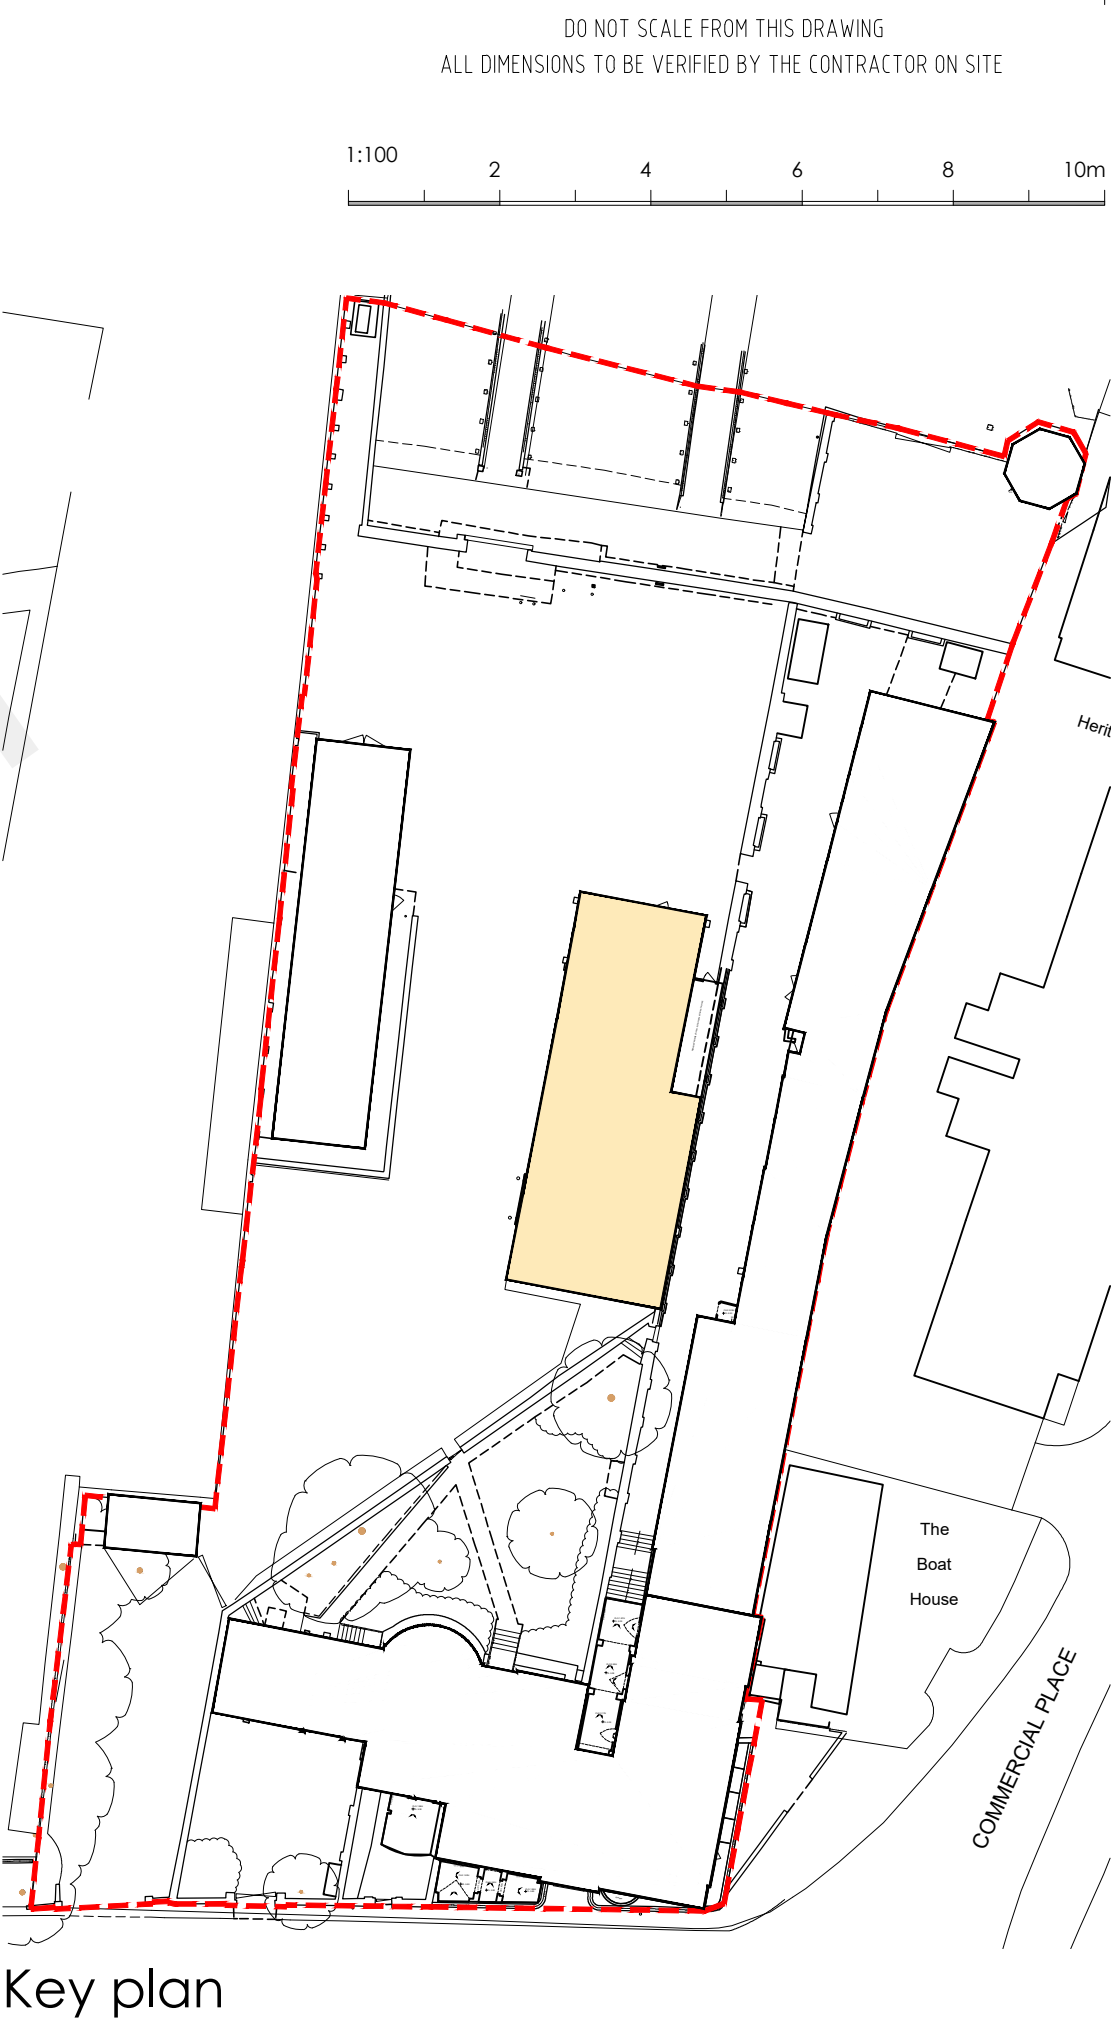

Key plan

DO NOT SCALE FROM THIS DRAWING
ALL DIMENSIONS TO BE VERIFIED BY THE CONTRACTOR ON SITE

1:100 2 4 6 8 10m

Key plan

North arrow

REV	DESCRIPTION	DATE	BY	CHKD
1	ISSUED FOR TENDER	15/02/2021	JDA	NS

TURNER JACKSON+DAY ASSOCIATES

Radio House
Thanet Way, Whitstable
Kent CT5 3DX
t: 01227 261453
e: enquiries@tjda.co.uk
www.turnerjacksonday.co.uk

client details
Mile Property Group Ltd

project details
Custom House
The Terrace, Gravesend, DA12 2DE

drawing title
Workshop
Existing Plans and Elevations

date scale drawn by checked by
Feb'21 1:100@A1 NS

project no:	drawing no:	revision
1735	010	