



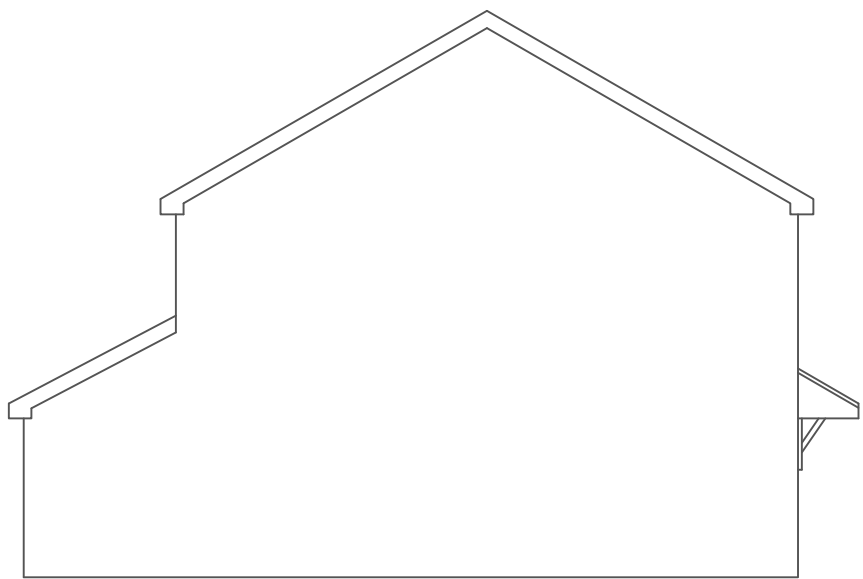


Existing Side Elevation
Scale 1:100




Existing Front Elevation
Scale 1:100

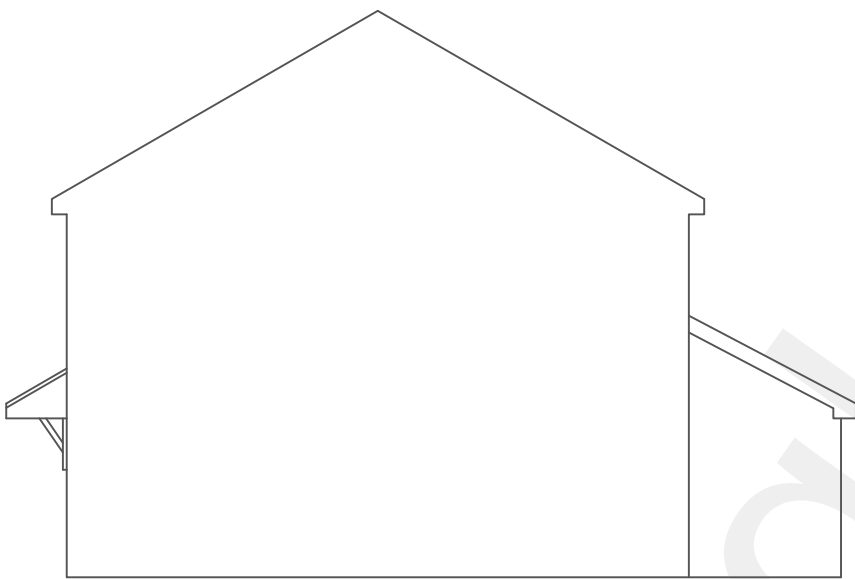


Existing Side Elevation
Scale 1:100

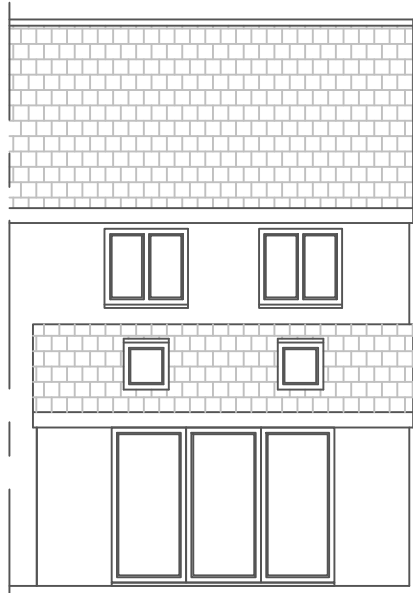

Existing Rear Elevation
Scale 1:100

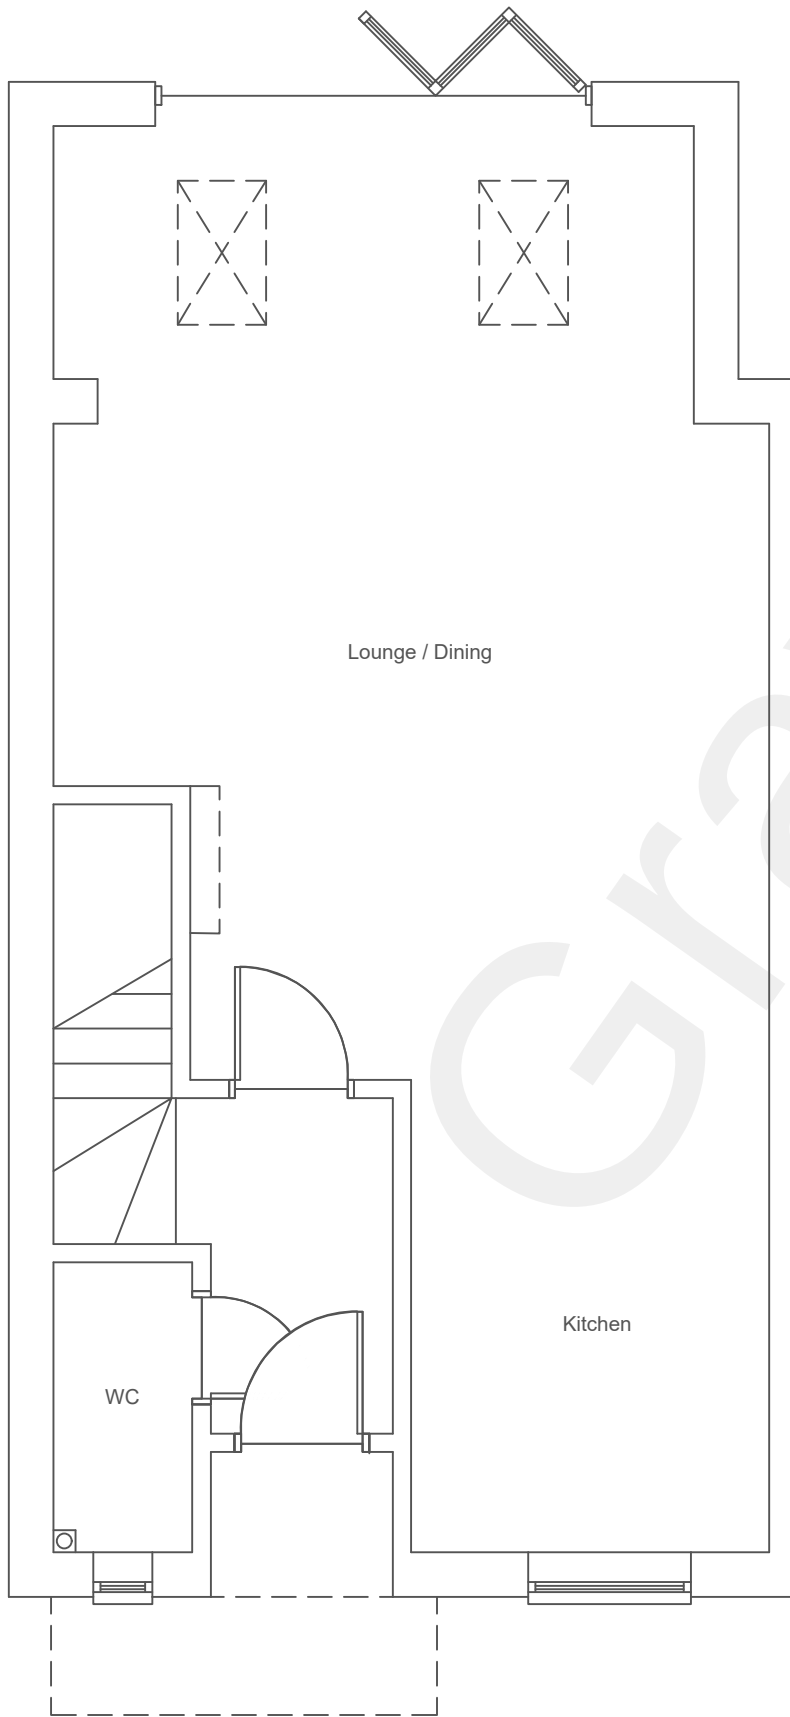

Existing Ground Floor Plan
Scale 1:50

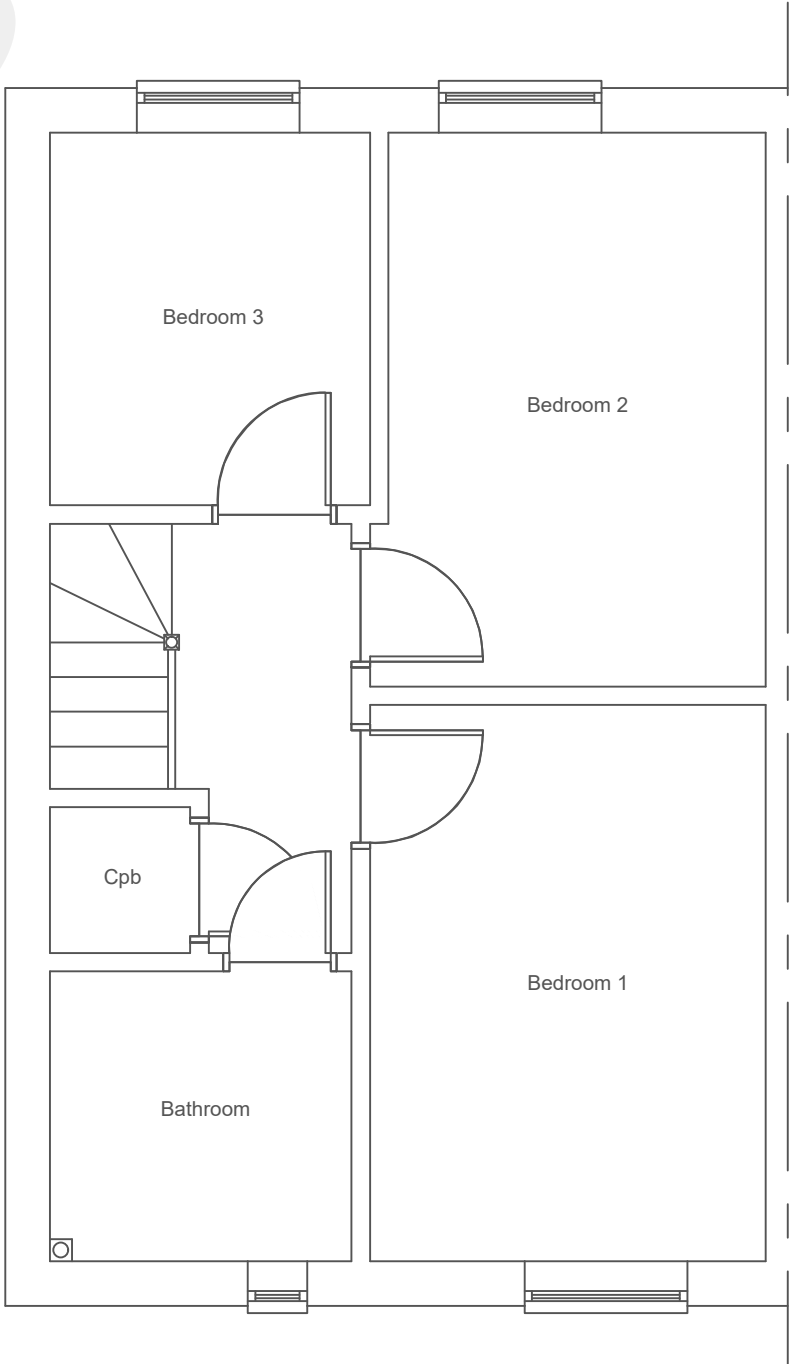

Existing First Floor Plan
Scale 1:50