


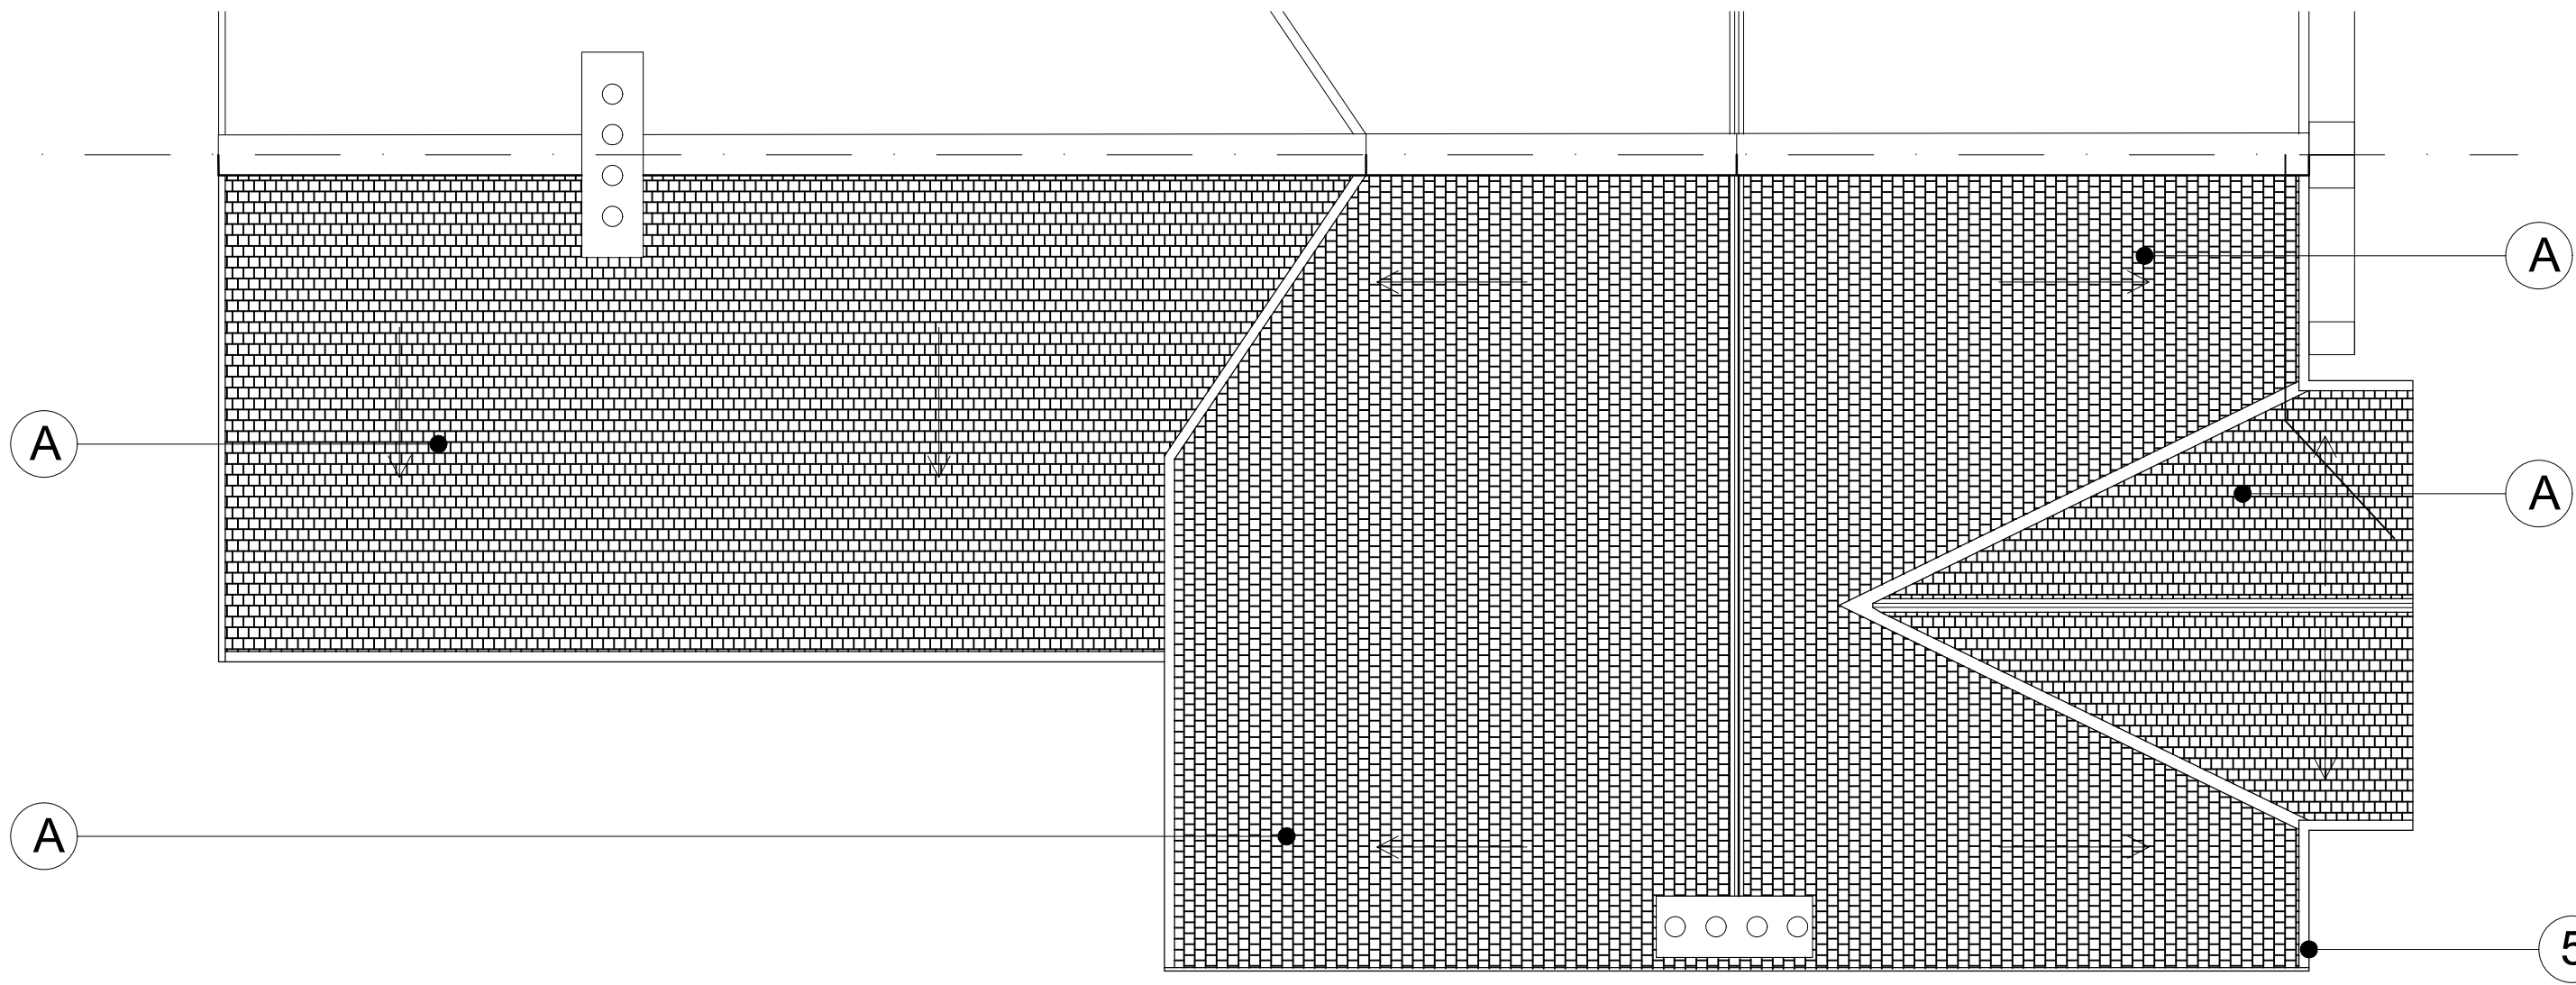

PROPOSED ROOF PLAN
Scale 1:50

MATERIAL KEY EXISTING


1. YELLOW AND RED STOCK BRICK.
2. TIMBER SASH SINGLE GLAZING WINDOW.
3. PANELLED TIMBER DOOR.
4. PAINTED LIMESTONE WORK.
5. PVC GUTTER AND DOWN PIPES.
6. SLATE ROOF TILES.
7. LEAD FLASHING
8. TERRACOTTA RIDGE TILES TO BE RE-USED WITH NEW ROOF
9. SW PAINTED BARGE BOARD OF LIGHT COLOUR
10. TIMBER FRAME FRENCH WINDOW.
11. TIMBER GATE
12. PVC SOIL VENT PIPE
13. LIGHT COLOUR RENDER FINISH
14. ROOF FINIAL TO BE RETAINED

MATERIAL KEY PROPOSED


- A. NEW ROOF TILE TO BE SAME TEXTURE APPEARANCE AND COLOUR OF EXISTING
- B. RE-USED TERRACOTTA RIDGE TILES
- C. LEAD FLASHING
- D. SW BARGE BOARD TO BE RE-PAINTED IF TO BE REPLACED TO BE SW WITH MOLDINGS TO MATCH EXISTING





PROPOSED SIDE ELEVATION
Scale 1:50

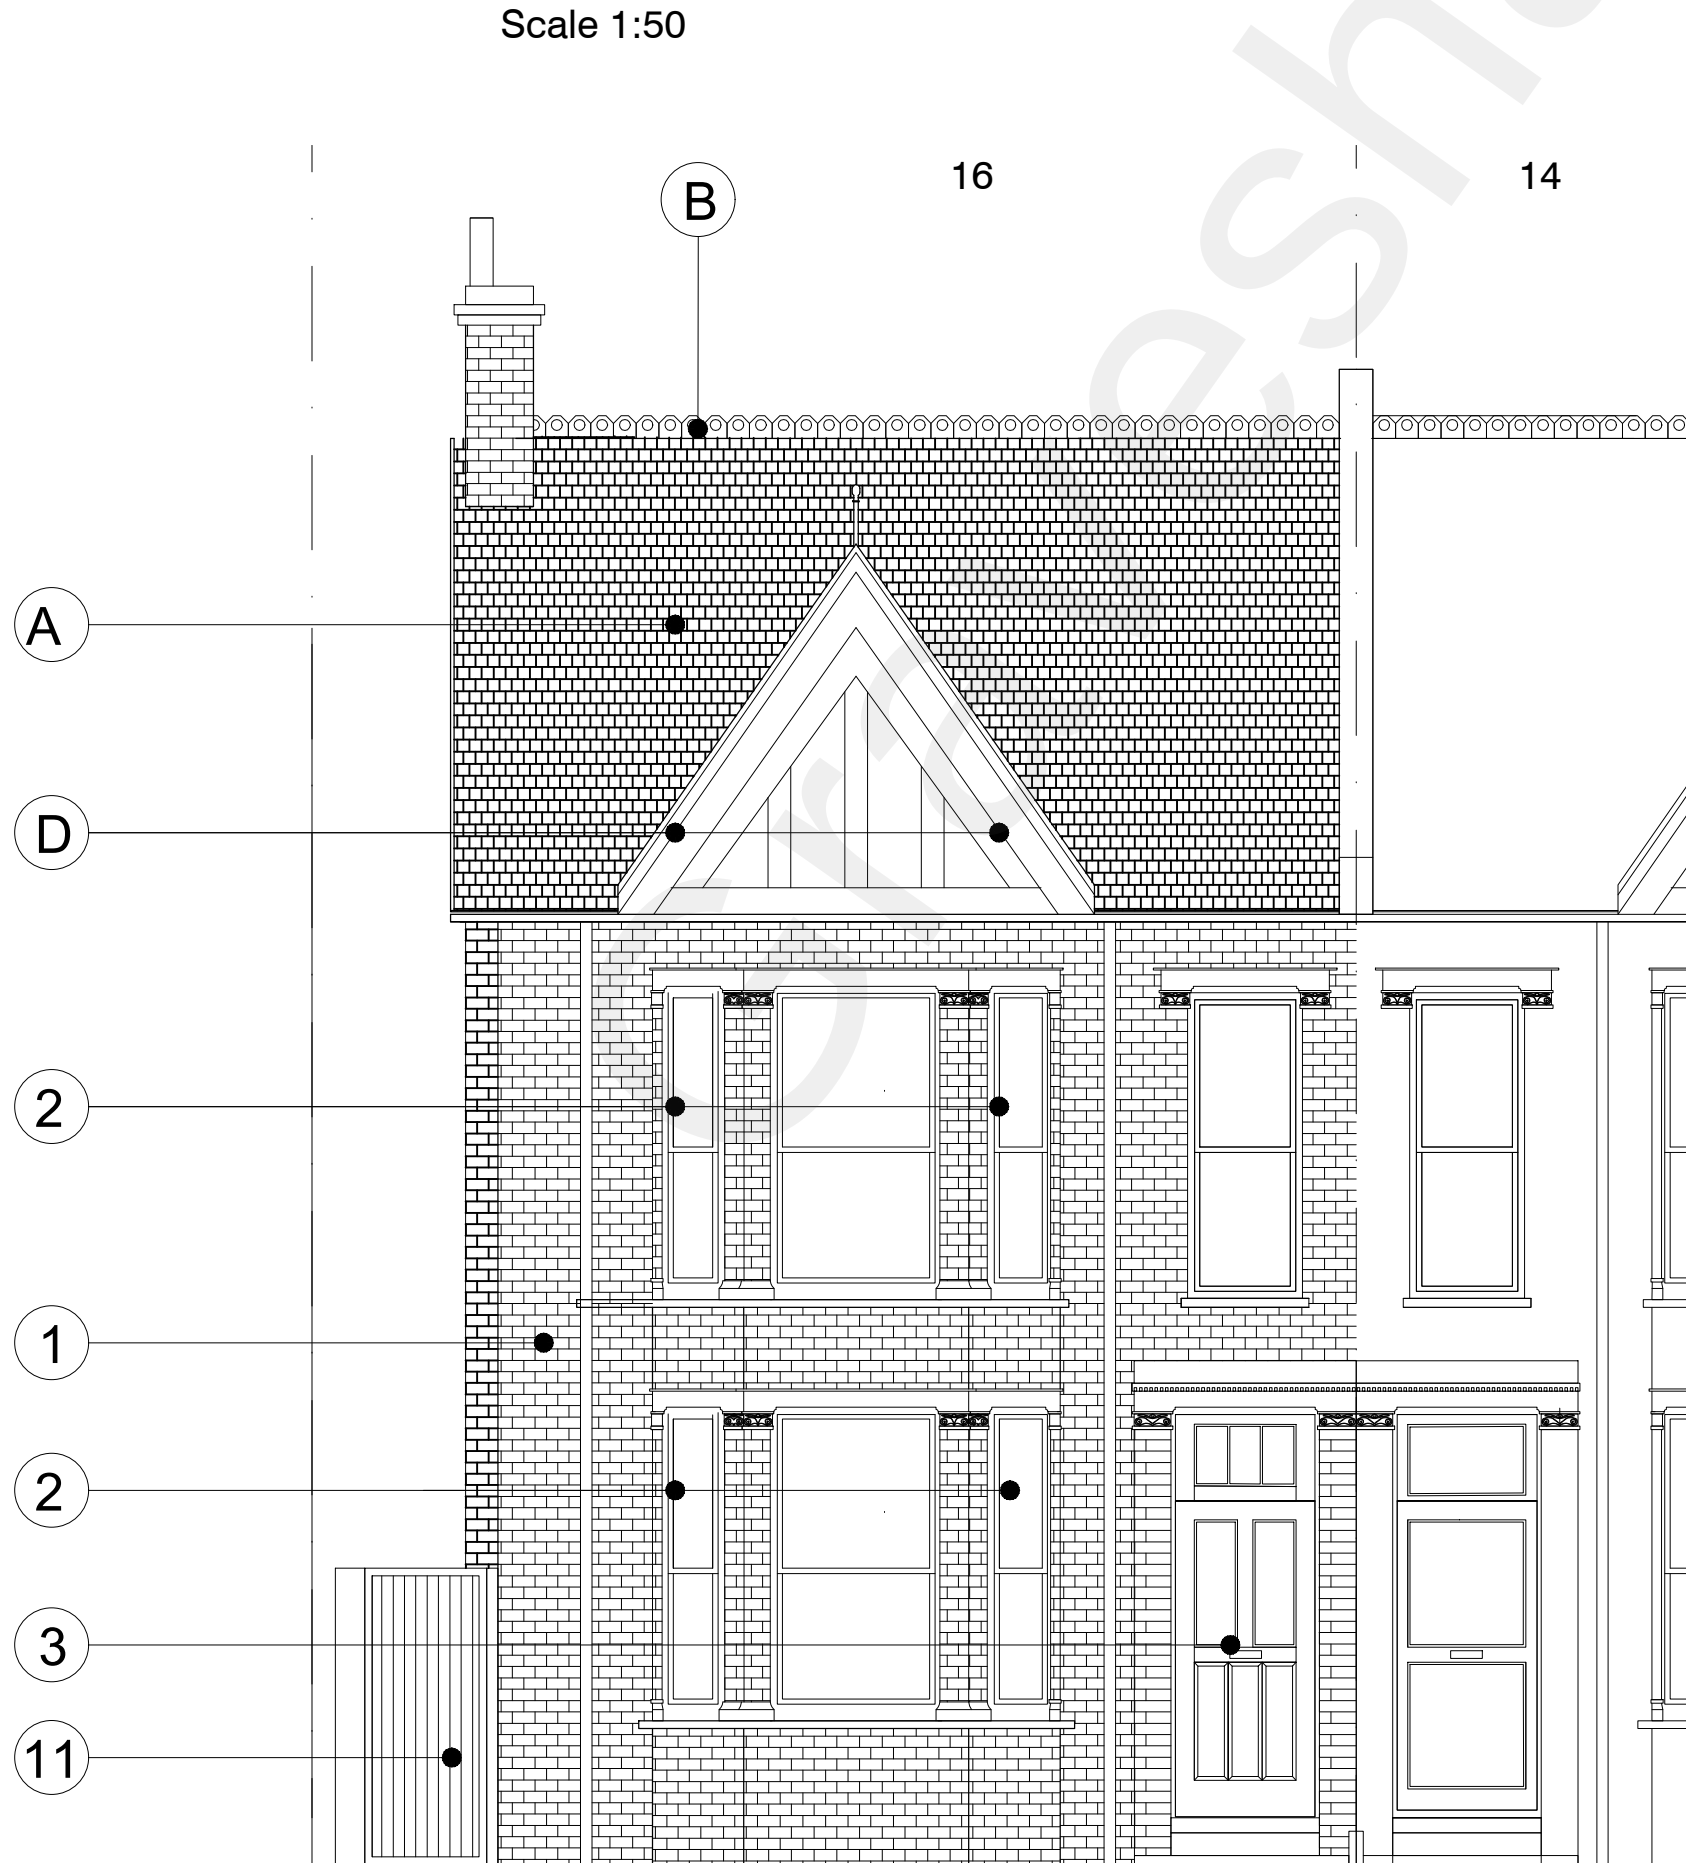

PROPOSED FRONT ELEVATION
Scale 1:50

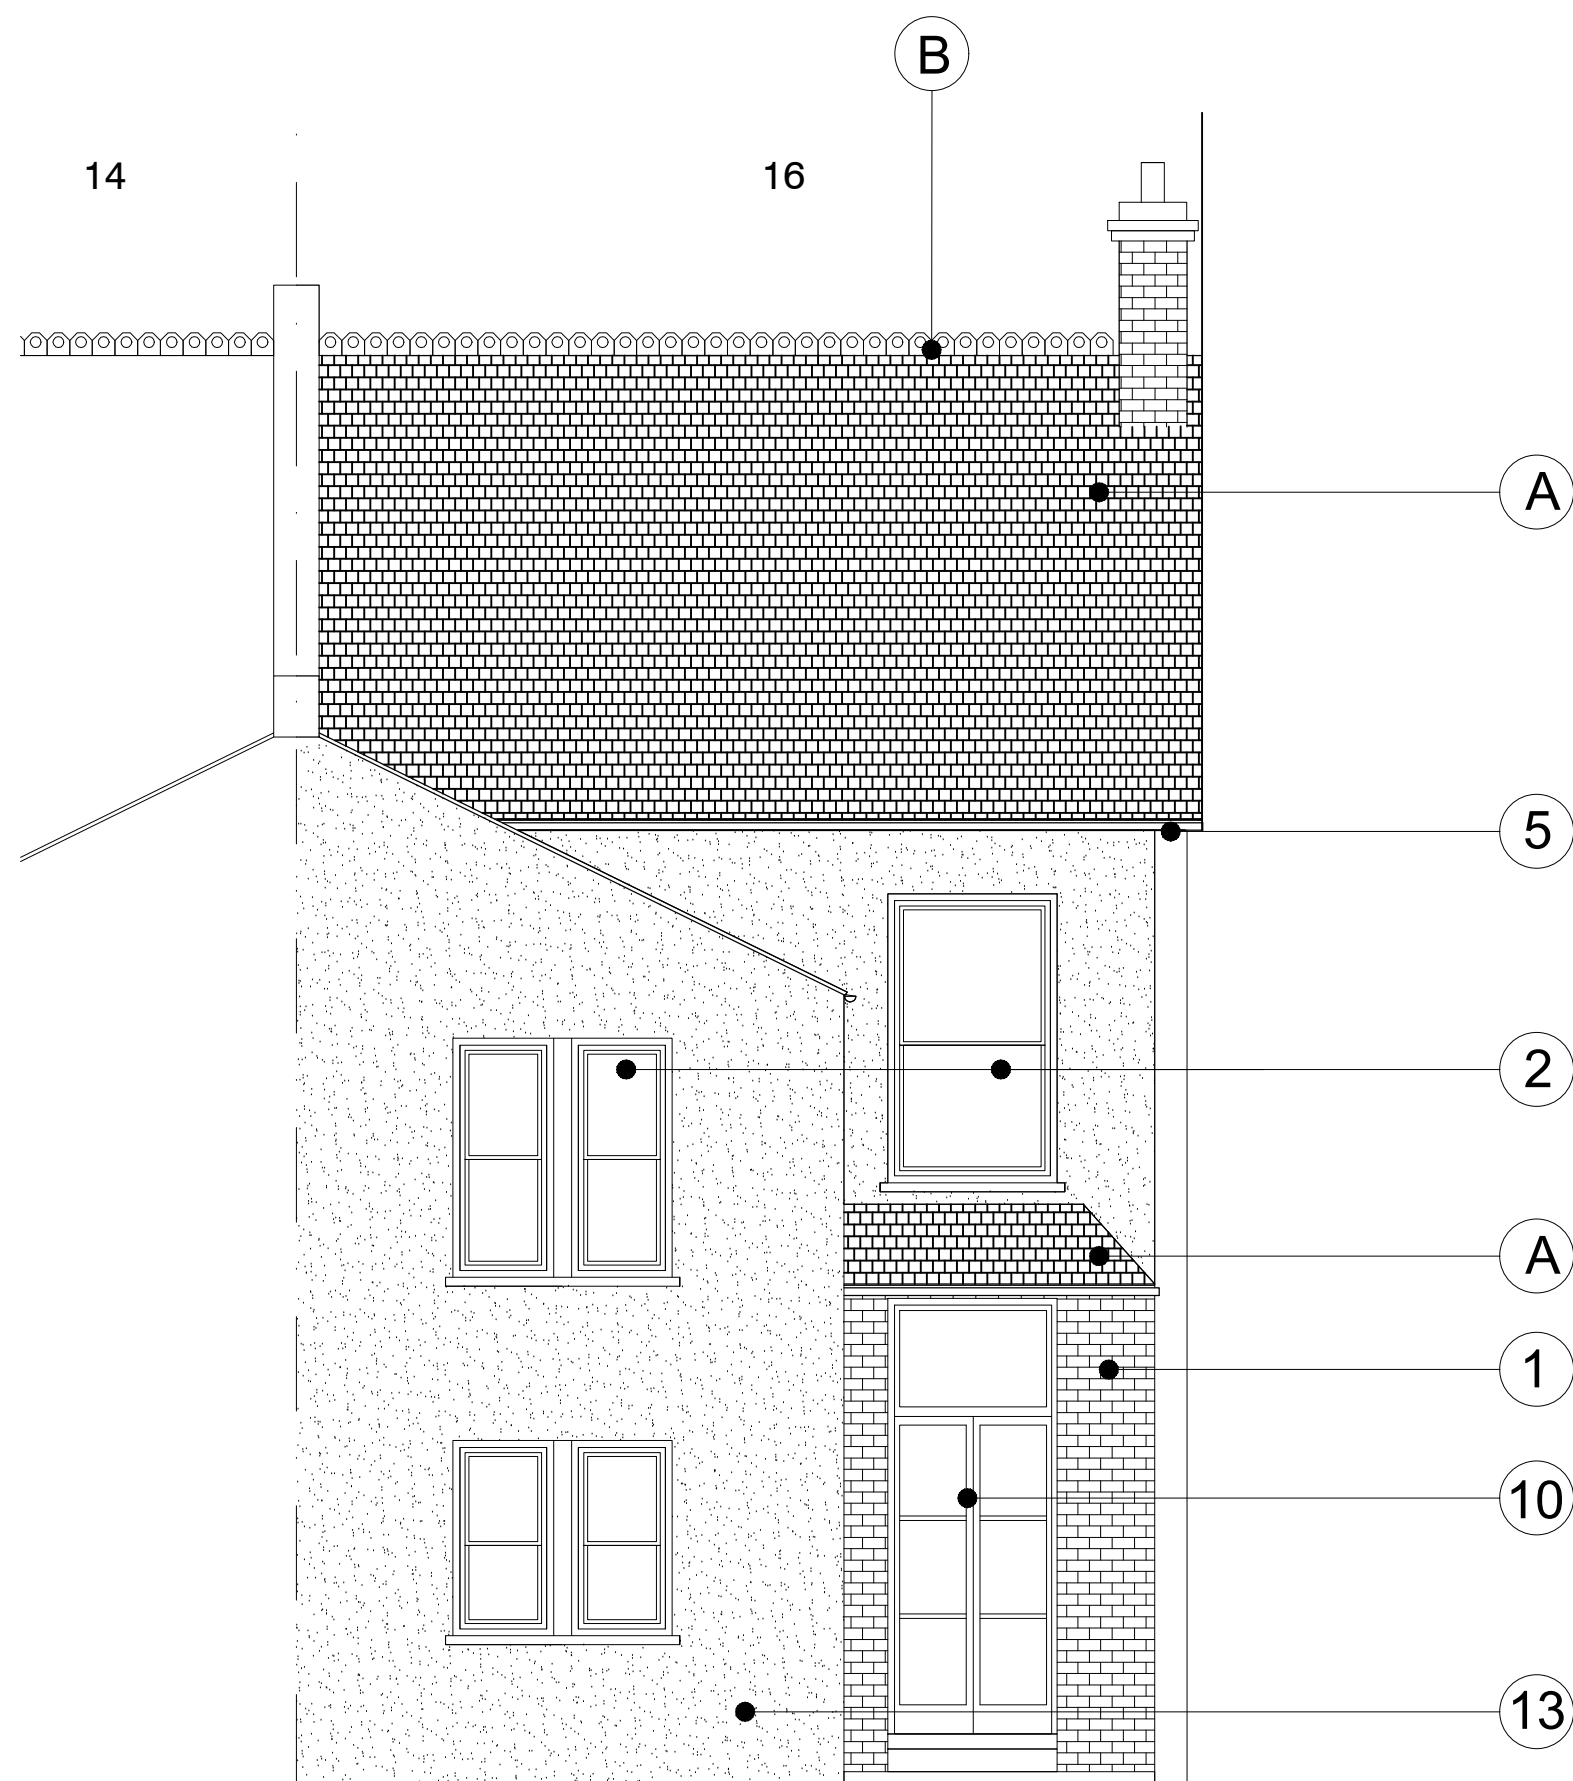

PROPOSED REAR ELEVATION
Scale 1:50

 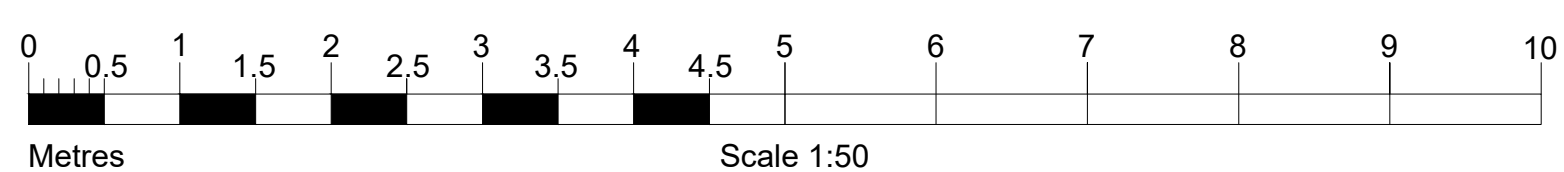

DO NOT SCALE FROM DRAWING
USE FIGURE DIMENSION ONLY

STATUS:
PLANNING

PROJECT:
16 LENNOX ROAD EAST
DWG. TITLE:
PROPOSED
ELEVATIONS AND ROOF PLAN
DWG. No. PL-004 Rev-00
SCALE 1:50 @ A1